




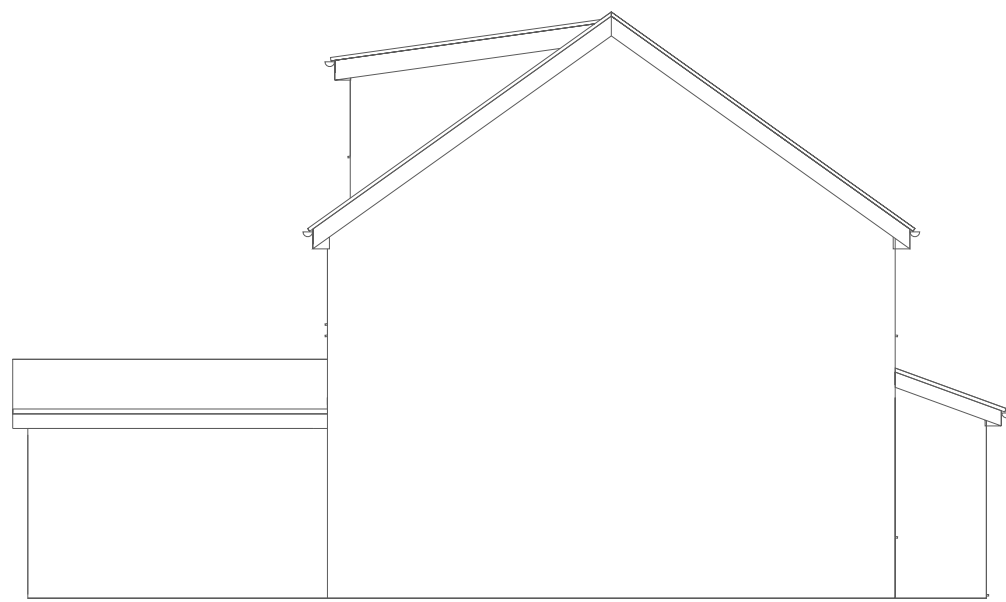


Proposed Left Side Elevation
Scale 1:100 @ A1

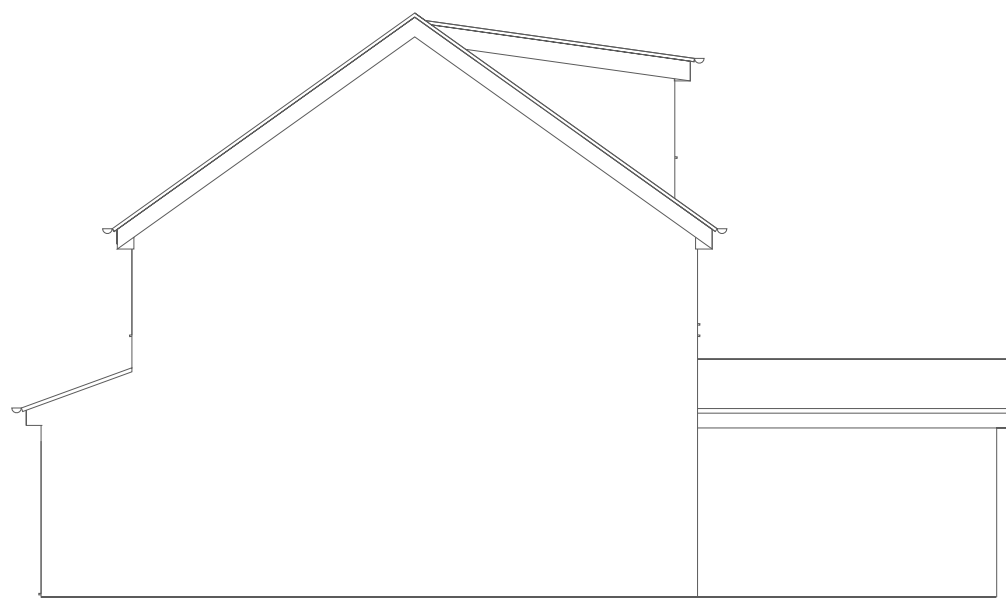


Proposed Party Wall Elevation
Scale 1:100 @ A1

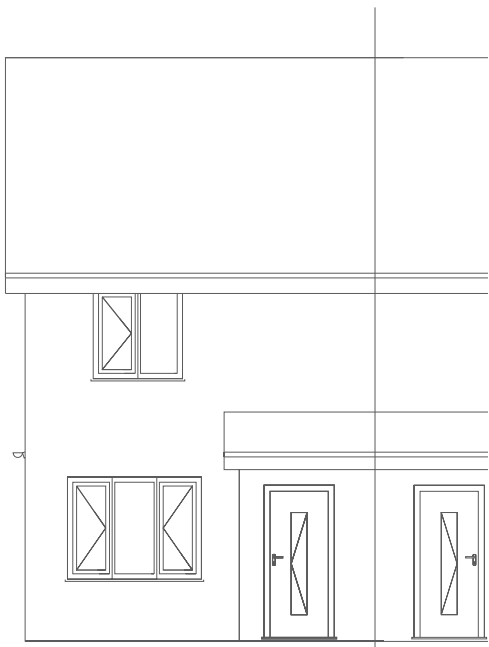


Proposed Front Elevation
Scale 1:100 @ A1

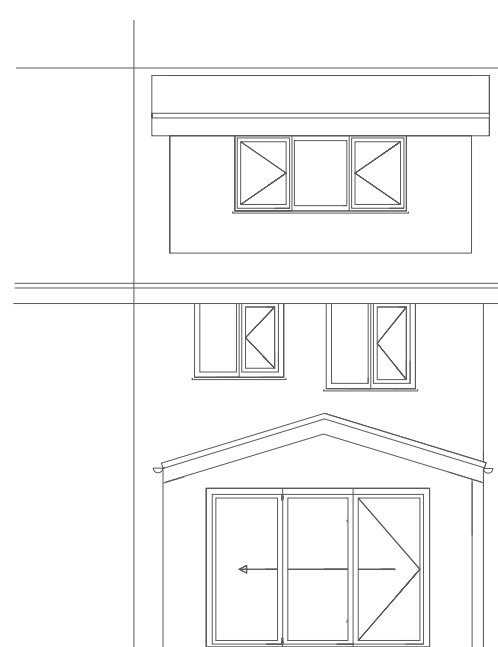


Proposed Rear Elevation
Scale 1:100 @ A1

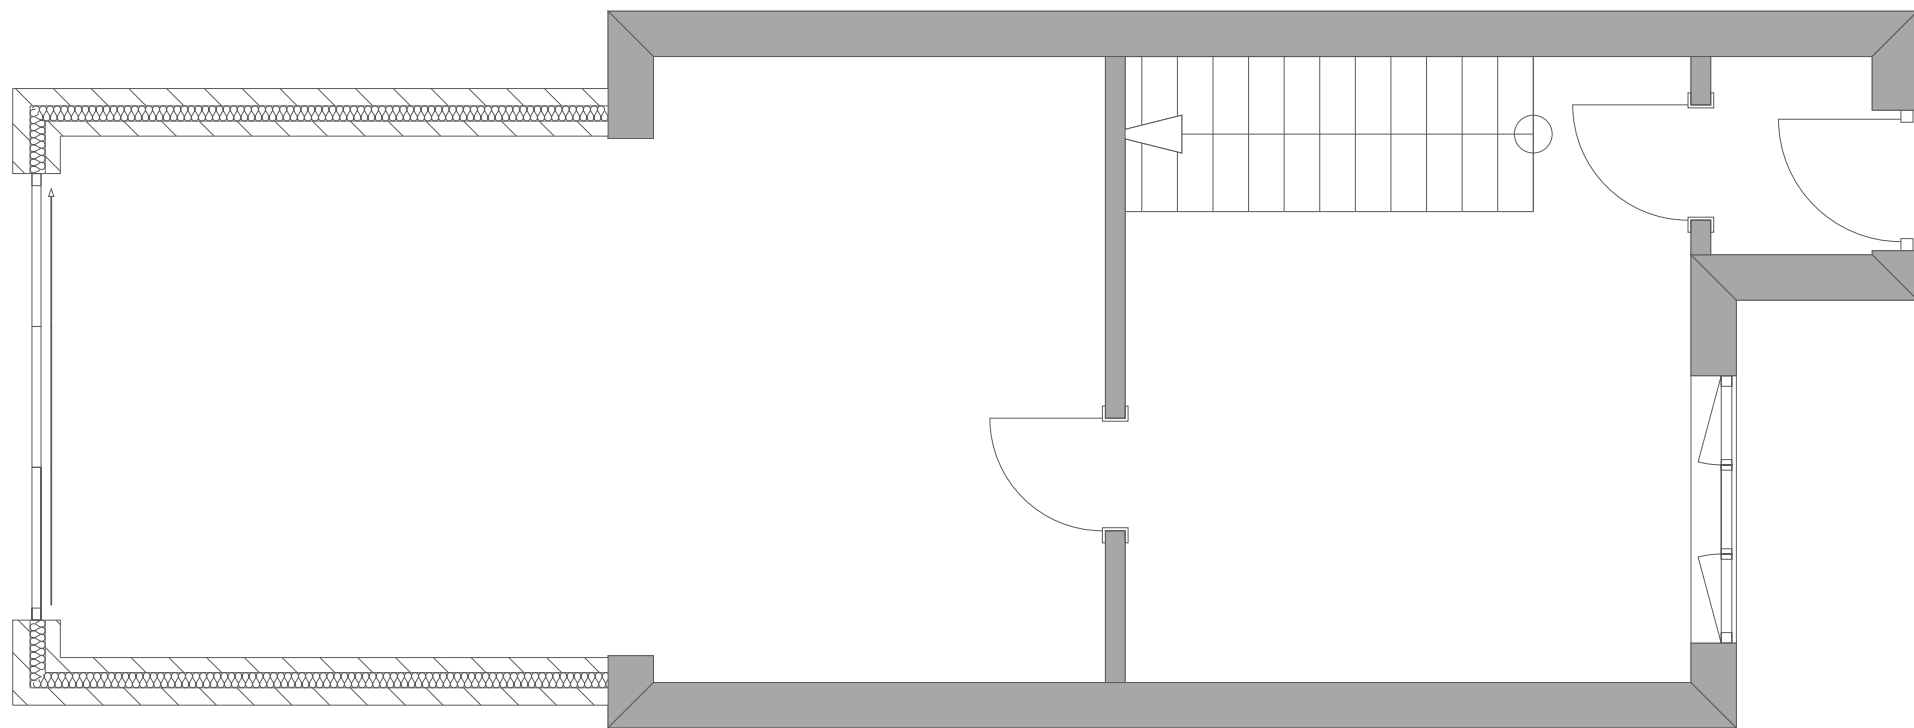


Proposed Ground Floor Layout
Scale 1:50 @ A1

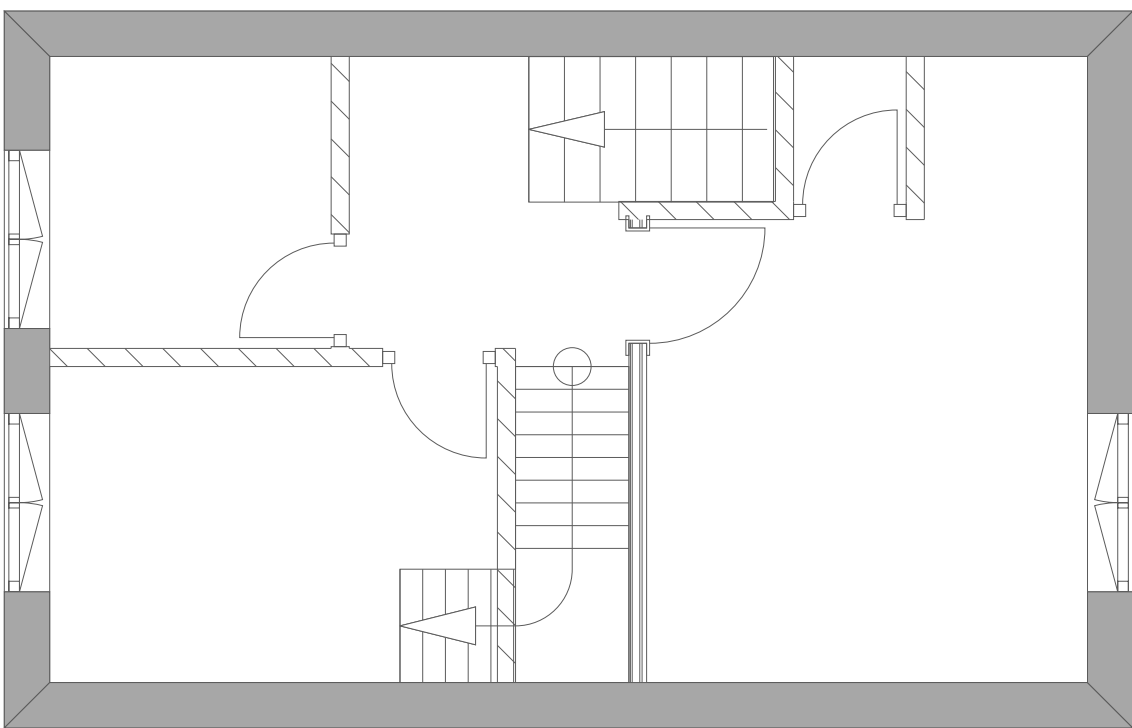


Proposed 1st Floor Layout
Scale 1:50 @ A1

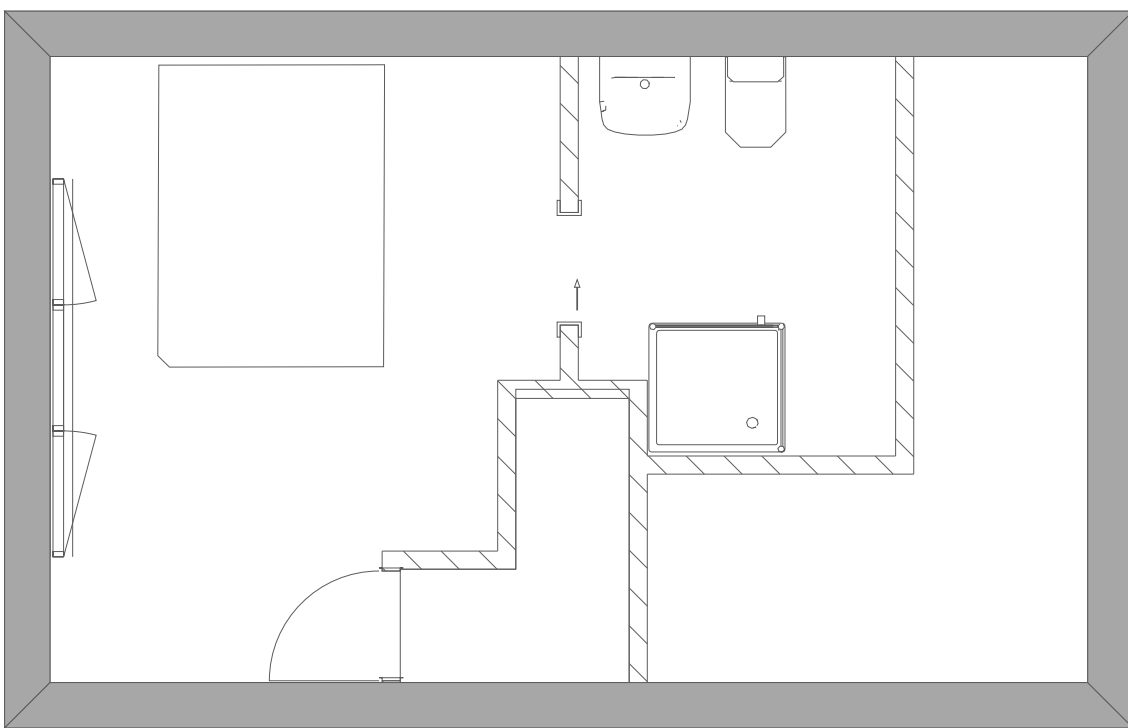


Proposed Loft Floor Layout
Scale 1:50 @ A1

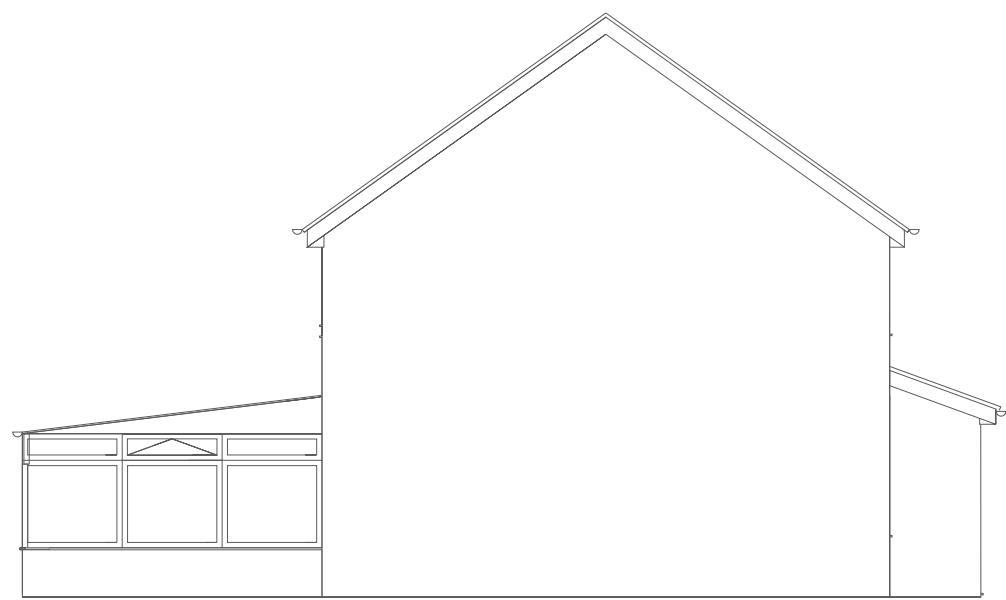


Existing Left Side Elevation
Scale 1:100 @ A1

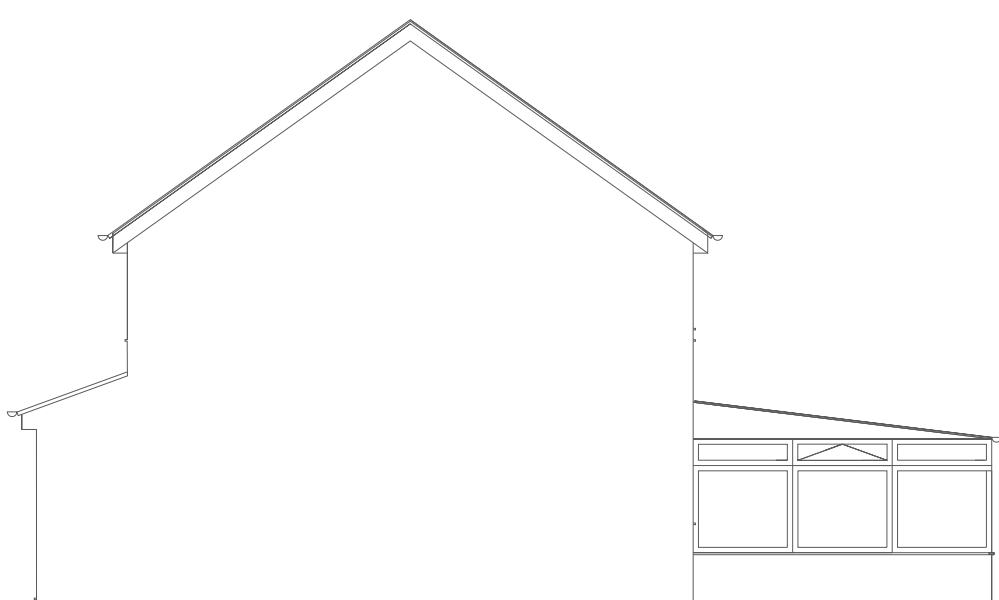


Existing Party Wall Elevation
Scale 1:100 @ A1

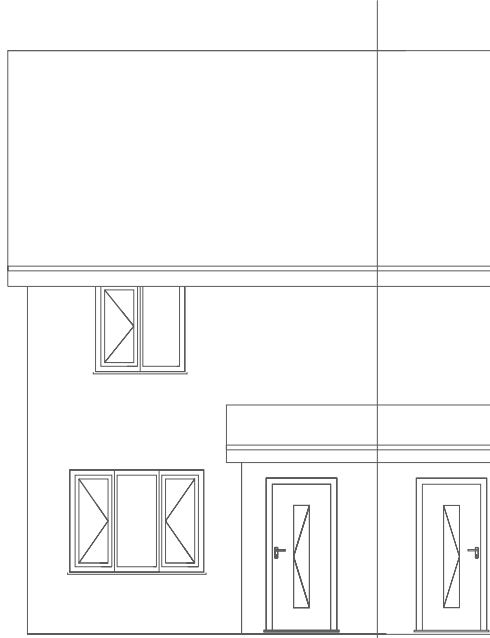


Existing Front Elevation
Scale 1:100 @ A1

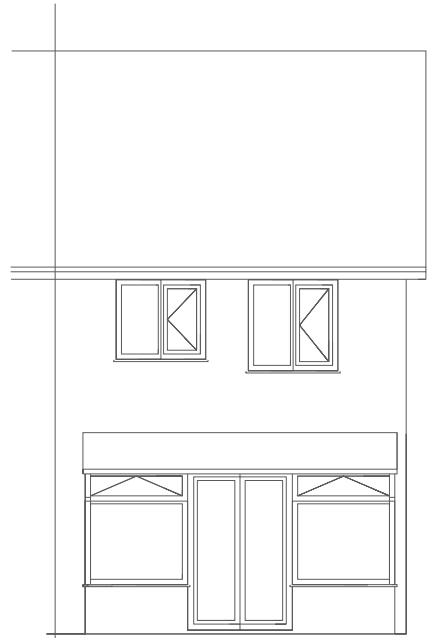

Existing Rear Elevation
Scale 1:100 @ A1

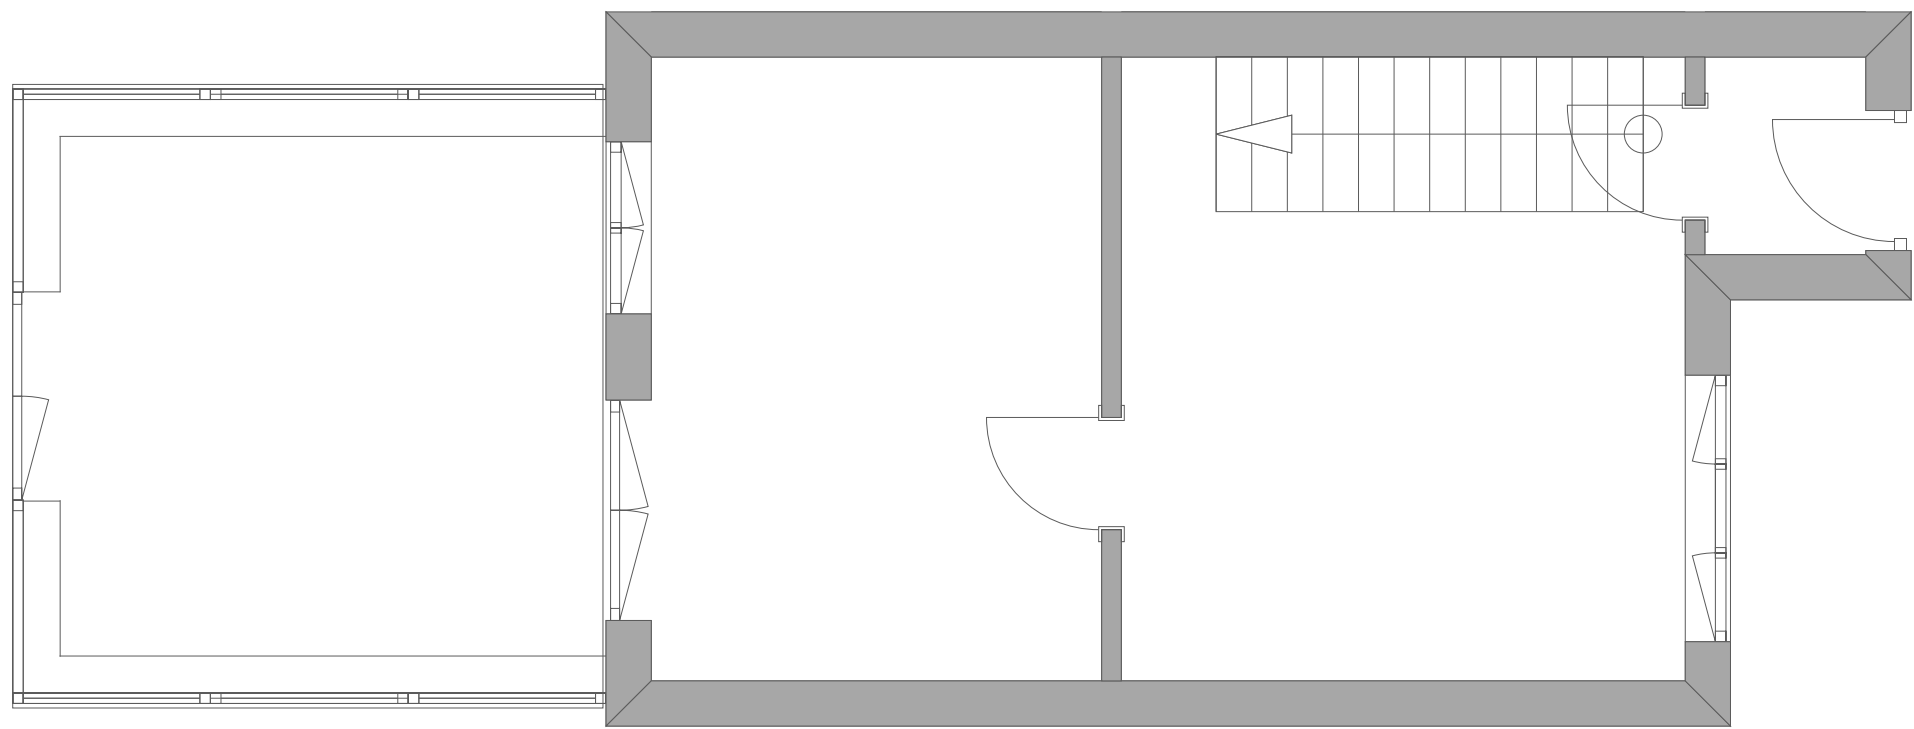

Existing Ground Floor Layout
Scale 1:50 @ A1

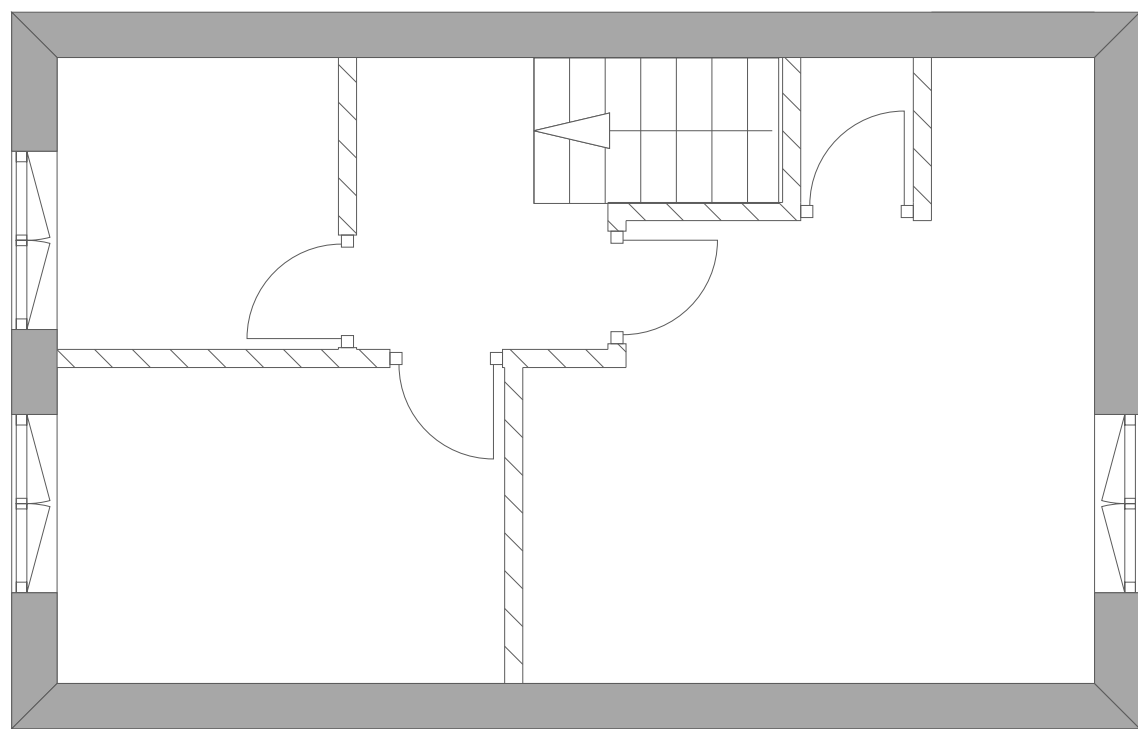

Existing 1st Floor Layout
Scale 1:50 @ A1

PROJECT	
Replacement Rear Extension and Loft Conversion	
DESCRIPTION	
Existing & Proposed Elevations and Floor Plans	
CLIENT	
Mr Owen Edwards 21 Yr Helfa Chirk LL14 5EP	
DRAWING NUMBER	DATE 11 May 2021
DR/OW/001/01	SCALE as per drawing
	BY David Rawlins
LINES 2 DESIGNS 24 MAIN ROAD WYBUNBURY NANTWICH CW5 7NA TEL:07557903450	