




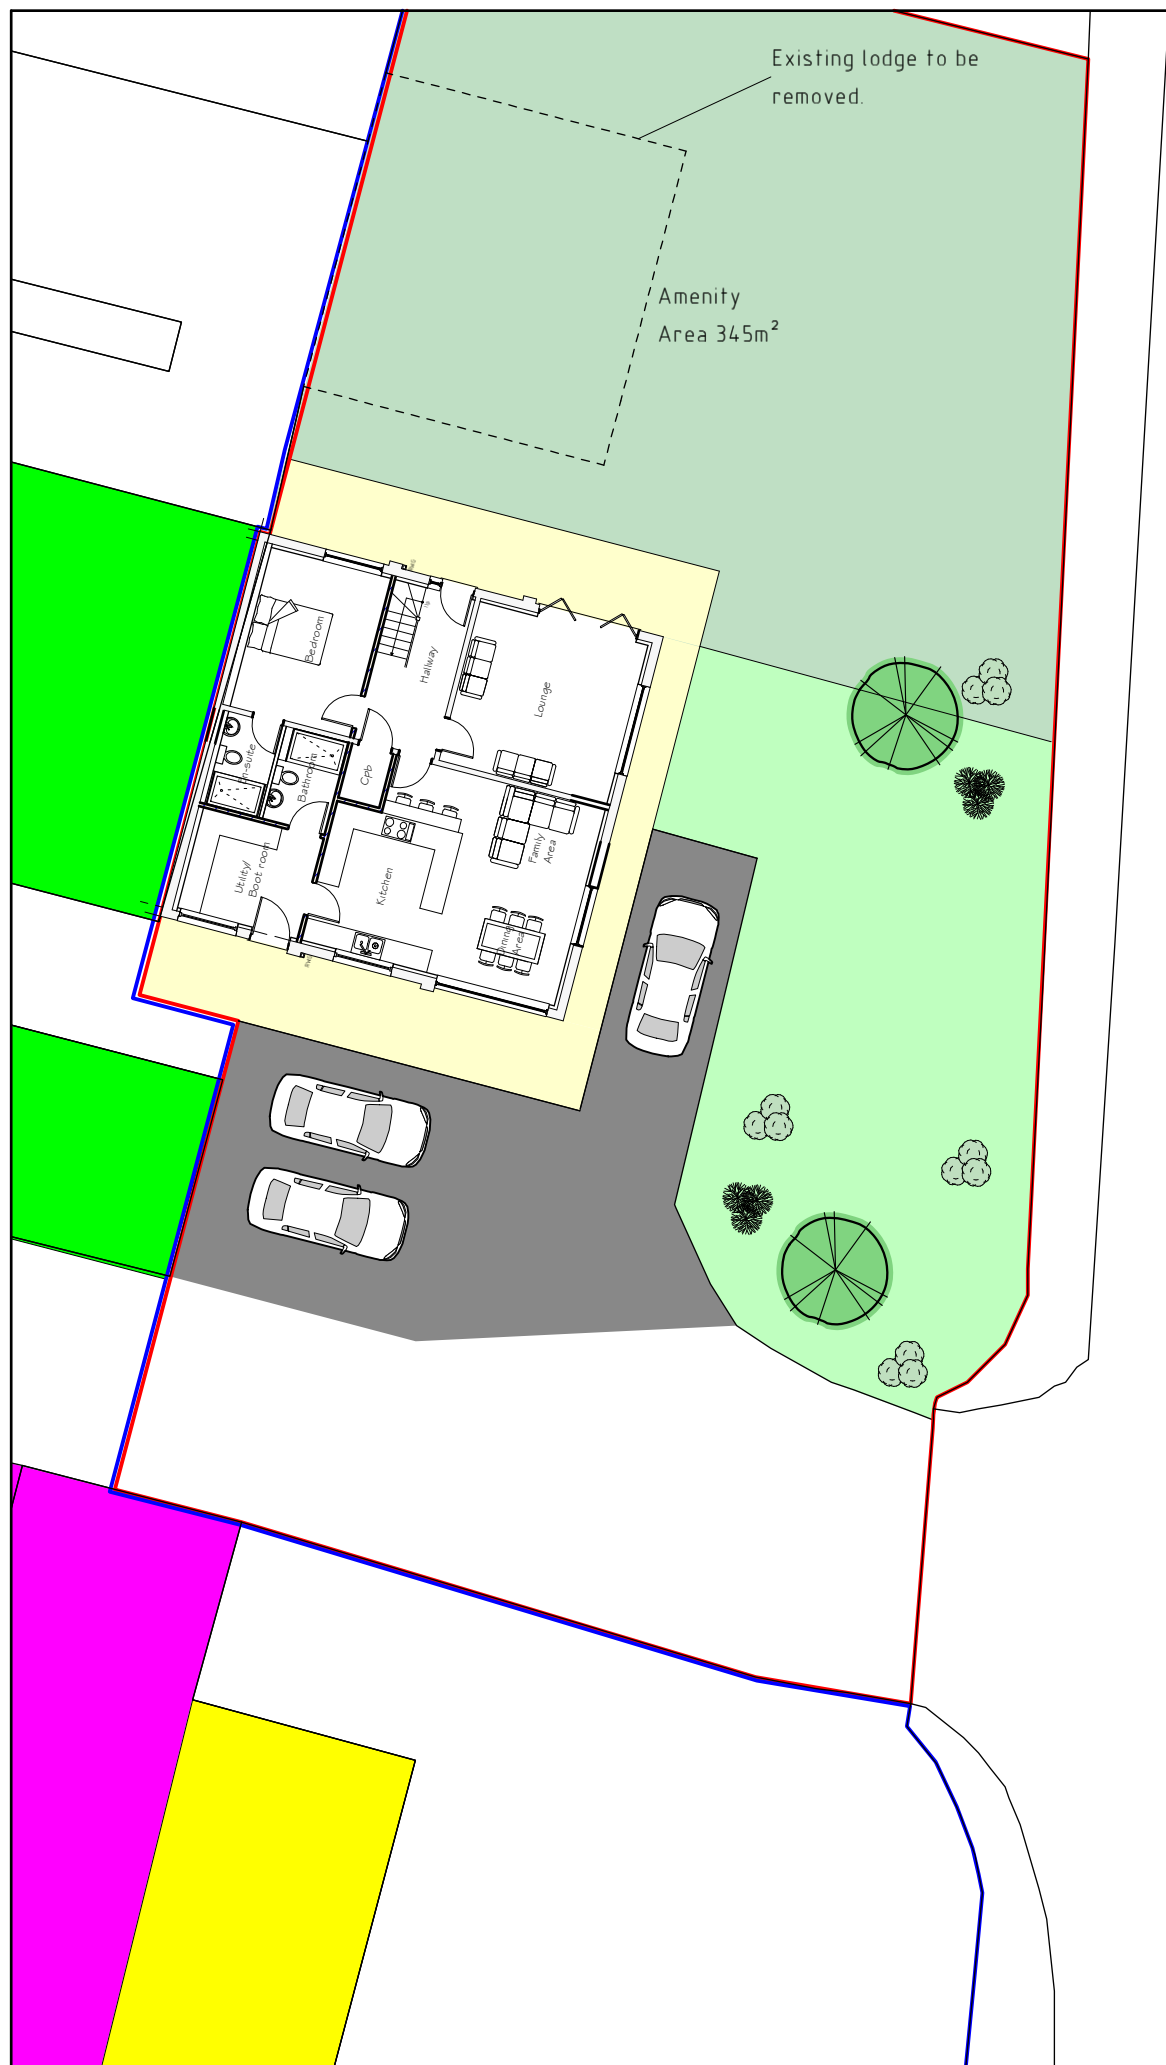

Site Plan 1:200

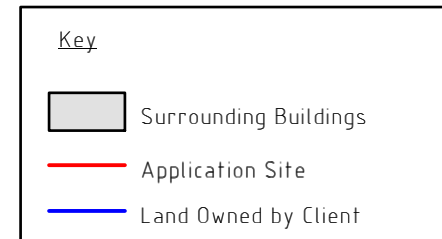

Location Plan 1:1250

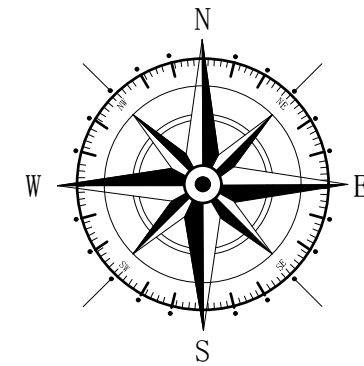

Rev	Date	Detail	Initial
B	02/21	Design Amends	D.J.E.
A	10/20	Drainage locations added	D.J.F.

Project:

Proposed alterations at
Cae Brynner Farm,
Bowling Bank, Wrexham,
LL13 9RL

Title:
Planning: Site
& Location Plan

Scale: (A3)
1:200 &
1:1250

Drawn By:
J Felgate

Date:
Aug 2020

Drawing No:
E072/005

Sheet:
1 of 1

blueprint
architectural services



Office 3K4,
Redwither Business Tower,
Wrexham. LL13 9XT
Tel: 01978 356500
www.blueprintarchitectural.com

© copyright all rights reserved