



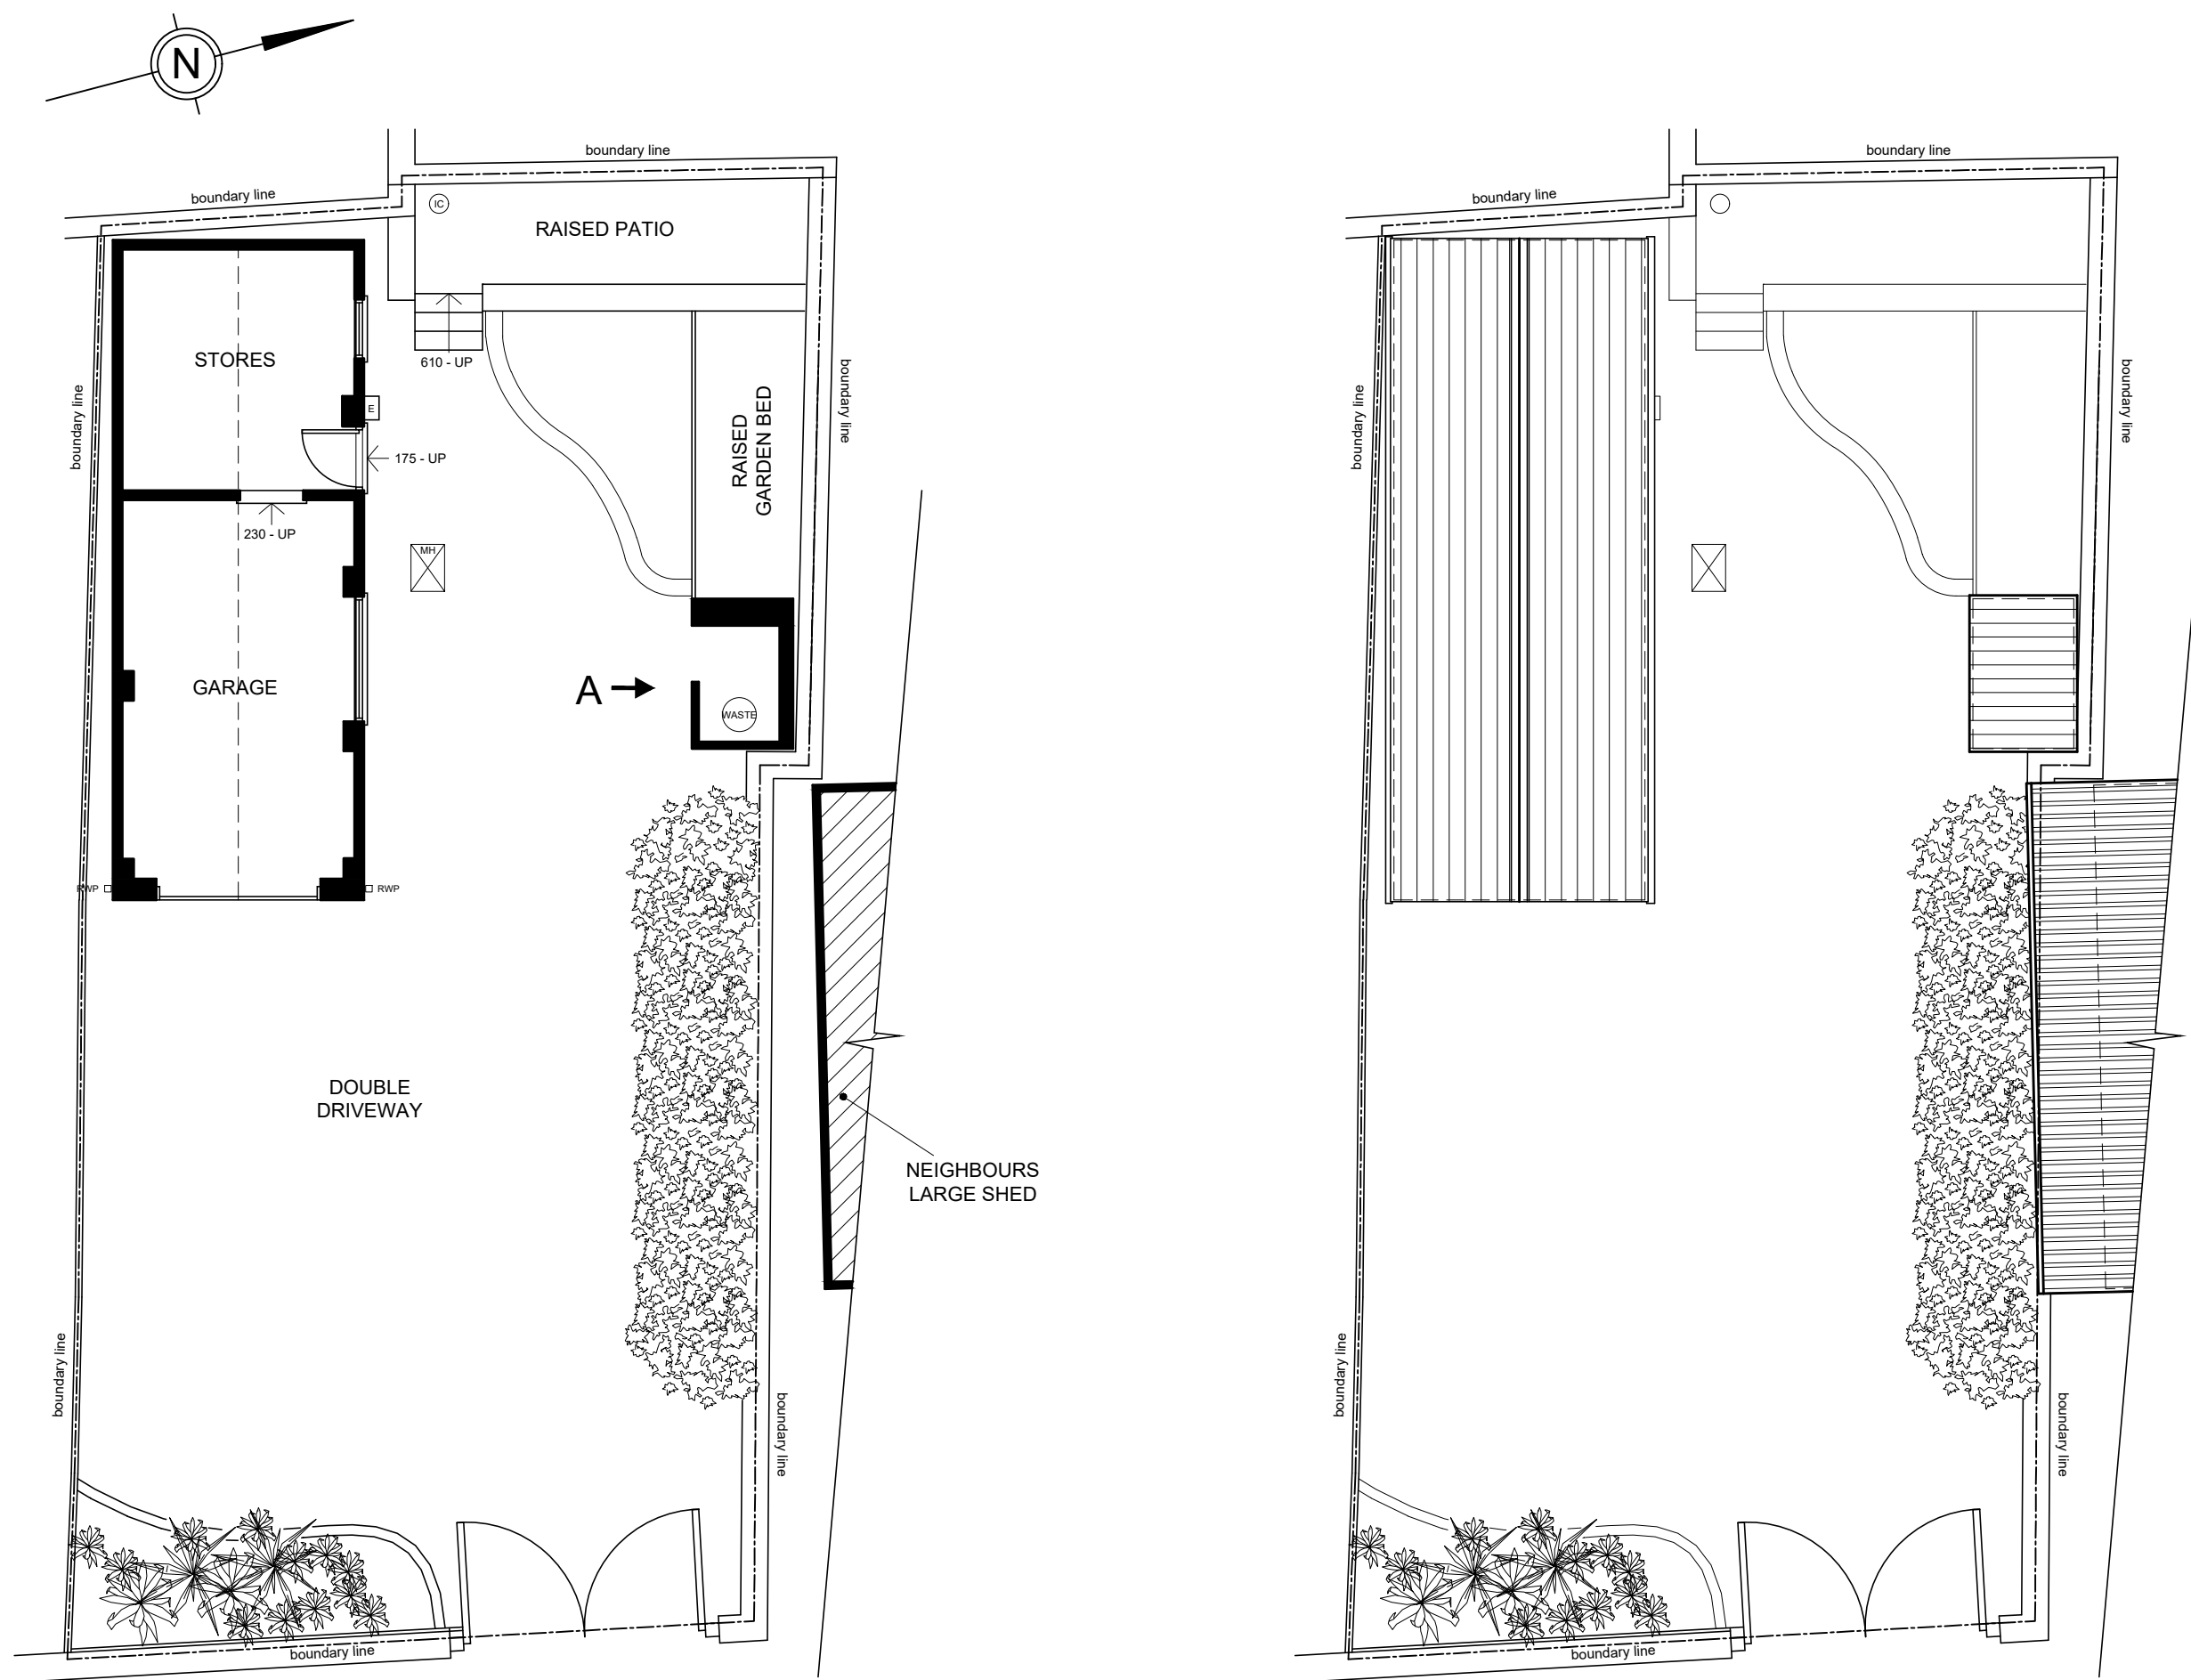


GROUND FLOOR AND
SITE LAYOUT PLAN

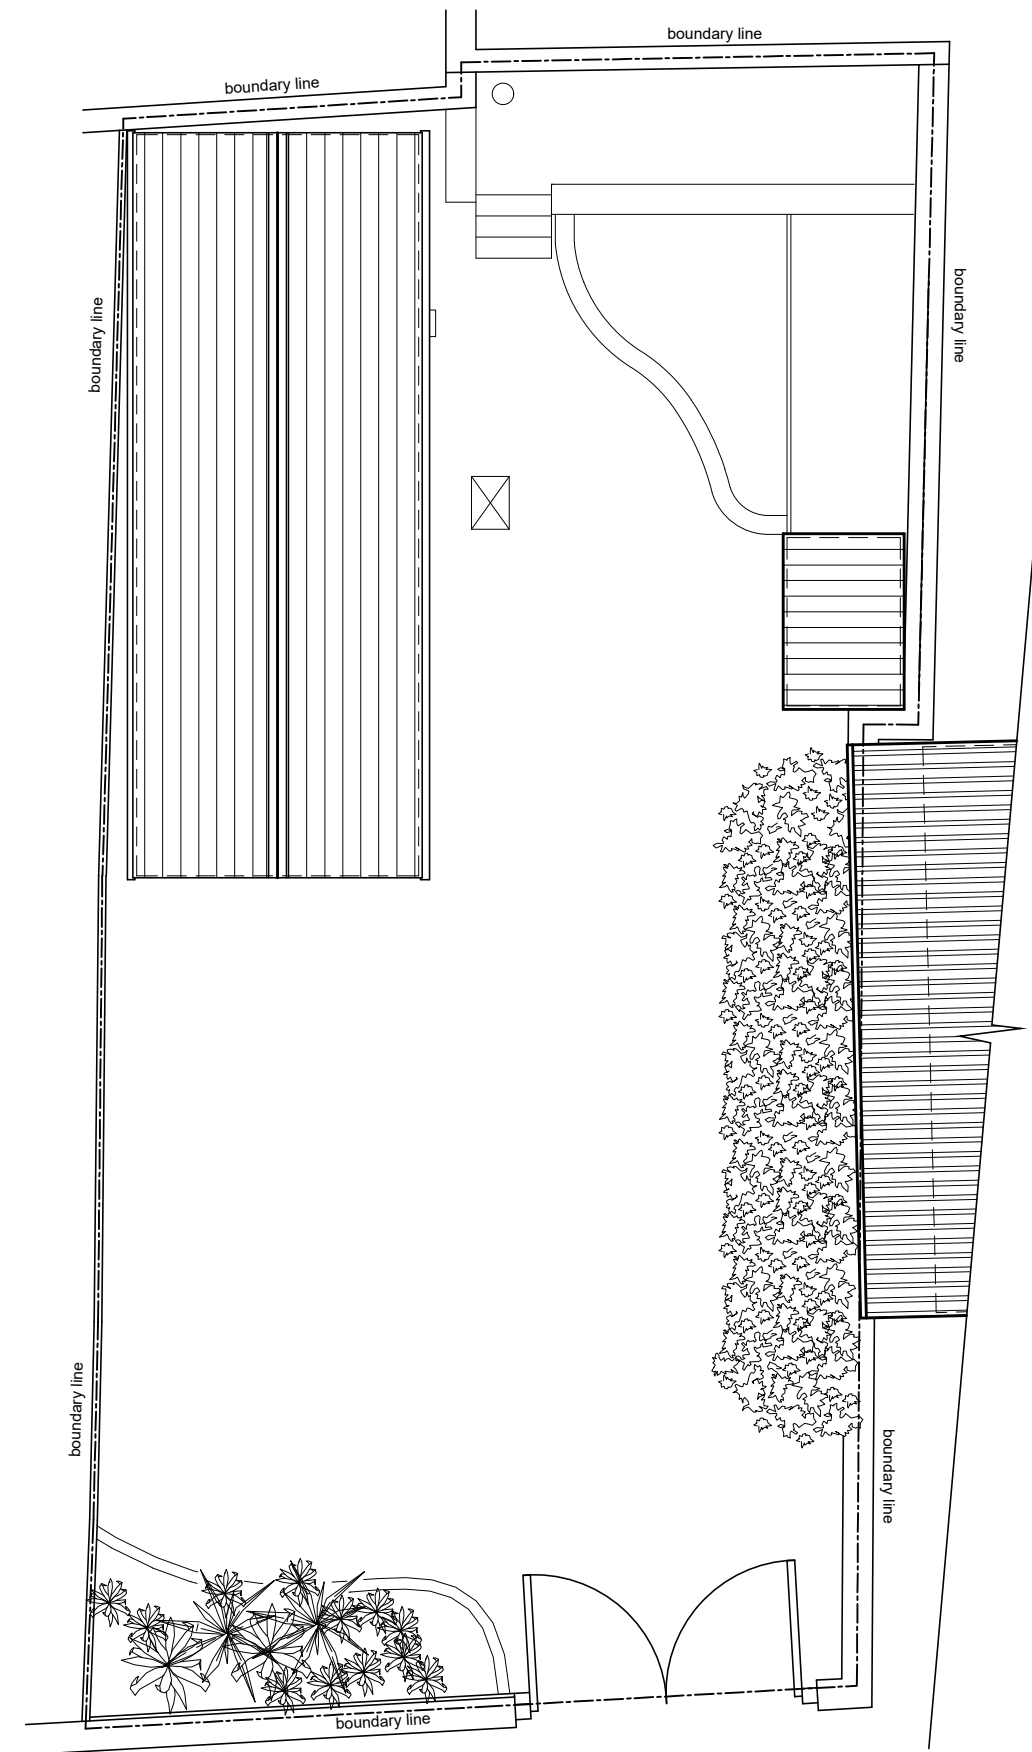


ROOF COVER PLAN



FRONT ELEVATION

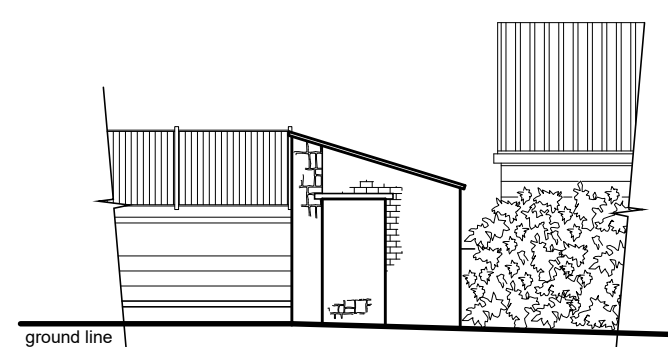

VIEW ON 'A'

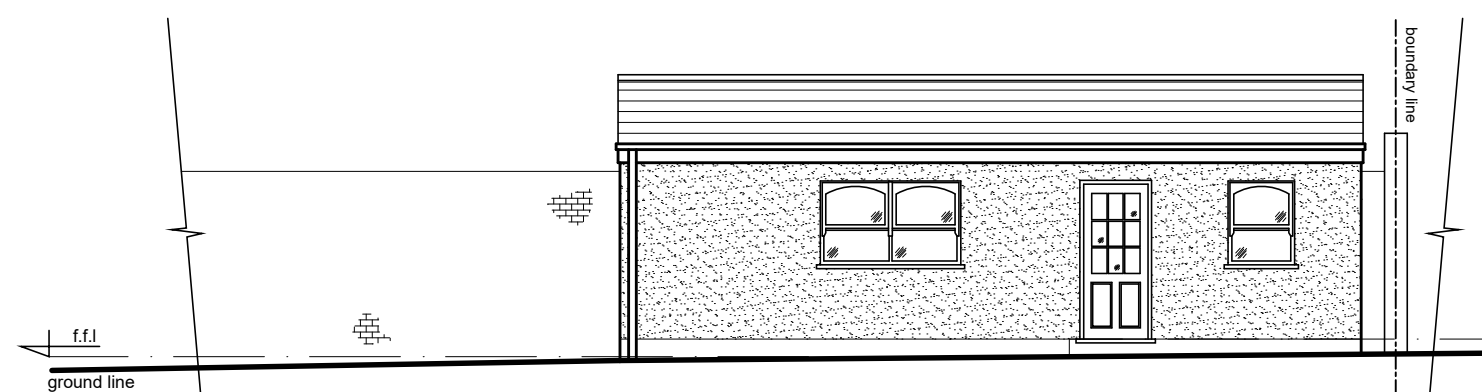


RIGHT ELEVATION


1:100 scale bar 0 1 2 3 4 5metres

EXISTING PLANS & ELEVATIONS


ADDITION OF A NEW 3 BEDROOM
MARKET DWELLING

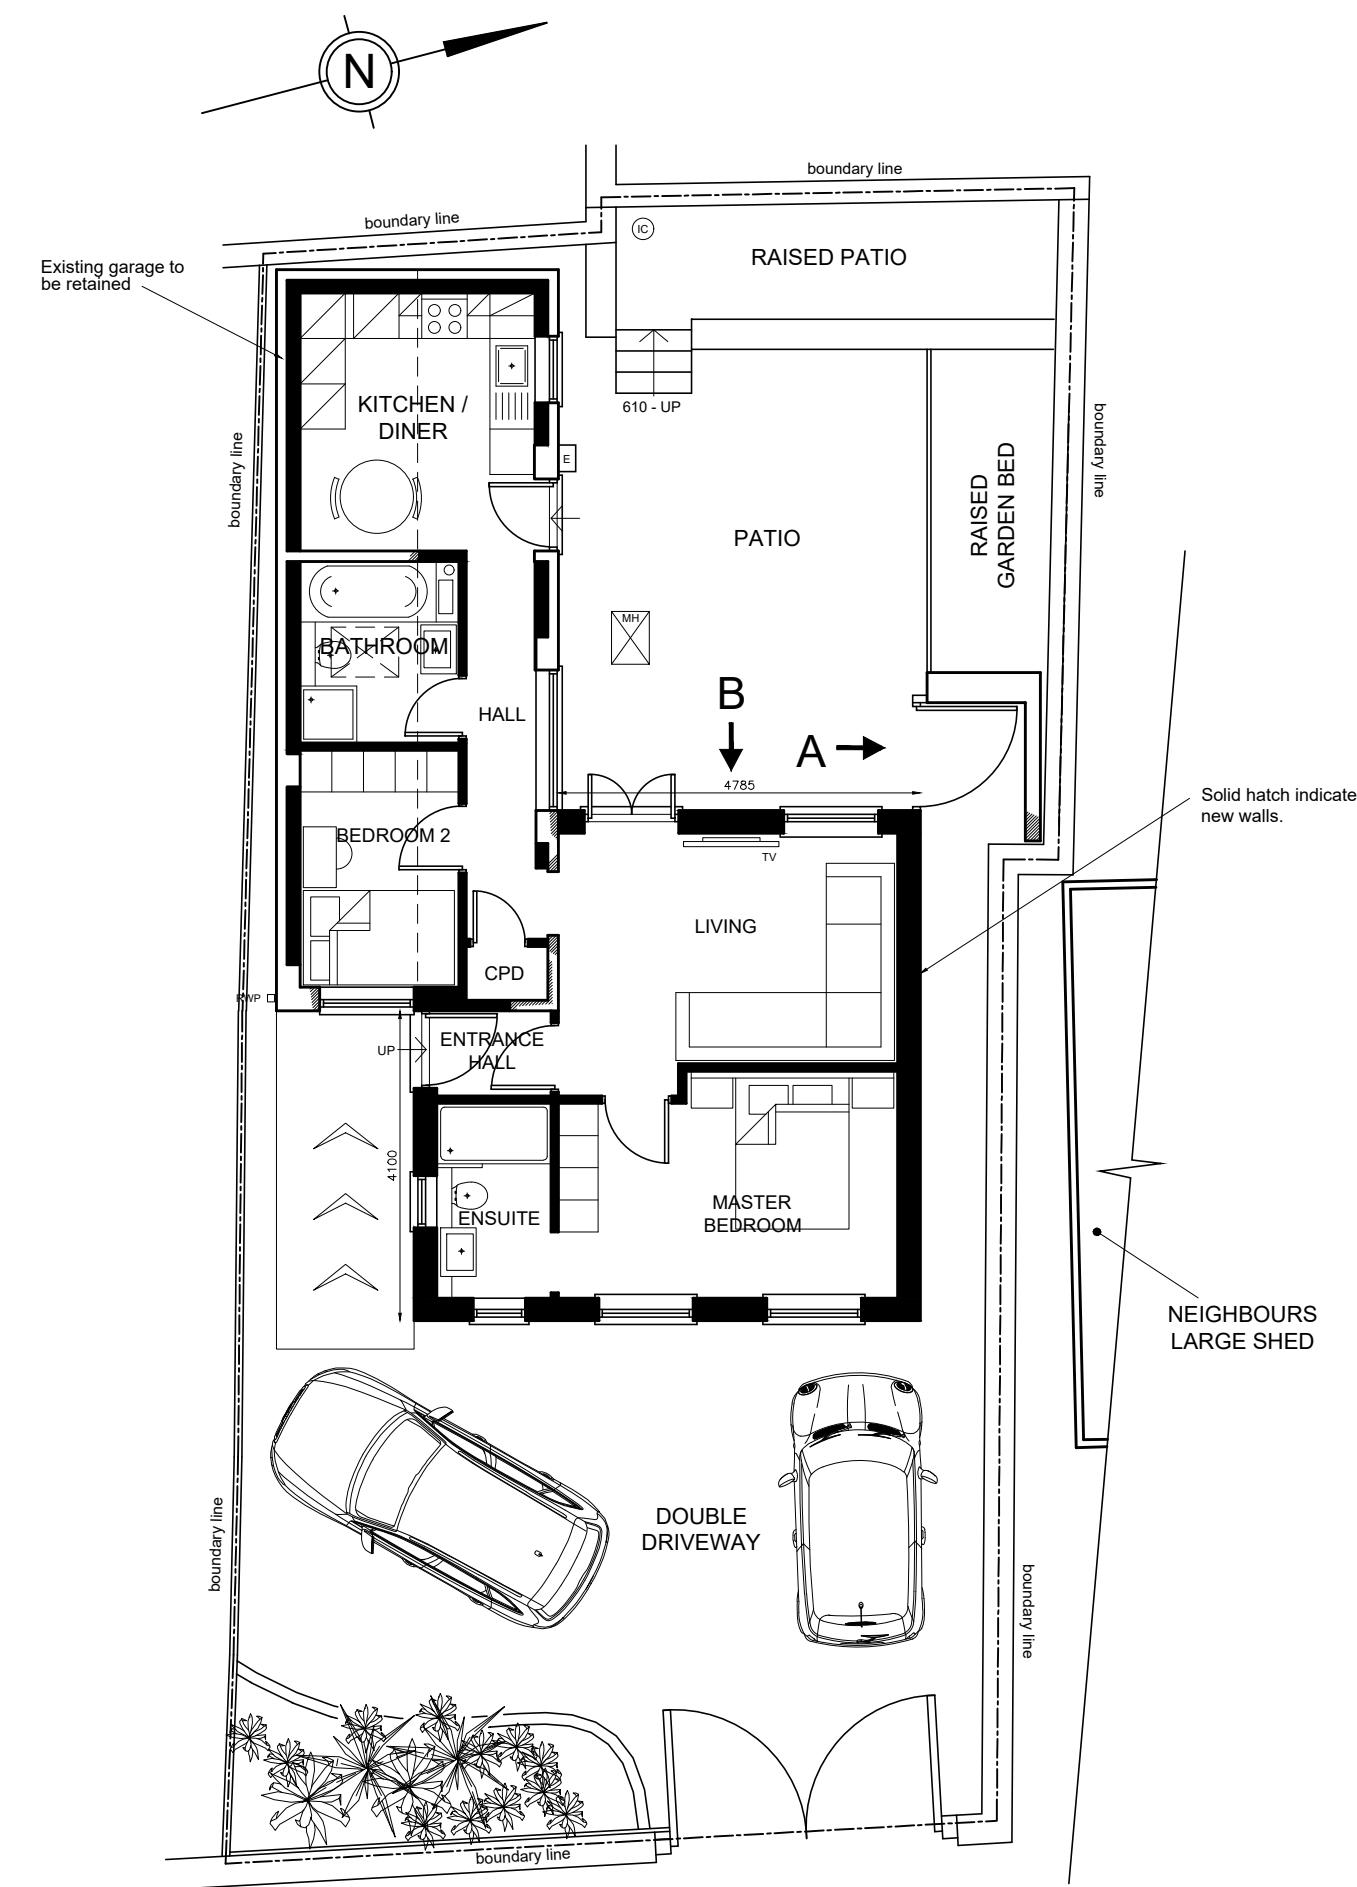


GROUND FLOOR AND
SITE LAYOUT PLAN

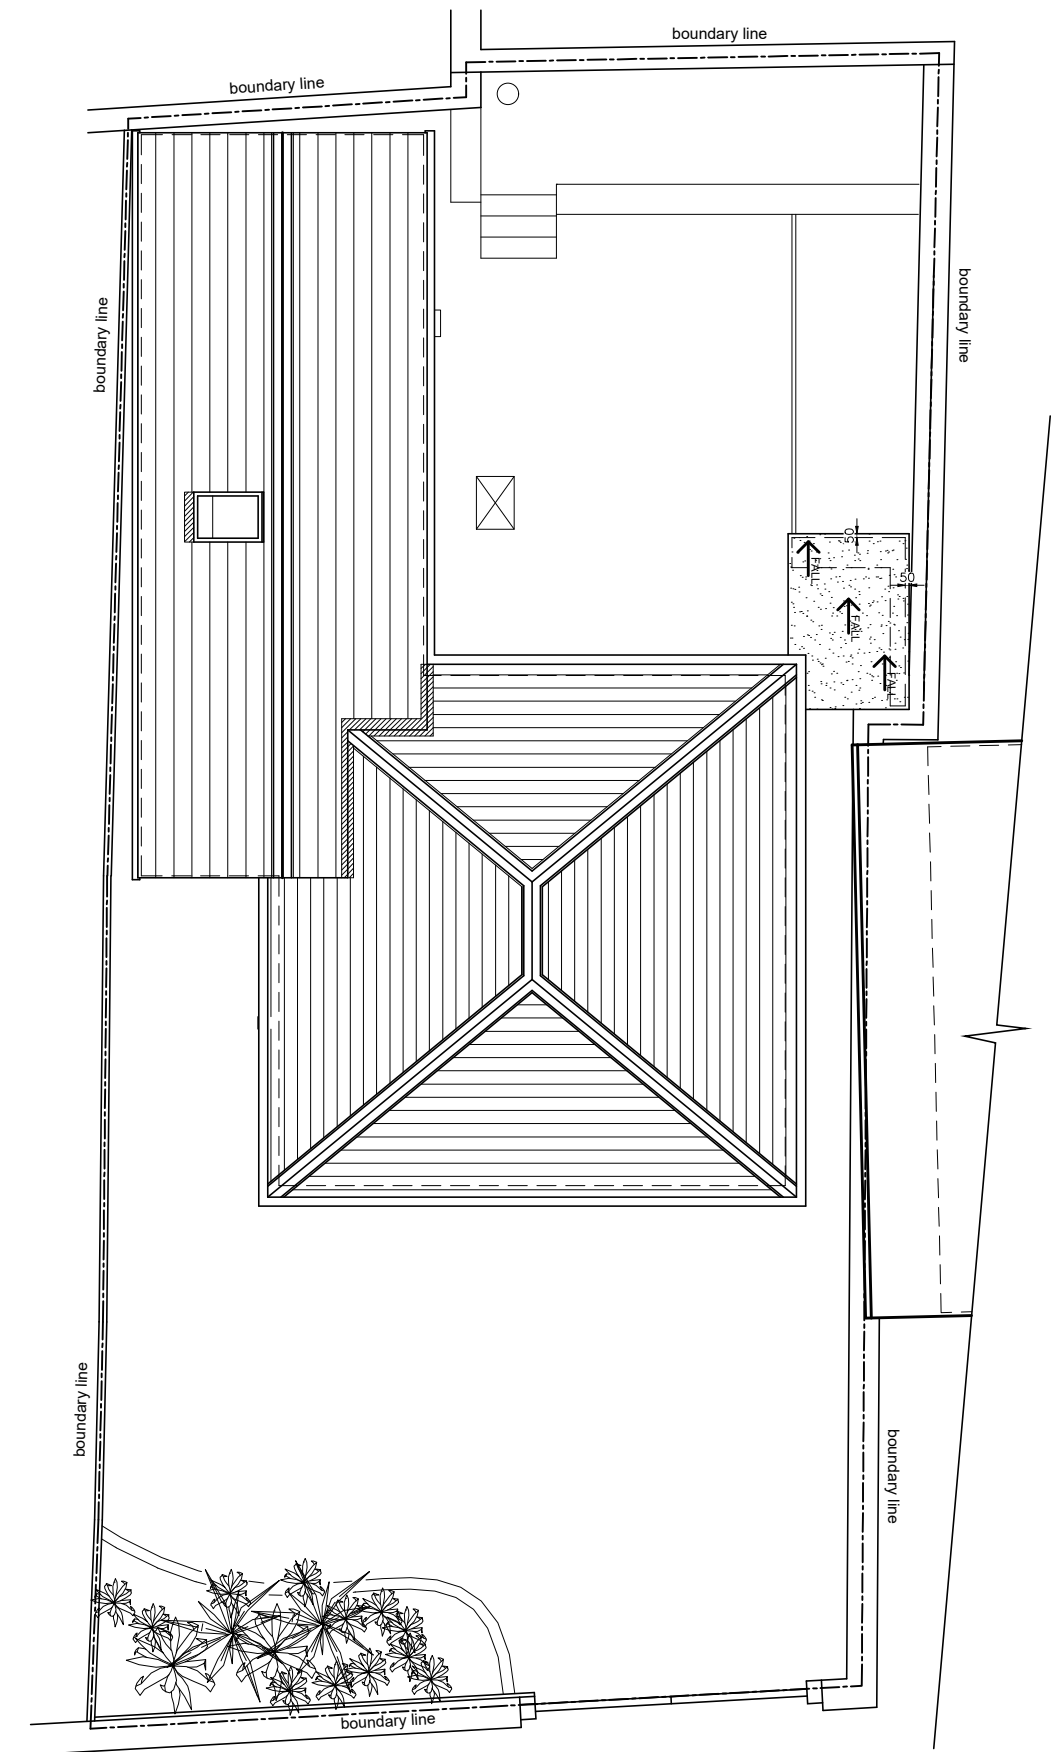


ROOF COVER PLAN

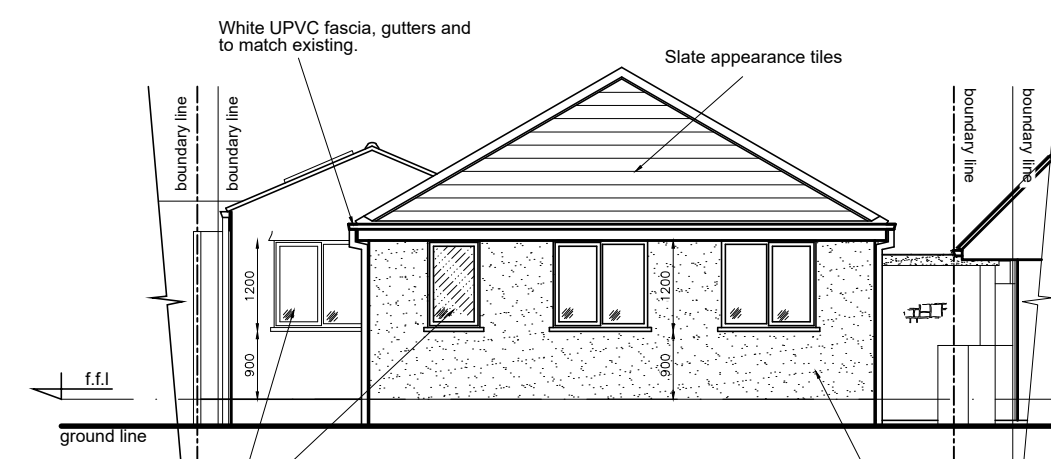


FRONT ELEVATION

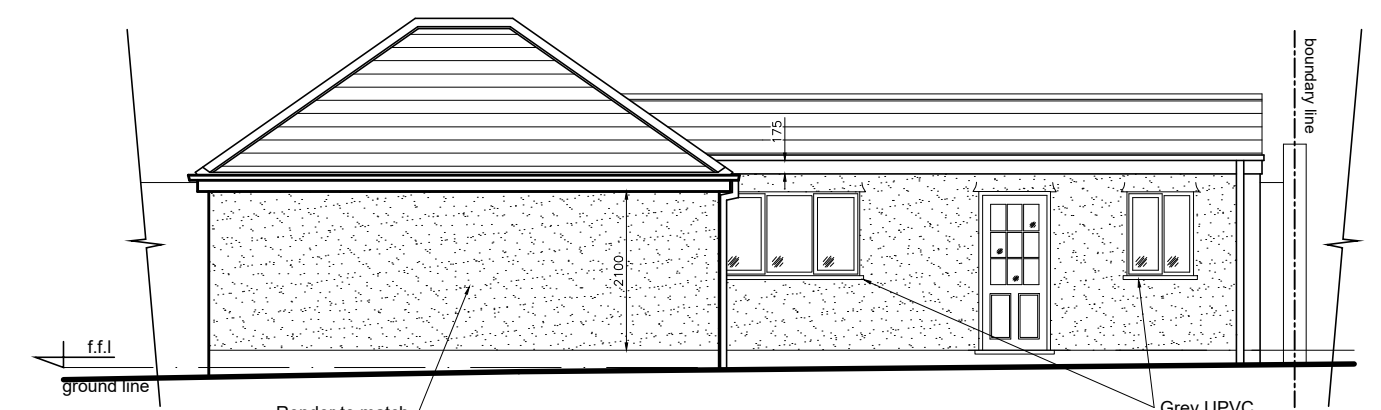


RIGHT ELEVATION

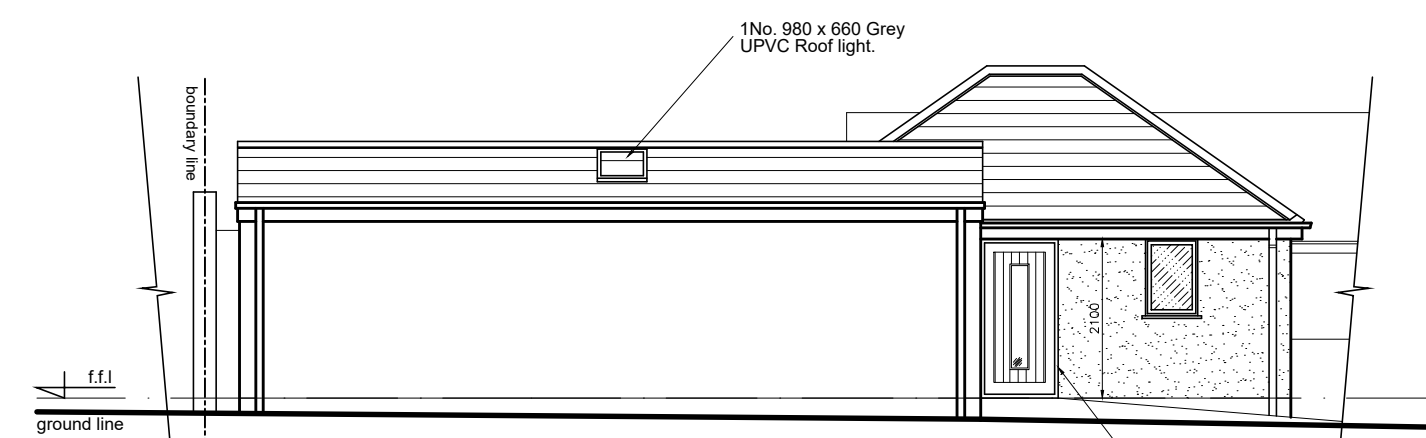

LEFT ELEVATION

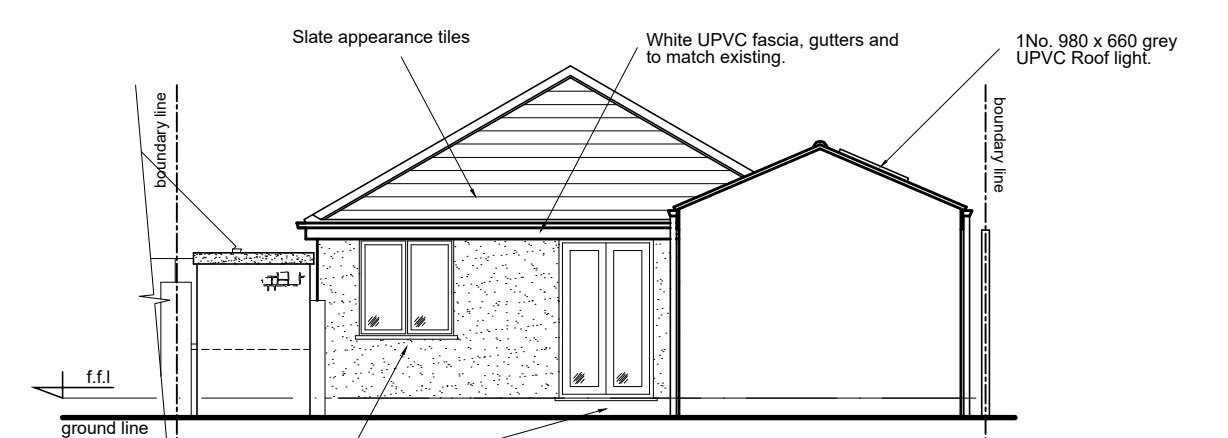

VIEW ON 'B'

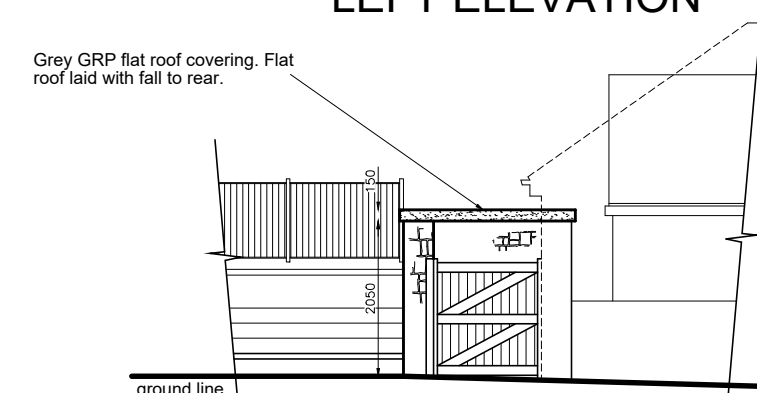

VIEW ON 'A'

1:100 scale bar 0 1 2 3 4 5metres

PROPOSED PLANS & ELEVATIONS

REVISION A : Roof design amended.
07/04/2021

RJG Architecture LTD For All Your Architectural Design Requirements	Project Bank Cottage Waterloo Place Wrexham	
	Dwg Title Existing & Proposed Plans & Elevations	
Tel : 07832 341 644 e-mail: rjg@rjgarchitects.com	Dwg No 01317/SK/01	Rev A
1. Figure dimensions to be followed in preference to scale. 2. All dimensions to be rounded up to the nearest millimetre. 3. This drawing remains the copyright of the architect and may not be copied without prior consent.	Drawn by A.E.	Scale 1:100 Date Feb.'21