




Front Elevation 1:100




Side Elevation 1:100



Rear Elevation 1:100

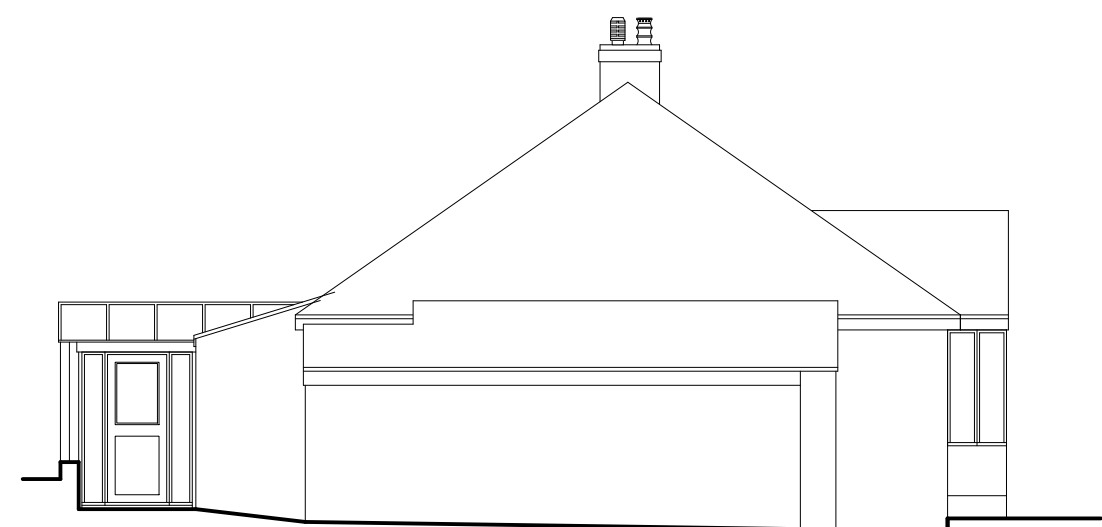

Side Elevation 1:100

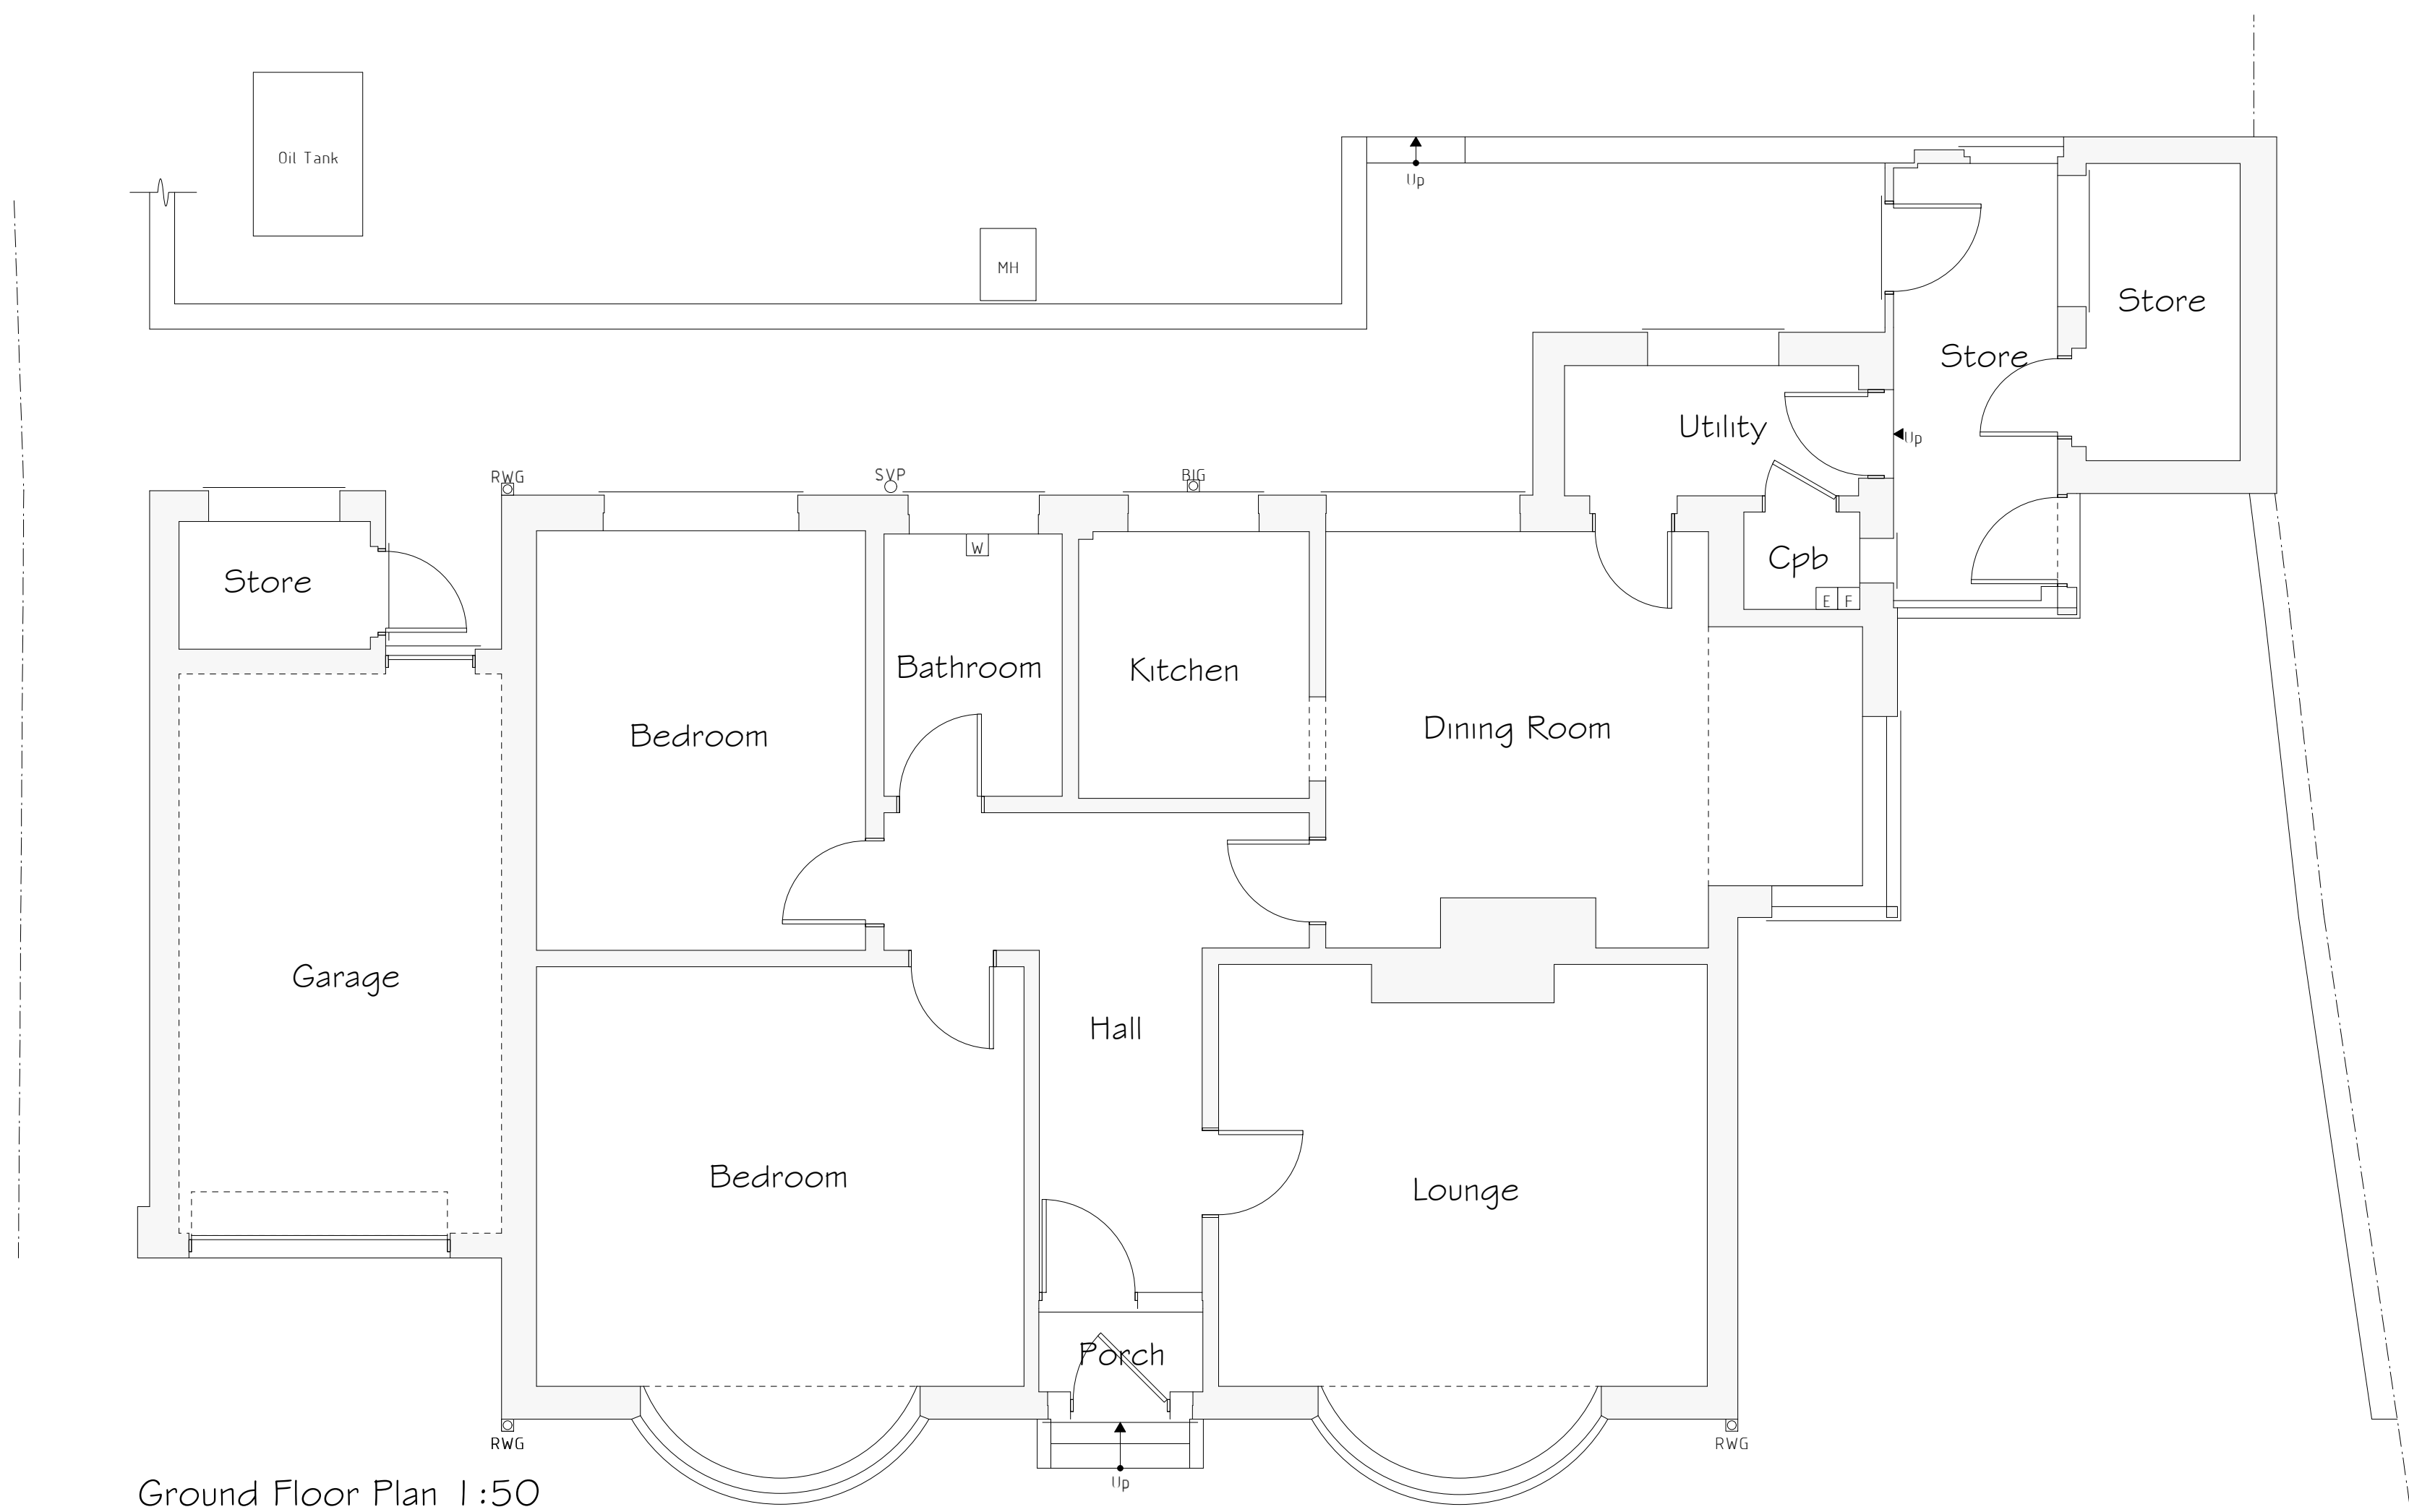

Ground Floor Plan 1:50

Services Key

☐ E	Existing Electric Meter Position
☐ F	Existing Fuse Box Position
☐ W	Existing Stopcock Position
MH	Existing Man Hole Position
☒	Existing Rain Water Gully (RWG) Position
☒	Existing Back Inlet (BIG) Gully Position
☐ O	Existing Soil Vent Pipe (SVP) Position

Rev	Date	Detail	Initial

Project: Proposed Alterations to, Red Roofs, Vicarage Road, Brymbo, LL11 5LF.	
Title: Existing	Scale: (A1) 1:50 & 1:100

Drawn By: E.M.Jackson	Date: March 2021
--------------------------	---------------------

Drawing No: J161/001	Sheet: 1 of 1
-------------------------	------------------

blueprint
architectural services

LABC
partner

Office 3K4,
Redwither Business Tower,
Wrexham, LL13 9XT
Tel: 01978 356500
www.blueprintarchitectural.com
© copyright all rights reserved