


Site Plan - Agricultural Building at Coed Y Glyn Isaf

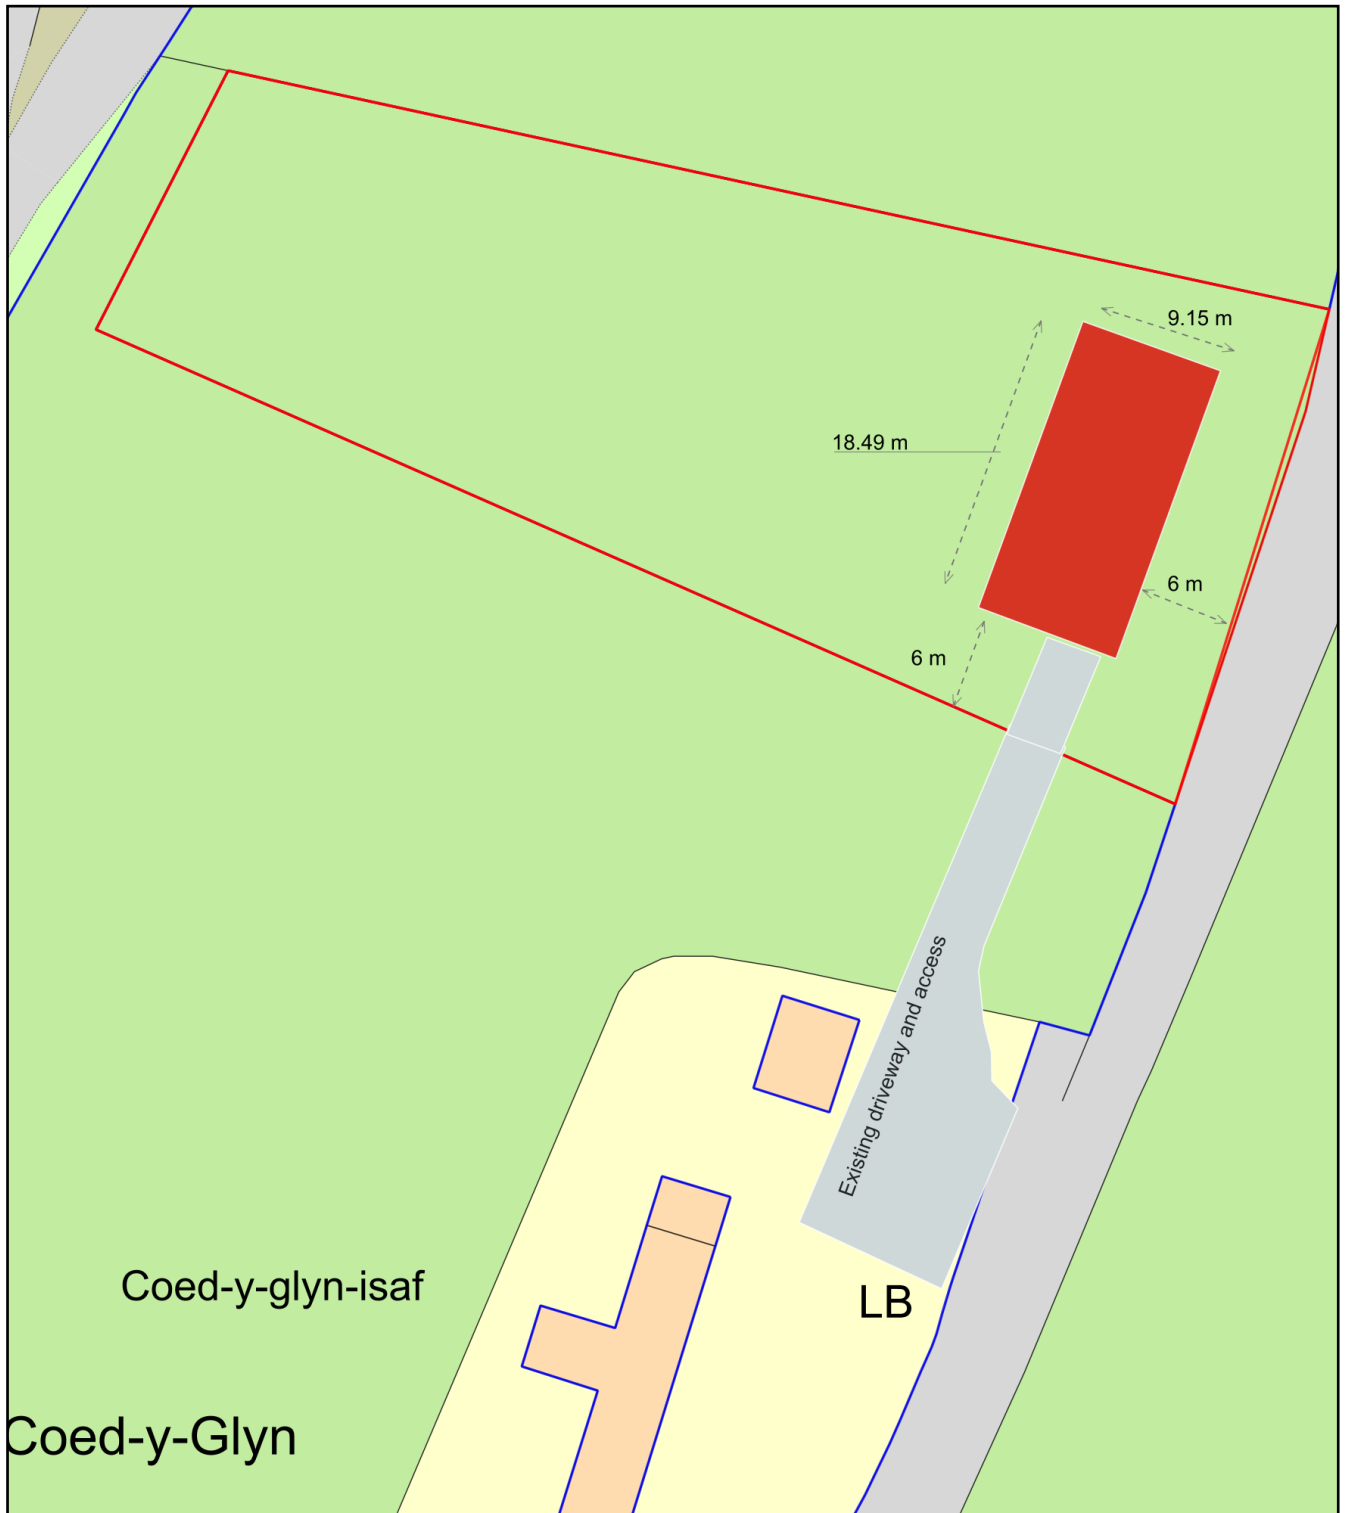

Plan Produced for: Tim Pulford

Date Produced: 09 Mar 2021

Plan Reference Number: TQRQM21025174155966

Scale: 1:500 @ A4