

WYLFA PLANNING APPLICATION

EXISTING SITE DRAWINGS



362 Brighton Road, South Croydon CR2 6AL
Mobile Tel: +44 0789-445-6898
Email: info@namarstudio@gmail.com
Website: <http://www.namarstudio.co.uk>

PLANNING APPLICATION

[illegible]

DRAWING LEGEND:

1. Architectural drawings shall be read in conjunction with other consultant drawings and specifications. Any discrepancies shall be referred to NAMAR Studio before proceeding with work.
2. All dimensions and levels are in millimeters unless noted otherwise. No dimension shall be obtained by scaling the drawing.
3. All dimensions to be checked on site with any discrepancies referred to NAMAR Studio before proceeding with work.
4. All work to be carried out in accordance with the requirements of the principal certifying authority.

DRAWING SCHEDULE

DWG. NO.	DRAWING TITLE
----------	---------------

SERIES 1 - EXISTING PRIMARY PLANS

PE00	COVER SHEET
PE01	EXISTING BLOCK PLAN
PE02	EXISTING SITE PLAN
PE03	EXISTING PLAN
PE04	DEMOLITION PLAN

SERIES 2 - ELEVATIONS


PE05	EXISTING ELEVATIONS
PE06	EXISTING ELEVATIONS

SERIES 3 - SECTIONS

PE07	EXISTING STREET AND SITE SECTION
------	----------------------------------



NORTH:

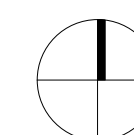

PROJECT NAME:

WYFLA BUNGALOWS

PROJECT ADDRESS:

Wyfla, Bowers Road,
Acrefair, Wrexham, LL14 3TF

CLIENT:

MR JAMES TAYLOR

DRAWING TITLE:

COVER SHEET

DRAWN BY: NE

DATE: 22/06/2021 07:55:02

SCALE: 1:1

PROJECT NO.	003
-------------	-----

PE00

343369

327606



277

[illegible]

1. Architectural drawings shall be read in conjunction with other consultant drawings and specifications. Any discrepancies shall be referred to NAMAR Studio before proceeding with work.
2. All dimensions and levels are in millimeters unless noted otherwise. No dimension shall be obtained by scaling the drawing.
3. All dimensions to be checked on site with any discrepancies referred to NAMAR Studio before proceeding with work.
4. All work to be carried out in accordance with the requirements of the principal certifying authority.

WYFLA BUNGALOWS

Wyfla, Bowers Road,
Acrefair, Wrexham, LL14 3TF

MR JAMES TAYLOR

EXISTING BLOCK PLAN

NE

21/06/2021 19:52:05

1 : 20

00

PE01

[illegible]

1. Architectural drawings shall be read in conjunction with other consultant drawings and specifications. Any discrepancies shall be referred to NAMAR Studio before proceeding with work.
2. All dimensions and levels are in millimeters unless noted otherwise. No dimension shall be obtained by scaling the drawing.
3. All dimensions to be checked on site with any discrepancies referred to NAMAR Studio before proceeding with work.
4. All work to be carried out in accordance with the requirements of the principal certifying authority.

WYFLA BUNGALOWS

Wyfla, Bowers Road,
Acrefair, Wrexham, LL14 3TF

MR JAMES TAYLOR

EXISTING SITEPLAN

DATE: 22/06/2021 07:56:09

PROJECT NO.	003
-------------	-----

PE02




PLANNING APPLICATION

[illegible]

DRAWING LEGEND:

1. Architectural drawings shall be read in conjunction with other consultant drawings and specifications. Any discrepancies shall be referred to NAMAR Studio before proceeding with work.
2. All dimensions and levels are in millimeters unless noted otherwise. No dimension shall be obtained by scaling the drawing.
3. All dimensions to be checked on site with any discrepancies referred to NAMAR Studio before proceeding with work.
4. All work to be carried out in accordance with the requirements of the principal certifying authority.

NORTH:

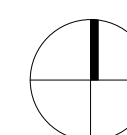

PROJECT NAME:	
---------------	--

WYFLA BUNGALOWS

PROJECT ADDRESS:

Wyfla, Bowers Road,
Acrefair, Wrexham, LL14 3TF

CLIENT:

MR JAMES TAYLOR

DRAWING TITLE:

EXISTING PLAN

DRAWN BY: NF

DATE: 21/06/2021 19:52:36

SCALE: 1 : 100

PROJECT NO.	003
-------------	-----

PE03

[illegible]

1. Architectural drawings shall be read in conjunction with other consultant drawings and specifications. Any discrepancies shall be referred to NAMAR Studio before proceeding with work.
2. All dimensions and levels are in millimeters unless noted otherwise. No dimension shall be obtained by scaling the drawing.
3. All dimensions to be checked on site with any discrepancies referred to NAMAR Studio before proceeding with work.
4. All work to be carried out in accordance with the requirements of the principal certifying authority.

WYFLA BUNGALOWS

Wyfla, Bowers Road,
Acrefair, Wrexham, LL14 3TF

MR JAMES TAYLOR

DEMOLITION PLAN

DRAWN BY: NI

DATE: 21/06/2021 19:52:50

SCALE: 1 : 100

PROJECT NO. 00

PE04

[illegible]

1. Architectural drawings shall be read in conjunction with other consultant drawings and specifications. Any discrepancies shall be referred to NAMAR Studio before proceeding with work.
2. All dimensions and levels are in millimeters unless noted otherwise. No dimension shall be obtained by scaling the drawing.
3. All dimensions to be checked on site with any discrepancies referred to NAMAR Studio before proceeding with work.
4. All work to be carried out in accordance with the requirements of the principal certifying authority.

WYFLA BUNGALOWS

Wyfla, Bowers Road,
Acrefair, Wrexham, LL14 3TF

MR JAMES TAYLOR

EXISTING ELEVATIONS

NE

22/06/2021 08:05:43

1 : 50

003

PE05



[illegible]

1. Architectural drawings shall be read in conjunction with other consultant drawings and specifications. Any discrepancies shall be referred to NAMAR Studio before proceeding with work.
2. All dimensions and levels are in millimeters unless noted otherwise. No dimension shall be obtained by scaling the drawing.
3. All dimensions to be checked on site with any discrepancies referred to NAMAR Studio before proceeding with work.
4. All work to be carried out in accordance with the requirements of the principal certifying authority.

WYFLA BUNGALOWS

Wyfla, Bowers Road,
Acrefair, Wrexham, LL14 3TF

MR JAMES TAYLOR

EXISTING ELEVATIONS

NE

22/06/2021 08:00:19

1 : 50

003

PE06






PLANNING APPLICATION

[illegible]

DRAWING LEGEND:

1. Architectural drawings shall be read in conjunction with other consultant drawings and specifications. Any discrepancies shall be referred to NAMAR Studio before proceeding with work.
2. All dimensions and levels are in millimeters unless noted otherwise. No dimension shall be obtained by scaling the drawing.
3. All dimensions to be checked on site with any discrepancies referred to NAMAR Studio before proceeding with work.
4. All work to be carried out in accordance with the requirements of the principal certifying authority.

NORTH:

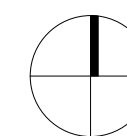

PROJECT NAME:

WYFLA BUNGALOWS

PROJECT ADDRESS:

Wyfla, Bowers Road,
Acrefair, Wrexham, LL14 3TF

CLIENT:

MR JAMES TAYLOR

DRAWING TITLE:

EXISTING STREET AND SITE SECTION

DRAWN BY:

NE

DATE:

22/06/2021 08:03:23


SCALE:

As indicated


PROJECT NO.

00

PE07

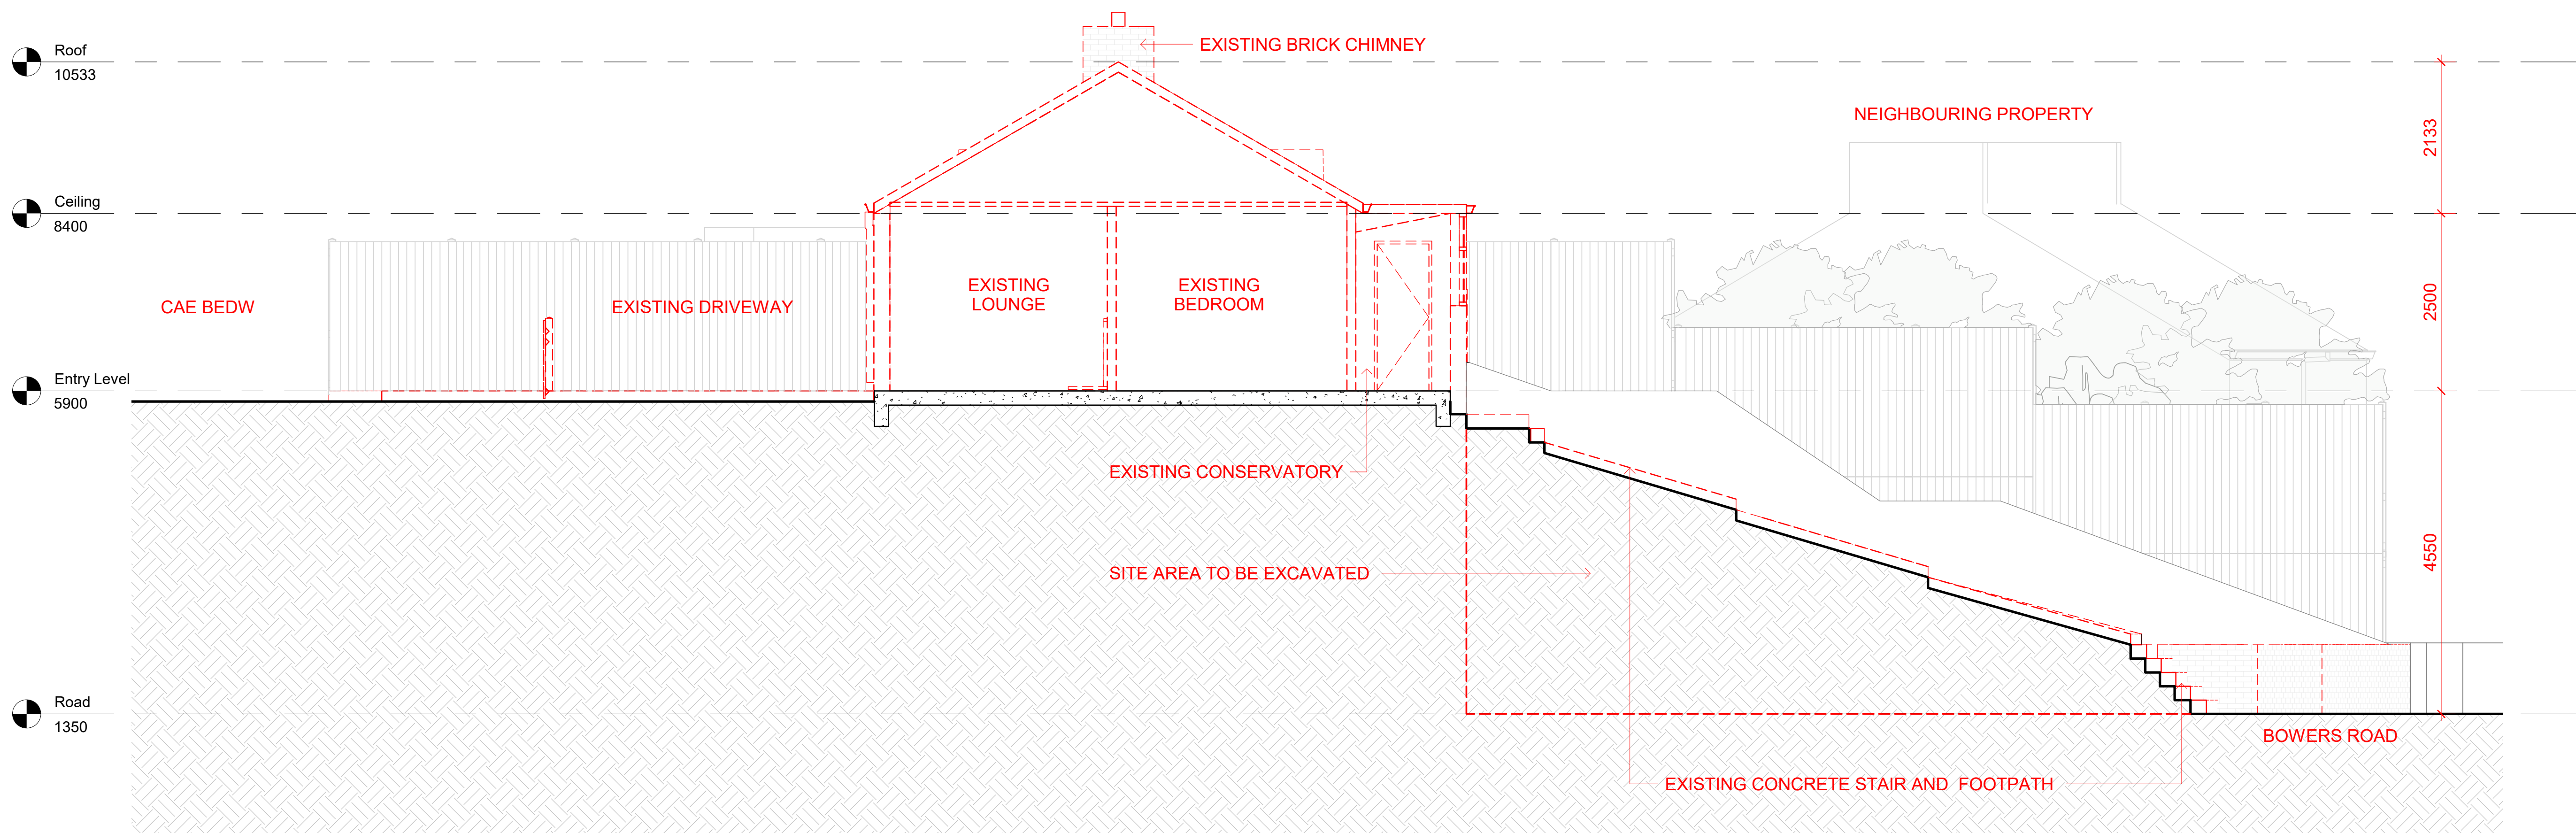

1 Existing Site Cross Section

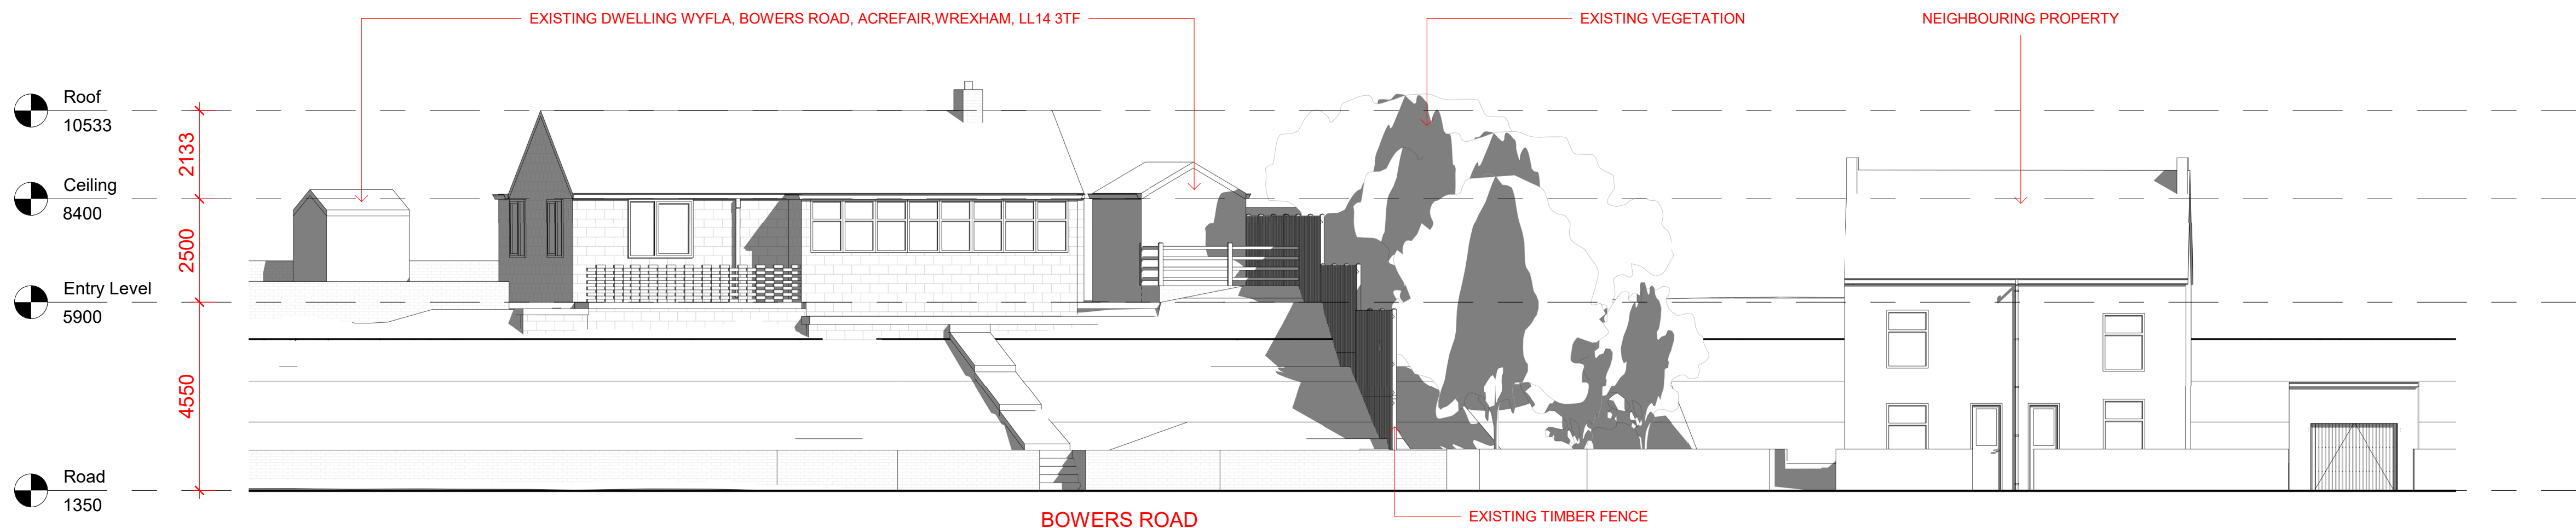

2 Existing Street Section - Bowers Road