




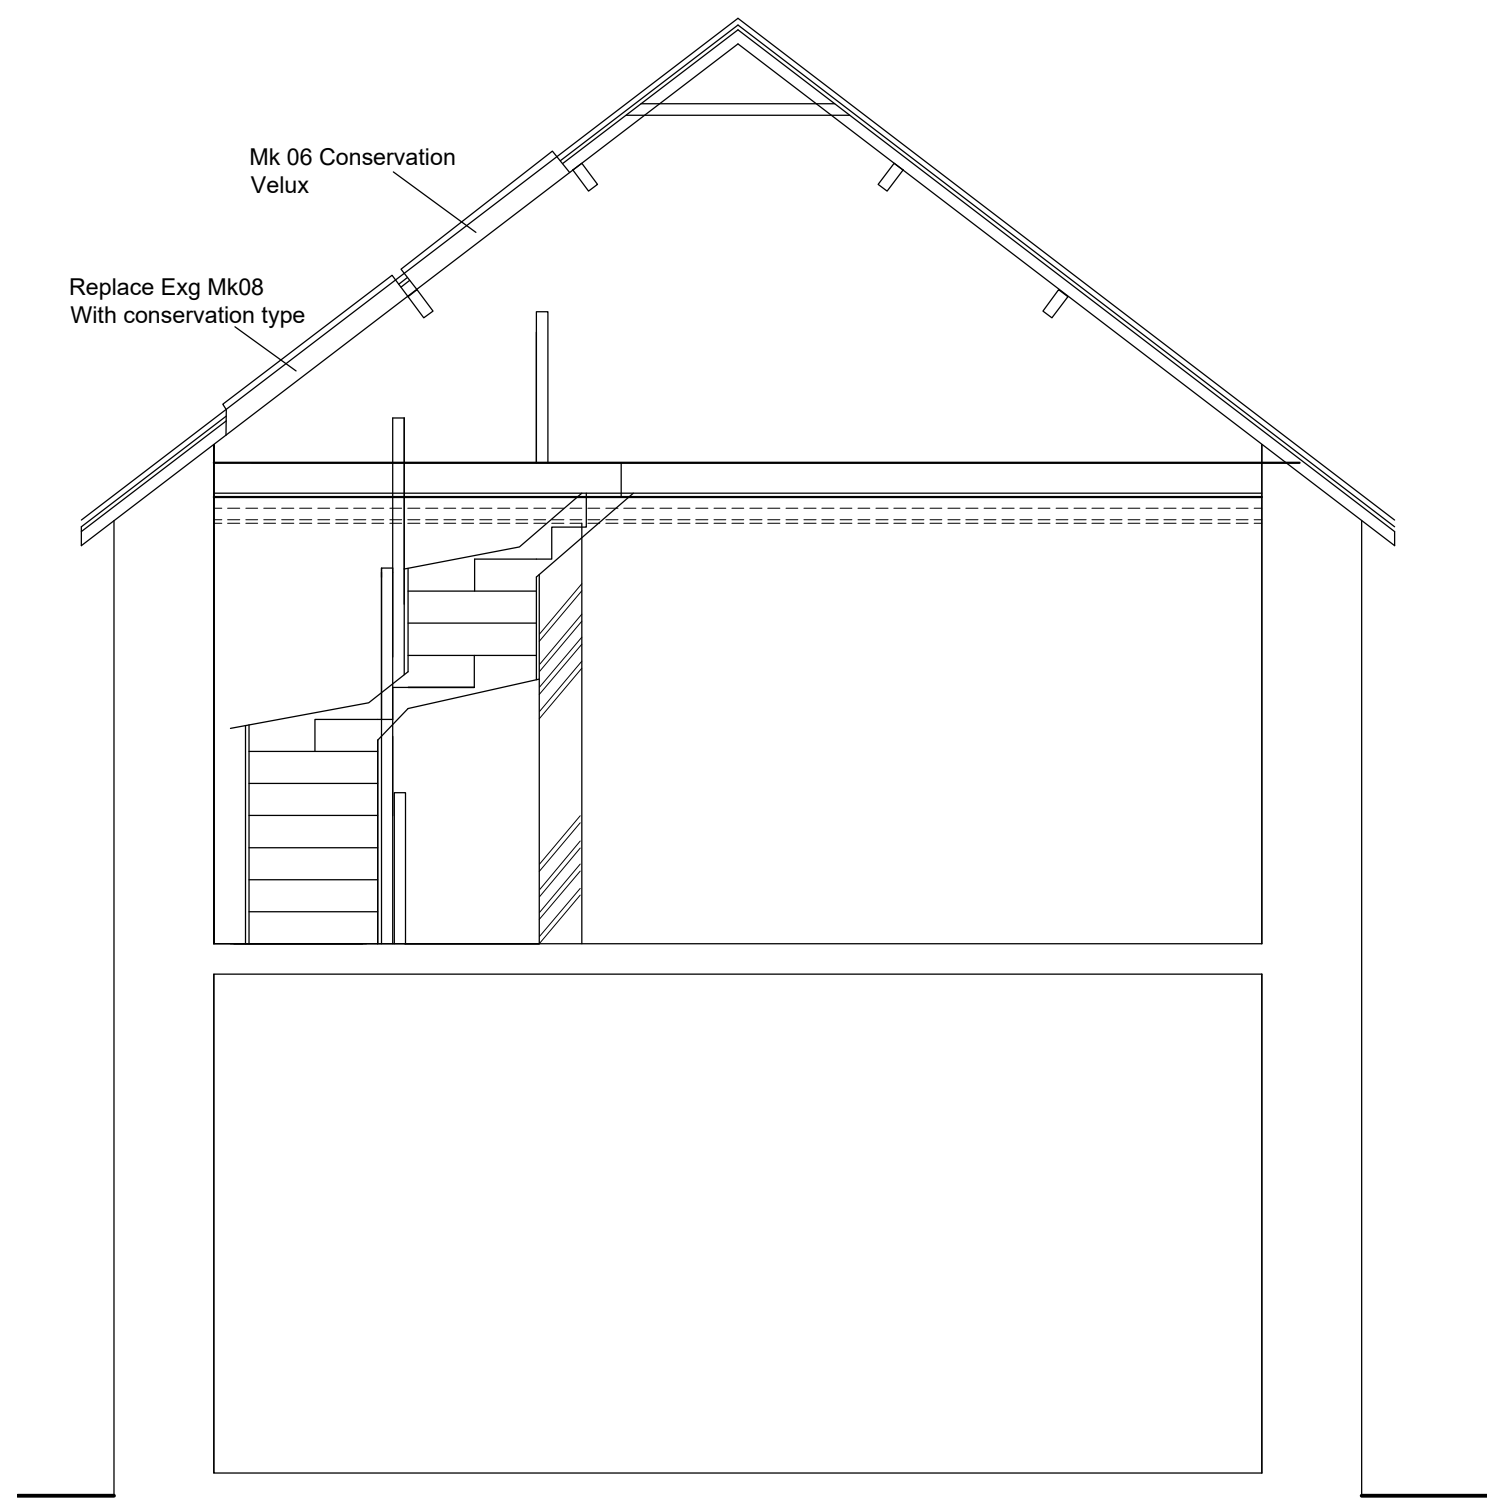


SECTION A.A

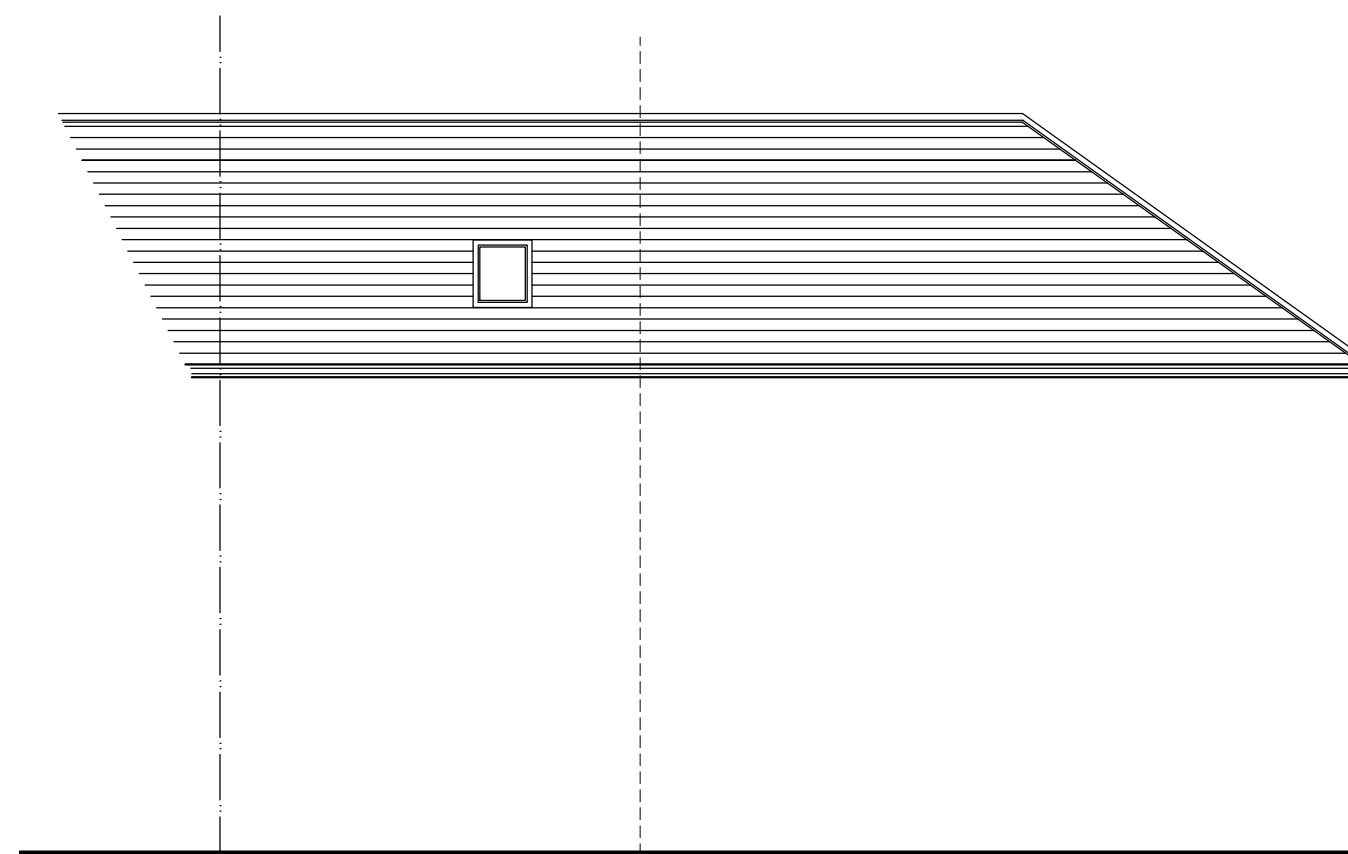


EXISTING REAR ELEVATION

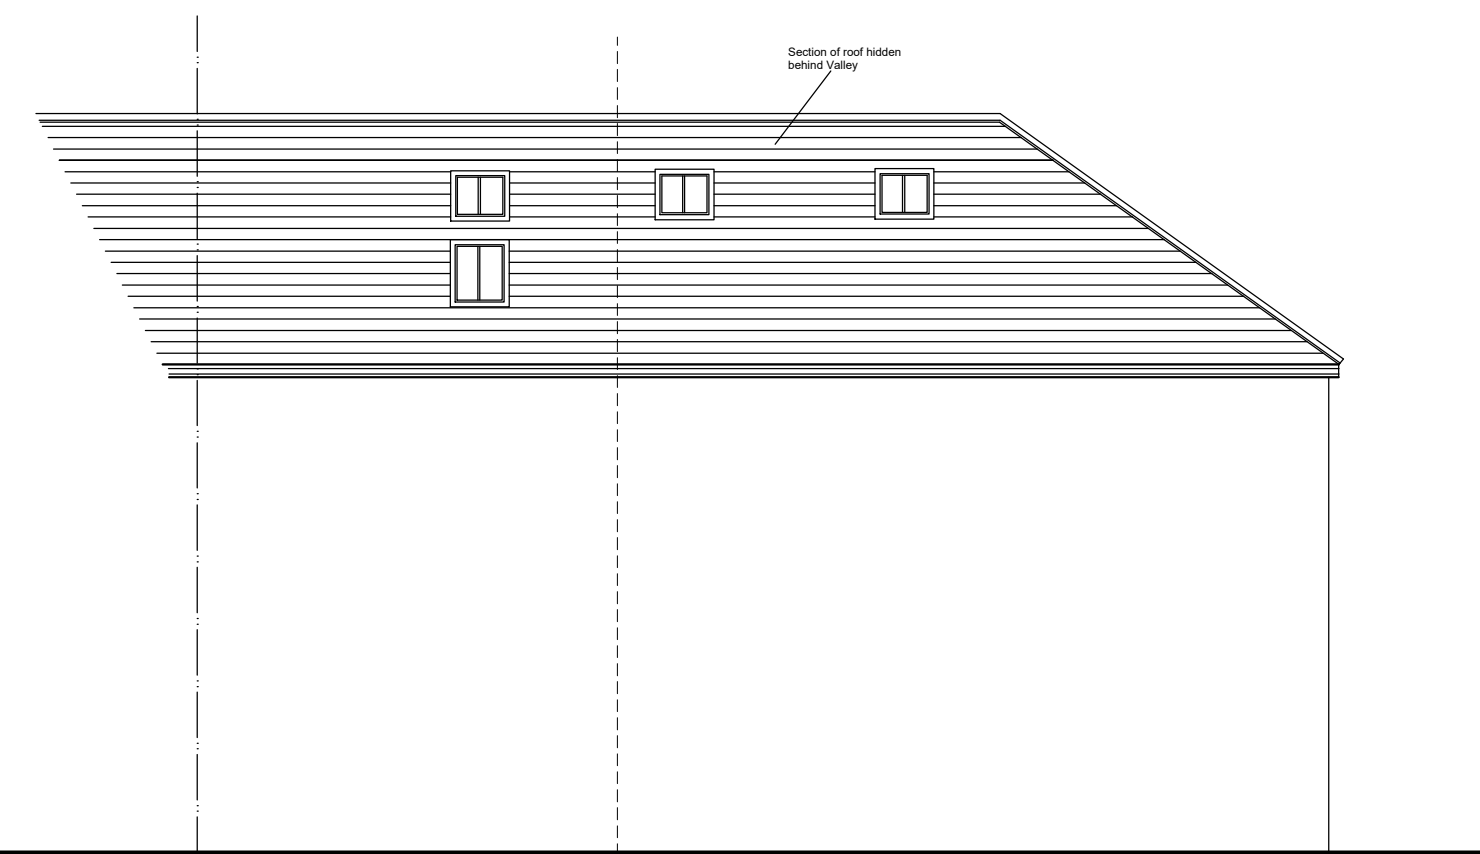


PROPOSED REAR ELEVATION

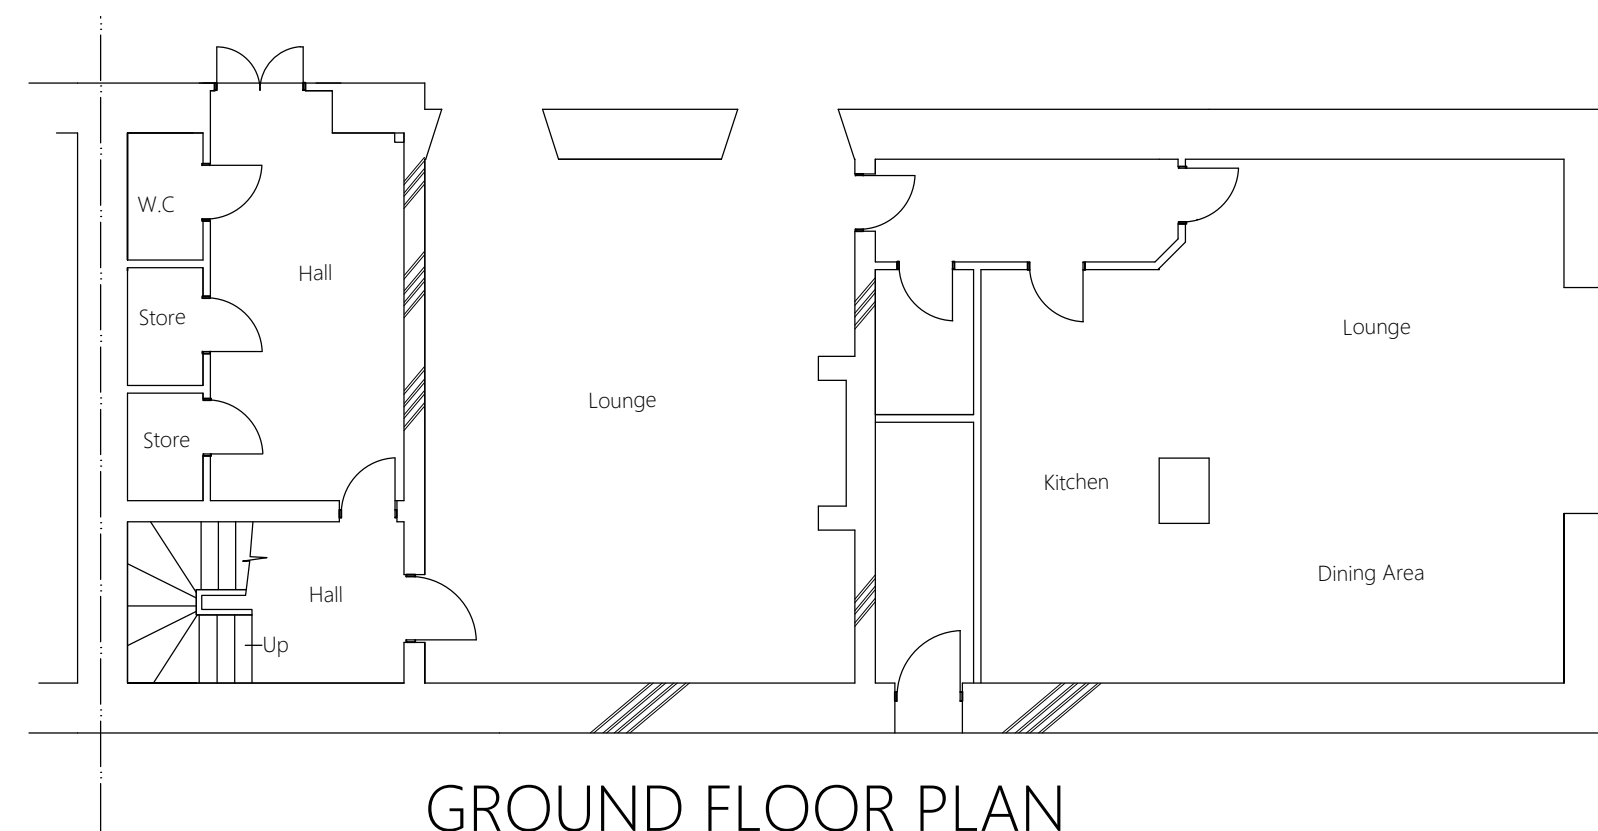


GROUND FLOOR PLAN

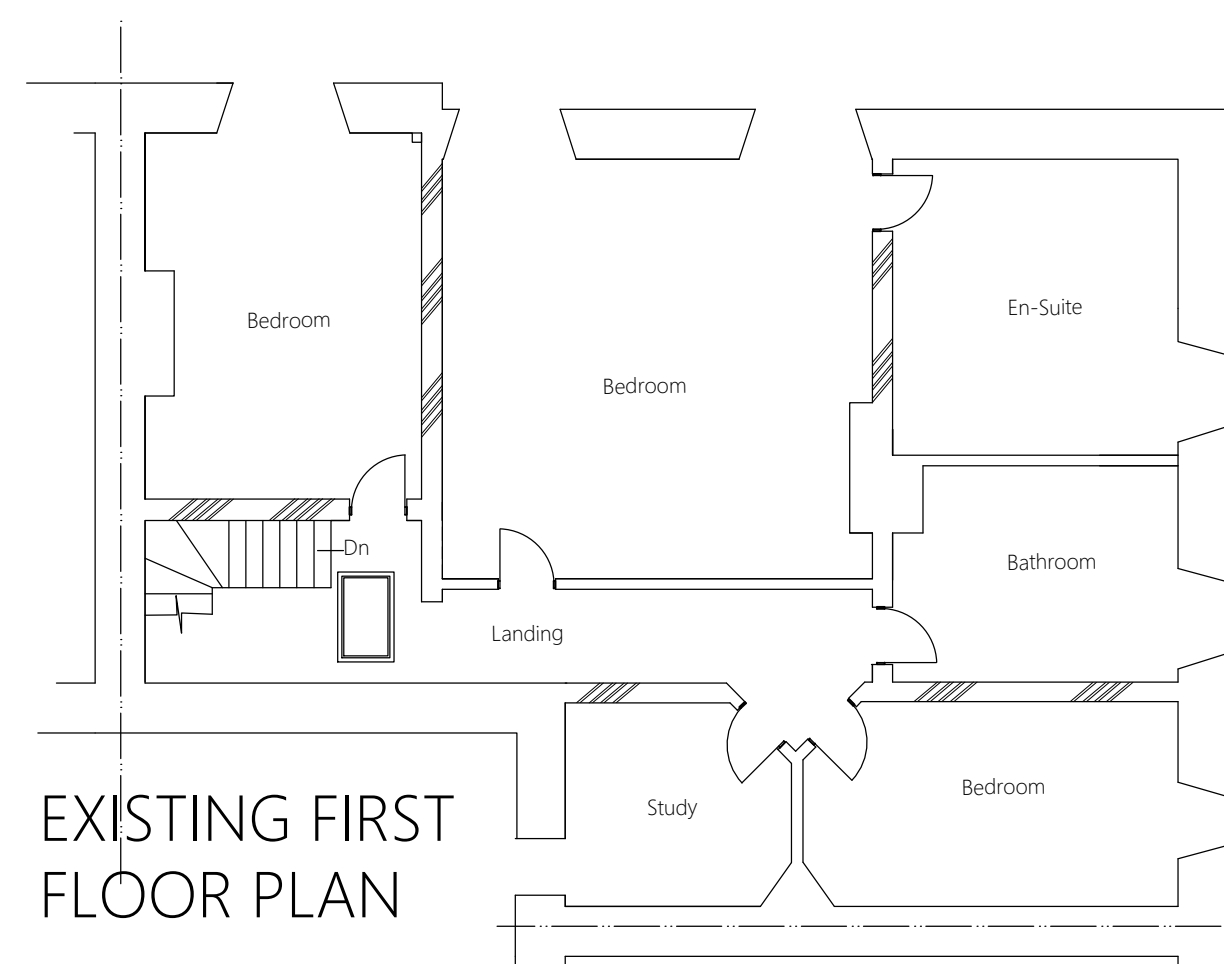


EXISTING FIRST FLOOR PLAN

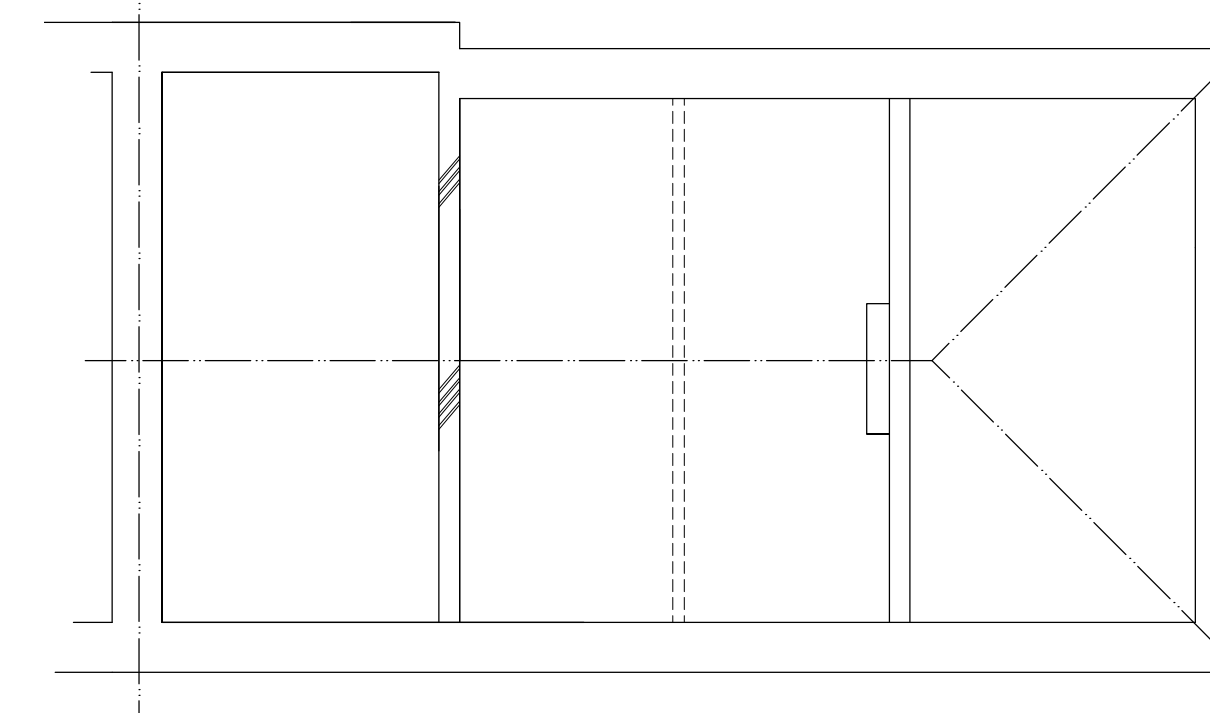

EXISTING LOFT PLAN

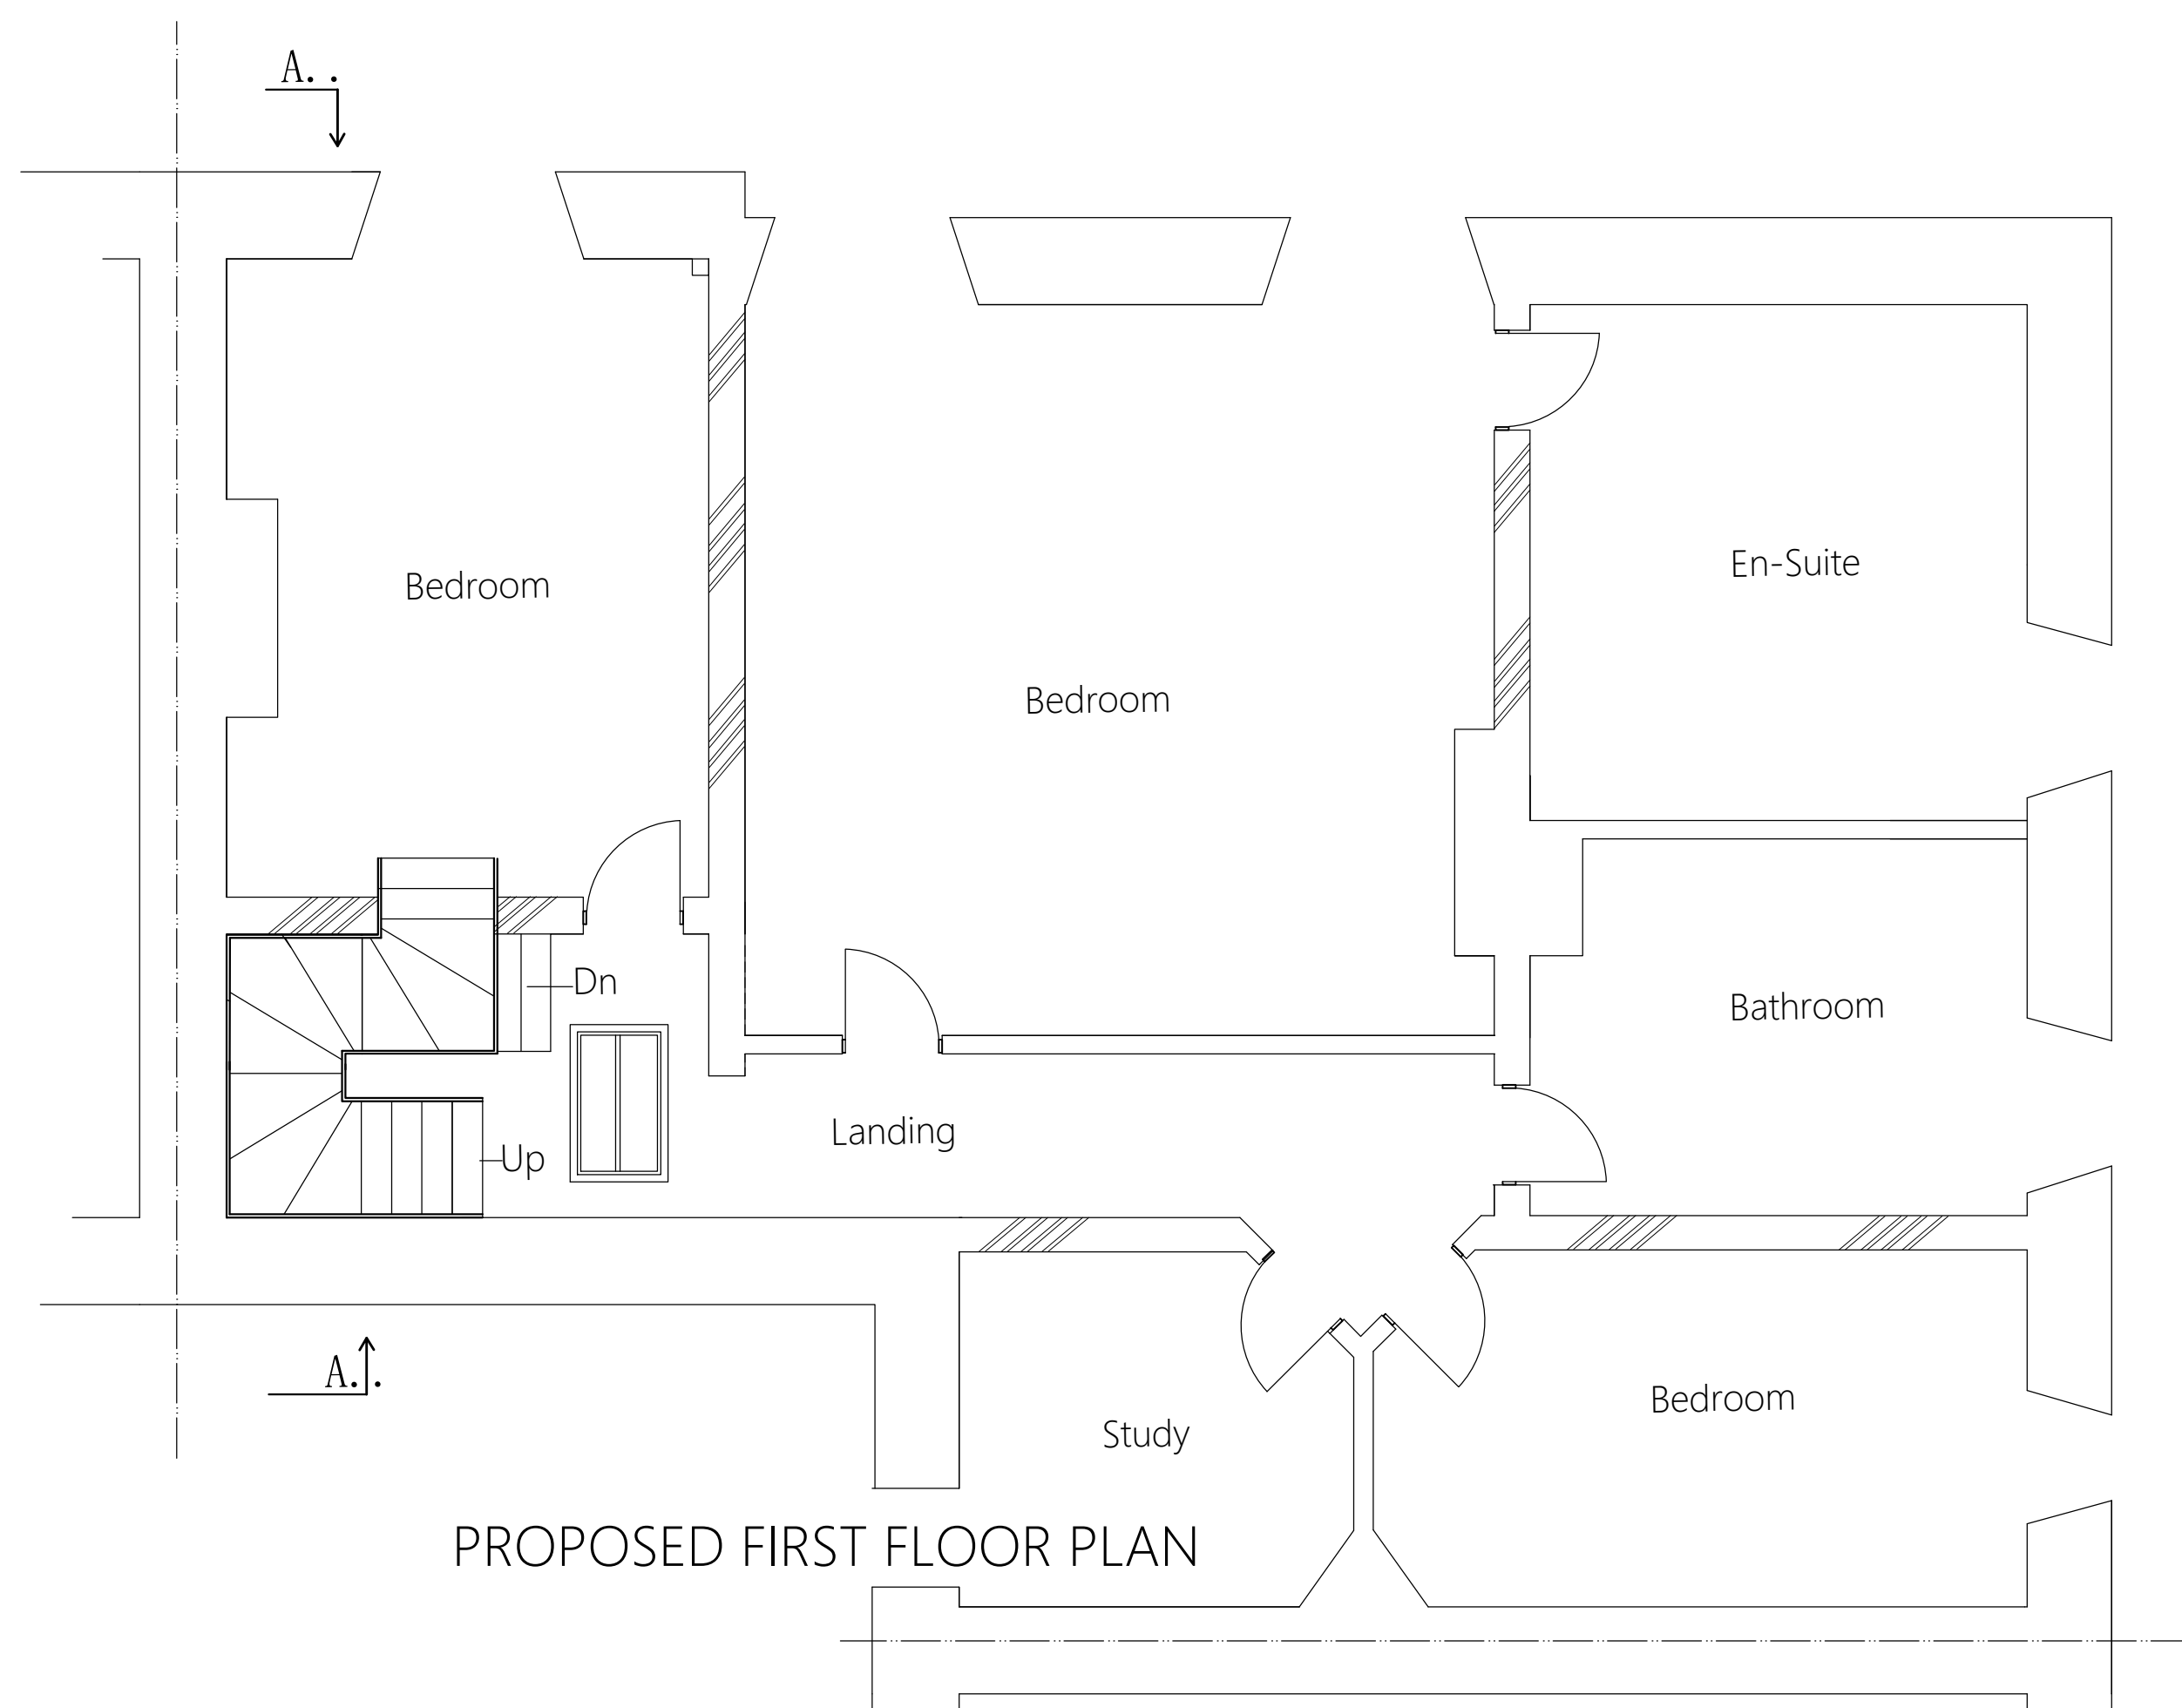

PROPOSED FIRST FLOOR PLAN

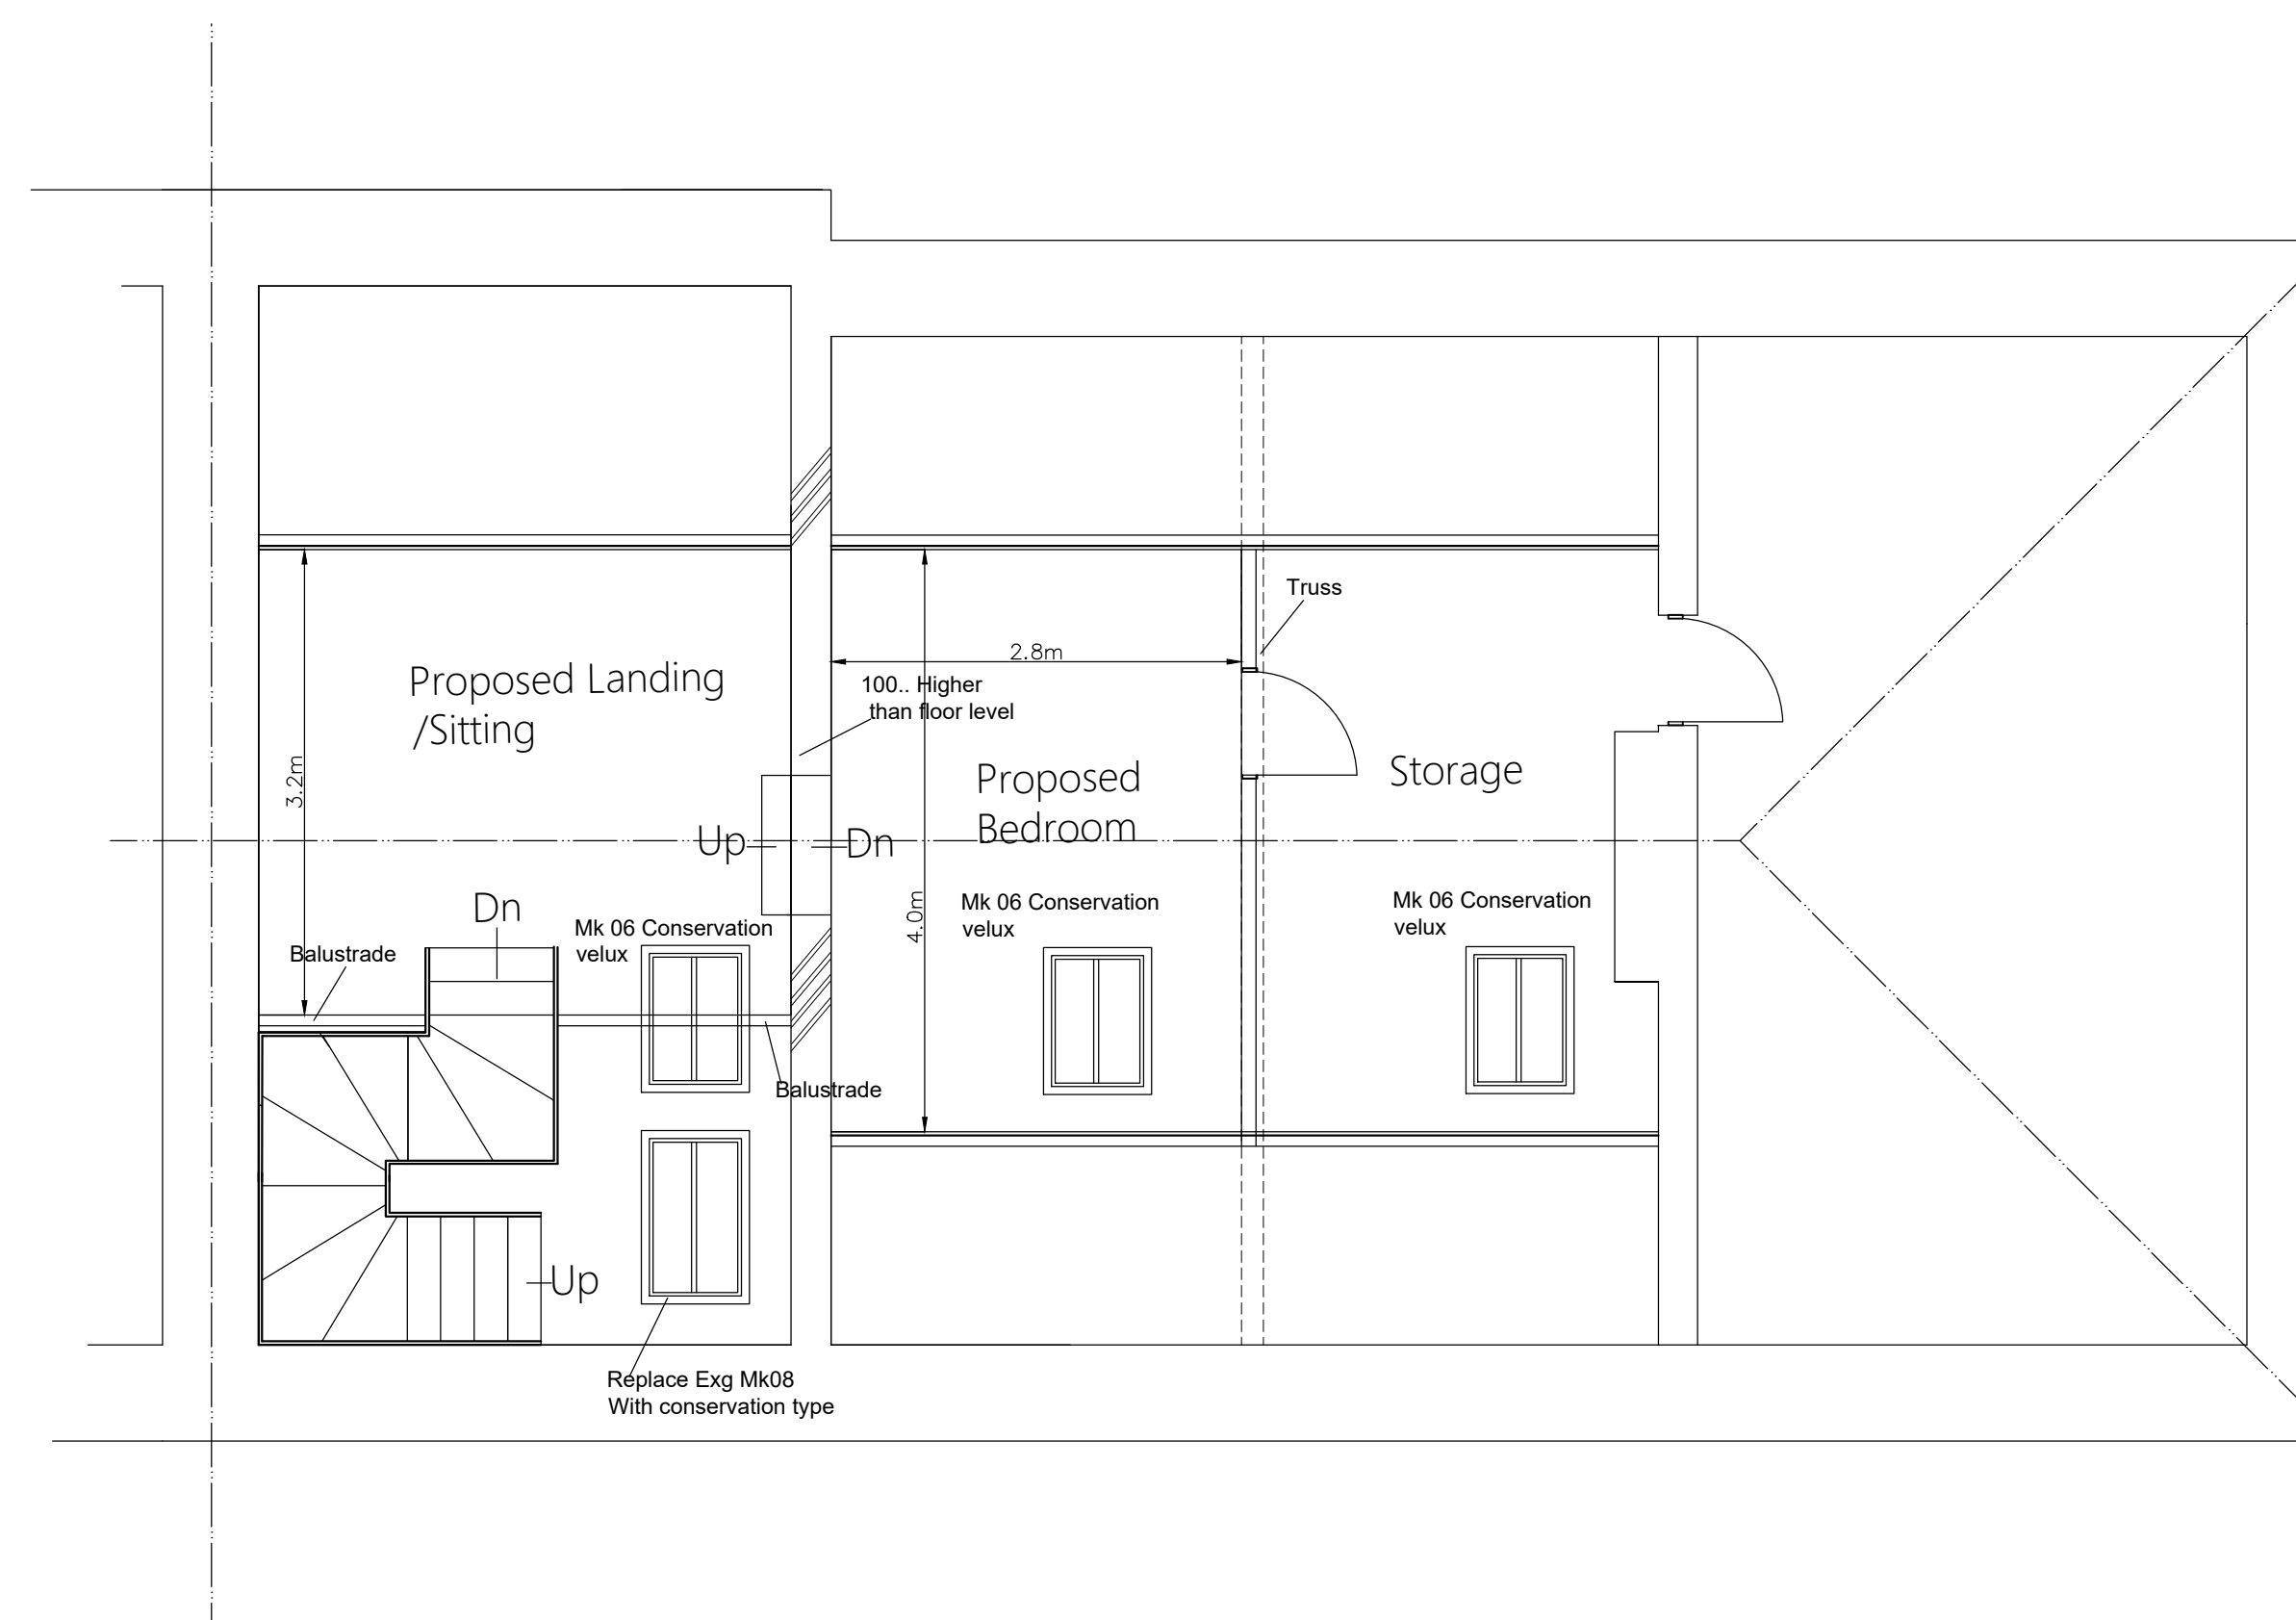

PROPOSED LOFT PLAN



BLOCK PLAN
1:500



T: 01691 671 964
E: Gerrard-Marshall@live.co.uk
W: www.stoswaldsarchitectural
designservice.co.uk

CLIENT:
MR AND MRS YOUNG
PROJECT:
PROPOSED LOFT CONVERSION
AT
WATKIN HOUSE,
WYNNSTAY HALL ESTATE,
RUABON,
WREXHAM
LL14 6LQ

SCALE: 1:50, 1:100, 1:500

DATE: JUNE 2021