



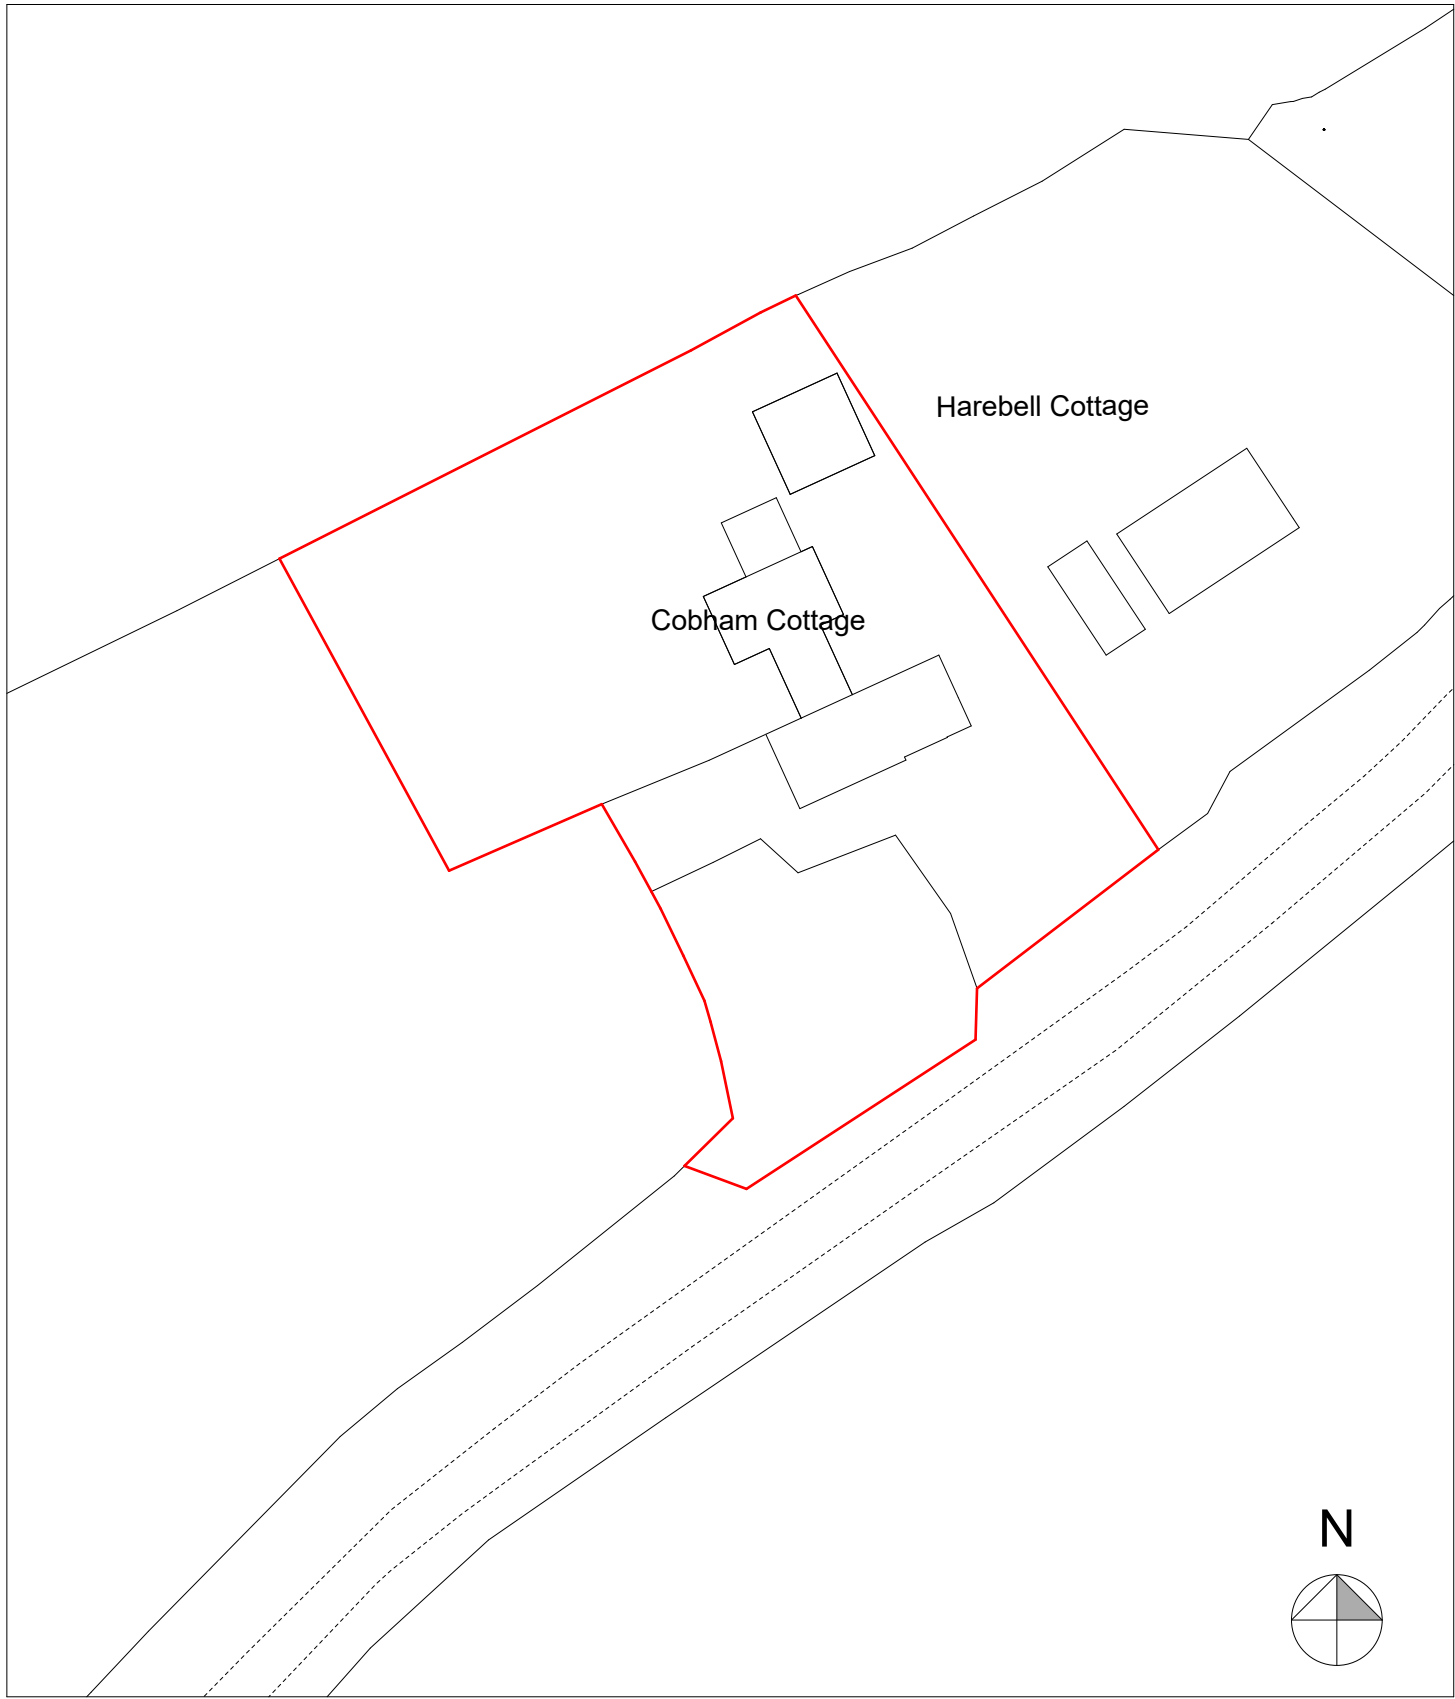

Block Plan as Existing


1:500

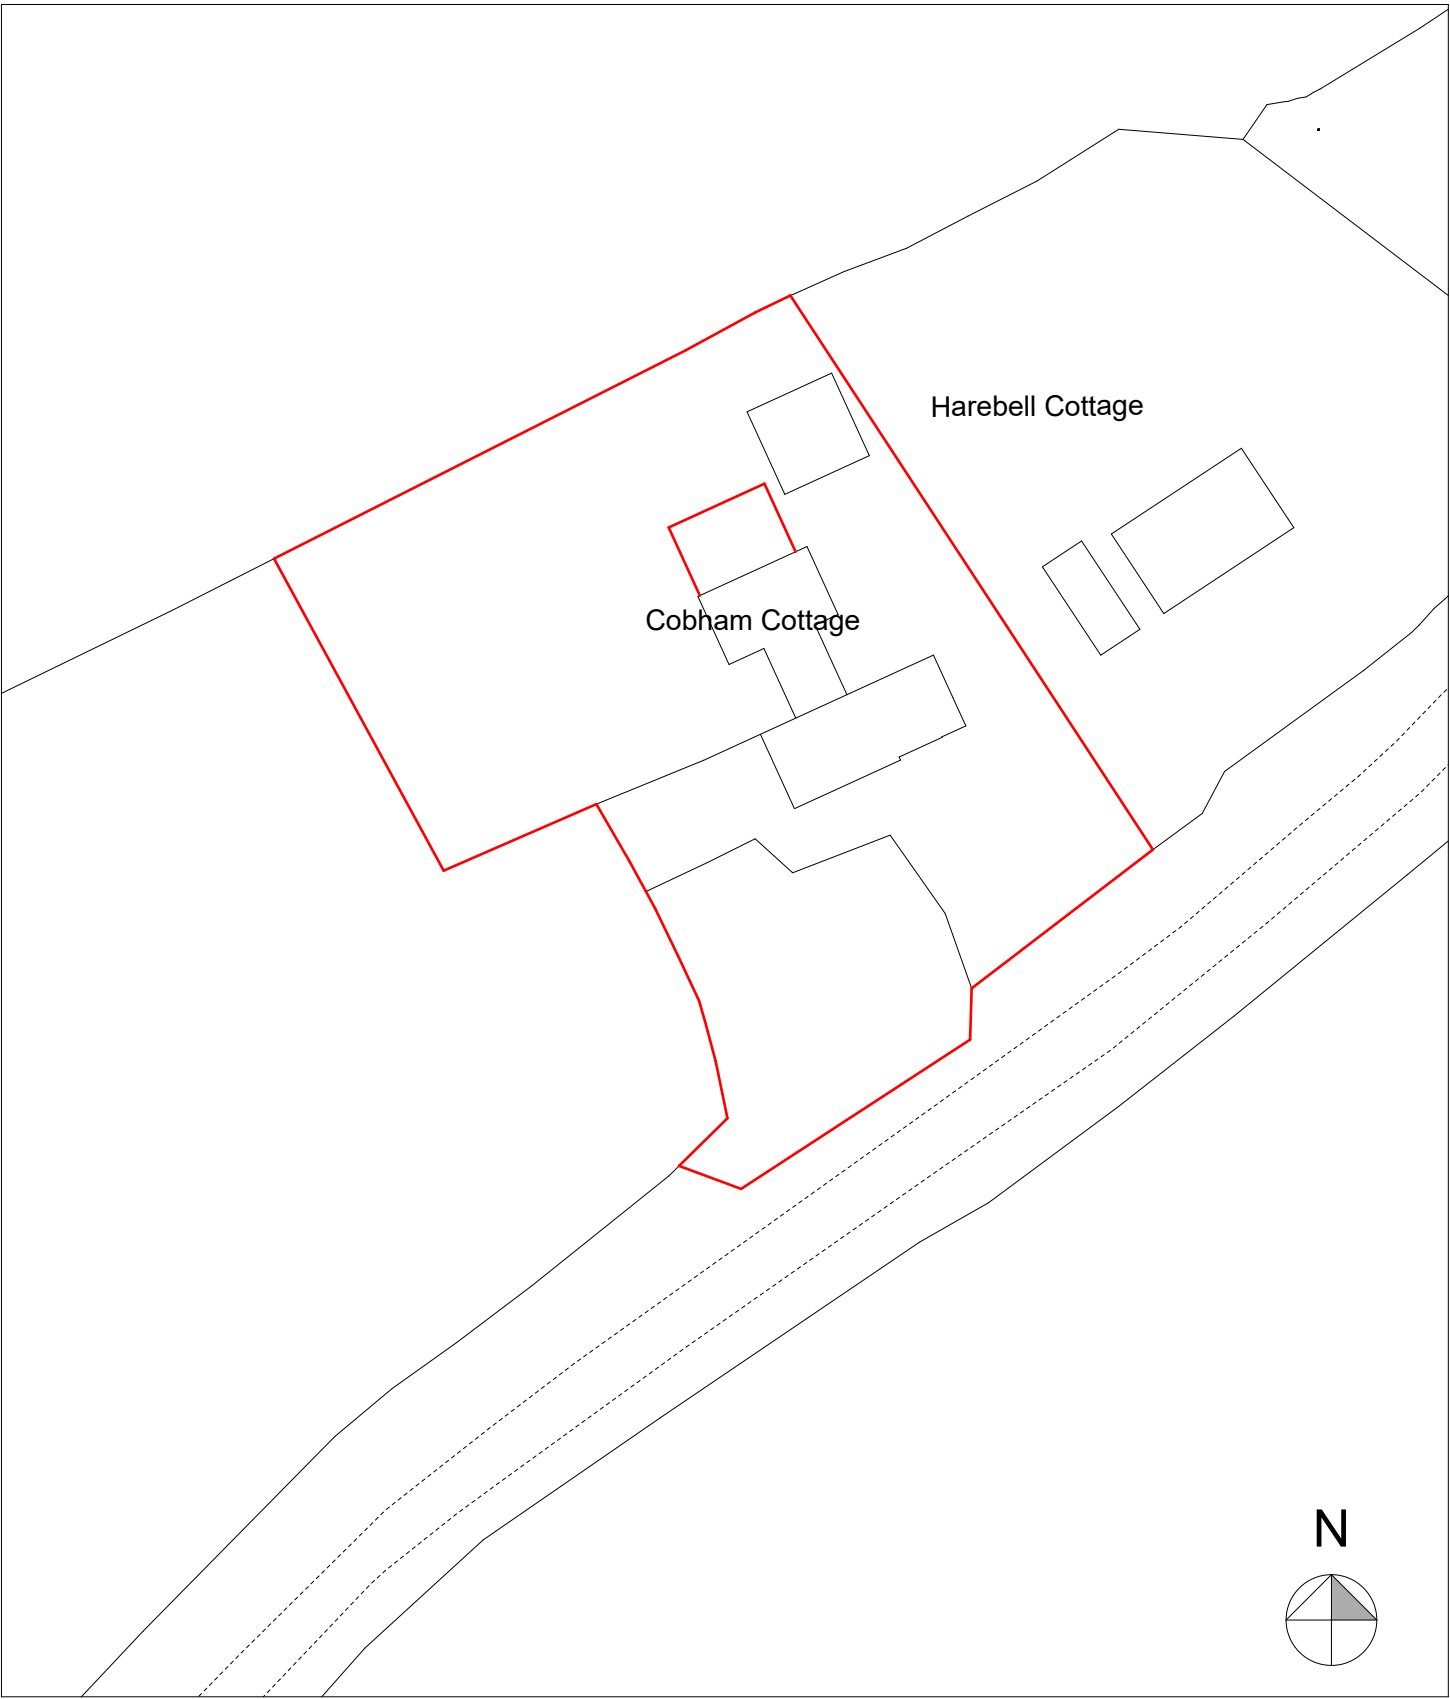

Block Plan as Proposed


1:500

					Job Title	Drawing Name		nicola gibson ARCHITECTURAL DESIGN Dairy House Farm, Chester Road, Oakmere CW8 2HB t: 01606 536101 m: 07813034552 w: www.nicola-gibson.com e: nicola@njgdesign.co.uk	
					Alterations and Extensions to Cobham Cottage		Block Plan as Existing and Proposed		
					Cobham Cottage Bowling Bank Isycoed LL13 9RY	Drawn by	Date		
						njg	NOVEMBER '20		
						Drawing Scale	Paper Size		
	1:500	A3							
	Layout ID	Status	Revision	823/PL/001					
REV NO	COMMENT	DATE	for Mr and Mrs Haycox						

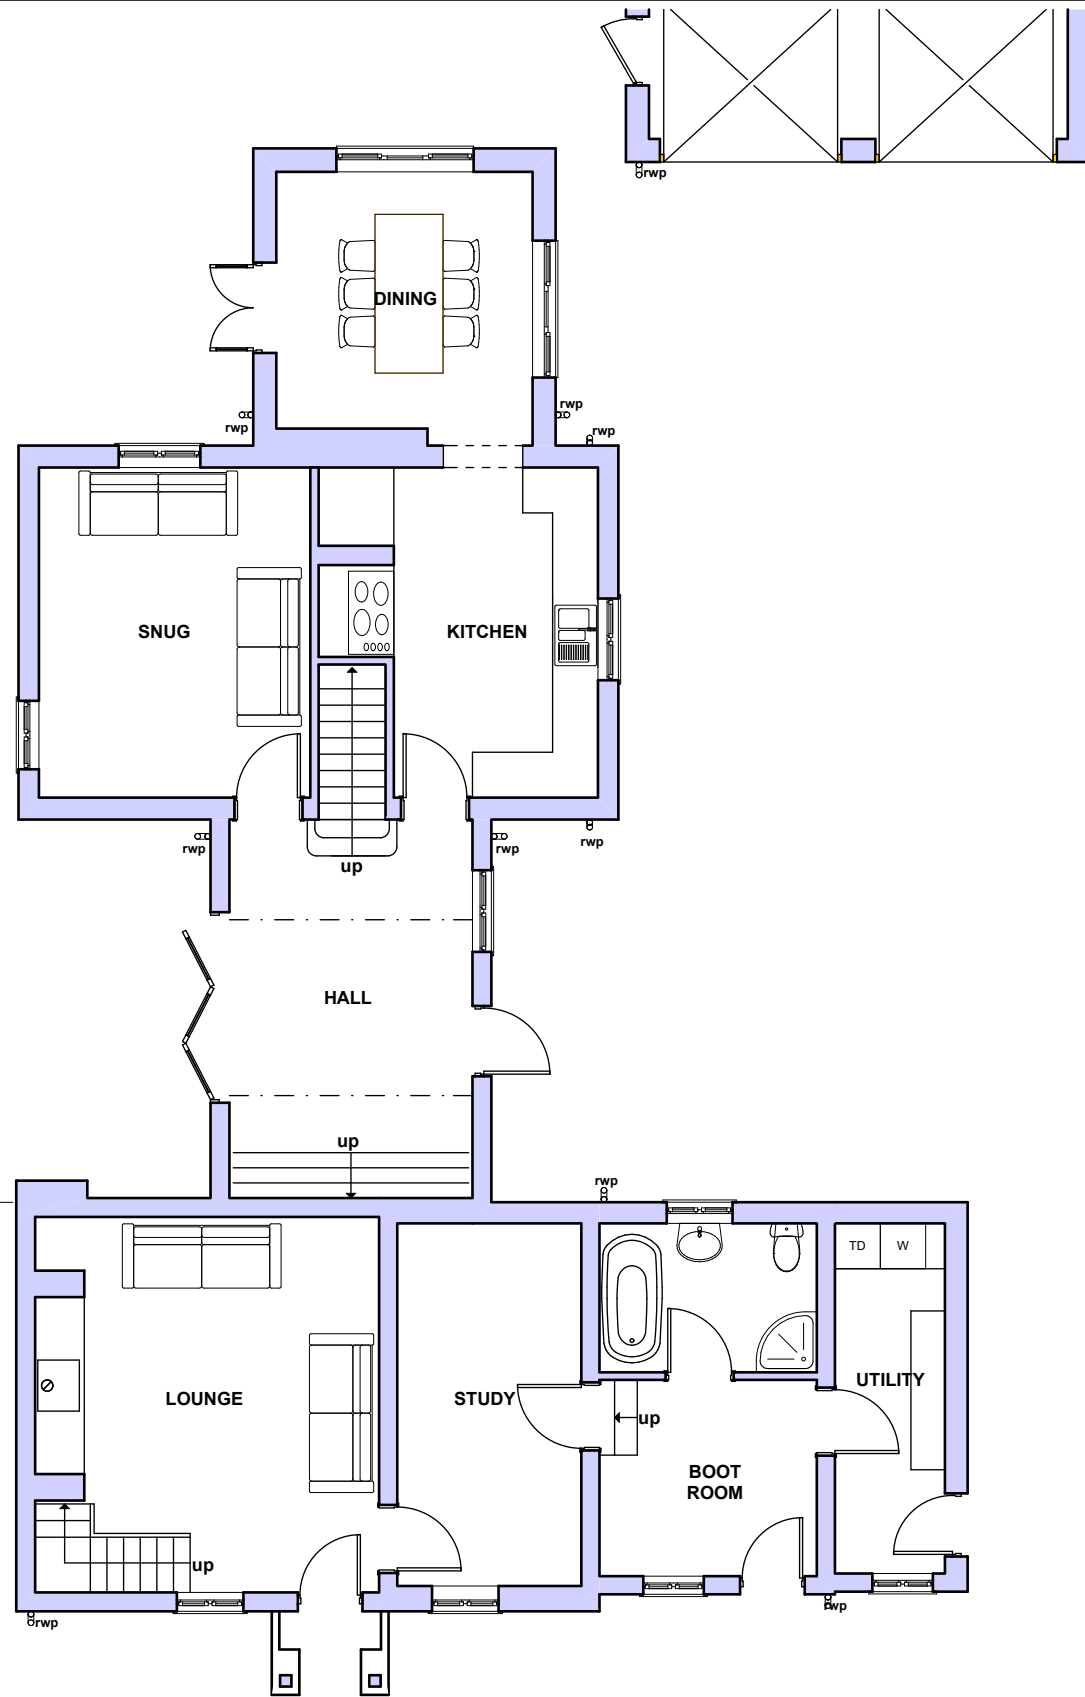

Ground Floor as Existing




1:100

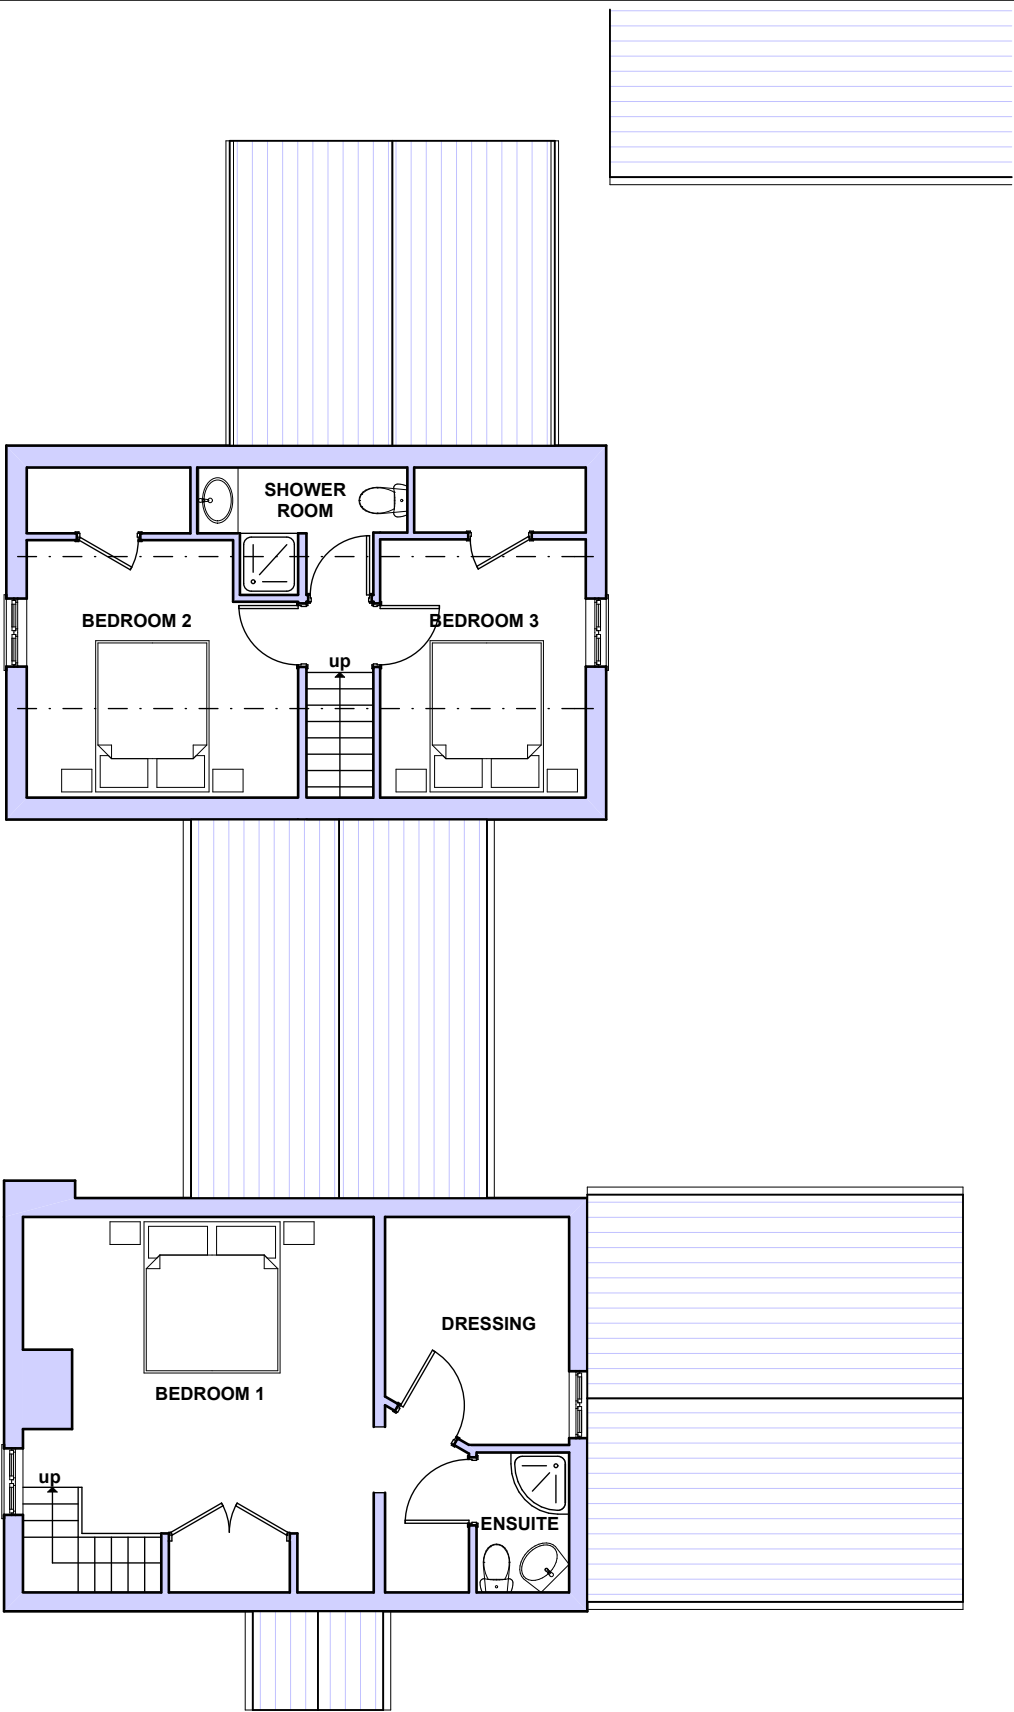

First Floor as Existing

1:100

			Job Title Alterations and Extensions to Cobham Cottage Cobham Cottage Bowling Bank Isycoed LL13 9RY		Drawing Name Floor Plans as Existing		nicolagibson ARCHITECTURAL DESIGN Dairy House Farm, Chester Road, Oakmere CW8 2HB t: 01606 536101 m: 07813034552 w: www.nicola-gibson.com e: nicola@njgdesign.co.uk			
					Drawn by njg				Date NOVEMBER '20	
					Drawing Scale 1:100				Paper Size A3	
					Layout ID 823/PL/002				Status Revision	
			ISSUED TO CLIENT FOR COMMENT		15.04.21					
REV NO			COMMENT		DATE		for Mr and Mrs Haycox			

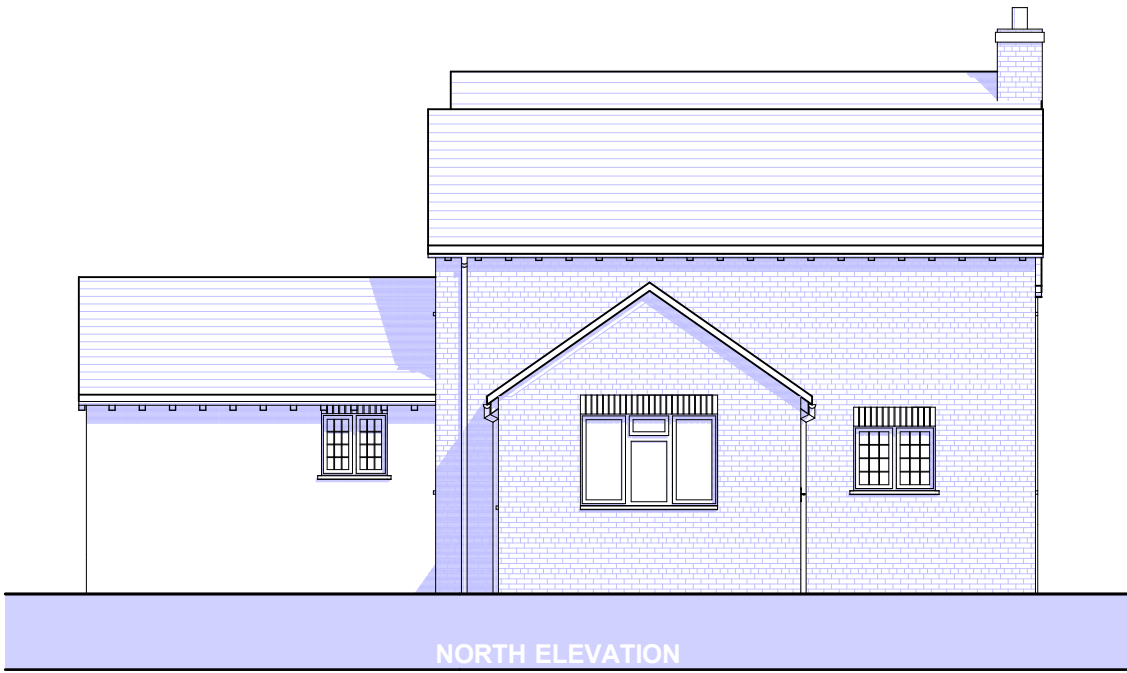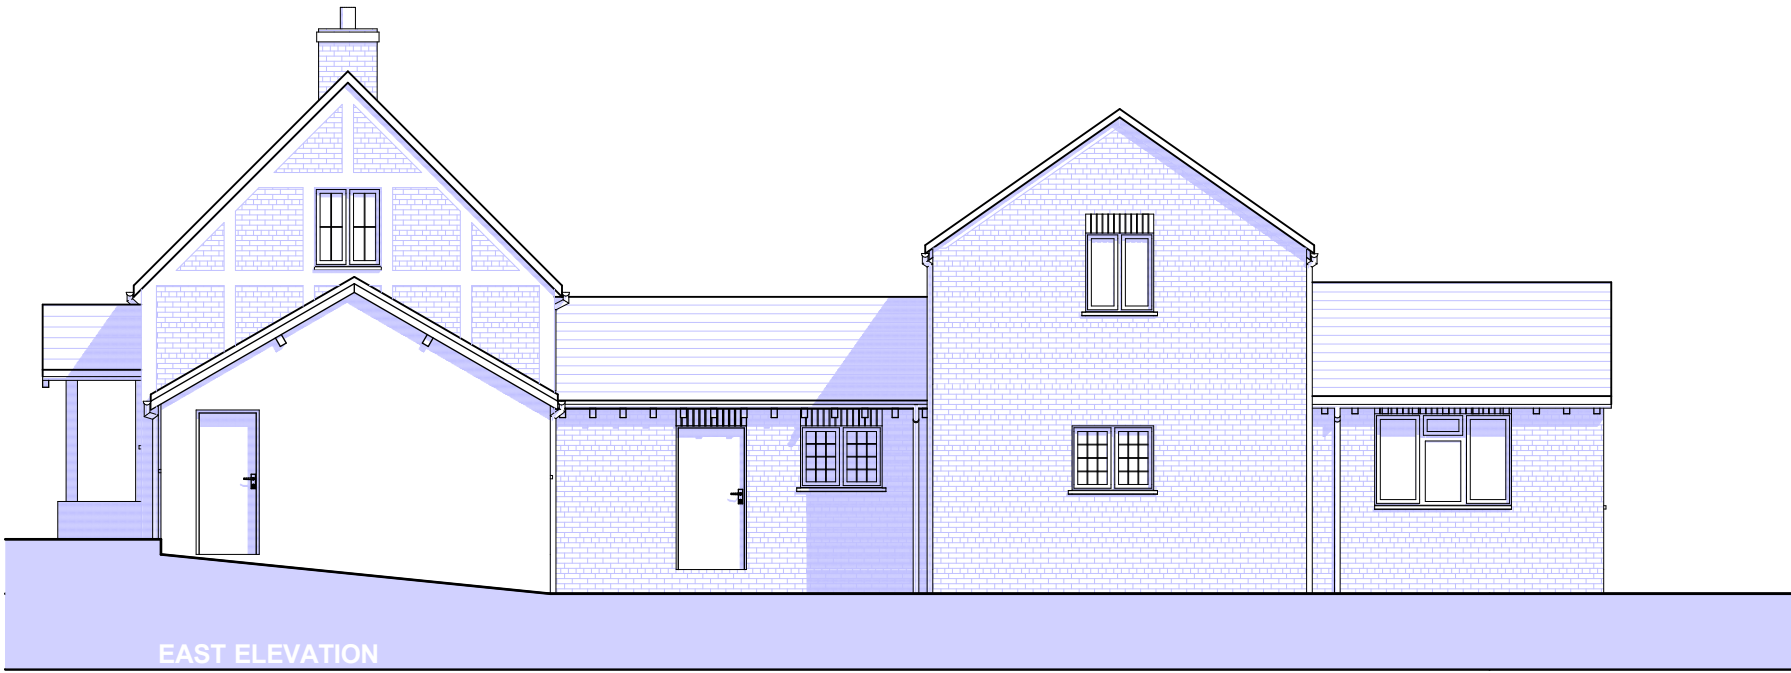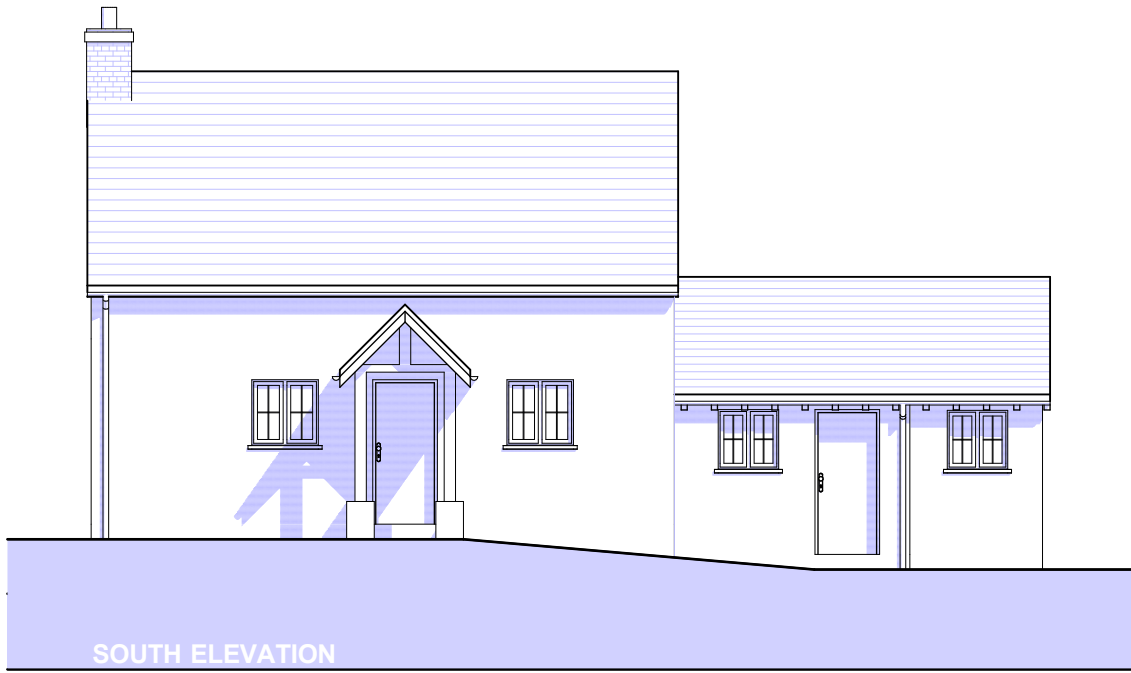

			Job Title Alterations and Extensions to Cobham Cottage		Drawing Name Elevations as Existing			nicolagibson ARCHITECTURAL DESIGN Dairy House Farm, Chester Road, Oakmere CW8 2HB t: 01606 536101 m: 07813034552 w: www.nicola-gibson.com e: nicola@njgdesign.co.uk
			Cobham Cottage Bowling Bank Isycoed LL13 9RY		Drawn by njg Date NOVEMBER '20			
					Drawing Scale 1:100 Paper Size A3			
					Layout ID 823/PL/003 Status Revision			
			ISSUED TO CLIENT FOR COMMENT		15.04.21			
REV NO			COMMENT		DATE			for Mr and Mrs Haycox




FRONT ELEVATION AS EXISTING




REAR ELEVATION AS EXISTING

				Job Title Alterations and Extensions to Cobham Cottage	Drawing Name Photographs as Existing	 Dairy House Farm, Chester Road, Oakmere CW8 2HB t: 01606 536101 m: 07813034552 w: www.nicola-gibson.com e: nicola@njgdesign.co.uk	
				Cobham Cottage Bowling Bank Isycoed LL13 9RY	Drawn by njg		Date NOVEMBER '20
					Drawing Scale		Paper Size A3
					Layout ID 823/PL/004		Status Revision
		ISSUED TO CLIENT FOR COMMENT	15.04.21				
REV NO	COMMENT		DATE	for Mr and Mrs Haycox			

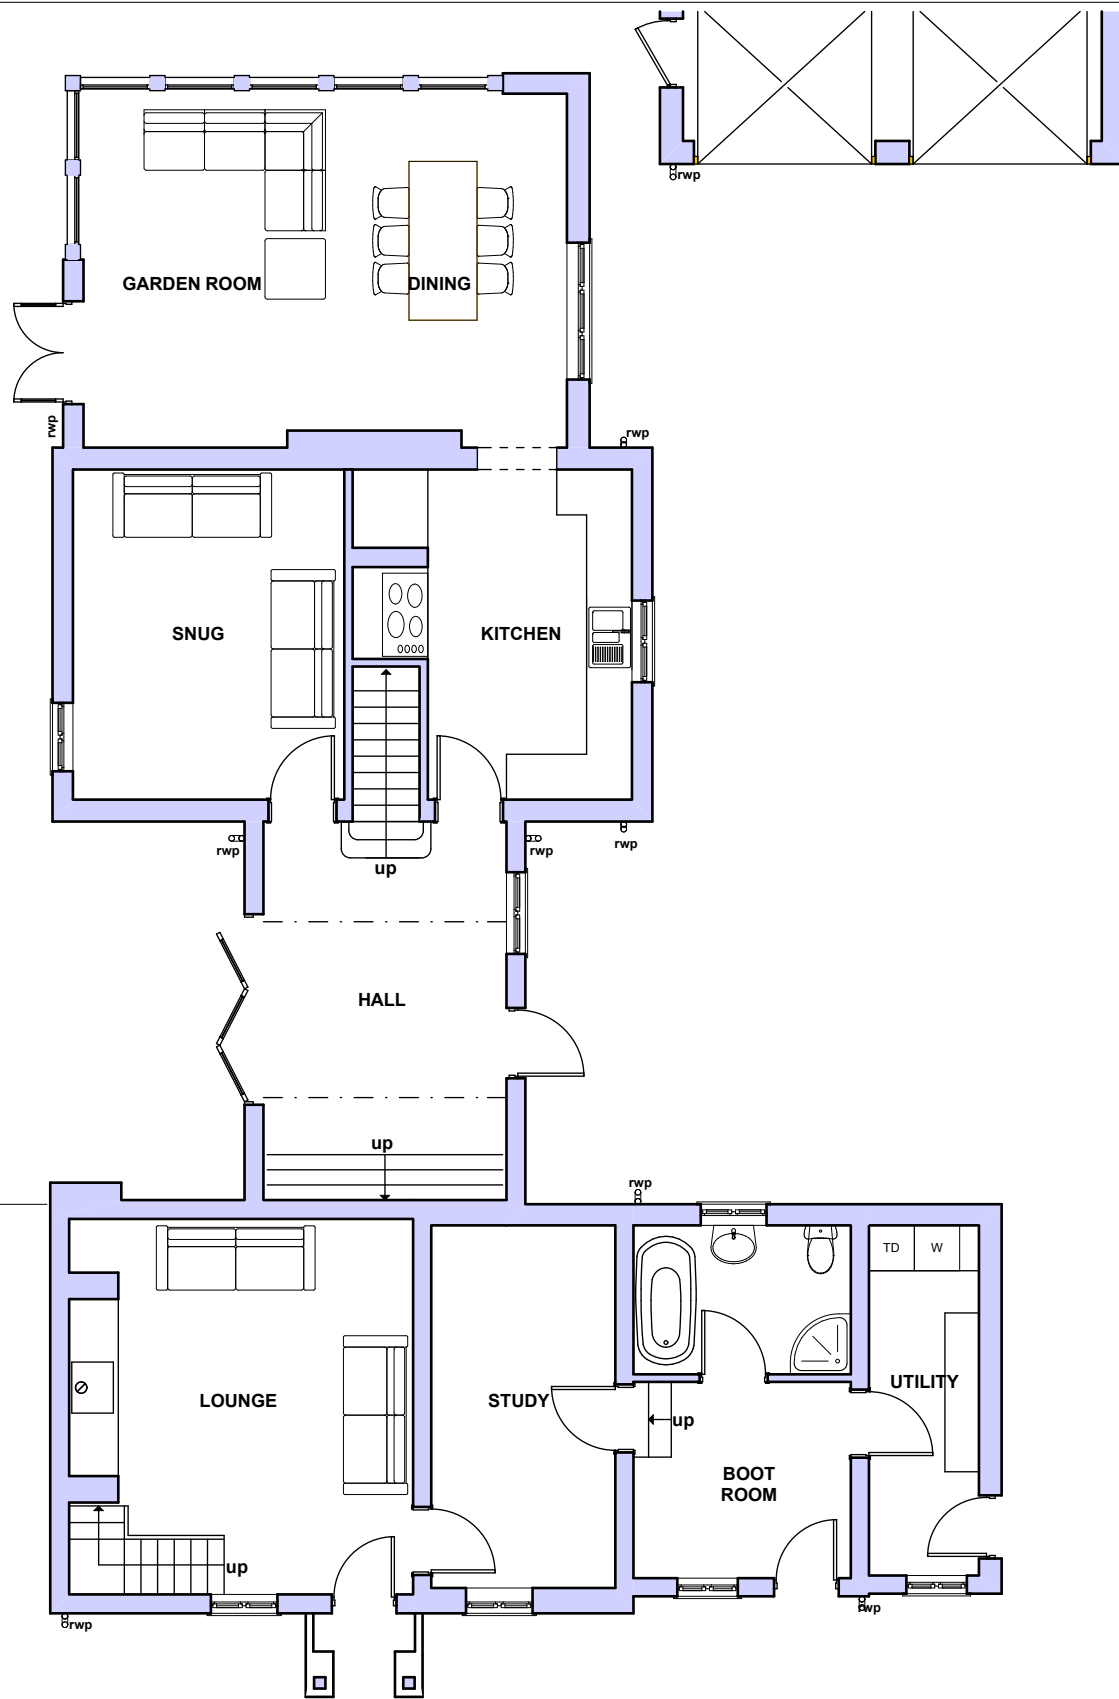

Ground Floor as Proposed



1:100

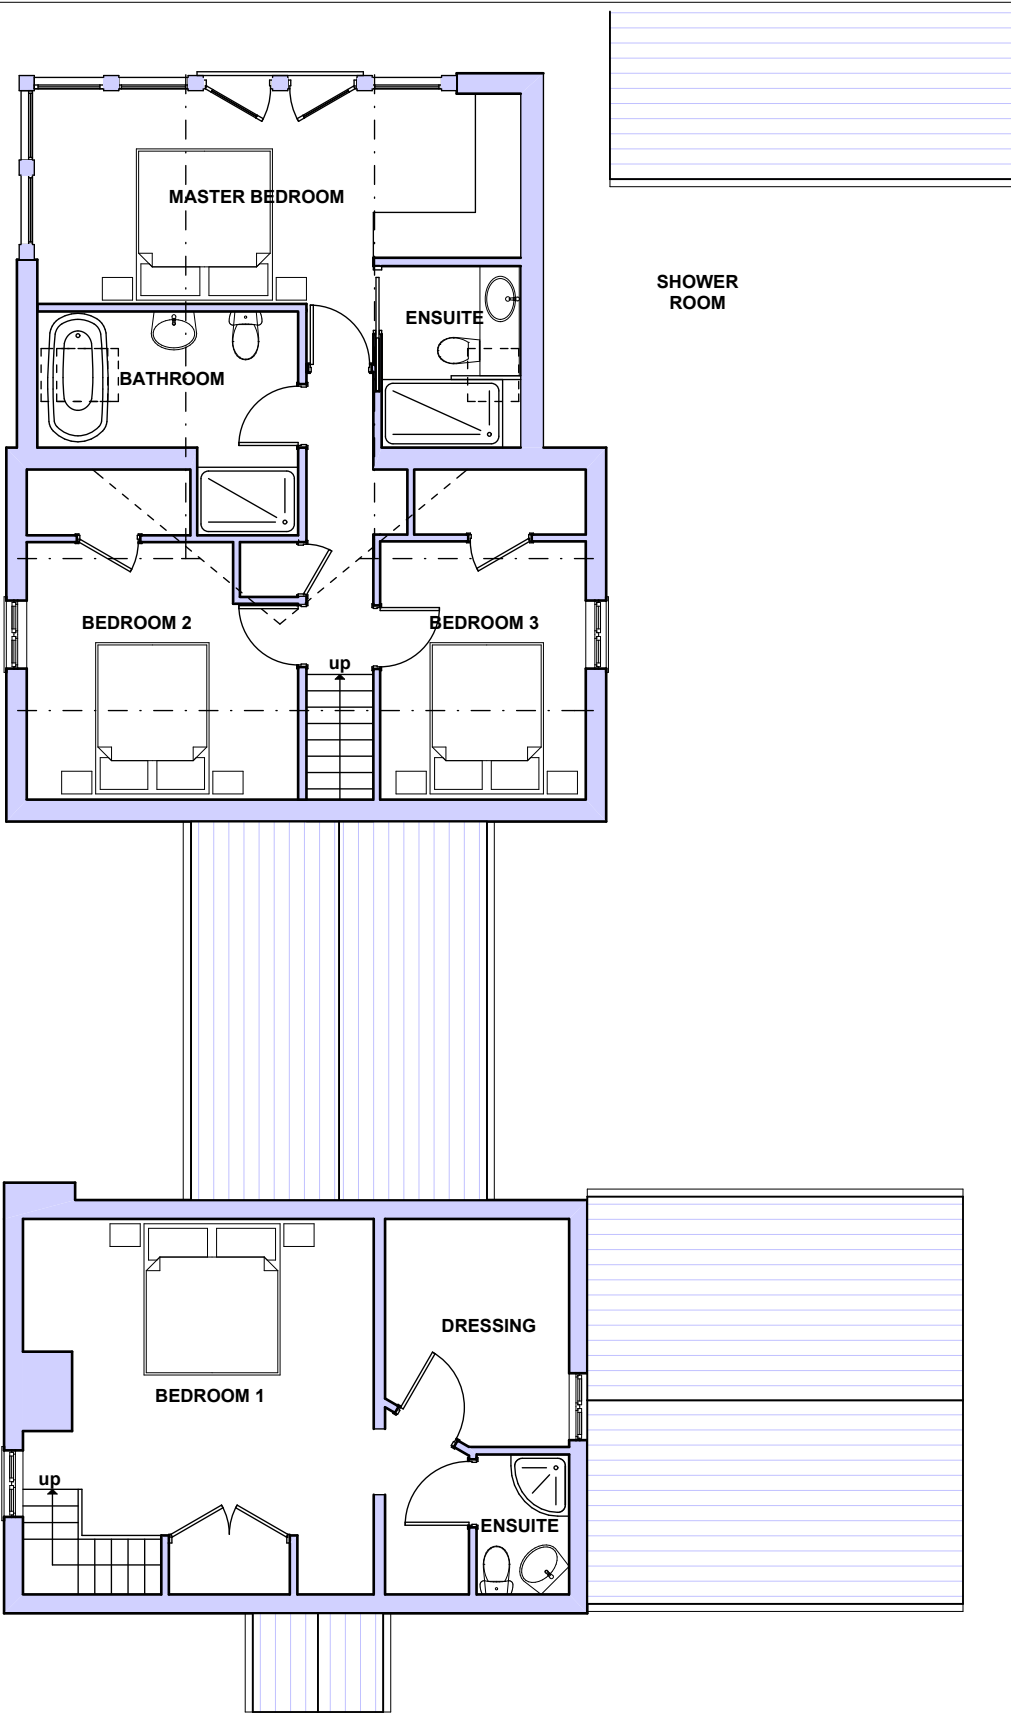

First Floor as Proposed

1:100

			Job Title Alterations and Extensions to Cobham Cottage Cobham Cottage Bowling Bank Isycoed LL13 9RY		Drawing Name Floor Plans as Proposed		nicolagibson ARCHITECTURAL DESIGN Dairy House Farm, Chester Road, Oakmere CW8 2HB t: 01606 536101 m: 07813034552 w: www.nicola-gibson.com e: nicola@njgdesign.co.uk			
					Drawn by njg				Date NOVEMBER '20	
					Drawing Scale 1:100				Paper Size A3	
					Layout ID 823/PL/005				Status Revision	
			ISSUED TO CLIENT FOR COMMENT		15.04.21					
			REV NO		COMMENT		DATE		for Mr and Mrs Haycox	

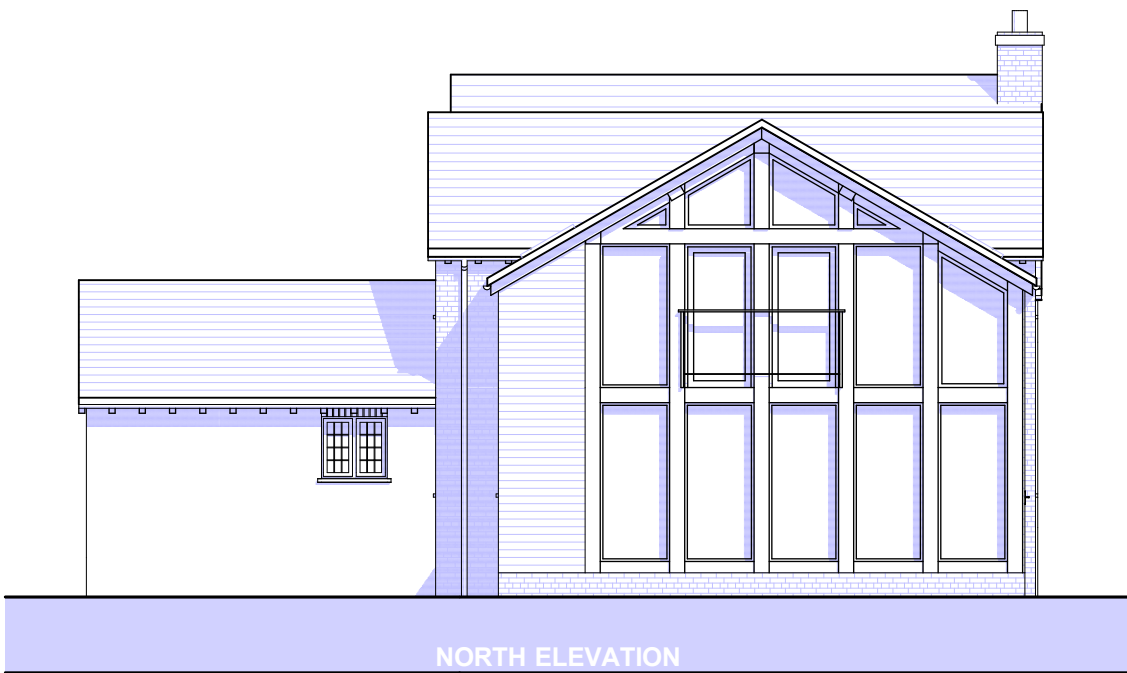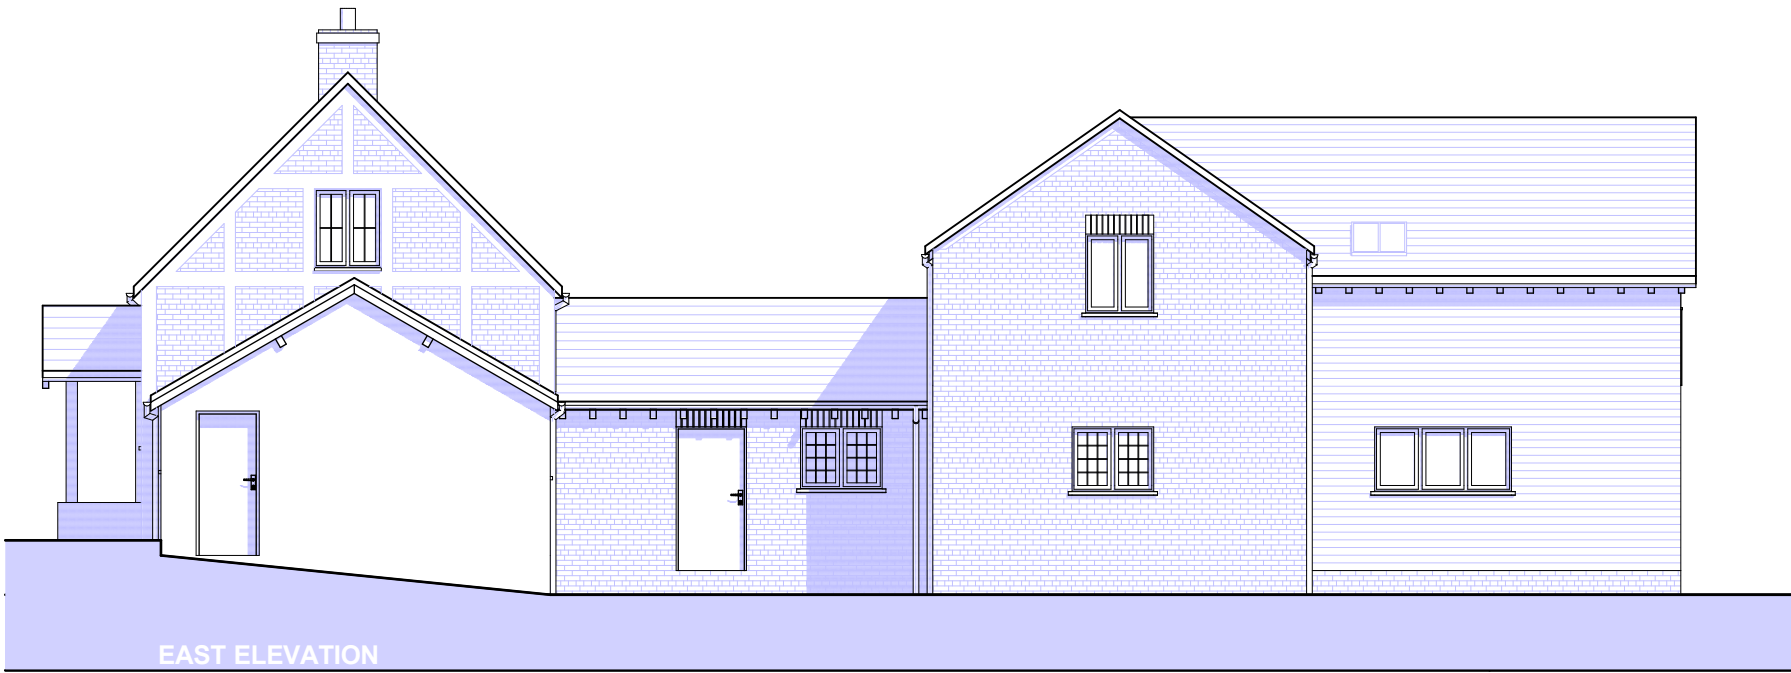

			Job Title Alterations and Extensions to Cobham Cottage Cobham Cottage Bowling Bank Isycoed LL13 9RY for Mr and Mrs Haycox		Drawing Name Elevations as Proposed Drawn by njg Drawing Scale 1:100 Layout ID 823/PL/006 Date NOVEMBER '20 Paper Size A3 Status Revision			nicolagibson ARCHITECTURAL DESIGN Dairy House Farm, Chester Road, Oakmere CW8 2HB t: 01606 536101 m: 07813034552 w: www.nicola-gibson.com e: nicola@njgdesign.co.uk		



REAR ELEVATION AS PROPOSED

			Job Title		Drawing Name			nicolagibson ARCHITECTURAL DESIGN			
			Alterations and Extensions to Cobham Cottage		Visualisation as Proposed						
			Cobham Cottage Bowling Bank Isycoed LL13 9RY		Drawn by njg		Date NOVEMBER '20				
			for Mr and Mrs Haycox		Drawing Scale		Paper Size A3				
					Layout ID		Status		Revision		
					823/PL/007						