


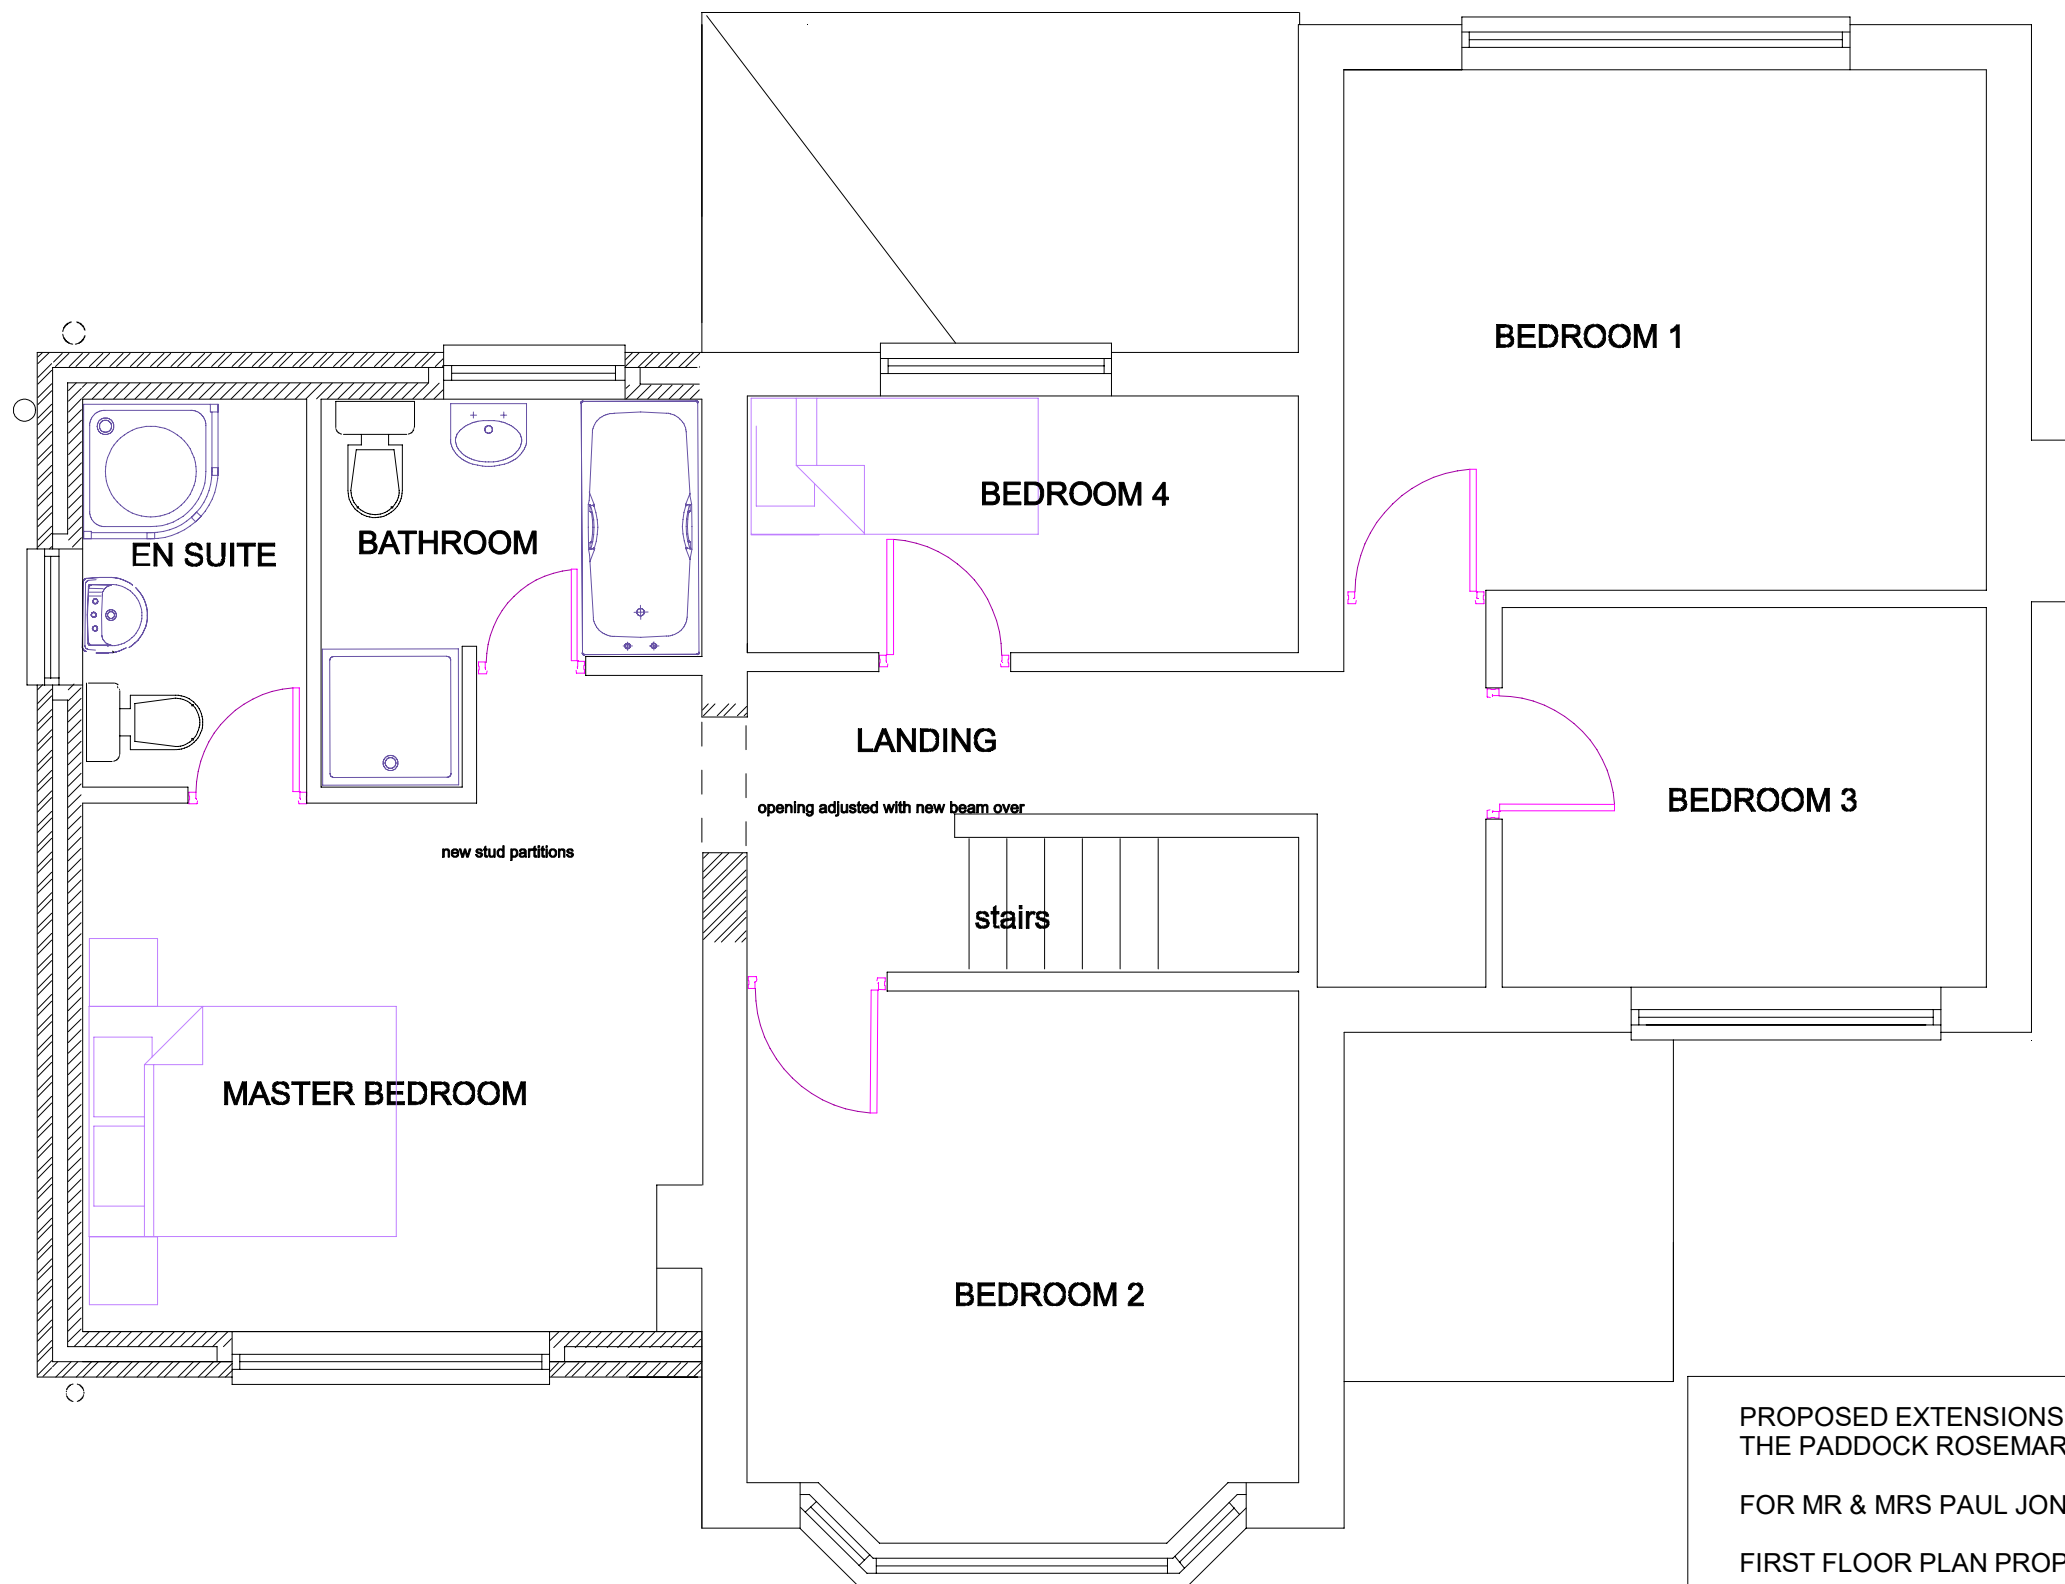

PROPOSED EXTENSIONS AT
THE PADDOCK ROSEMARY LANE BURTON LL12 OLA

FOR MR & MRS PAUL JONES

FIRST FLOOR PLAN PROPOSED

Scale 1:50 Date Feb 21 Dwg PJ06a

Rev :A Planning submission March 21