






Front Elevation 1:100

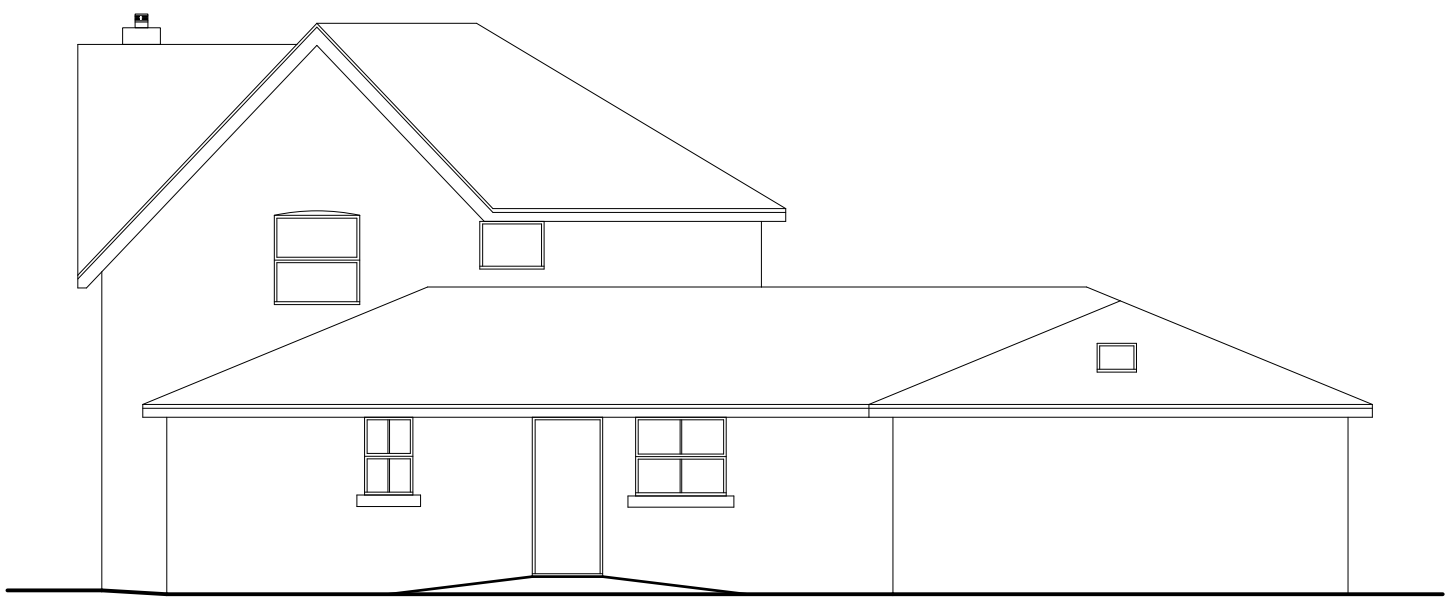


Side Elevation 1:100

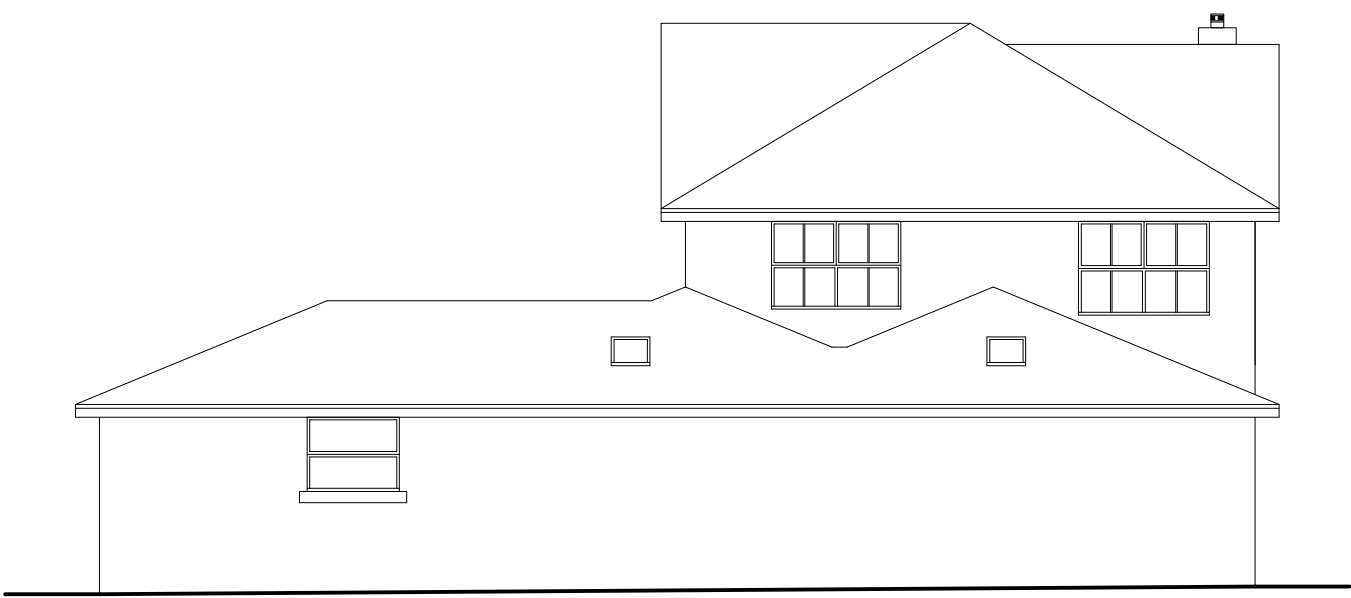


Rear Elevation 1:100

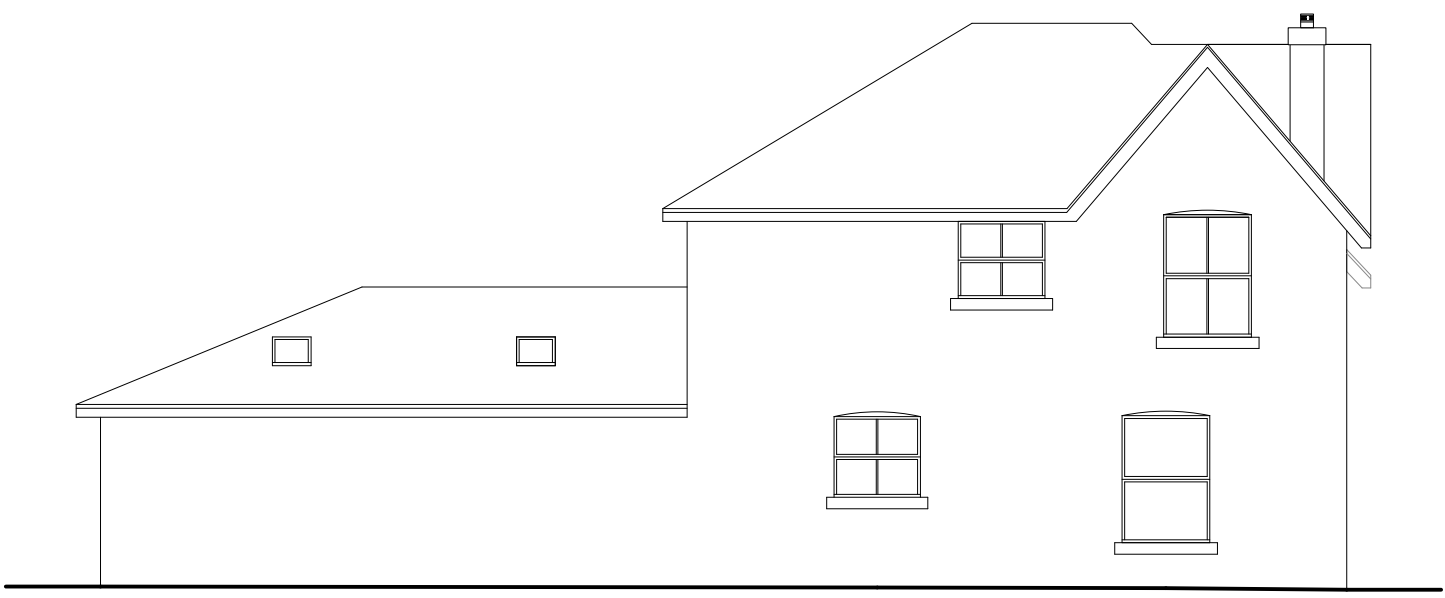

Side Elevation 1:100

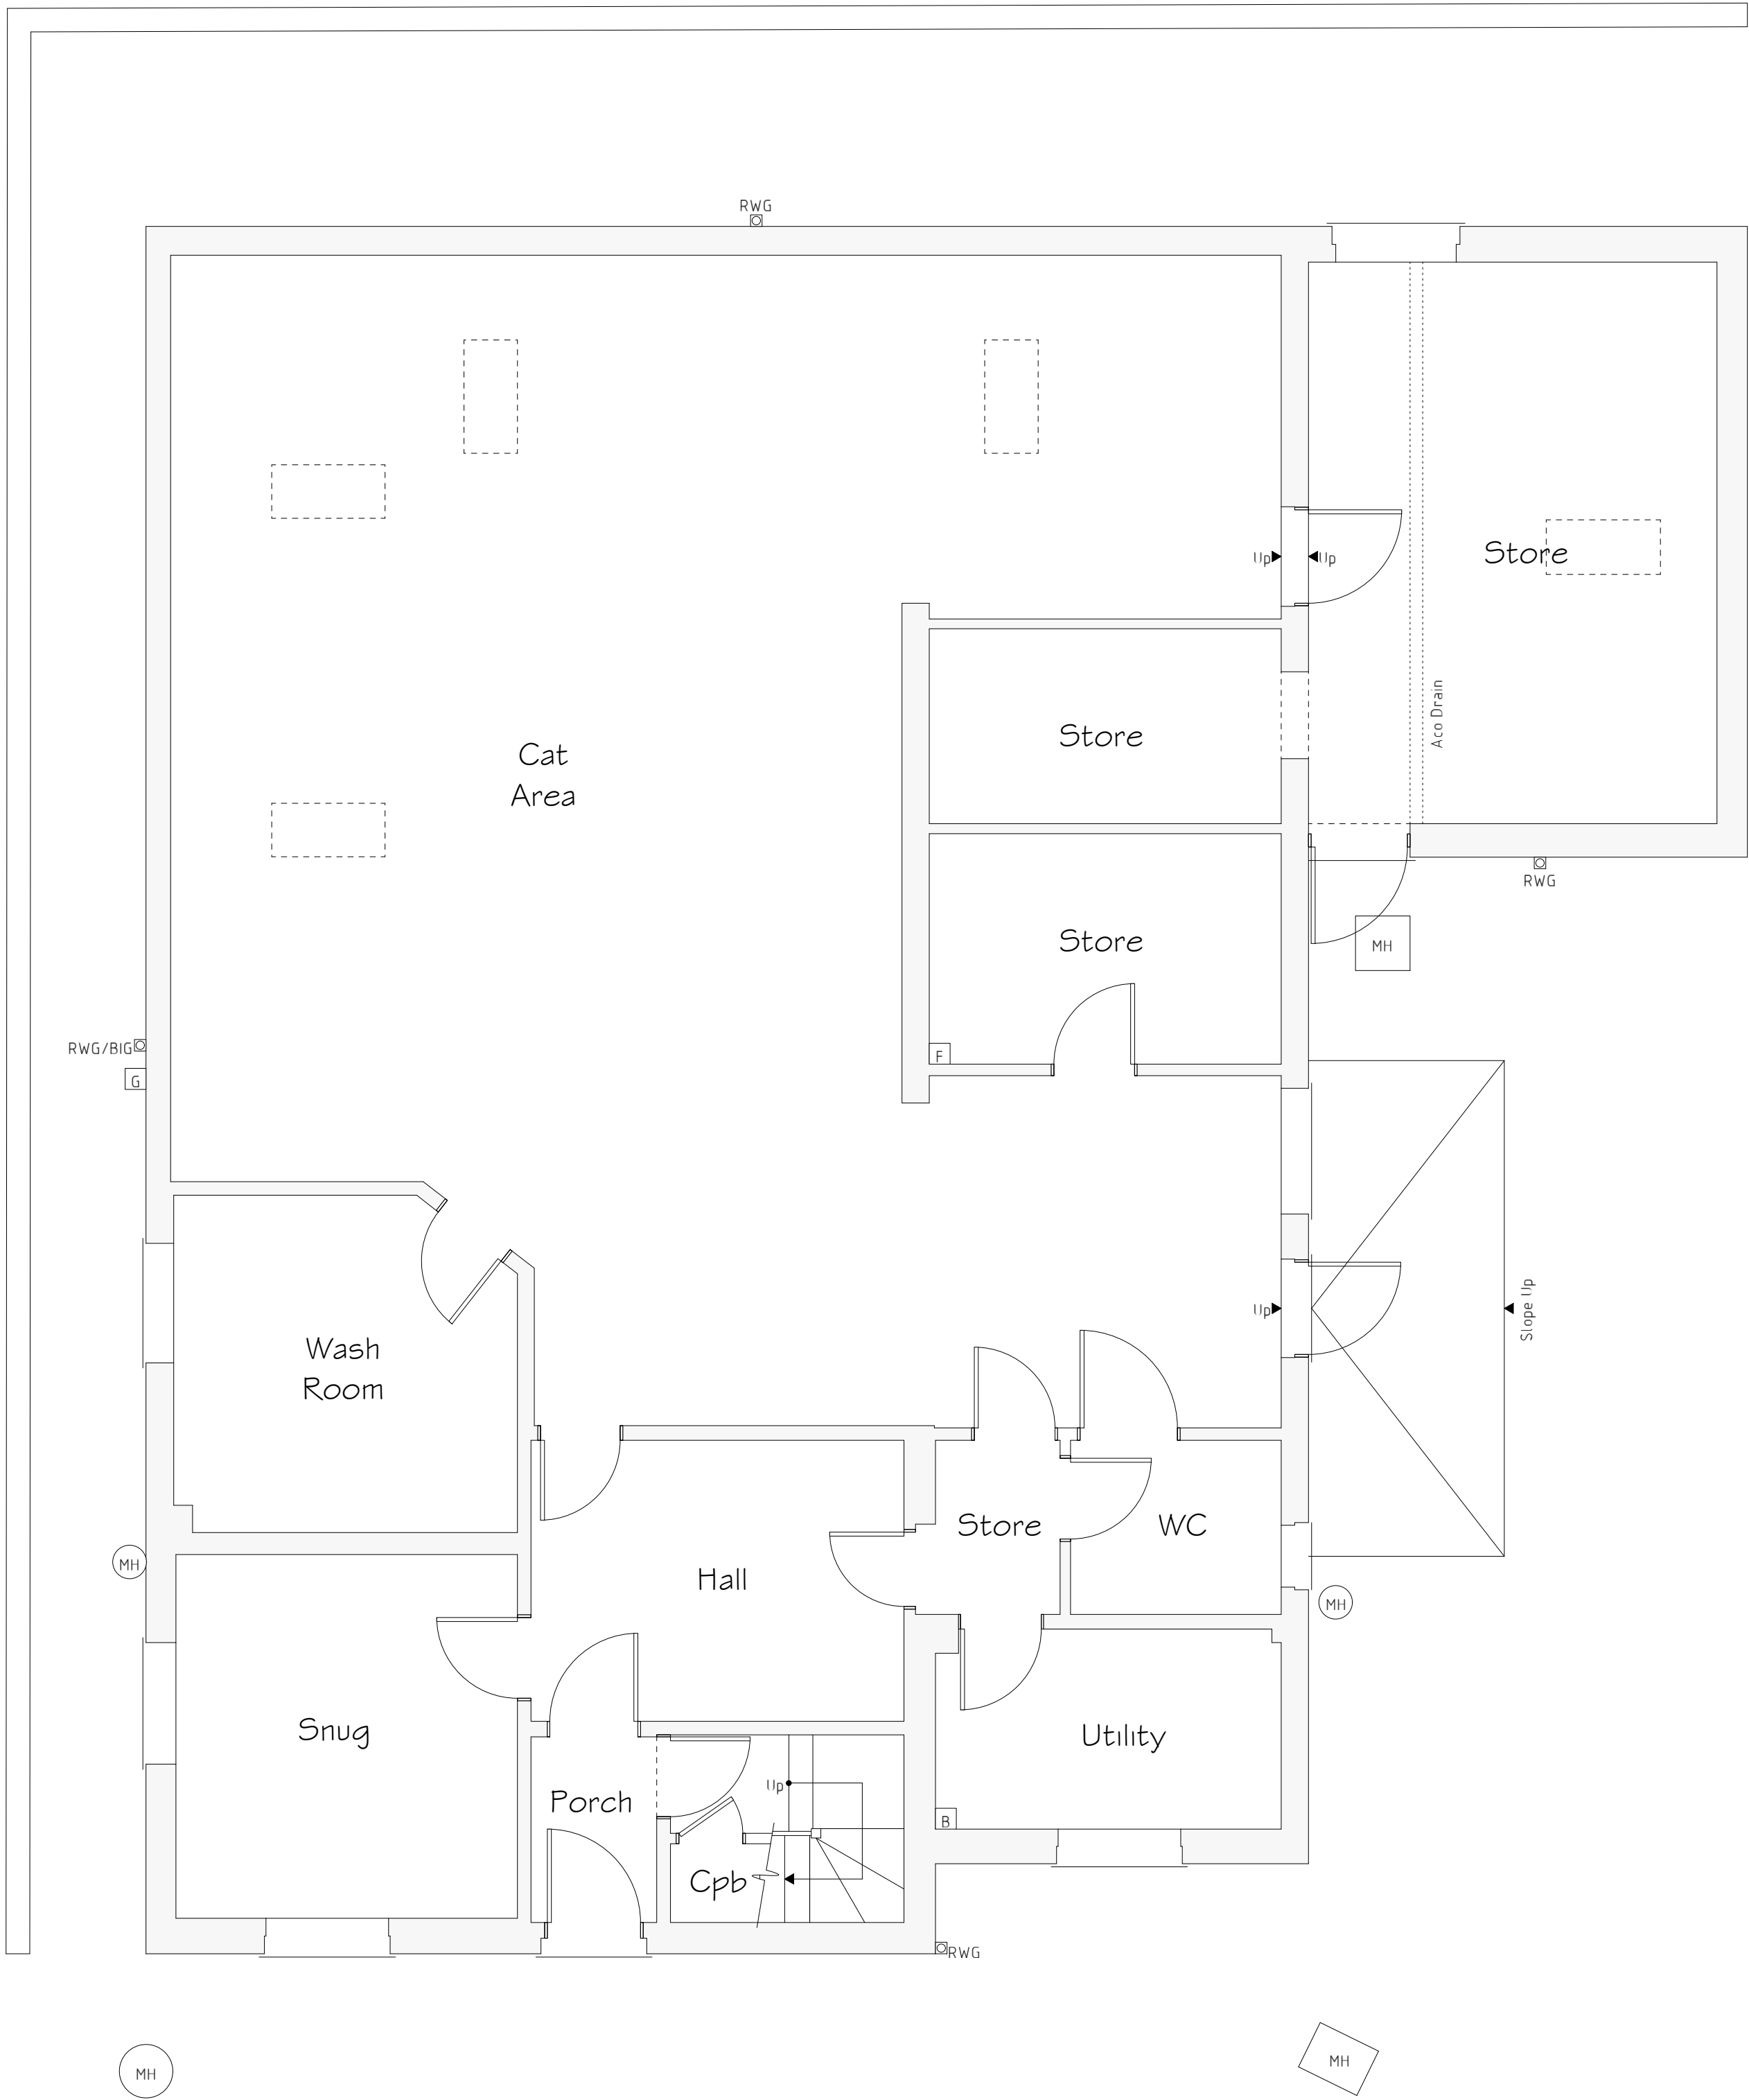

Ground Floor Plan 1:50

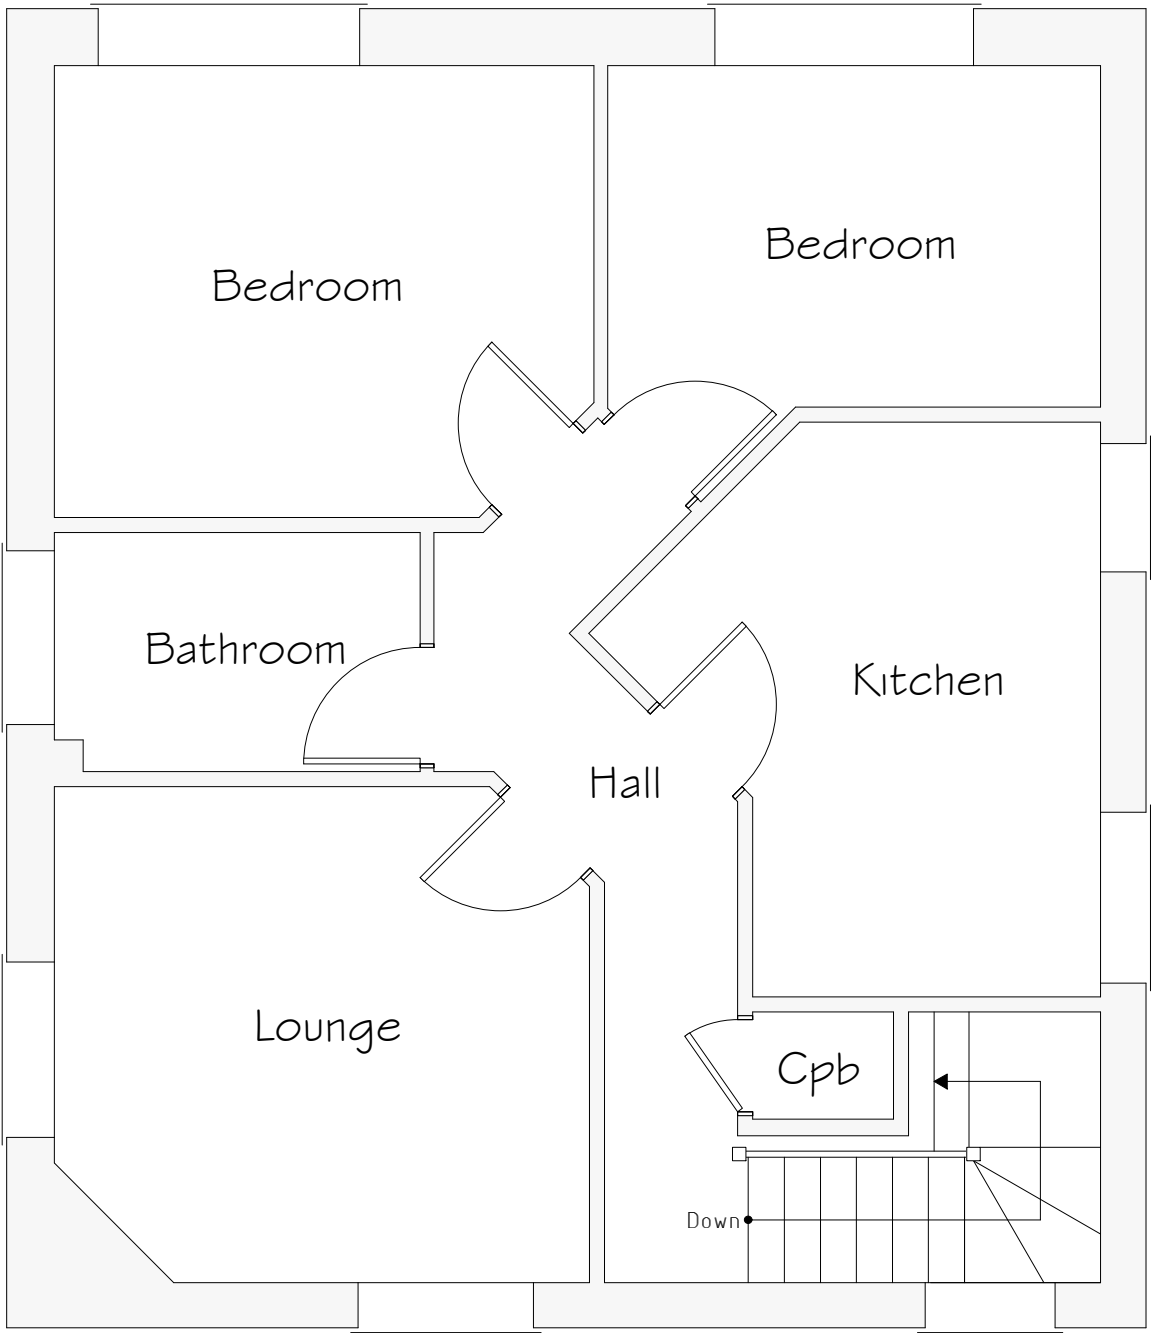

First Floor Plan 1:50

Services Key			
B	Existing Boiler Position		
G	Existing Gas Meter Position		
E	Existing Electric Meter Position		
F	Existing Fuse Box Position		
W	Existing Stopcock Position		
MH	Existing Man Hole Position		
RWG	Existing Rain Water Gully (RWG) Position		
BIG	Existing Back Inlet (BIG) Gully Position		

Rev	Date	Detail	Initial

Project: Proposed Alterations to, Alma House, Medeira Hill, Wrexham, LL13 7HD.			
Title: Existing	Scale: (A1) 1:50 & 1:100		

Drawn By: E.M.Jackson	Date: Aug 2020
Drawing No: S090/001	Sheet: 1 of 1



Office 3K4,
Redwither Business Tower,
Wrexham. LL13 9XT
Tel: 01978 356500
www.blueprintarchitectural.com
© copyright all rights reserved