




Unit 1 - Existing North Elevation
1 : 100

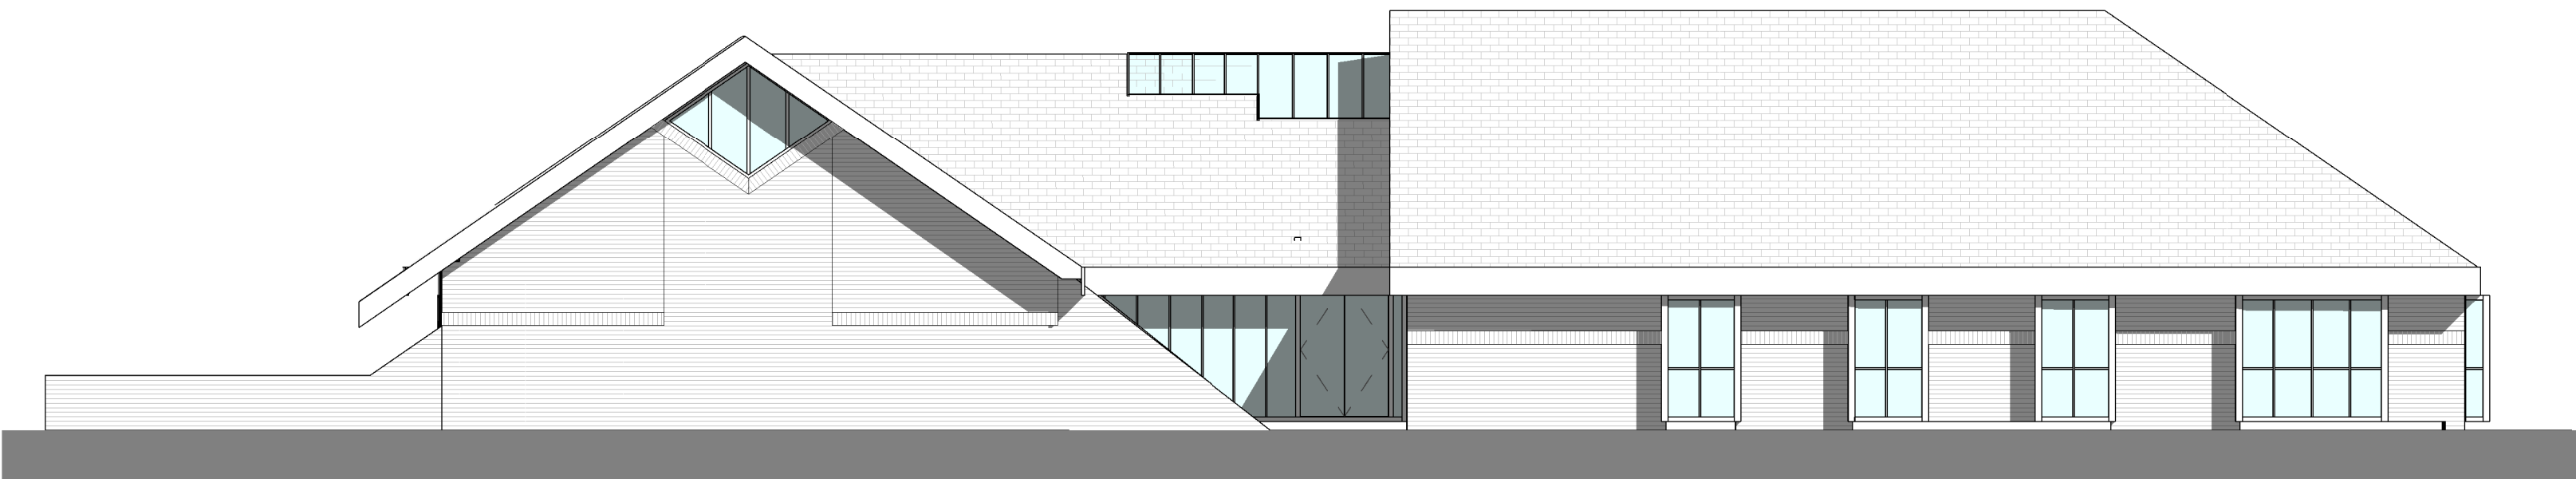

Unit 1 - Existing East Elevation
1 : 100

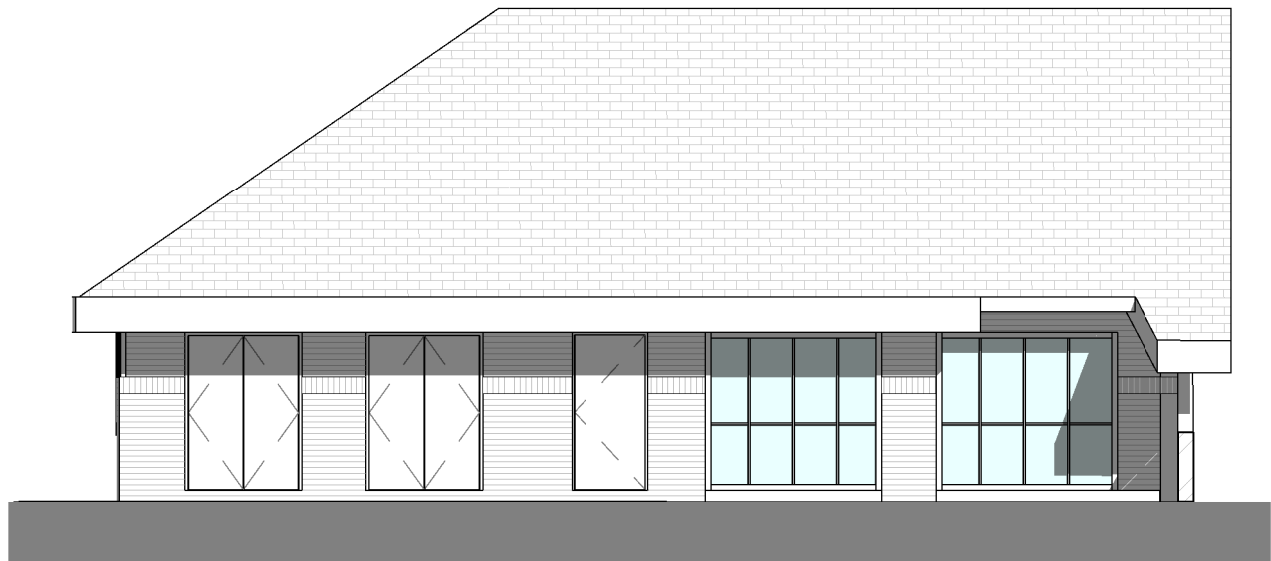


Unit 1 - Existing South Elevation
1 : 100

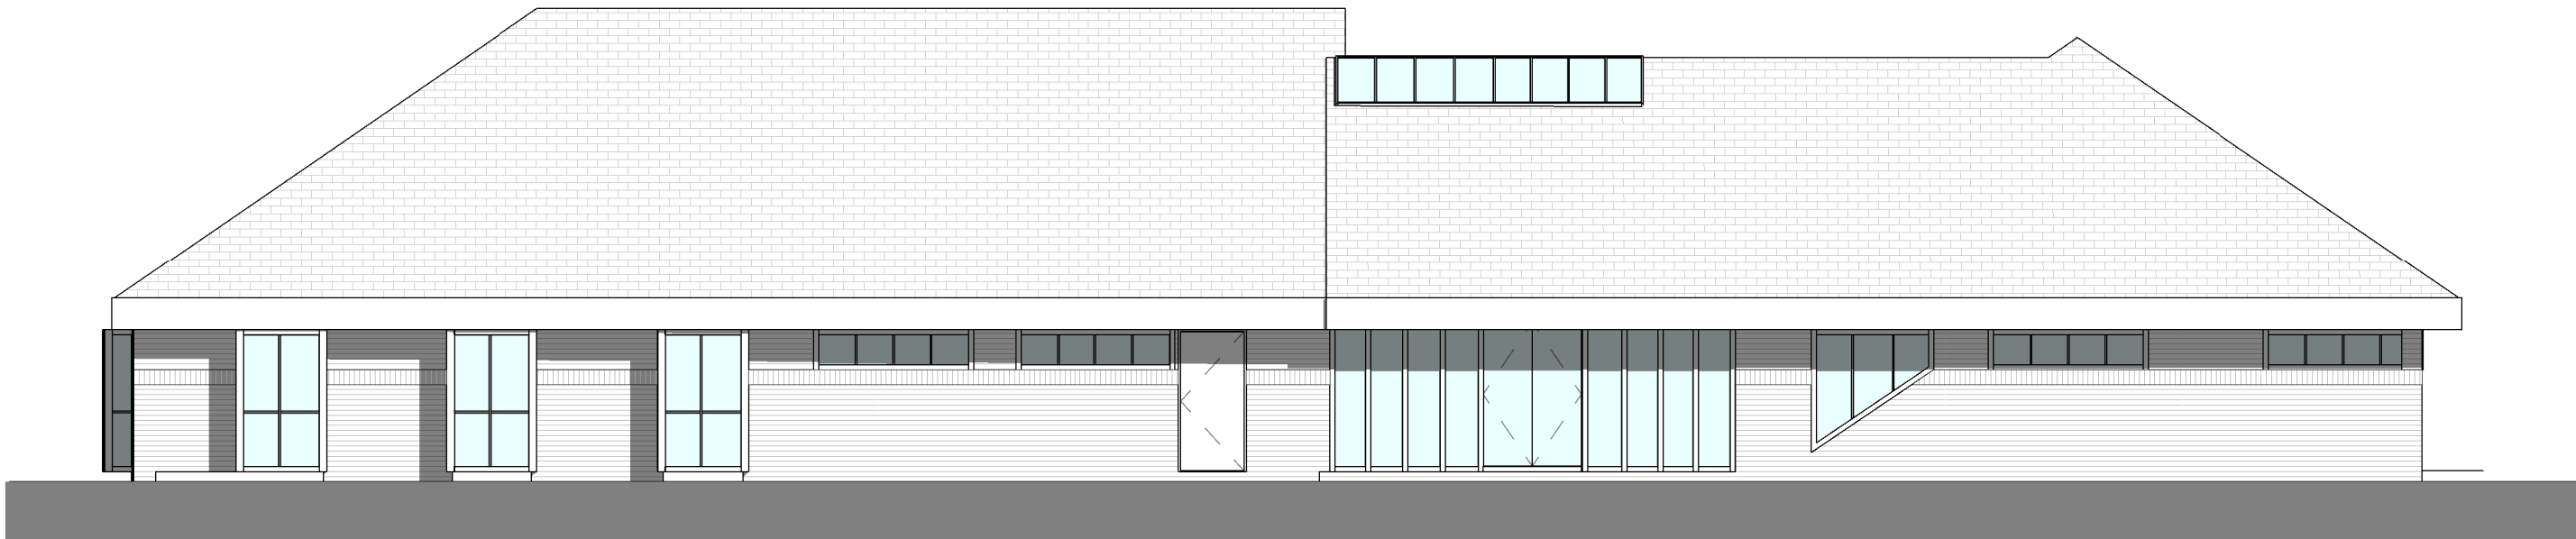

Unit 1 - Existing West Elevation
1 : 100

REV.	DATE	AMENDMENT
P01	21/01/2021	Stage 3 Approval Issue :
P02	09/04/2021	Stage 4 Issue : Issued for stage approval
P03	14/05/2021	PLANNING APPLICATION : Site plan updated. Draught lobby shifted across 1 bay. Notes added.

KEYPLAN

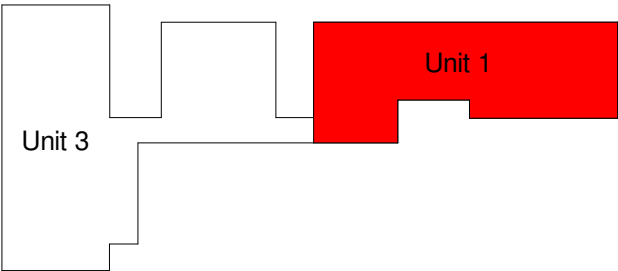

CLIENT

Spire Wrexham



SHEPPARD ROBSON

77 Parkway Camden Town London NW1 7PU
T: +44 (0)20 7504 1700 E: london@sheppardrobson.com

PROJECT
Spire Wrexham

SCALE@A1	DATE	ORIGINATOR	CHECKED	AUTHORISED
1 : 100	11/09/20	PH	NW	NW

Chesney Court
Unit 1
Existing Elevations

Stage 4

STATUS	PURPOSE FOR ISSUE	SR NO.
S4	STAGE APPROVAL	6529
DRAWING NO.	REV.	
6529	SRA · XX · XX · DR · A · 01111	P03