



Front Elevation 1:100




Side Elevation 1:100

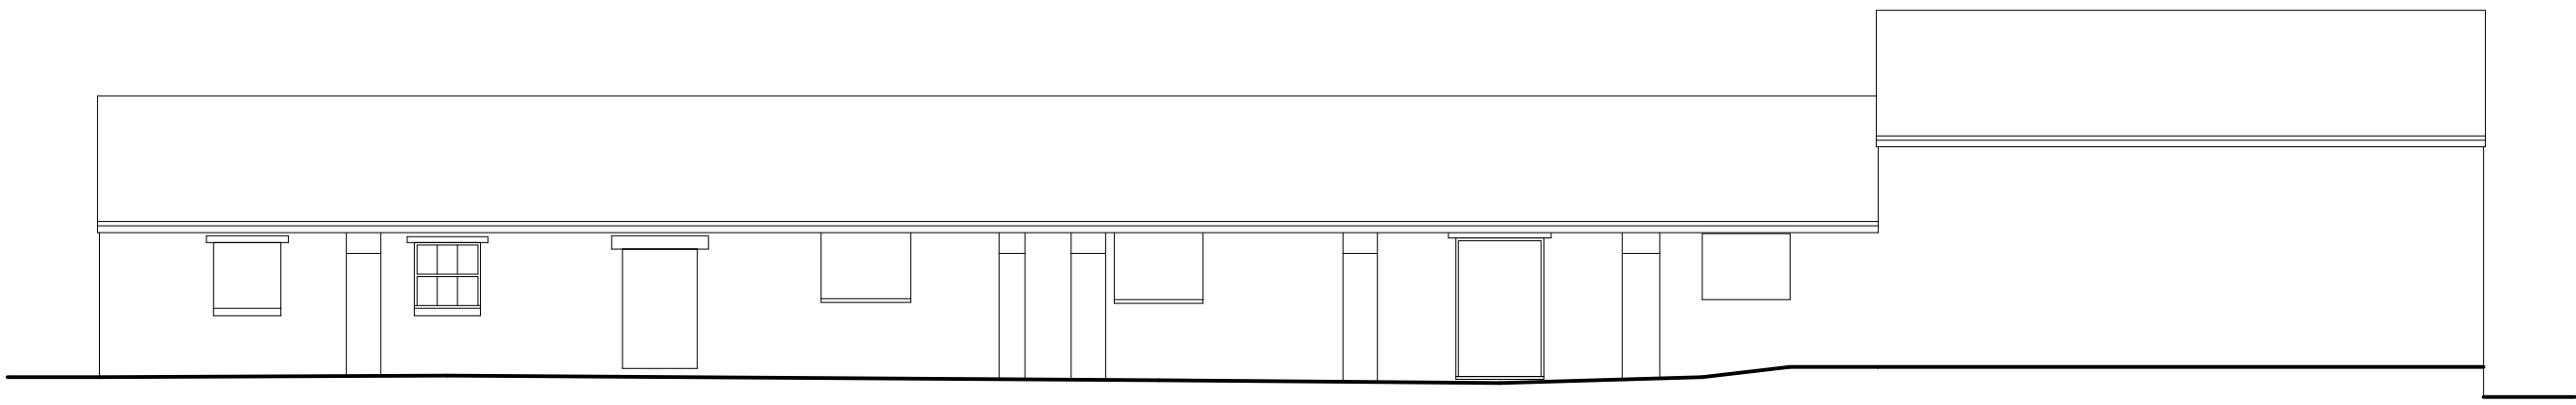


Rear Elevation 1:100

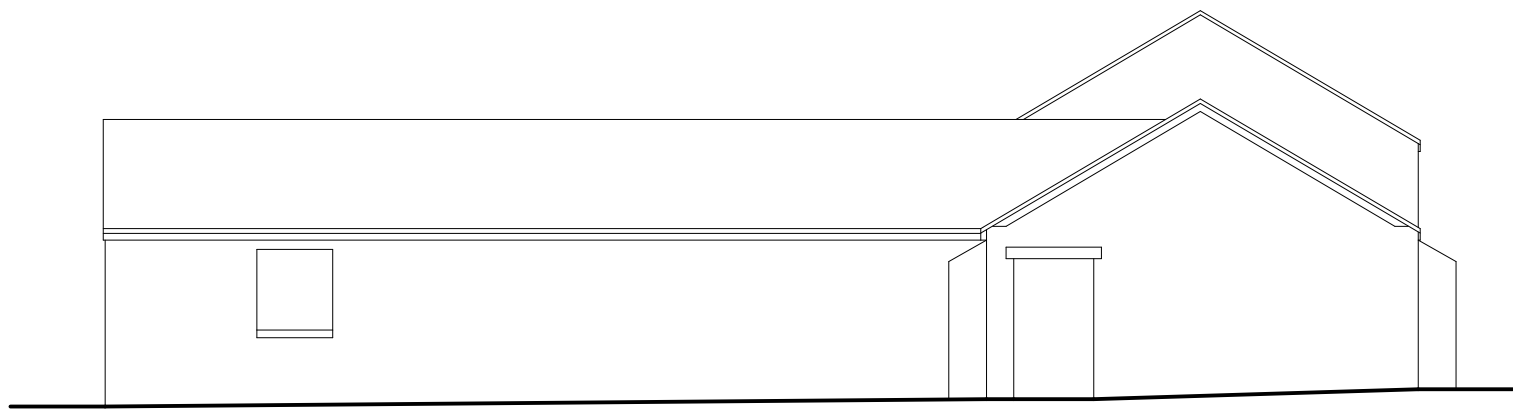

Side Elevation 1:100

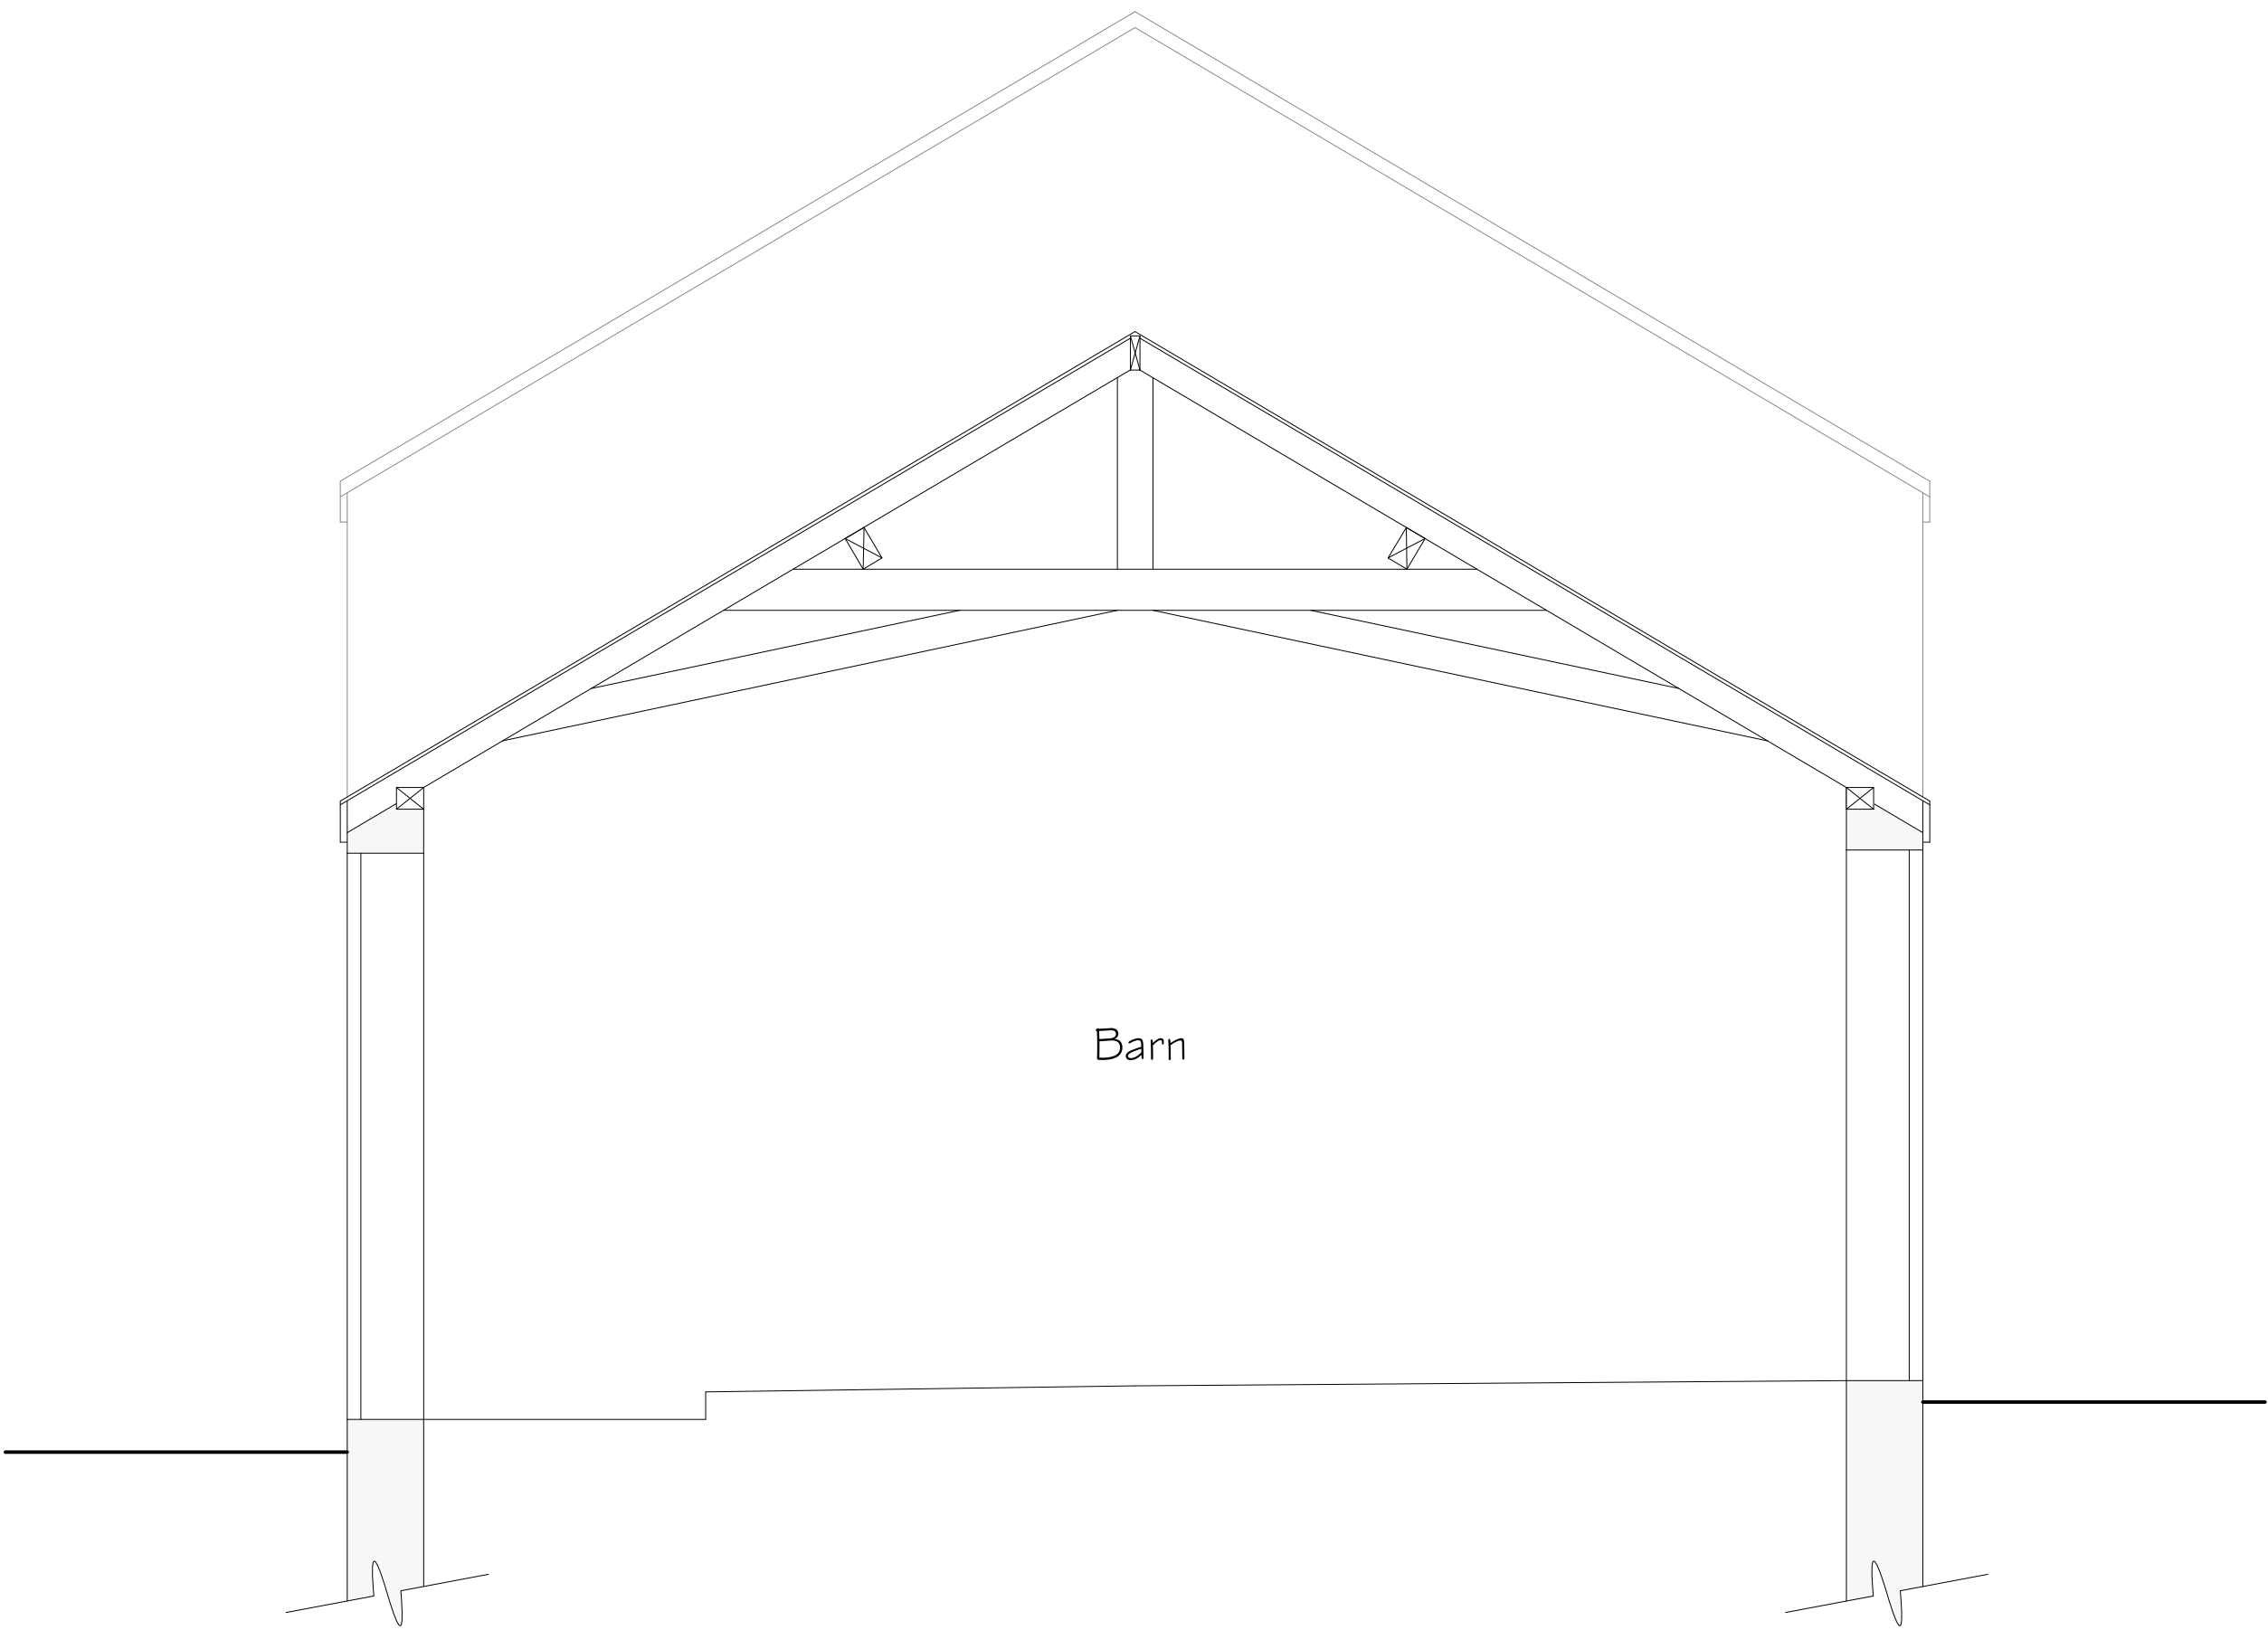

Section X-X 1:25

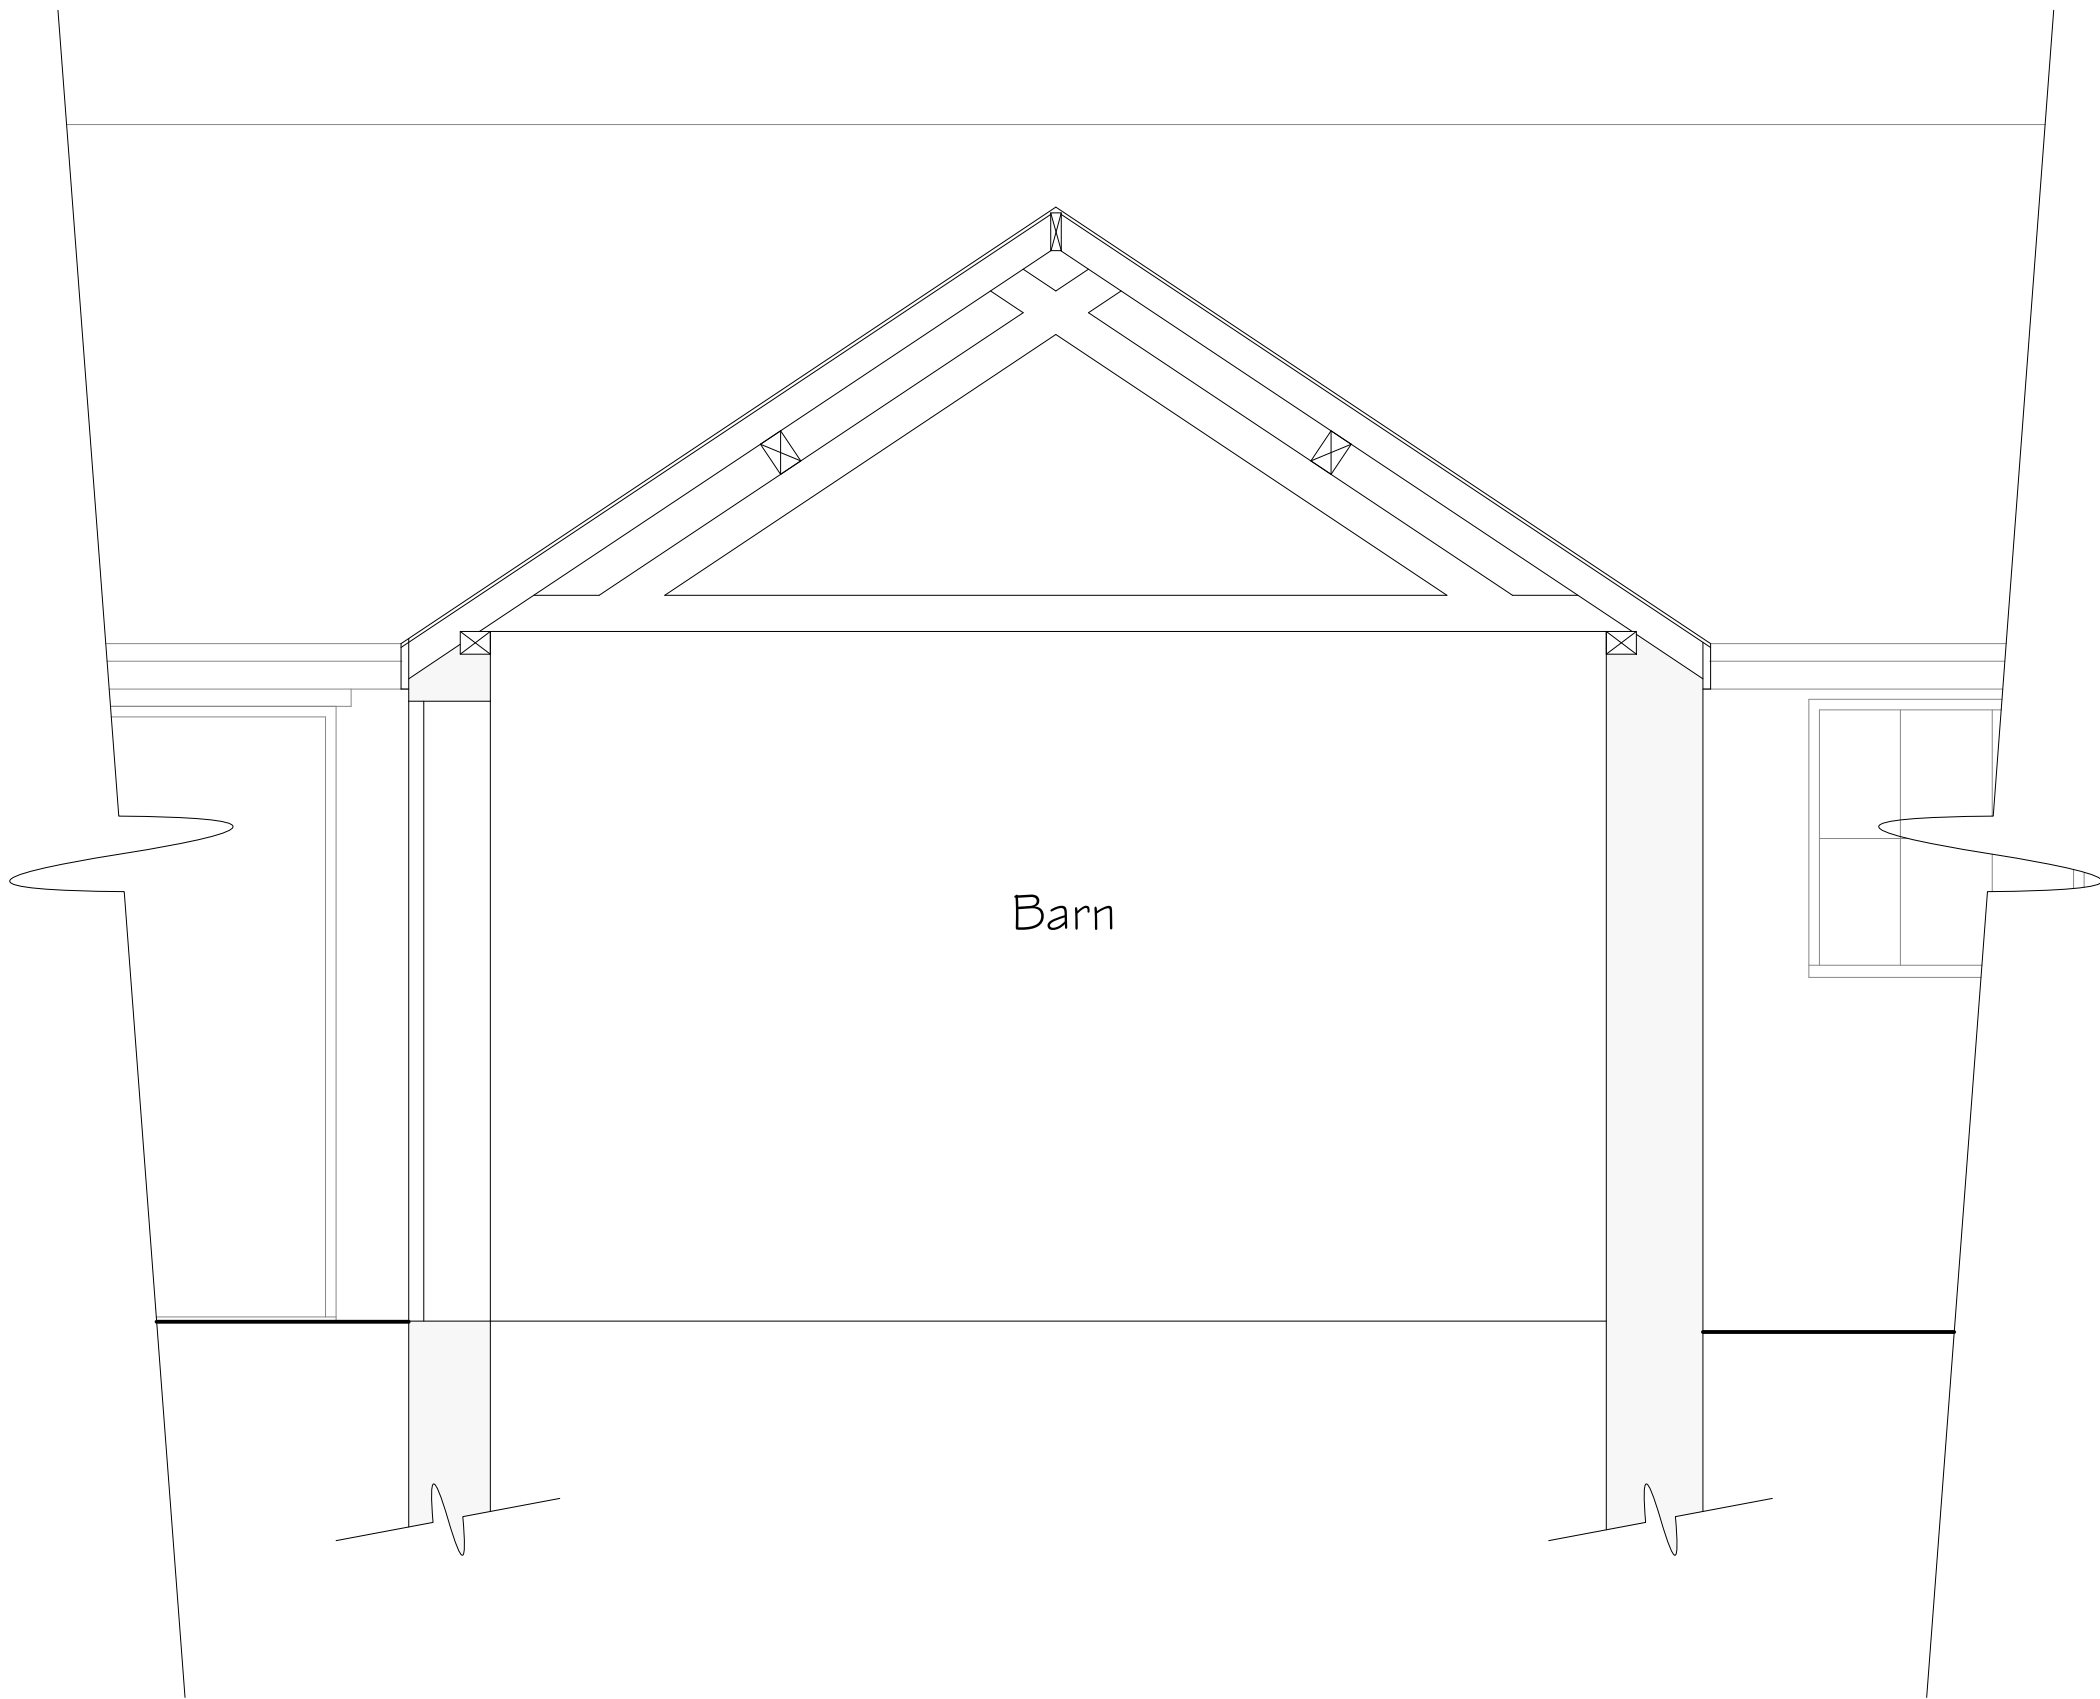

Section Y-Y 1:25

Rev	Date	Detail	Initial

Project:
Proposed Barn Conversion
at Moss Bank Farm,
Borras Road, Borras Head,
Wrexham, LL13 9TN.

Title: Existing: Sections & Elevations	Scale: (A1) 1:25 & 1:100
--	--------------------------------

Drawn By: J Felgate	Date: Oct 2019
------------------------	-------------------

Drawing No: 5087/001	Sheet: 2 of 2
-------------------------	------------------

blueprint
architectural services

LABC partner
Office 3K4,
Redwither Business Tower,
Wrexham, LL13 9XT
Tel: 01978 356500
www.blueprintarchitectural.com
© copyright all rights reserved