
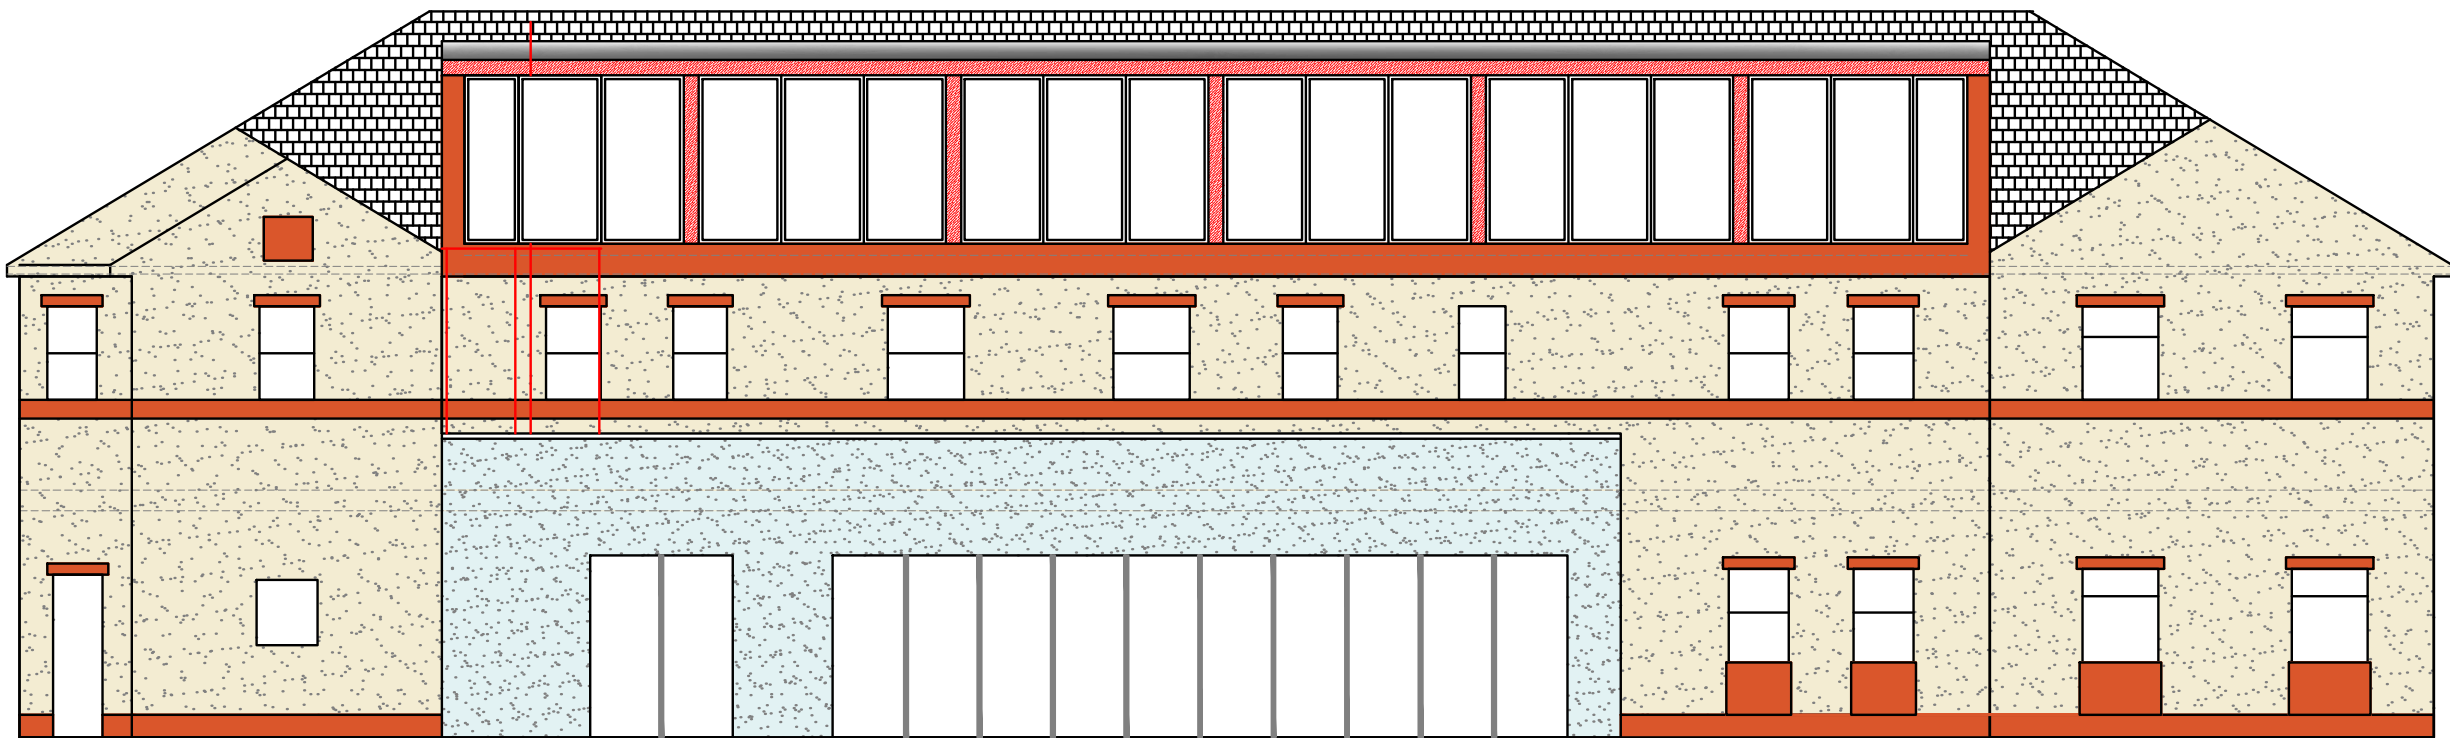


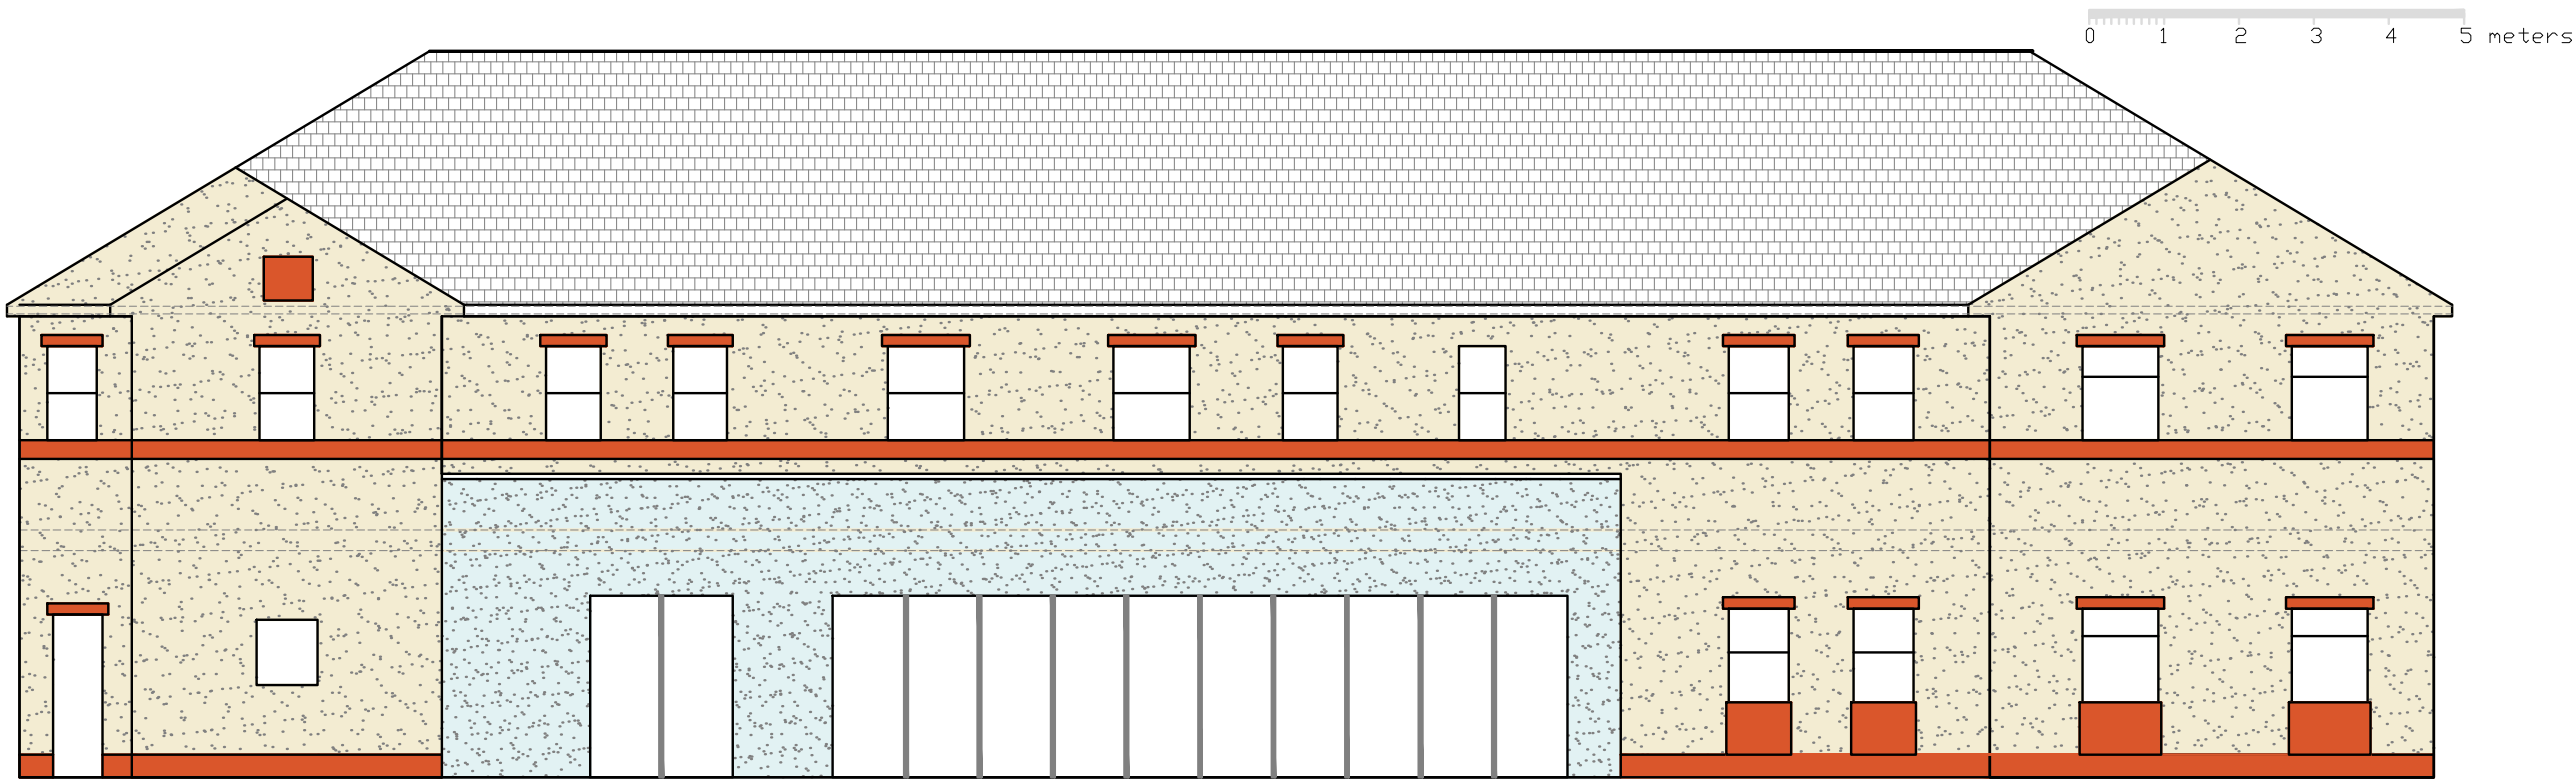

- - - - REV. AMENDMENTS							HA - MG - BY DATE	PROJECT Hamilton House Llay		CLIENT Best Companies	H. A. Structures Ltd. Consulting Engineers 12 Rockcliffe Mold Flintshire CH7 6SA Tel:01352 751058
SCALES @A3	JOB NO.	DRAWING NO.	REV.	DRAWN	CHECKED	DATE		DRAWING Rear Elevation-Existing & Proposed			
1:100 - -	U1242	110	-	MG	HA	July 20					