


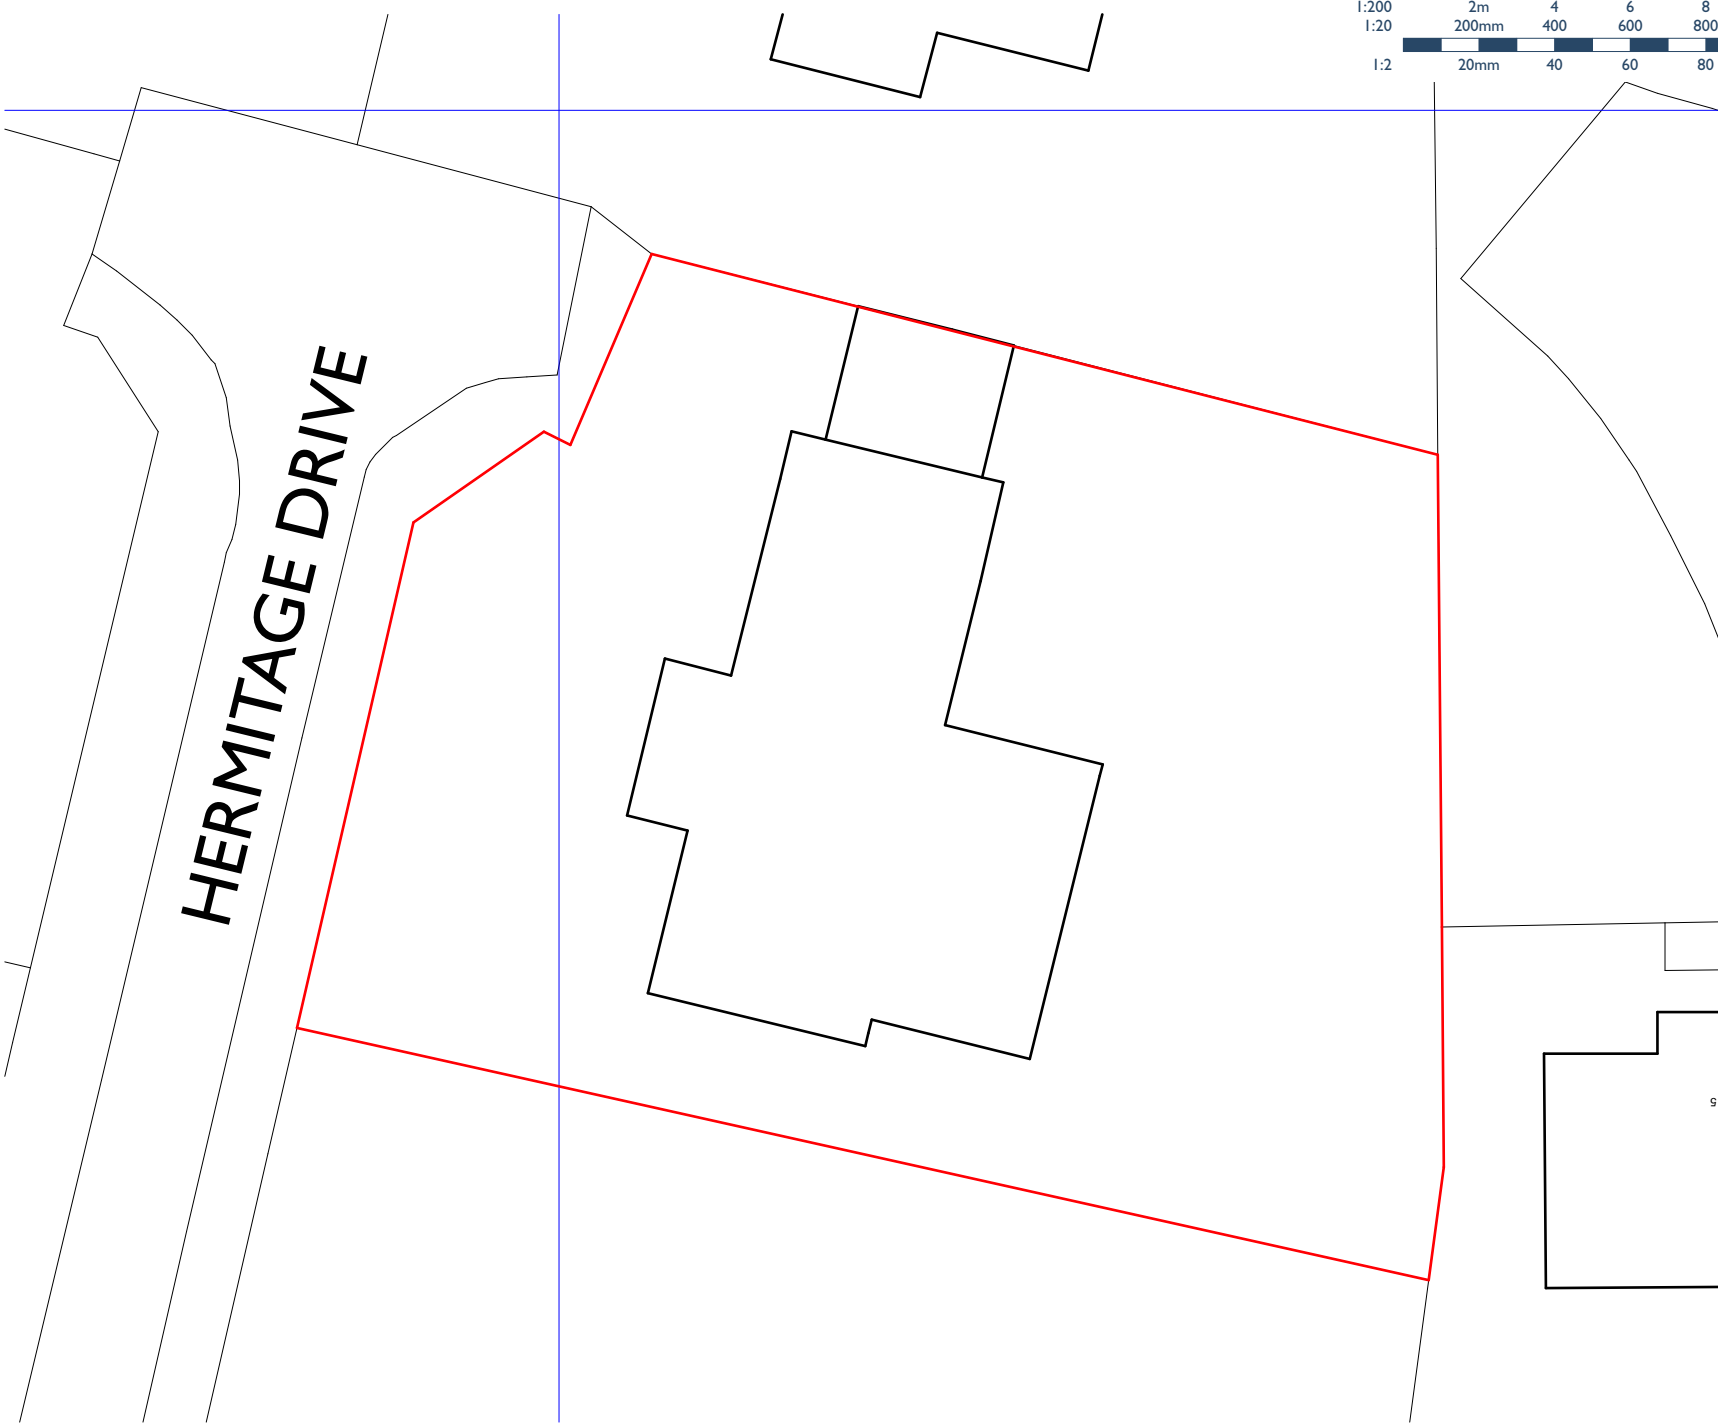

Existing Block Plan

1:200


CONSTRUCTIVE
THINKING

Constructive Thinking Studio Ltd
Liverpool Science Park IC 1
131 Mount Pleasant
L3 5TF

www.constructivethinking.co.uk
t: +44 (0) 7957772659
e: bim@constructivethinking.co.uk

Client	Mr & Mrs Cowie	
Project	Cowie Garage	
Existing Block Plan		
Status	Initial Status - S0 - Draft	
Drawings	Existing Block Plan, Scale Bar	Paper Size A4
Scales	1:200	
Drawing Number	Revision	
9000	CTS	00
GF	DR	A
1001		


HERMITAGE DRIVE

 

Proposed Site Plan


1:200

CONSTRUCTIVE THINKING	
Constructive Thinking Studio Ltd Liverpool Science Park IC 1 131 Mount Pleasant L3 5TF	
www.constructivethinking.co.uk t: +44 (0) 7957772659 e: bim@constructivethinking.co.uk	
Client Mr & Mrs Cowie	
Project Cowie Garage	
Proposed Site Plan	
Status Initial Status - S0 - Draft	
Drawings Proposed Site Plan, Scale Bar	Paper Size A4
Scales 1:200	
Drawing Number	
Revision	
9000 CTS 00 GF DR A 3000	

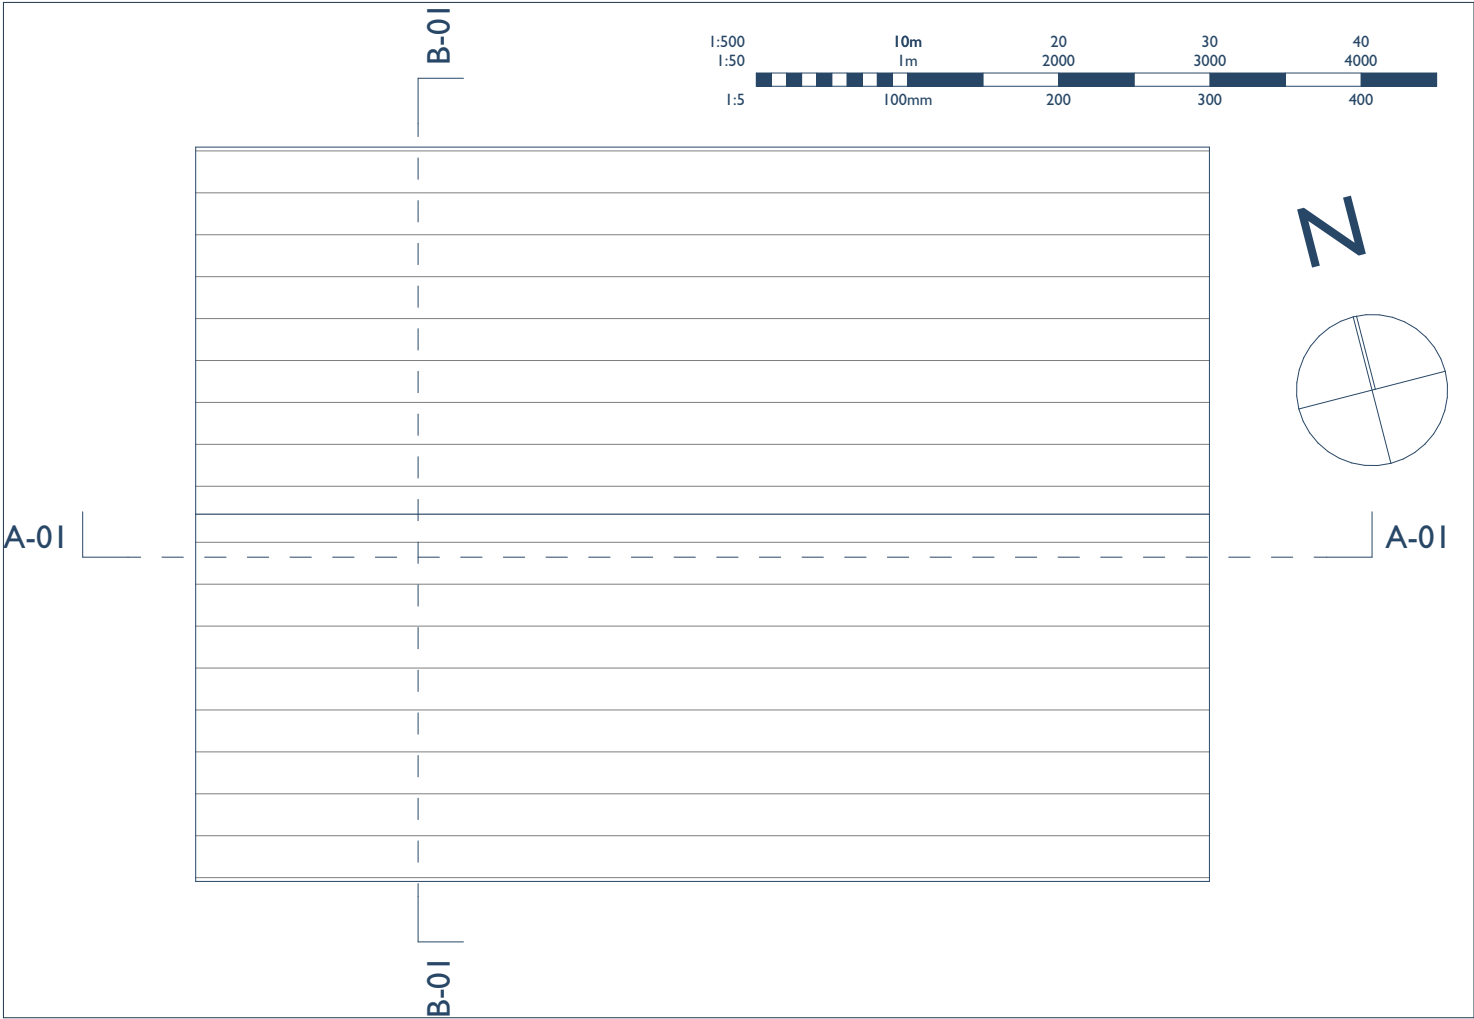


R1 Roof Level

1:50

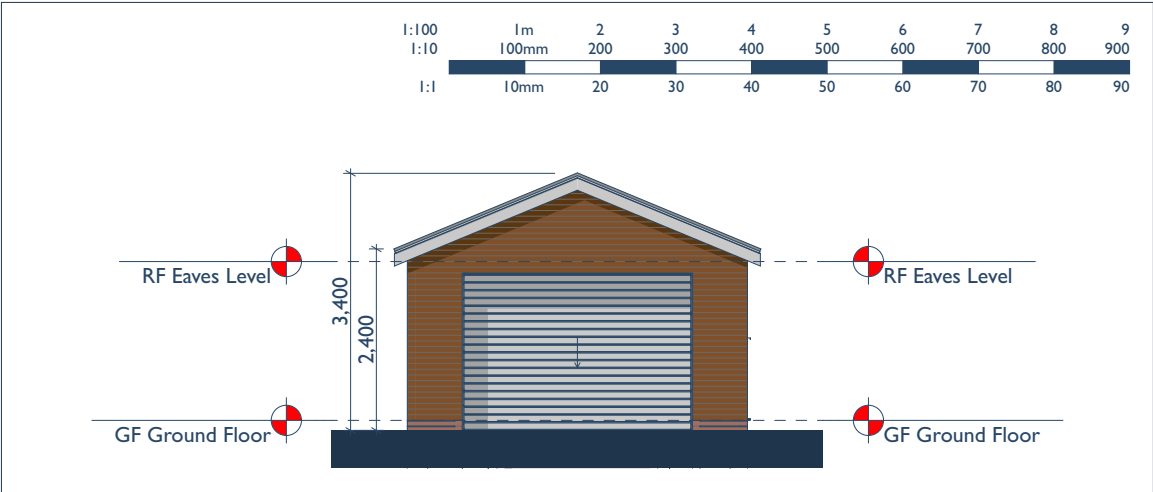


Front Elevation

1:100

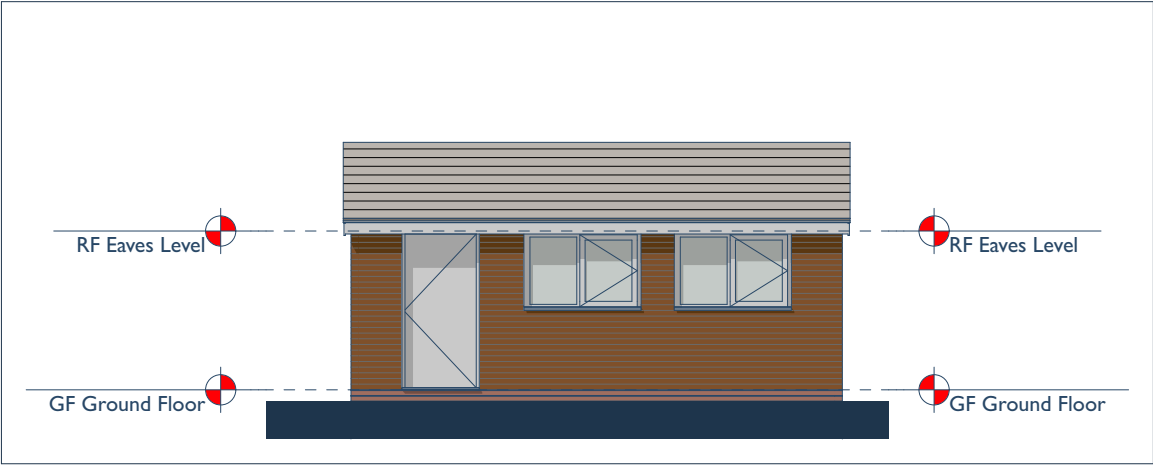


Garden Elevation

1:100

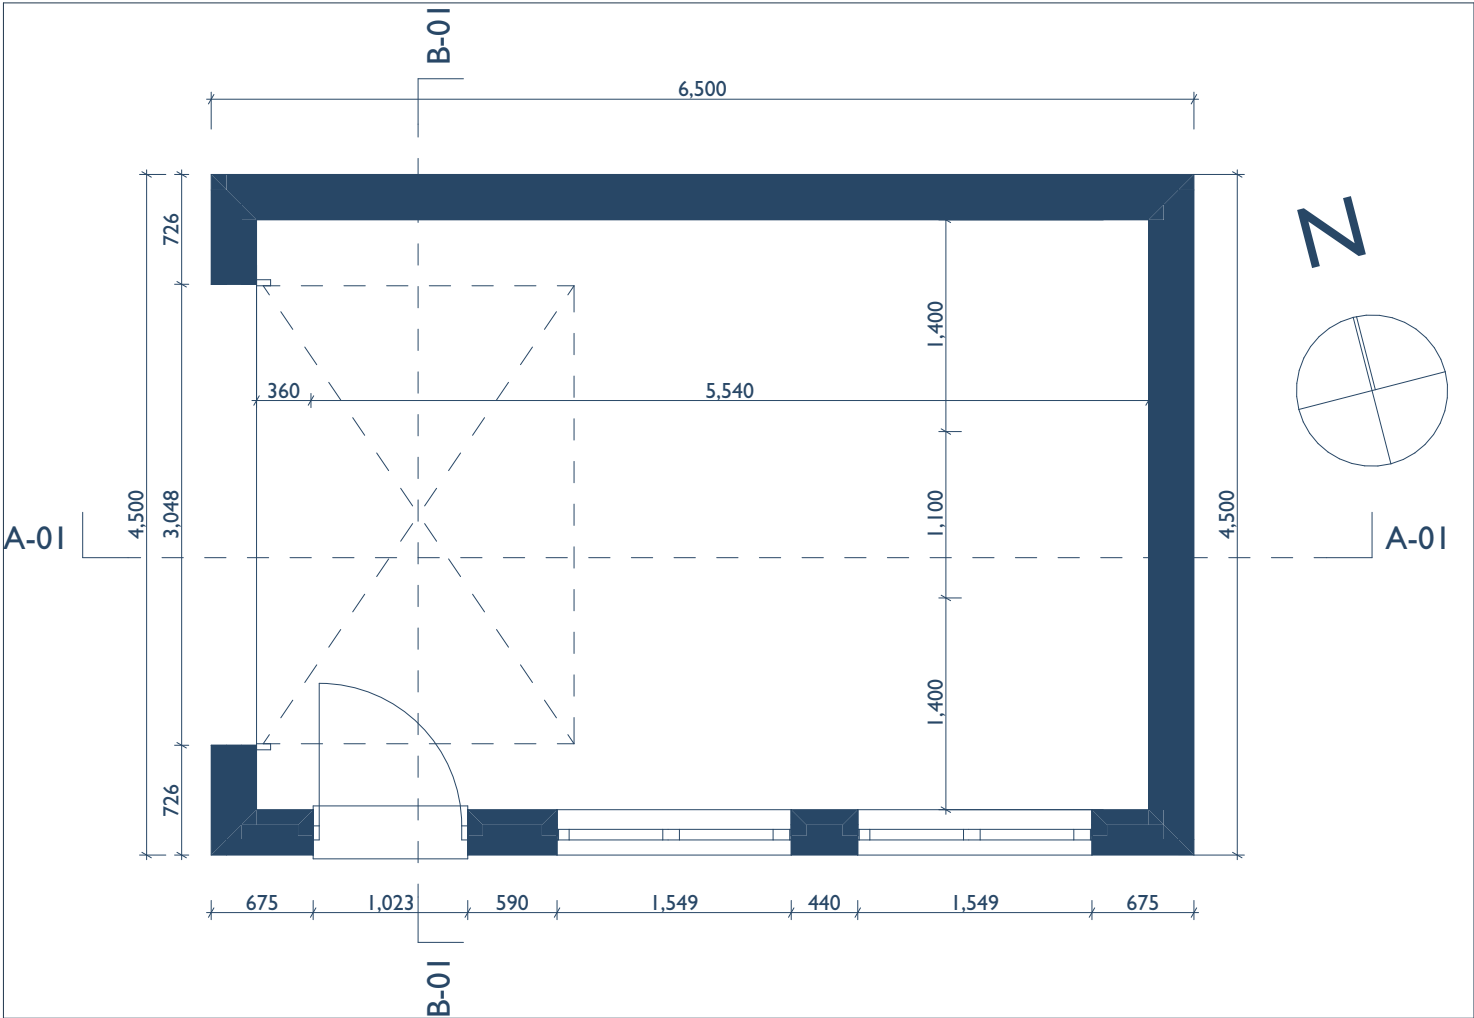


GF Ground Floor

1:50

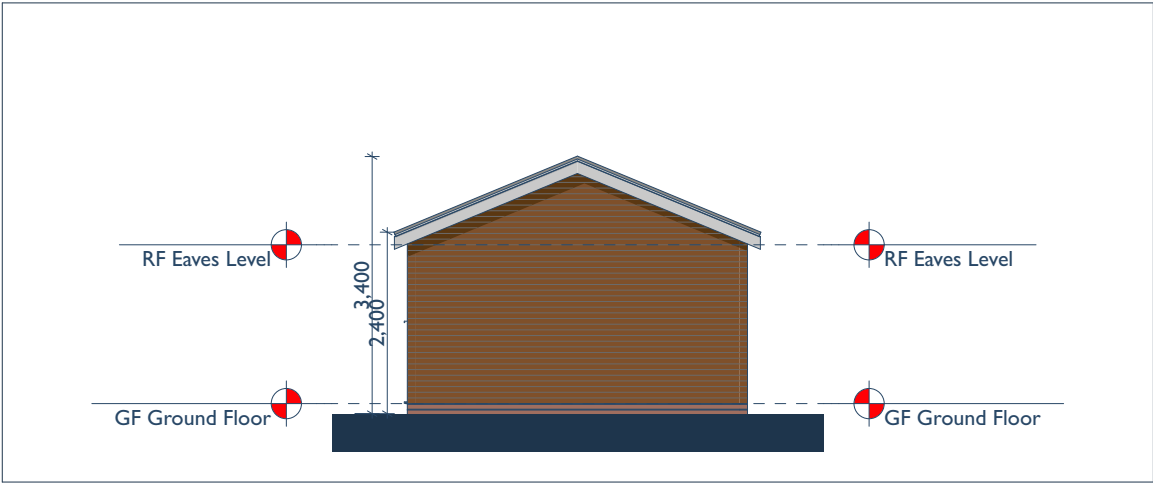

Rear Boundary Elevation

1:100

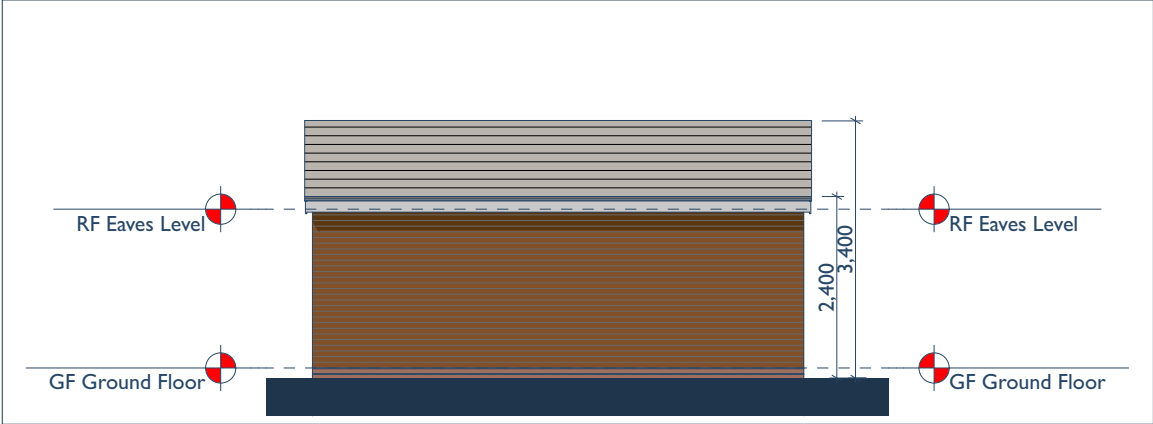

Slide Boundary Elevation

1:100

CONSTRUCTIVE
THINKING

Constructive Thinking Studio Ltd
Liverpool Science Park IC 1
131 Mount Pleasant
L3 5TF

www.constructivethinking.co.uk
t: +44 (0) 7957772659
e: btm@constructivethinking.co.uk

Client Mr & Mrs Cowie

Project Cowie Garage

Proposed Planning Drawings

Status Initial Status - S0 - Draft

Drawings R1 Roof Level, GF Ground Floor, Front Elevation,
Garden Elevation, Rear Boundary Elevation, Side
Boundary Elevation, Scale Bar

Paper Size
A3

Scales 1:50, 1:100

Drawing Number

Revision

9000 CTS 00 ZZ DR A 3100