


Proposed Stone house Drefechan Penycae

Note

Materials:

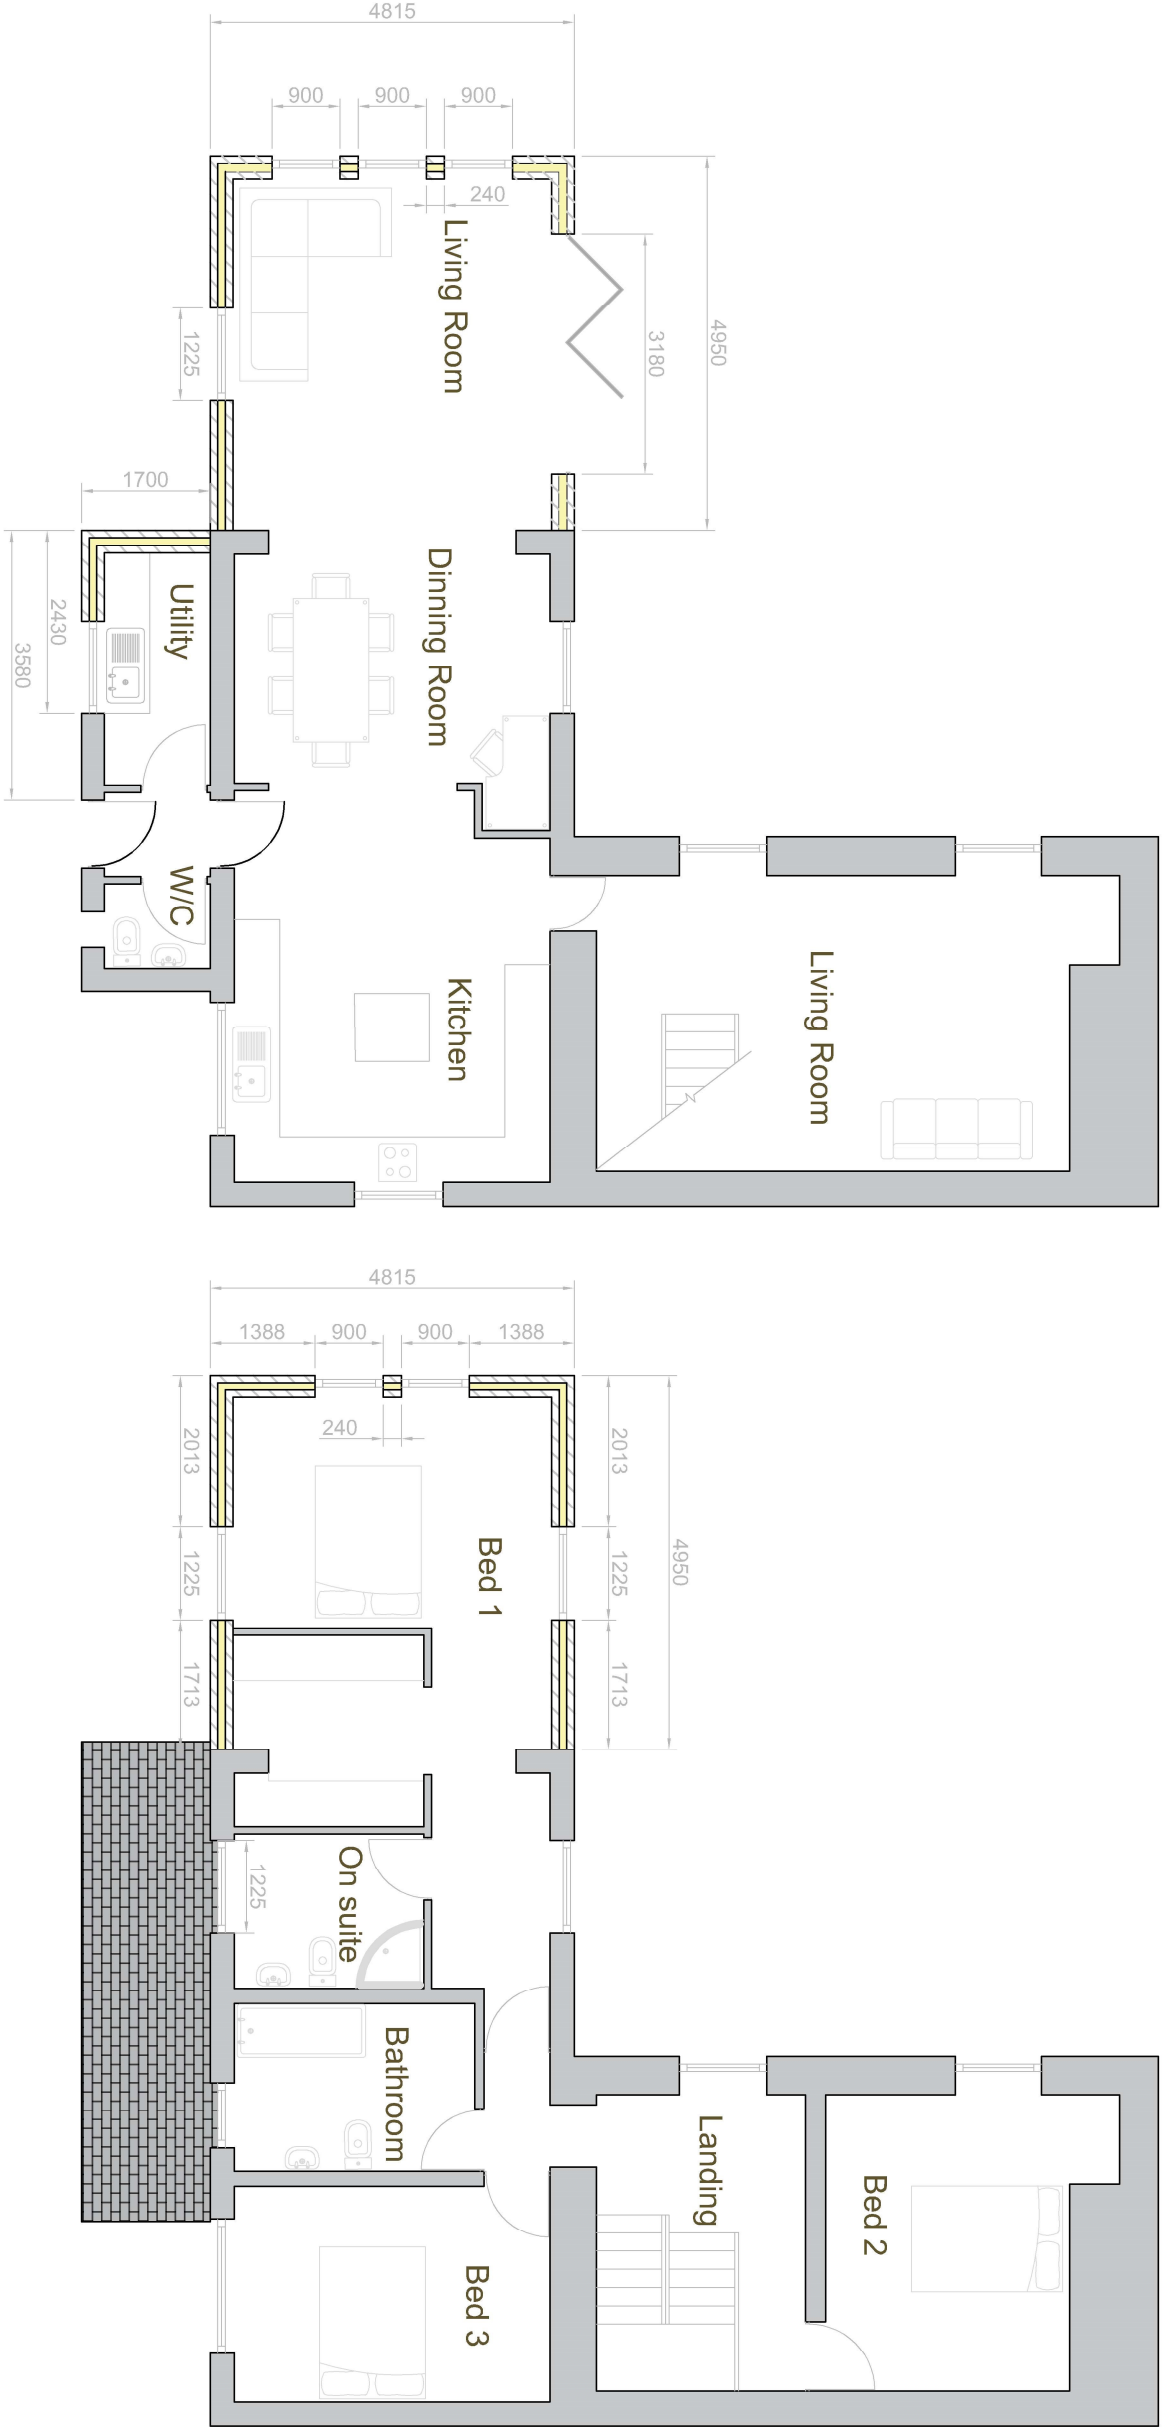

GROUND FLOOR PLAN AS PROPOSED
SCALE 1:100

FIRST FLOOR PLAN AS PROPOSED
SCALE 1:100



CLIENT Mr & Mrs White	
PROJECT Stone house, Drefechan, Penycae, LL14 1UE	
SCALE 1:100	DATE 17/02/2020
DRAWING No PR1	Job No 533
DRAWN BY RDP	CHECKED BY TB