


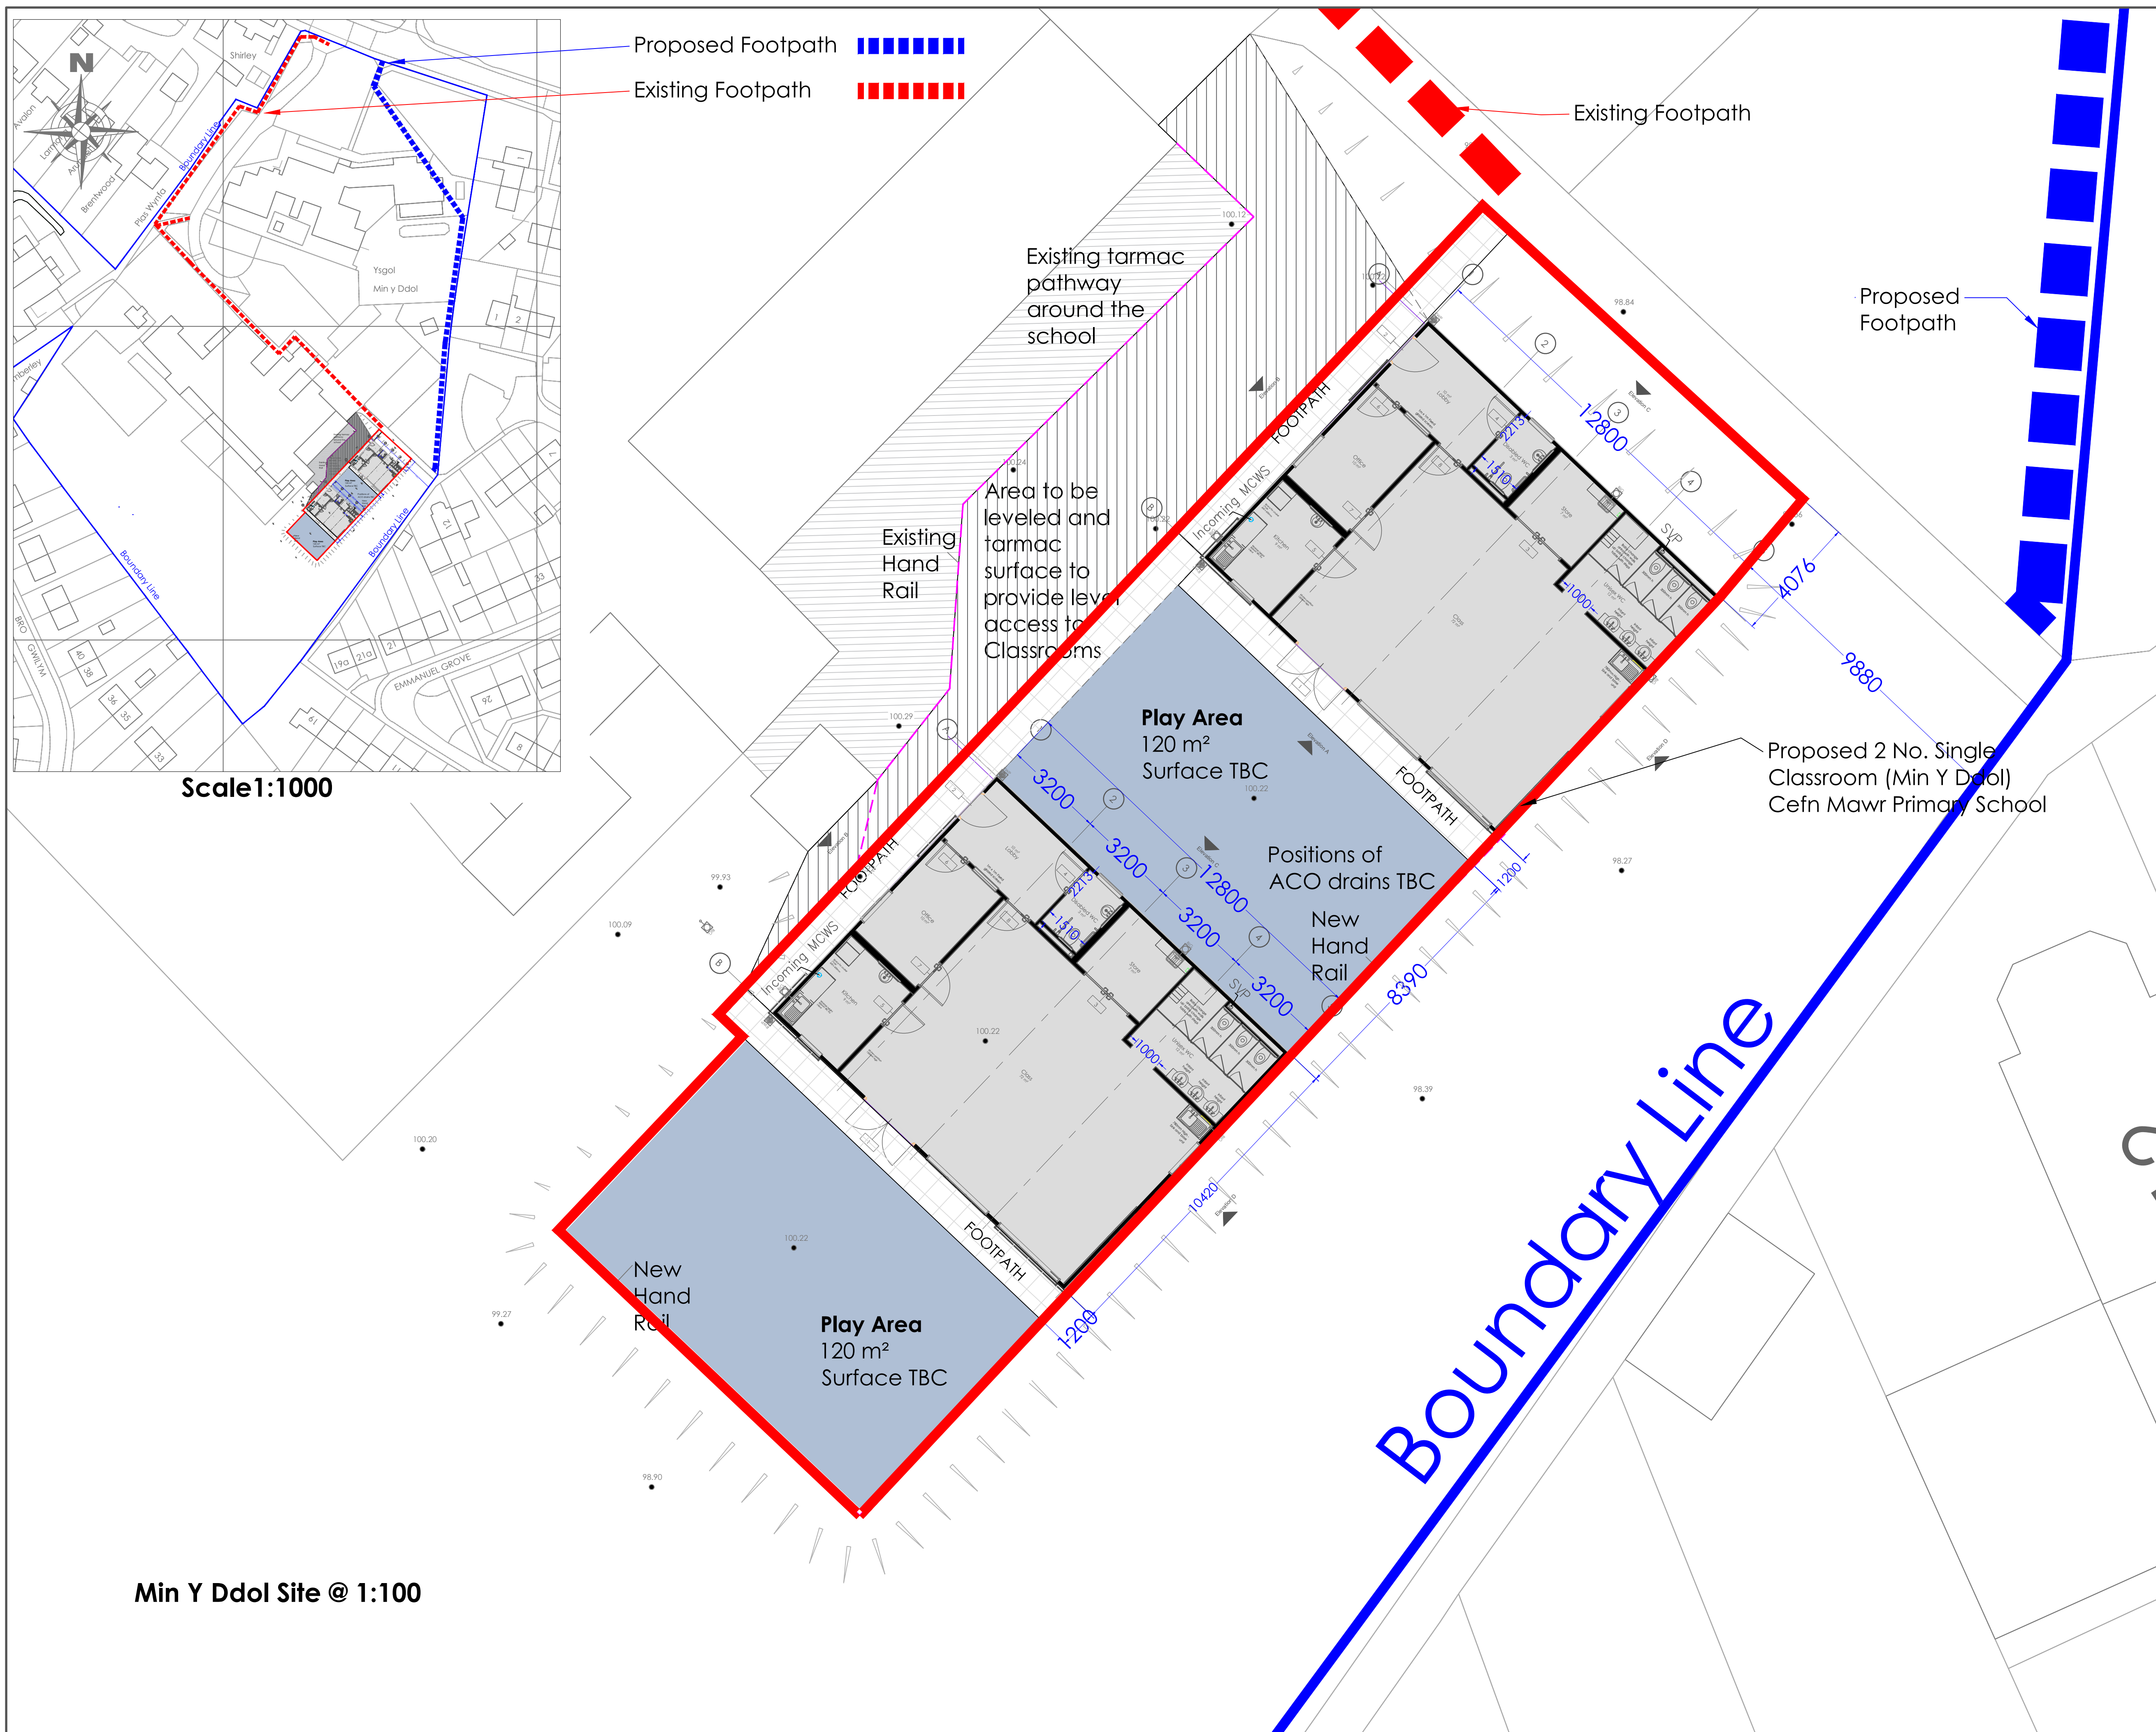

Bedford St. Westgate
Cleckheaton BD19 5EA
Tel, 01274 873232 Fax, 01274 87
email, info@elitesystemsgb.co
www.elitesystemsgb.co.uk
the possibilities are endless.....

Rev	Description	Date
A	School name corrected	19.04.21
B	Footpath Added	18.05.21
C	Footpath Added revised to show existing footpath	19.05.21
D	Proposed Footpath amended	19.05.21

Building Specification:

PROJECT			
Cefn Mawr Primary School			
TITLE			
Proposed Site Plan			
CLIENT			
Wrexham BC			
DRAWN BY RC		CHECKED BY JG	
		DATE 18/03/2021	
SCALE (@ A1) 1:100		PROJECT NUMBER 2001 27	
DRAWING NUMBER			REV
2001 27 -ELT-00-00-DR-A-1002			D
STATUS: I			
A=Approval P=Production T=Tender I=Information			