


NOTES:
All drawings and specifications contained in this document are copyright to SHENTON OWEN PLANNING & DESIGN. All dimensions must be checked on site and not scaled from the drawings. All discrepancies must be notified to the Agent immediately.

KEY :

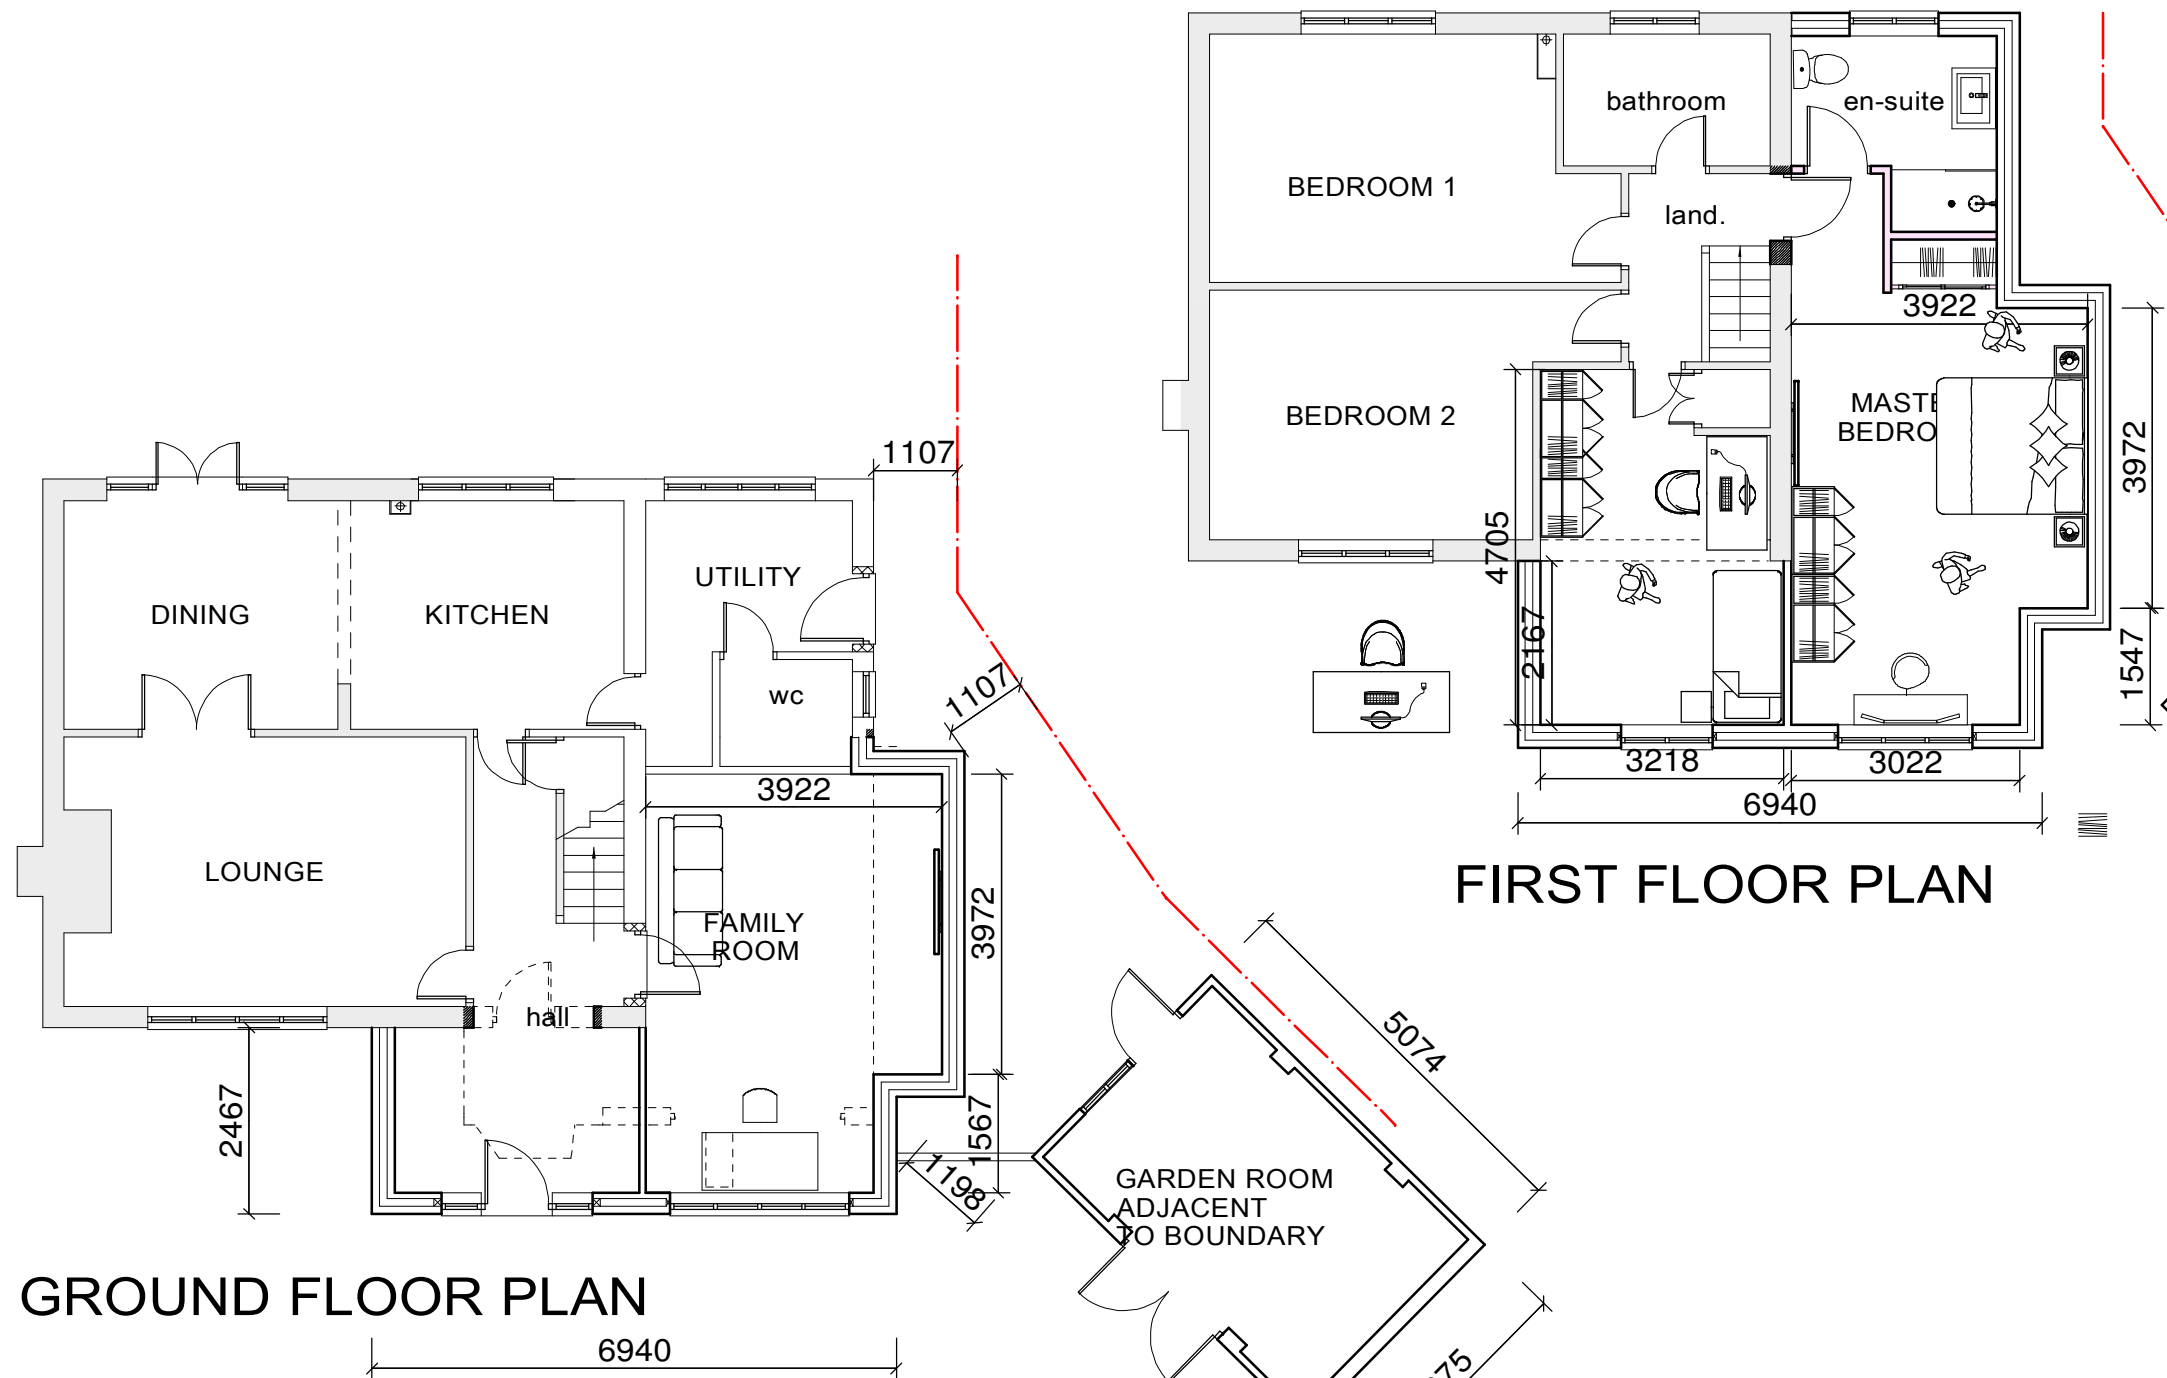

E	09/03/21	client amendments to footprint	D50
C	27/01/21	amendments to footprint following planning comments	D50
B	14/11/20	CLIENT AMENDS	
A	23/10/20	CLIENT AMENDS	RJ5
Rev	Date	Revisions	Name
Drawn by :	DAVID OWEN		Date : 05th OCTOBER 2020

Shenton Owen
PLANNING & DESIGN
2 St Catherine's
23a Dodington
Whitchurch
Shropshire
SY13 1EE
Tel: (01948) 663004
e-mail
info@shenton-owen.co.uk
© copyright
This drawing must not be reproduced without first obtaining written permission

Client :
MR and MRS JUPE

Job Title :
PROPOSED EXTENSIONS AND DETACHED SINGLE GARAGE AT STONEYHURST GRANGE ROAD BRONINGTON SY13 3HL

Drawing Title :
PROPOSED FLOOR PLANS HOUSE AND GARAGE
PROPOSED ELEVATIONS GARAGE

Dwg No :	Scale :	Rev :
W20/2704/02	1:100 @ A3	E

