



Sunnybank

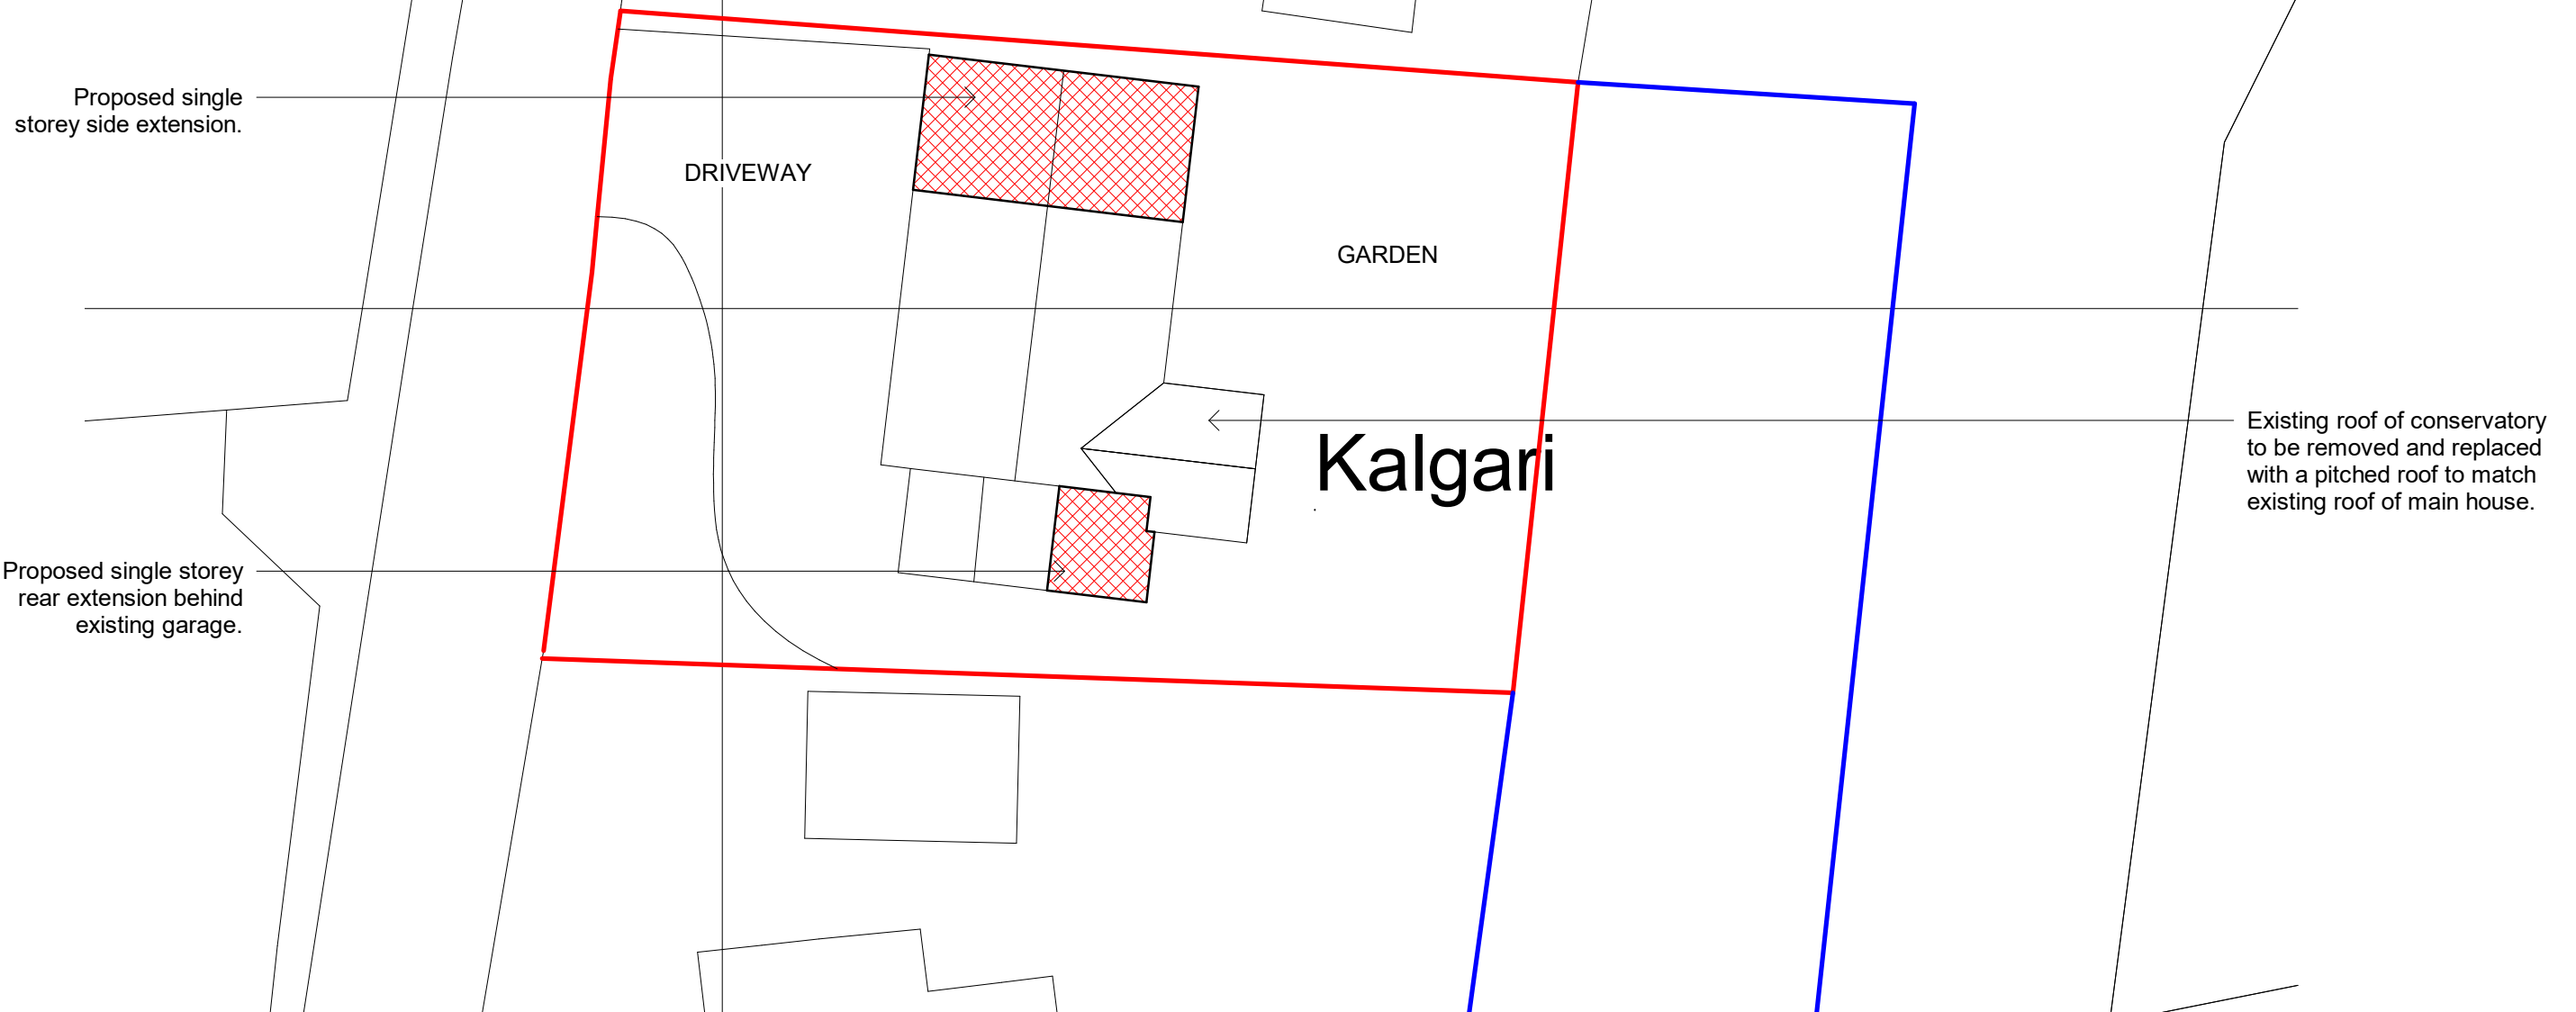

CROWN COPYRIGHT AND DATABASE RIGHTS 2021 OS LICENSE NO. 100019980

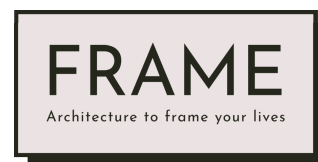

36 Plas Tirion, Johnstown,  
Wrexham LL14 1UR  
07543968690  
geraint@weareframe.co.uk  
www.weareframe.co.uk  
facebook.com/frame.architect  
instagram.com/we\_are\_frame

|                           |                  |                |
|---------------------------|------------------|----------------|
| Project: Kalgari, Eyton   |                  |                |
| Title: Proposed Site Plan |                  |                |
| Scale @ A3: 1 : 250       | Author: GE       | Date: 19.04.21 |
| Project Ref: 21-26        | Drawing No: A101 | Rev. -         |