


TSB PROJECT DYLAN - WREXHAM PRIORY STREET - 629

PROPERTY DETAILS	
SAP RE BUSINESS ENTITY	629
ADDRESS	WREXHAM PRIORY STREET
POST CODE	LL11 1SP
SCOPE OF WORKS	HIGH
LISTED BUILDING	NO
CONSERVATION AREA	NO
NO. OF FLOORS	2 - GROUND FLOOR & FIRST FLOOR
ARCADIS PM / QS / DM	PM - DW, QS - SH, DM-CS
PLANNING REQUIRED	ADVERTS CONSENT

SITE LOCATION PLAN 1:1250

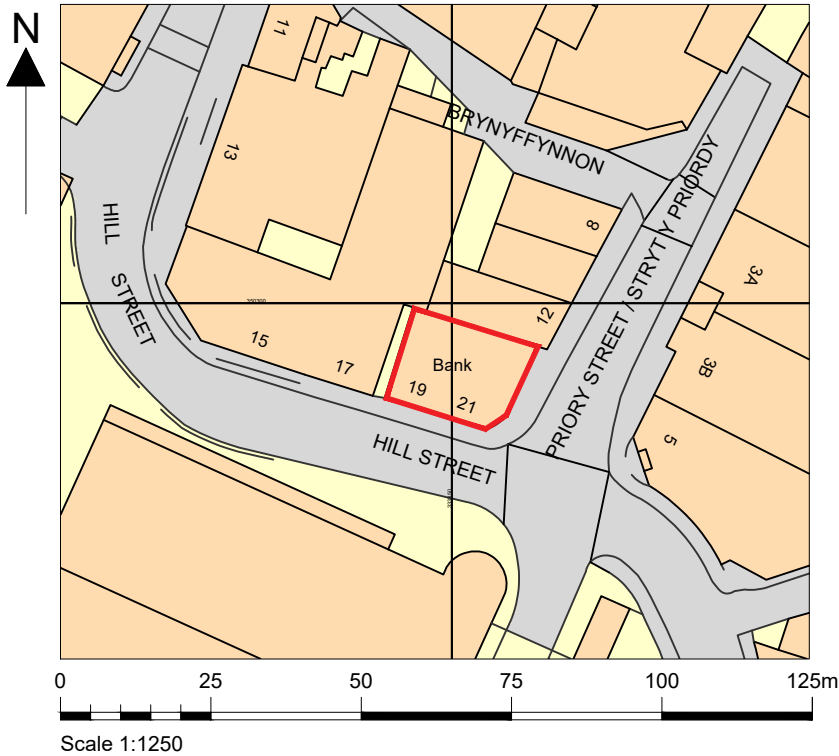

ACCOMMODATION SCHEDULE

BRANCH NAME: WREXHAM PRIORY STREET		FTE: 6 or 7	
Inputs from			
Gareth Lewis	12/03/21	RD	
Approved by			
Ralp Worby	12/03/21	Self serve	
Issued by			
Property	12/03/21	Type of Refit	High
Draft accommodation schedule			
ATMs	2	External,existing	
ATMs	0		
IDMs	0		
MFDs	2	TTW Cineo's	
Counters	1	with TCR	
Open / semi open consult	1		
Closed consult	2		
Internal screen	1	40"	
Externals screen	1	75" as large windows	
Brand purpose wall	Yes	1 Panel	
Community wall	Yes	1 Panel	
Interaction Table	Yes	1 Table	
Interaction Bar	No	No space	
Water machine in banking hall?	Yes	Yes kitchen on FF, plumbed	
Music in branch	Yes		
External treatment			
A Frame	Yes	As there is a large pavement to the front.	
Zones & Modules			
Zone or Module or both?	N/A		
If Zone how many desks?	N/A	Desk for 4 that converts in 8 stools	
If Zone location in branch?	N/A	Example: to left of counter or where meeting room 04 is	
If Zone Business wall reqd	N/A		
If Zone whats happening wall reqd	N/A		
If Module how many stools required?	N/A		
If Module where would the module be store	N/A	Example: at the side of meeting room 2 of behind the counter	
Module & Zone 40" screen required?	N/A	If there is not one available already	
anything else	0		
anything else	0		
Additional commentary			
They have a corner meeting room which is so full of mould its not useable.They have logged it with the help desk.			
Changes		Date	
Updated	V2	02/06/2021	
Updated to suit RDWG 3 plan			



STREET SCENE TO TSB BRANCH

E	16-06-2021	PLANNING APPLICATION	LL
D	03-06-2021	ER	LL
C	17-05-2021	RDWG 3	LL
B	07-05-2021	RDWG 2	LL
A	16-04-2021	RDWG 1	LL
REV	DATE	DESCRIPTION	INITIALS



ER




ALL DIMENSIONS TO BE VERIFIED PRIOR TO COMMENCING WORK. DRAWING TO BE READ IN CONJUNCTION WITH PROJECT SPECIFICATIONS.

THIS DRAWING IS THE PROPERTY OF TSB AND COPYRIGHT IS RESERVED BY THEM. THE DRAWING IS ISSUED ON CONDITION THAT IT IS NOT COPIED OR DISCLOSED BY OR TO ANY UNAUTHORISED PERSONS WITHOUT PRIOR CONSENT IN WRITING TO TSB PROPERTY. ALL MODIFIED DRAWINGS SHOULD BE RETURNED TO TSB.


EDINBURGH - Henry Duncan House, 120 George Street, Edinburgh EH2 4LH

PROJECT ADDRESS	SCALE
PROJECT DYLAN	A1 - 1:50
PRIORY STREET	A3 - 1:100
WREXHAM	
LL11 1SP	DATE
	15-02-2021
DRAWING DESCRIPTION	DRAWN/CHECK
PROPERTY DETAILS	LL / CS
EXTERNAL PHOTO, SITE LOCATION MAP	
ACCOMMODATION SCHEDULE	
DRAWING NUMBER	REVISION
629 - AR - 1.0	REV E

TSB PROJECT DYLAN - WREXHAM PRIORY STREET - 629

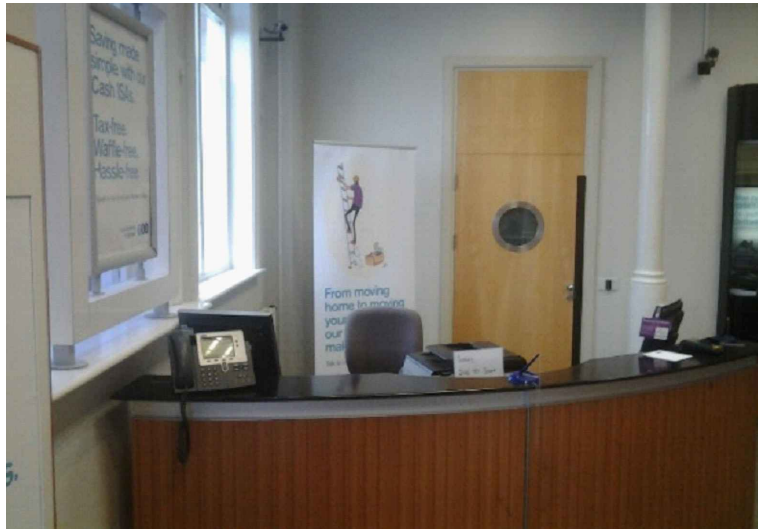


WELCOME DESK

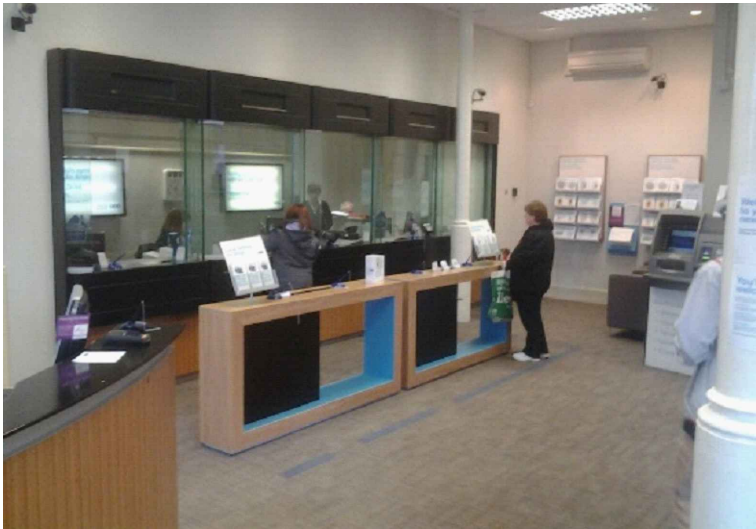


BANKING HALL




WAITING AREA

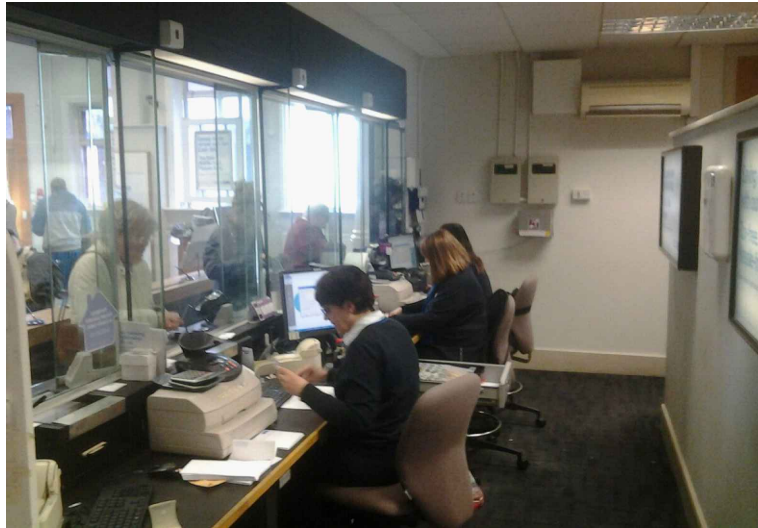

CASHIERS

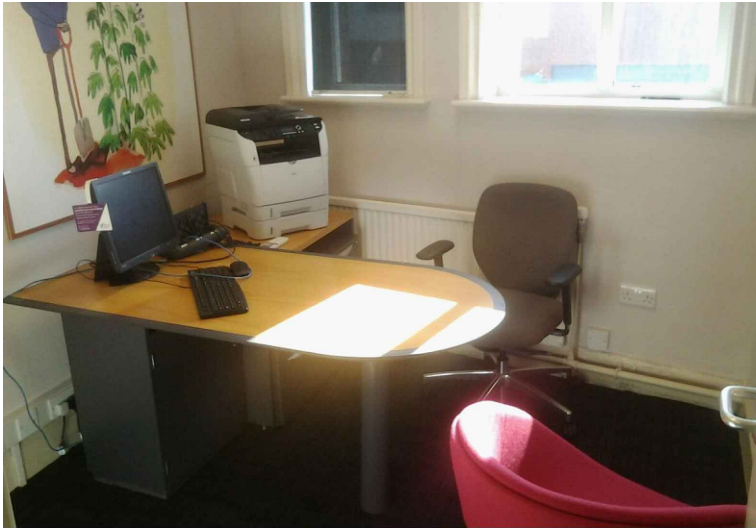


MEETING ROOM

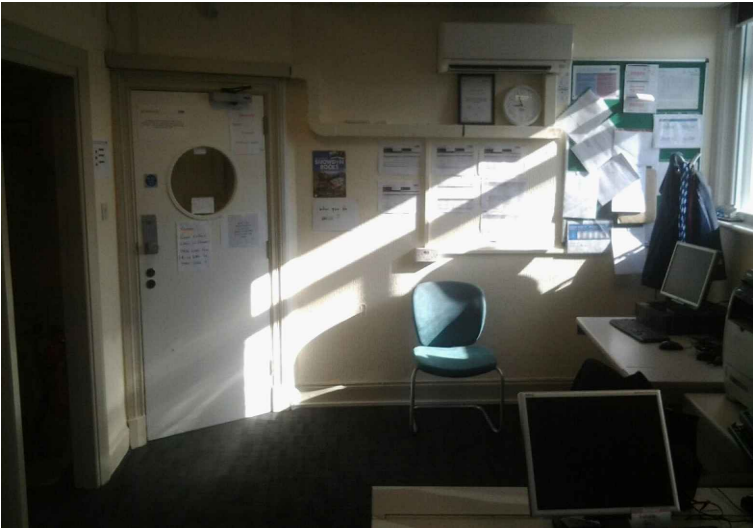

STAFFROOM



STAFFROOM

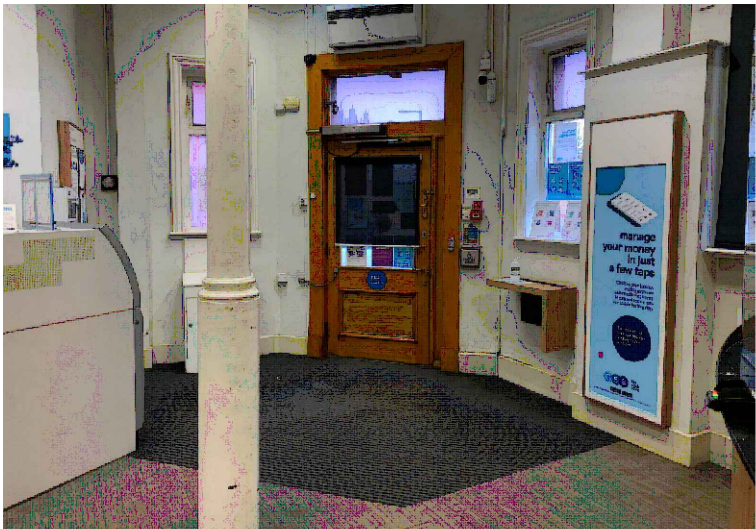

MAIN ENTRANCE



TOILET

E	16-06-2021	PLANNING APPLICATION	LL
D	03-06-2021	ER	LL
C	17-05-2021	RDWG 3	LL
B	07-05-2021	RDWG 2	LL
A	16-04-2021	RDWG 1	LL
REV	DATE	DESCRIPTION	INITIALS



ER



ALL DIMENSIONS TO BE VERIFIED PRIOR TO COMMENCING WORK. DRAWING TO BE READ IN CONJUNCTION WITH PROJECT SPECIFICATIONS.

THIS DRAWING IS THE PROPERTY OF TSB AND COPYRIGHT IS RESERVED BY THEM. THE DRAWING IS ISSUED ON CONDITION THAT IT IS NOT COPIED OR DISCLOSED BY OR TO ANY UNAUTHORISED PERSONS WITHOUT PRIOR CONSENT IN WRITING TO TSB PROPERTY. ALL MODIFIED DRAWINGS SHOULD BE RETURNED TO TSB.

EDINBURGH - Henry Duncan House, 120 George Street, Edinburgh EH2 4LH

PROJECT ADDRESS PROJECT DYLAN PRIORY STREET WREXHAM LL11 1SP	SCALE A1 - 1:50 A3 - 1:100
DRAWING DESCRIPTION EXISTING INTERNAL PHOTOS	DATE 15-02-2021
DRAWING NUMBER 629 - AR - 1.1	DRAWN/CHECK LL / CS
	REVISION REV E



TSB PROJECT DYLAN - WREXHAM PRIORY STREET - 629




EXISTING ELEVATION A 1:100





EXISTING ELEVATION C 1:100

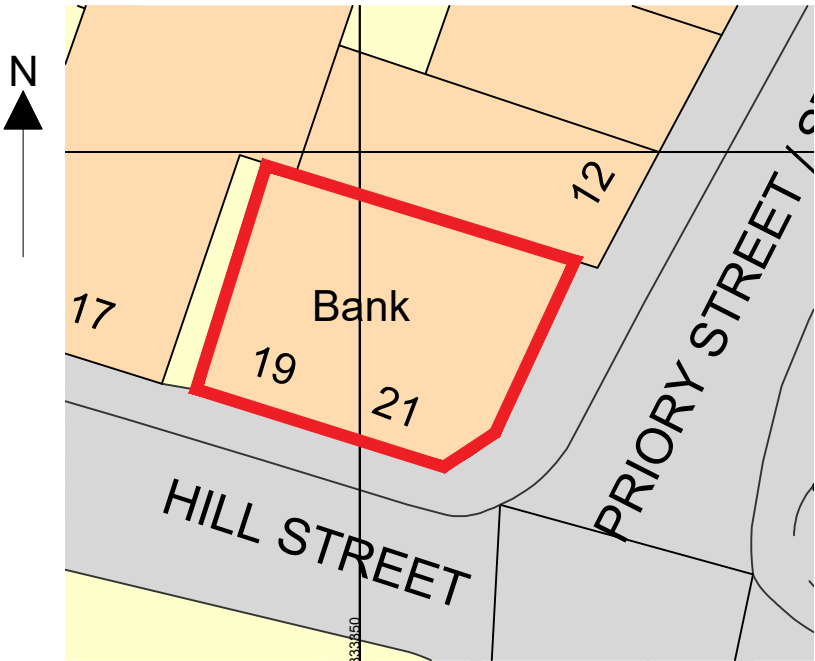 


SITE BLOCK PLAN 1:500

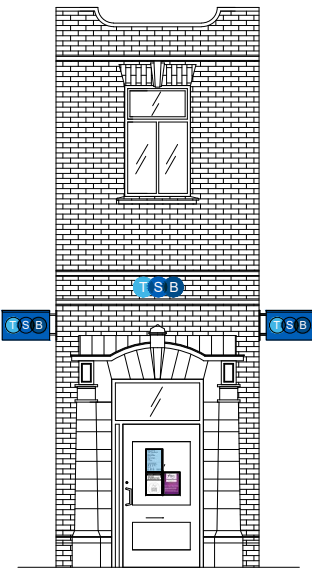

EXISTING ELEVATION B 1:100

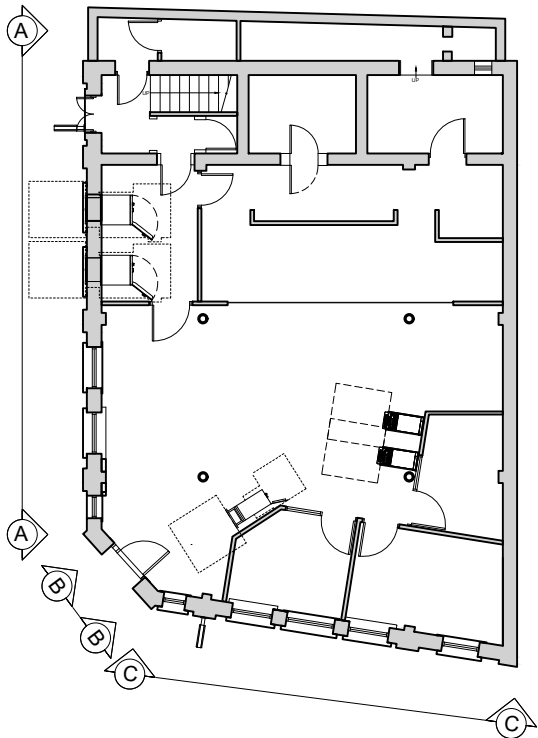 

KEYPLAN 1:200

 

E	16-06-2021	PLANNING APPLICATION	LL
D	03-06-2021	ER	LL
C	17-05-2021	RDWG 3	LL
B	07-05-2021	RDWG 2	LL
A	16-04-2021	RDWG 1	LL
REV	DATE	DESCRIPTION	INITIALS



ER




ALL DIMENSIONS TO BE VERIFIED PRIOR TO COMMENCING WORK. DRAWING TO BE READ IN CONJUNCTION WITH PROJECT SPECIFICATIONS.



THIS DRAWING IS THE PROPERTY OF TSB AND COPYRIGHT IS RESERVED BY THEM. THE DRAWING IS ISSUED ON CONDITION THAT IT IS NOT COPIED OR DISCLOSED BY OR TO ANY UNAUTHORISED PERSONS WITHOUT PRIOR CONSENT IN WRITING TO TSB PROPERTY. ALL MODIFIED DRAWINGS SHOULD BE RETURNED TO TSB.

EDINBURGH - Henry Duncan House, 120 George Street, Edinburgh EH2 4LH



PROJECT ADDRESS PROJECT DYLAN PRIORY STREET WREXHAM LL11 1SP	SCALE A1 - 1:50 A3 - 1:100
DRAWING DESCRIPTION EXISTING EXTERNAL ELEVATION/S SITE BLOCK PLAN KEY PLAN	DATE 15-02-2021
DRAWING NUMBER 629 - AR - 2.0	DRAWN/CHECK LL / CS
	REVISION REV E

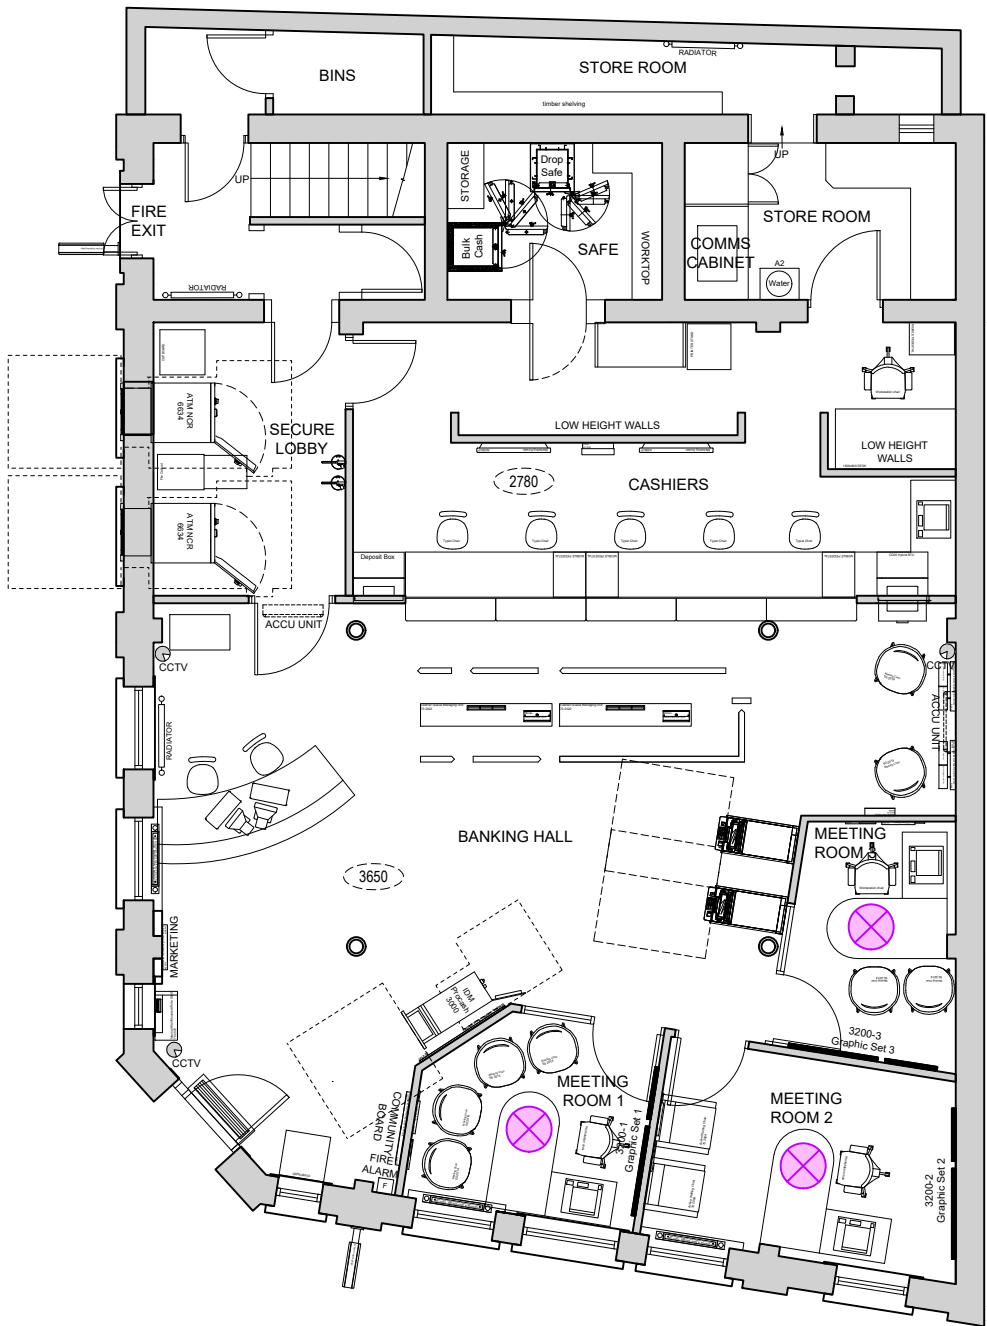

EXISTING GROUND FLOOR PLAN 1:100

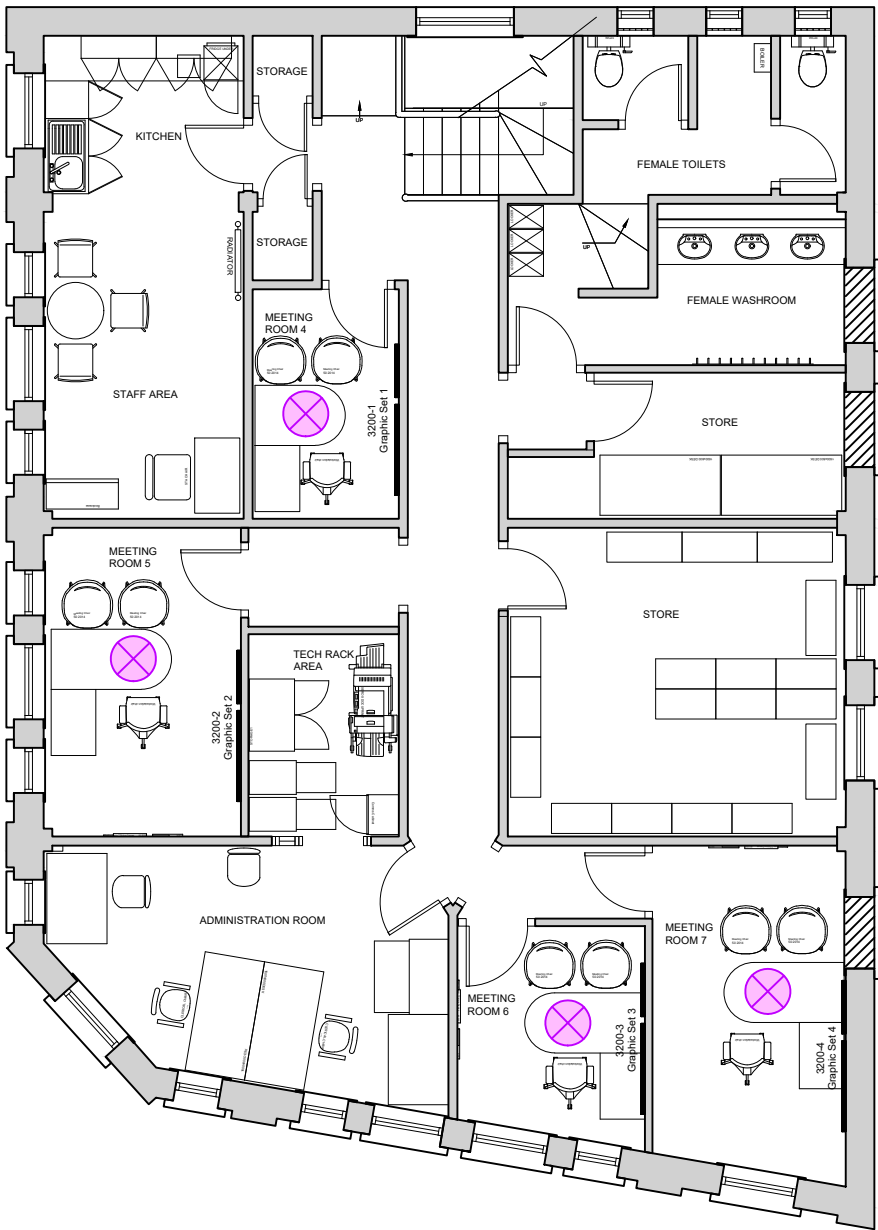 

EXISTING FIRST FLOOR PLAN 1:100

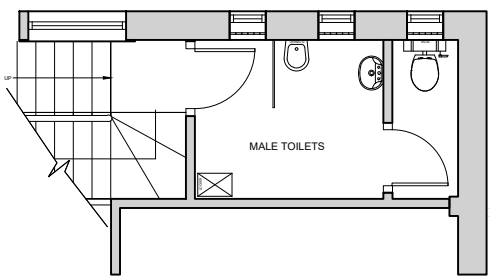 

MEZZANINE FLOOR

E	16-06-2021	PLANNING APPLICATION	LL
D	03-06-2021	ER	LL
C	17-05-2021	RDWG 3	LL
B	07-05-2021	RDWG 2	LL
A	16-04-2021	RDWG 1	LL
REV	DATE	DESCRIPTION	INITIALS



ER



ALL DIMENSIONS TO BE VERIFIED PRIOR TO COMMENCING WORK. DRAWING TO BE READ IN CONJUNCTION WITH PROJECT SPECIFICATIONS.

THIS DRAWING IS THE PROPERTY OF TSB AND COPYRIGHT IS RESERVED BY THEM. THE DRAWING IS ISSUED ON CONDITION THAT IT IS NOT COPIED OR DISCLOSED BY OR TO ANY UNAUTHORISED PERSONS WITHOUT PRIOR CONSENT IN WRITING TO TSB PROPERTY. ALL MODIFIED DRAWINGS SHOULD BE RETURNED TO TSB.



EDINBURGH - Henry Duncan House, 120 George Street, Edinburgh EH2 4LH

PROJECT ADDRESS PROJECT DYLAN PRIORY STREET WREXHAM LL11 1SP	SCALE A1 - 1:50 A3 - 1:100
DRAWING DESCRIPTION GF - EXISTING FLOOR PLAN FF - EXISTING FLOOR PLAN	DATE 15-02-2021 DRAWN/CHECK LL / CS
DRAWING NUMBER 629 - AR - 3.0	REVISION REV E


TSB PROJECT DYLAN - WREXHAM PRIORY STREET - 629




PROPOSED ELEVATION A 1:100

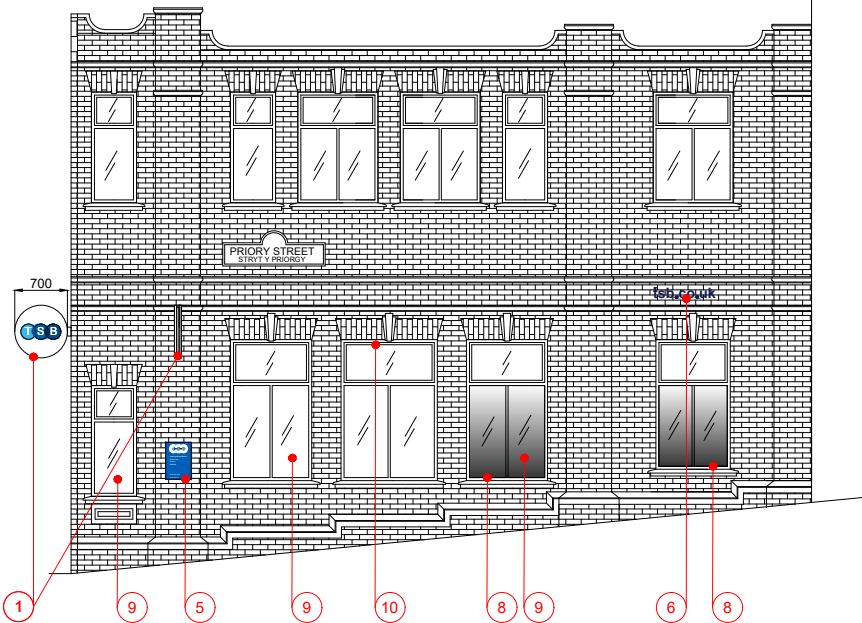 



PROPOSED ELEVATION C 1:100

 


PROPOSED WORKS	
NUMBER	DESCRIPTION
1	New illuminated TSB projecting sign 300 candela/sqm, 700mm diameter, TSB letters in 200mm (h) x 530mm (w) installed at approximately 2850mm from FFL. Constructed in opal acrylic and formed aluminium.
2	New illuminated TSB canister logo 300 candela/sqm, 450 x 1140mm installed approximately at 3586mm from FFL.
3	New Come in messaging window invitation left aligned in blue option.
4	New 46" digital screen in frame color RAL 9006. Screen sized at 1023mm (w) x 577mm (h) and 707mm from FFL to u/s of screen. Brightness = 2000 candela/nits, usually set at 1800 candela.
5	New 2no address panels.
6	New pinned off aluminium fascia messaging, sized 140mm x 840mm installed at approximately 3655mm from FFL.
7	New externally facing statutory signage in rod displays.
8	New window graduated privacy manifestation.
9	Remove existing poster frames.
10	Existing green light on top of windows to be removed.
11	Redecorate fire door and main entrance door. Re-paint in grey.
12	New ATM tablet in Pantone 2766, 465mm x 895mm illuminated. Constructed in clear acrylic reverse decorated in colours as shown

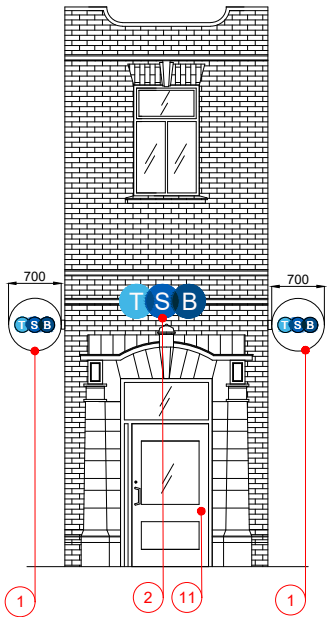

PROPOSED ELEVATION B 1:100

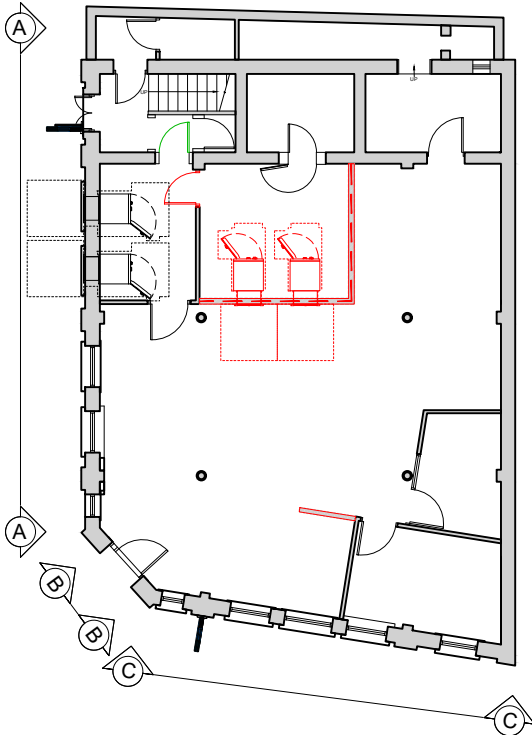 

KEYPLAN 1:200

 

E	16-06-2021	PLANNING APPLICATION	LL
D	03-06-2021	ER	LL
C	17-05-2021	RDWG 3	LL
B	07-05-2021	RDWG 2	LL
A	16-04-2021	RDWG 1	LL
REV	DATE	DESCRIPTION	INITIALS



ER




ALL DIMENSIONS TO BE VERIFIED PRIOR TO COMMENCING WORK. DRAWING TO BE READ IN CONJUNCTION WITH PROJECT SPECIFICATIONS.

THIS DRAWING IS THE PROPERTY OF TSB AND COPYRIGHT IS RESERVED BY THEM. THE DRAWING IS ISSUED ON CONDITION THAT IT IS NOT COPIED OR DISCLOSED BY OR TO ANY UNAUTHORISED PERSONS WITHOUT PRIOR CONSENT IN WRITING TO TSB PROPERTY. ALL MODIFIED DRAWINGS SHOULD BE RETURNED TO TSB.

EDINBURGH - Henry Duncan House, 120 George Street, Edinburgh EH2 4LH

PROJECT ADDRESS PROJECT DYLAN PRIORY STREET WREXHAM LL11 1SP	SCALE A1 - 1:50 A3 - 1:100
DRAWING DESCRIPTION PROPOSED EXTERNAL ELEVATION/S PROPOSED WORKS KEY PLAN	DATE 15-02-2021
DRAWING NUMBER 629 - AR - 4.0	DRAWN/CHECK LL / CS
	REVISION REV E

TSB PROJECT DYLAN - WREXHAM PRIORY STREET - 629

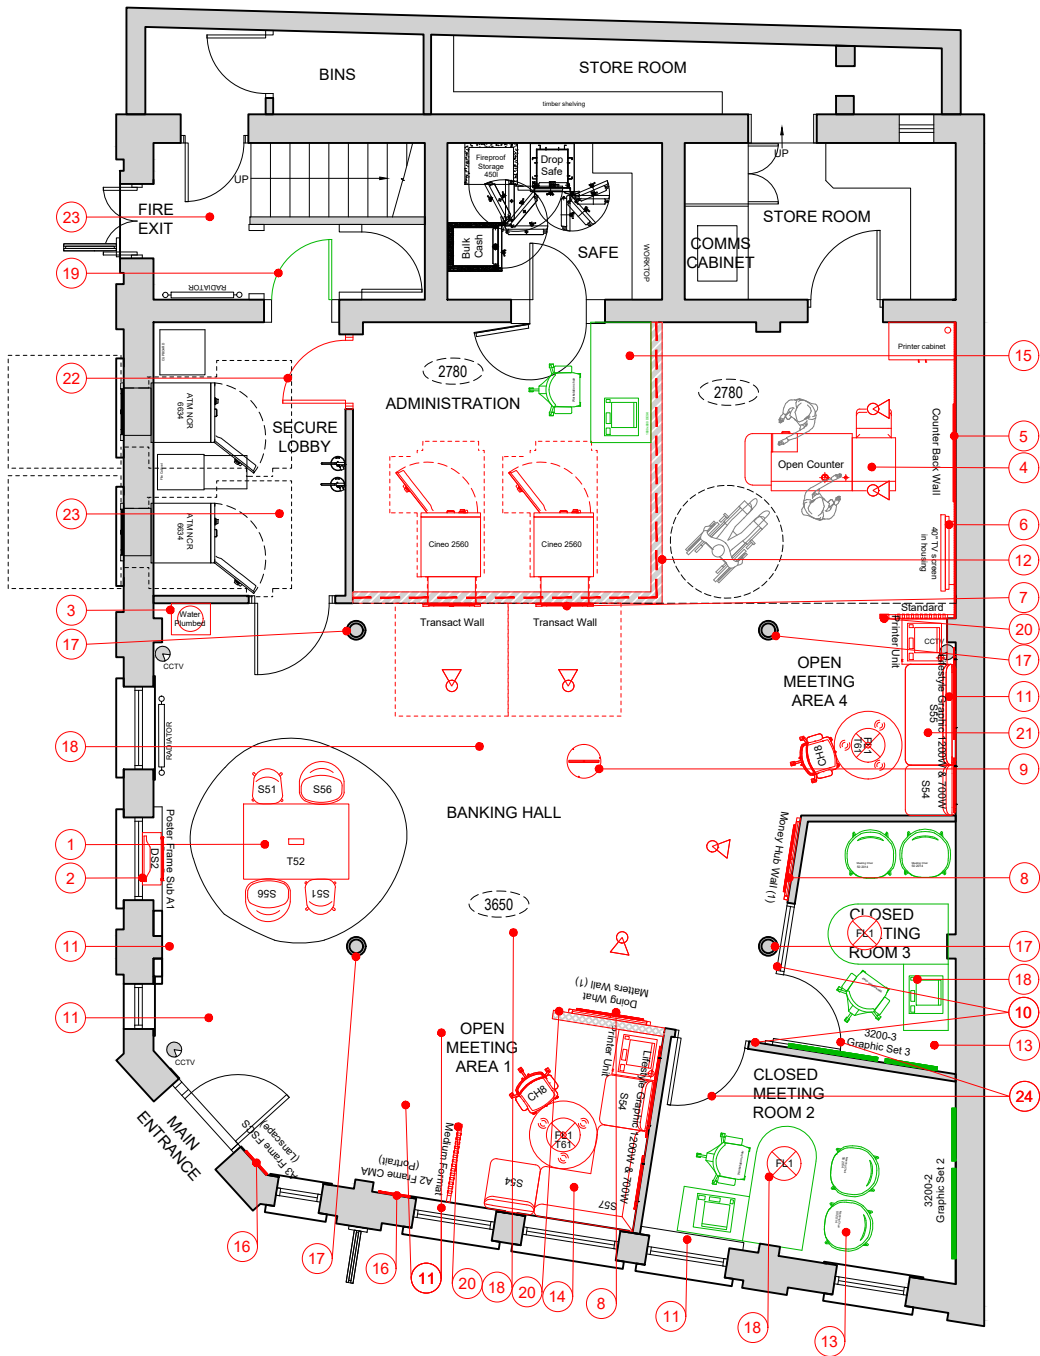

PROPOSED GROUND FLOOR PLAN 1:1000

0 25 50 75 100m

Scale 1:1000

PROPOSED WORKS	
NUMBER	DESCRIPTION
1	New 1no 1.4m Interaction table (T52) with 2no interaction chair armless (S51) & 2no interaction chair with arms (S56).
2	New 46" digital screen in frame color RAL 9006 and add new marketing poster to the rear.
3	New plumbed in water cooler.
4	New H&A desk RH and 1no TCR, new cashier printer unit.
5	New blue timber dowel counter back wall with TSB logo at the side wall of H&A desk.
6	New 40" TV screen in housing and add new printer cabinet to house the TV player.
7	New MFD Surround to 2no MFDS and new grey timber dowel Transact wall
8	New Money Hub Wall (1) and construct new partition to include Doing What Matters Wall (1)
9	Remove queue rails and add new 1no "Please wait here" sign.
10	New blue strip with white acrylic lettering at Meeting Rooms.
11	Remove all existing leaflet holders, posters and community wall.
12	Remove existing cashiers and queue system and install new partition to be constructed in Secure Room. To include new 2no MFDS and new Scotia system to be added to door and others throughout as per Security Standards. Small roof section required to be secure partition type as change in ceiling level here as illustrated with the dashed line. Relocate desk and chair as shown.
13	Retain 1no desk and side table, 2no seat unit, and 1no partner chair. Install Chip n Pin. Existing vinyl graphics to be overlaid with lifestyle imagery. Include a new white pendant (FL1) over table. Redecorate and replace flooring.
14	Remove existing Meeting Room 1 and new furniture in Open Meeting Room, to include 1no table (T61), 2no customer chairs (S54), 1no bench (S57) and new partner chair (CH8). Install printer unit as well as Chip n Pin. New vinyl graphics with lifestyle imagery frame. Include a new white pendant light (FL1) over table. Adjacent to the Open Meeting Room install 2no extended privacy screen.
15	Dedicated battery charging area required to this location.
16	New 1no A3 FSCS and 2no A2 CMA.
17	Redecorate column in white finish as per existing.
18	New flooring and redecoration to Main Banking hall and Open Meeting rooms.
19	Re-use the existing door and re-hang as shown
20	New room name on slat wall with white acrylic lettering at Open Meeting Rooms.
21	New furniture in Open Meeting Room, to include 1no table (T61), 1no bench (S55), 1 no customers chair (S54), and new partner chair (CH8). Install printer unit as well as Chip n Pin. New vinyl graphics with lifestyle imagery frame. Include a new white pendant light (FL1) over table. Adjacent to the Open Meeting Room install 1no extended privacy screen.
22	New Pass door to have a secure porthole and new Scotia system to be added to door and others throughout as per Security Standards.
23	New decoration and flooring to Secure Lobby and Stairs.
23	Meeting Rooms doors - MC to explore option of adding key lockable door (latch and thumb turn on inside). If not possible, ensure existing printer units are lockable, if not, printer units to be replaced with new lockable units.

NOTES:

Construction:

- Asbestos - Contractor to ensure that a full asbestos survey has been undertaken for the full extent of the works
- Fire - Contractor to consider fire risks to BOH areas and floors above when undertaking the works

Occupation: Relocation

- Loading - Heavy equipment such as ATMs, IDMs safes etc. must be checked by a structural engineer when being location on a suspended floor.

KEY LEGEND	
	Existing items retained in position
	Existing items relocated in position
	New building works, furniture or fittings

WALL TYPES	
	Existing Walls / Partitions
	New Partition
	New Secure Partition

LIGHTING KEY	
	Feature Pendant - Interaction Bar
	Feature Pendant - Meeting Room
	Spotlight

ITEMS	
Music	Yes
Water plumbed	Yes
Water Bottle	Yes
A Frame (Trial)	No
External Screen	Yes 46"
Internal Screen	Yes 40"
A5 Table top sign	5
A6 FSCS holder (1 per till, desk, table)	8

E	16-06-2021	PLANNING APPLICATION	LL
D	03-06-2021	ER	LL
C	17-05-2021	RDWG 3	LL
B	07-05-2021	RDWG 2	LL
A	16-04-2021	RDWG 1	LL
REV	DATE	DESCRIPTION	INITIALS



ER




ALL DIMENSIONS TO BE VERIFIED PRIOR TO COMMENCING WORK. DRAWING TO BE READ IN CONJUNCTION WITH PROJECT SPECIFICATIONS.

THIS DRAWING IS THE PROPERTY OF TSB AND COPYRIGHT IS RESERVED BY THEM. THE DRAWING IS ISSUED ON CONDITION THAT IT IS NOT COPIED OR DISCLOSED BY OR TO ANY UNAUTHORISED PERSONS WITHOUT PRIOR CONSENT IN WRITING TO TSB PROPERTY. ALL MODIFIED DRAWINGS SHOULD BE RETURNED TO TSB.

EDINBURGH - Henry Duncan House, 120 George Street, Edinburgh EH2 4LH

PROJECT ADDRESS PROJECT DYLAN PRIORY STREET WREXHAM LL11 1SP	SCALE A1 - 1:50 A3 - 1:100
DRAWING DESCRIPTION GF - PROPOSED FLOOR PLAN PROPOSED WORKS	DATE 15-02-2021 DRAWN/CHECK LL / CS
DRAWING NUMBER 629 - AR - 5.0	REVISION REV E

TSB PROJECT DYLAN - WREXHAM PRIORY STREET - 629

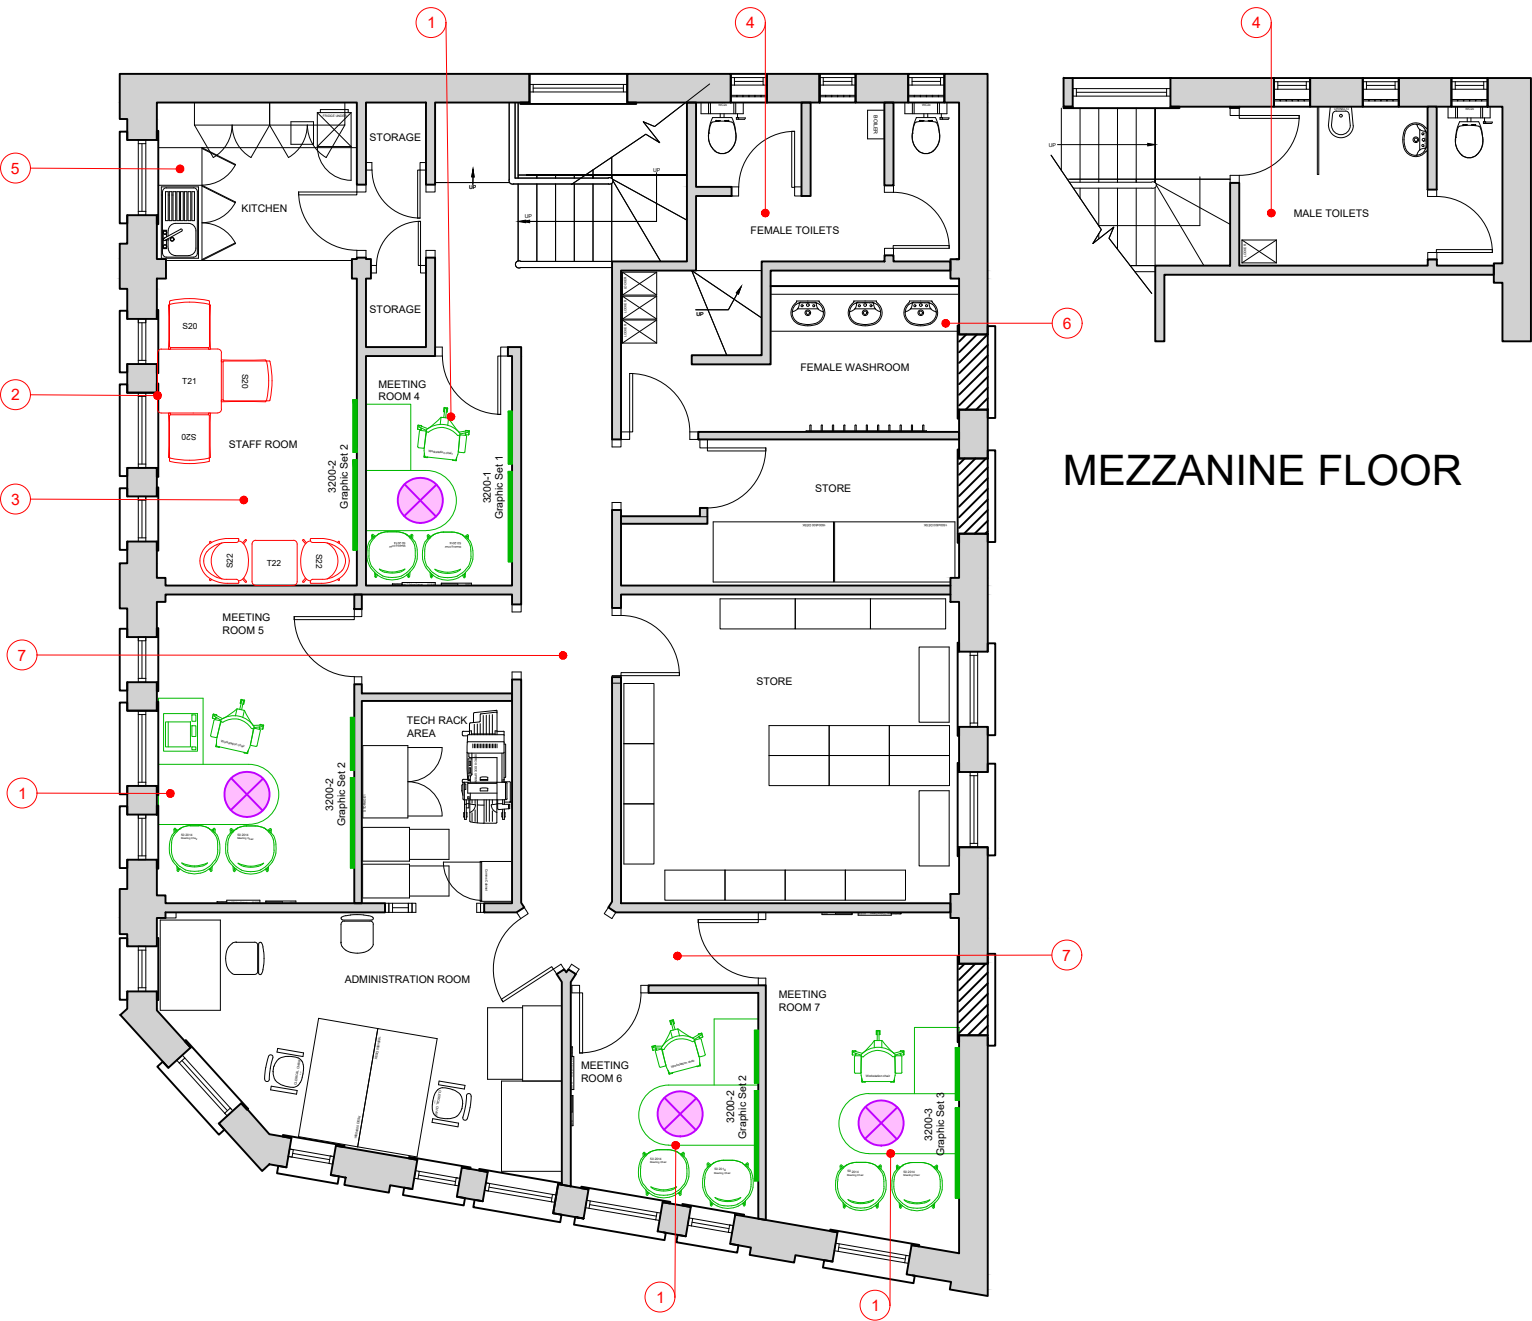

MEZZANINE FLOOR

PROPOSED WORKS	
NUMBER	DESCRIPTION
1	Retain 1no desk and side table, 2no seat unit, and 1no partner chair. Install Chip n Pin . Existing vinyl graphics to be overlaid with lifestyle imagery. Retain existing pendant light. Meeting rooms to be painted.
2	New furniture to Staff room, to include 1no Reef dining table, 3no Starr chair. Remove old lockers to rear, new 2no coat hooks to walls and add new clock.
3	New decoration to staff room and new flooring.
4	New decoration to toilets, new flooring.
5	Deep clean and make good Teapoint.
6	Panelling below the sinks to be looked at to female toilets only.
7	Redecoration to the first floor corridors (customer route) to meeting rooms.

- NOTES:
- Construction:
- Asbestos - Contractor to ensure that a full asbestos survey has been undertaken for the full extent of the works
 - Fire - Contractor to consider fire risks to BOH areas and floors above when undertaking the works
- Occupation: Relocation
- Loading - Heavy equipment such as ATMs, IDMs safes etc. must be checked by a structural engineer when being location on a suspended floor.

KEY LEGEND	
	Existing items retained in position
	Existing items relocated in position
	New building works, furniture or fittings

WALL TYPES	
	Existing Walls / Partitions
	New Partition
	New Secure Partition

E	16-06-2021	PLANNING APPLICATION	LL
D	03-06-2021	ER	LL
C	17-05-2021	RDWG 3	LL
B	07-05-2021	RDWG 2	LL
A	16-04-2021	RDWG 1	LL
REV	DATE	DESCRIPTION	INITIALS



ER




ALL DIMENSIONS TO BE VERIFIED PRIOR TO COMMENCING WORK. DRAWING TO BE READ IN CONJUNCTION WITH PROJECT SPECIFICATIONS.

THIS DRAWING IS THE PROPERTY OF TSB AND COPYRIGHT IS RESERVED BY THEM. THE DRAWING IS ISSUED ON CONDITION THAT IT IS NOT COPIED OR DISCLOSED BY OR TO ANY UNAUTHORISED PERSONS WITHOUT PRIOR CONSENT IN WRITING TO TSB PROPERTY. ALL MODIFIED DRAWINGS SHOULD BE RETURNED TO TSB.

EDINBURGH - Henry Duncan House, 120 George Street, Edinburgh EH2 4LH

PROJECT ADDRESS	SCALE
PROJECT DYLAN	A1 - 1:50
PRIORY STREET	A3 - 1:100
WREXHAM	
LL11 1SP	DATE
	15-02-2021
DRAWING DESCRIPTION	DRAWN/CHECK
FF - PROPOSED FLOOR PLAN	LL / CS
PROPOSED WORKS	
DRAWING NUMBER	REVISION
629 - AR - 5.1	REV E

TSB PROJECT DYLAN - WREXHAM PRIORY STREET - 629

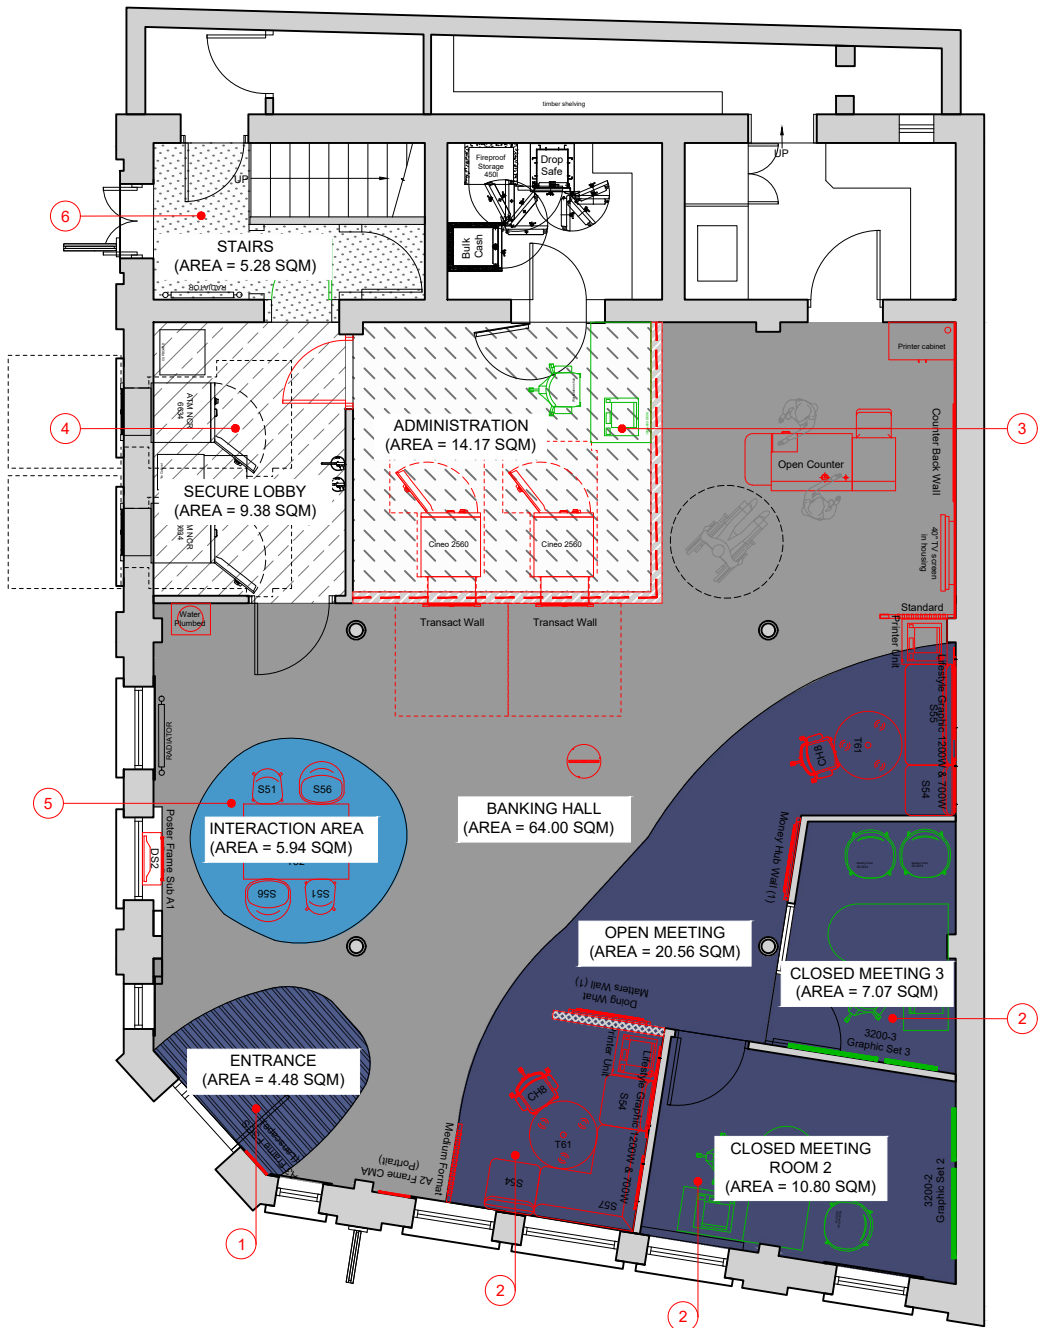

GROUND FLOOR
PROPOSED FLOOR FINISHES PLAN 1:1000

0 25 50 75 100m

Scale 1:1000

PROPOSED WORKS - FLOOR FINISHES	
NUMBER	DESCRIPTION
1	New entrance matting to be provided to main entry and ramp inside.
2	New flooring to Meeting area as per proposed Ground Floor finishes layout.
3	New flooring to Administration area as per proposed Ground Floor finishes layout
4	New flooring to Secure Rooms as per proposed Ground Floor wall finishes layout
5	New flooring to Interaction area and Mat laid atop other flooring as per proposed Ground Floor finishes layout
6	New flooring to Stairs area as per proposed Ground Floor finishes layout

NOTES:
Construction:
• Asbestos - Contractor to ensure that a full asbestos survey has been undertaken for the full extent of the works
• Fire - Contractor to consider fire risks to BOH areas and floors above when undertaking the works

Occupation: Relocation
• Loading - Heavy equipment such as ATMs, IDMs safes etc. must be checked by a structural engineer when being location on a suspended floor.

KEY LEGEND	
	Existing items retained in position
	Existing items relocated in position
	New building works, furniture or fittings

WALL TYPES	
	Existing Walls / Partitions
	New Partition
	New Secure Partition

FLOOR FINISHES KEY	
	F51 - Interaction Table Vinyl Orb Mat Forbo Surestep Safety flooring, Lacuna Aquamarine 181982
	F52 - Meeting Room & Open Meeting Spaces Forbo Tessera Inline 876 Celestial Blue Carpet
	F53 - Primary Entrance Matting Forbo Coral Duo 9729 Colour - Volga Blue
	F54 - Vinyl flooring throughout Polyflor, Expona design stone, cool grey concrete (7237) - 609.6 x 609.6 mm square tile
	F21 - Vinyl Staffroom, Cleaners Cupboard, WCs Forbo Surestep Original 171032 Smoke
	F22 - ATM Room Vinyl Forbo Surestep Original 171952 Elephant
	F6 - Carpet BOH Circulation, Meeting & Staffrooms Forbo Tessera Diffusion - Magnetic Flux

E	16-06-2021	PLANNING APPLICATION	LL
D	03-06-2021	ER	LL
C	17-05-2021	RDWG 3	LL
B	07-05-2021	RDWG 2	LL
A	16-04-2021	RDWG 1	LL
REV	DATE	DESCRIPTION	INITIALS



Design & Consultancy
International and
built assets

ER




ALL DIMENSIONS TO BE VERIFIED PRIOR TO COMMENCING WORK. DRAWING TO BE READ IN CONJUNCTION WITH PROJECT SPECIFICATIONS.

THIS DRAWING IS THE PROPERTY OF TSB AND COPYRIGHT IS RESERVED BY THEM. THE DRAWING IS ISSUED ON CONDITION THAT IT IS NOT COPIED OR DISCLOSED BY OR TO ANY UNAUTHORISED PERSONS WITHOUT PRIOR CONSENT IN WRITING TO TSB PROPERTY. ALL MODIFIED DRAWINGS SHOULD BE RETURNED TO TSB.


EDINBURGH - Henry Duncan House, 120 George Street, Edinburgh EH2 4LH

PROJECT ADDRESS PROJECT DYLAN PRIORY STREET WREXHAM LL11 1SP	SCALE A1 - 1:50 A3 - 1:100
DRAWING DESCRIPTION GF - PROPOSED FLOOR FINISHES PLAN PROPOSED WORKS	DATE 15-02-2021
DRAWING NUMBER 629 - AR - 6.0	DRAWN/CHECK LL / CS
	REVISION REV E

TSB PROJECT DYLAN - WREXHAM PRIORY STREET - 629

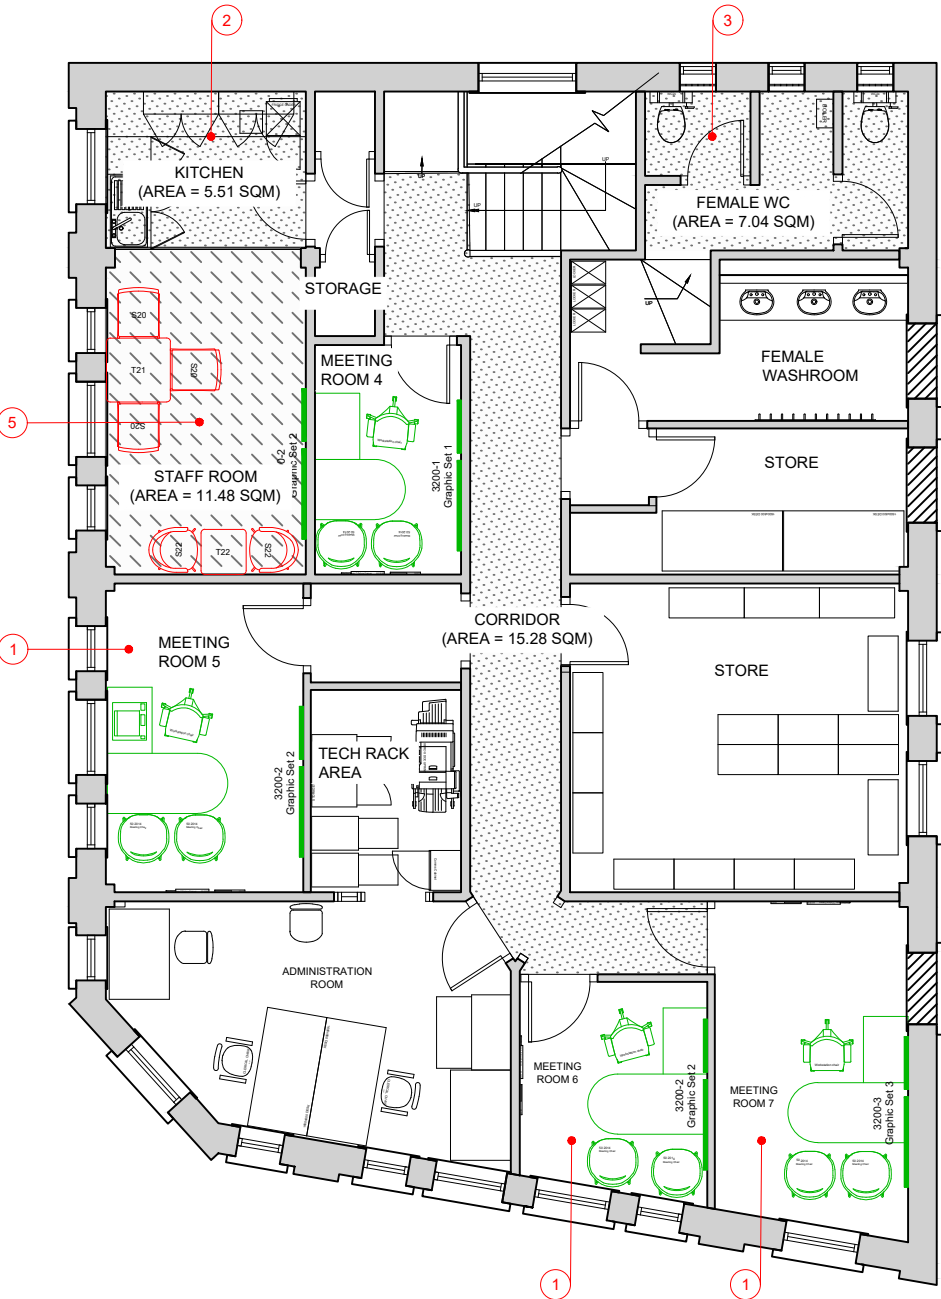

FIRST FLOOR
PROPOSED FLOOR FINISHES PLAN 1:100
Scale 1:1000

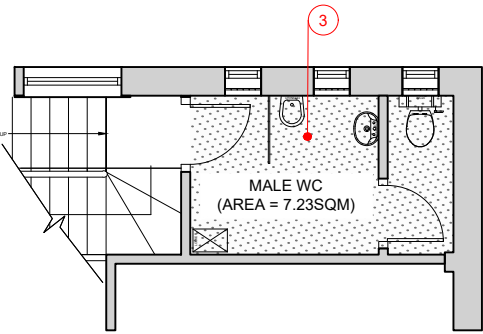

MEZZANINE FLOOR

PROPOSED WORKS - FLOOR FINISHES	
NUMBER	DESCRIPTION
1	Retain flooring to Meeting Rooms as per proposed First Floor finishes layout.
2	New flooring to Kitchen Area as per proposed First Floor finishes layout.
3	New flooring to Toilets as per proposed First and Mezzanine Floor finishes layout.
4	New flooring to Stairs and Corridor as per proposed First Floor finishes layout.
5	New flooring to Staff Room as per proposed First Floor finishes layout.

NOTES:
Construction:
• Asbestos - Contractor to ensure that a full asbestos survey has been undertaken for the full extent of the works
• Fire - Contractor to consider fire risks to BOH areas and floors above when undertaking the works

Occupation: Relocation
• Loading - Heavy equipment such as ATMs, IDMs safes etc. must be checked by a structural engineer when being location on a suspended floor.

KEY LEGEND	
	Existing items retained in position
	Existing items relocated in position
	New building works, furniture or fittings

WALL TYPES	
	Existing Walls / Partitions
	New Partition
	New Secure Partition

FLOOR FINISHES KEY	
	F21 - Vinyl Staffroom, Cleaners Cupboard, WCs Forbo Surestep Original 171032 Smoke
	F6 - Carpet BOH Circulation, Meeting & Staffrooms Forbo Tessera Diffusion - Magnetic Flux

E	16-06-2021	PLANNING APPLICATION	LL
D	03-06-2021	ER	LL
C	17-05-2021	RDWG 3	LL
B	07-05-2021	RDWG 2	LL
A	16-04-2021	RDWG 1	LL
REV	DATE	DESCRIPTION	INITIALS



ER




ALL DIMENSIONS TO BE VERIFIED PRIOR TO COMMENCING WORK. DRAWING TO BE READ IN CONJUNCTION WITH PROJECT SPECIFICATIONS.

THIS DRAWING IS THE PROPERTY OF TSB AND COPYRIGHT IS RESERVED BY THEM. THE DRAWING IS ISSUED ON CONDITION THAT IT IS NOT COPIED OR DISCLOSED BY OR TO ANY UNAUTHORISED PERSONS WITHOUT PRIOR CONSENT IN WRITING TO TSB PROPERTY. ALL MODIFIED DRAWINGS SHOULD BE RETURNED TO TSB.

EDINBURGH - Henry Duncan House, 120 George Street, Edinburgh EH2 4LH

PROJECT ADDRESS PROJECT DYLAN PRIORY STREET WREXHAM LL11 1SP	SCALE A1 - 1:50 A3 - 1:100
DRAWING DESCRIPTION FF - PROPOSED FLOOR FINISHES PLAN PROPOSED WORKS	DATE 15-02-2021
DRAWING NUMBER 629 - AR - 6.1	DRAWN/CHECK LL / CS
	REVISION REV E

TSB PROJECT DYLAN - WREXHAM PRIORY STREET - 629

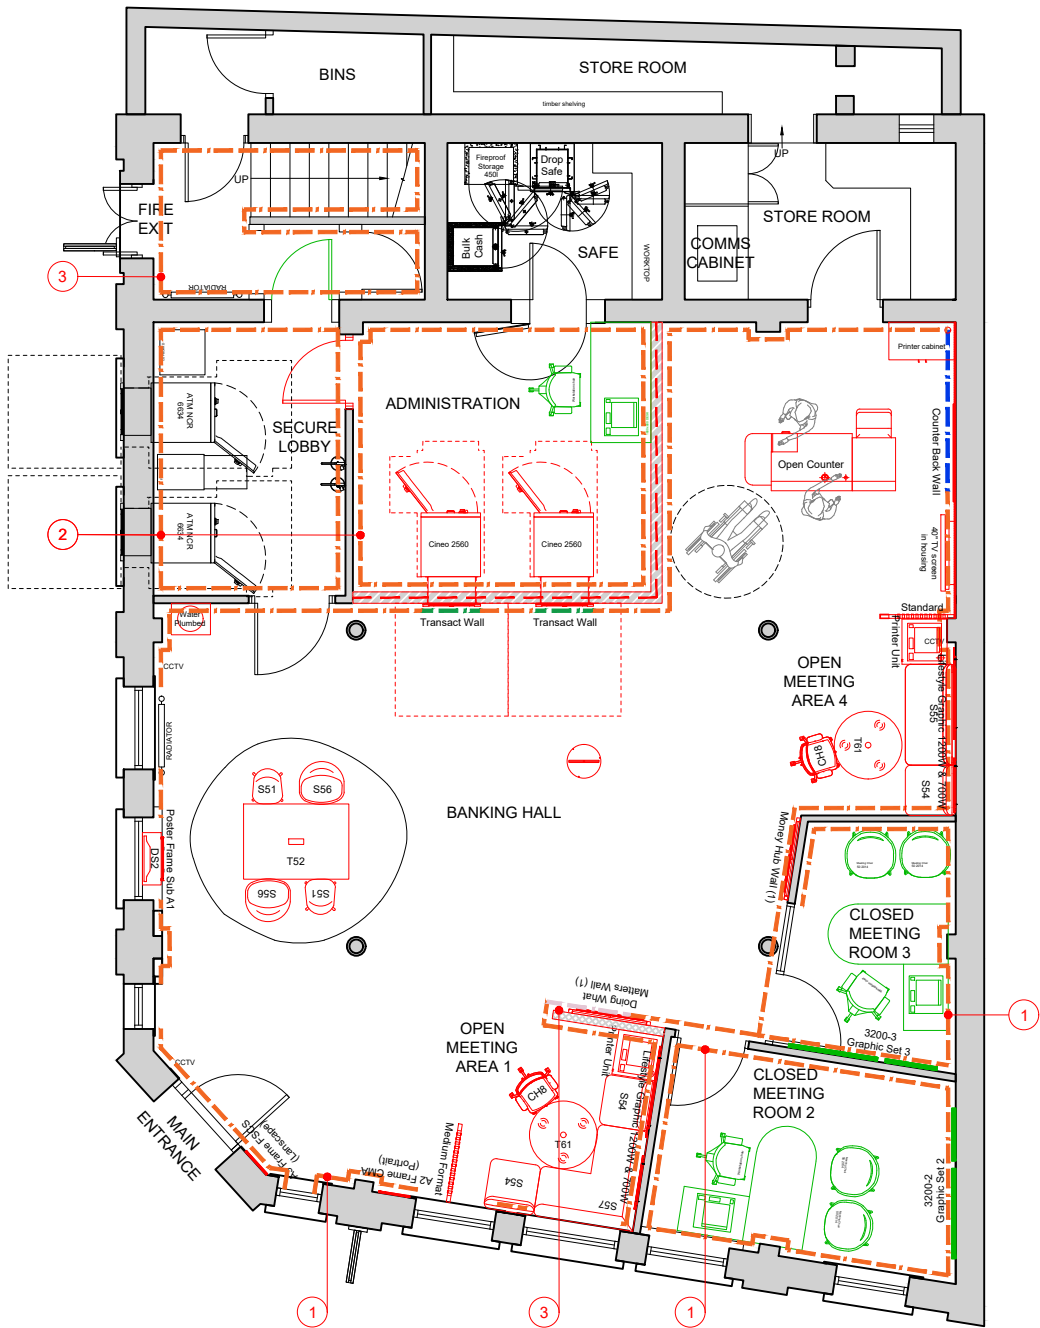

GROUND FLOOR
PROPOSED WALL FINISHES PLAN 1:1000

0 25 50 75 100m

Scale 1:1000

PROPOSED WORKS - WALL FINISHES

NUMBER	DESCRIPTION
1	New decoration to Banking Hall, Open and Closed Meeting Rooms as per proposed Ground Floor wall finishes layout
2	New decoration to Secure Rooms and Administration as per proposed Ground Floor wall finishes layout
3	New decoration to Stairs as per proposed Ground Floor wall finishes layout
4	New pink orb to wall in Dulux 50RR 61/129.



- NOTES:
- Construction:
- Asbestos - Contractor to ensure that a full asbestos survey has been undertaken for the full extent of the works
 - Fire - Contractor to consider fire risks to BOH areas and floors above when undertaking the works
- Occupation: Relocation
- Loading - Heavy equipment such as ATMs, IDMs safes etc. must be checked by a structural engineer when being location on a suspended floor.

KEY LEGEND	
	Existing items retained in position
	Existing items relocated in position
	New building works, furniture or fittings

WALL TYPES	
	Existing Walls / Partitions
	New Partition
	New Secure Partition

WALL FINISHES	
	W50 Front and BOH Walls, FOH Skirtings, Door Frames Vinyl Diamond Matt, Emulsion RAL 9010 Pure White
	W51 Front of House Orb Dulux 50RR 61/129
	W52 Timber Dowels Timber painted to match RAL 7047
	W53 Splash Blue Timber Dowels Timber painted to match Pantone 2905
	W54 FOH Door Frames Colour to match RAL 7047

E	16-06-2021	PLANNING APPLICATION	LL
D	03-06-2021	ER	LL
C	17-05-2021	RDWG 3	LL
B	07-05-2021	RDWG 2	LL
A	16-04-2021	RDWG 1	LL
REV	DATE	DESCRIPTION	INITIALS



ER




ALL DIMENSIONS TO BE VERIFIED PRIOR TO COMMENCING WORK. DRAWING TO BE READ IN CONJUNCTION WITH PROJECT SPECIFICATIONS.

THIS DRAWING IS THE PROPERTY OF TSB AND COPYRIGHT IS RESERVED BY THEM. THE DRAWING IS ISSUED ON CONDITION THAT IT IS NOT COPIED OR DISCLOSED BY OR TO ANY UNAUTHORISED PERSONS WITHOUT PRIOR CONSENT IN WRITING TO TSB PROPERTY. ALL MODIFIED DRAWINGS SHOULD BE RETURNED TO TSB.

EDINBURGH - Henry Duncan House, 120 George Street, Edinburgh EH2 4LH

PROJECT ADDRESS PROJECT DYLAN PRIORY STREET WREXHAM LL11 1SP	SCALE A1 - 1:50 A3 - 1:100
DRAWING DESCRIPTION GF - PROPOSED WALL FINISHES PLAN PROPOSED WORKS	DATE 15-02-2021
DRAWING NUMBER 629 - AR - 7.0	DRAWN/CHECK LL / CS
	REVISION REV E

TSB PROJECT DYLAN - WREXHAM PRIORY STREET - 629

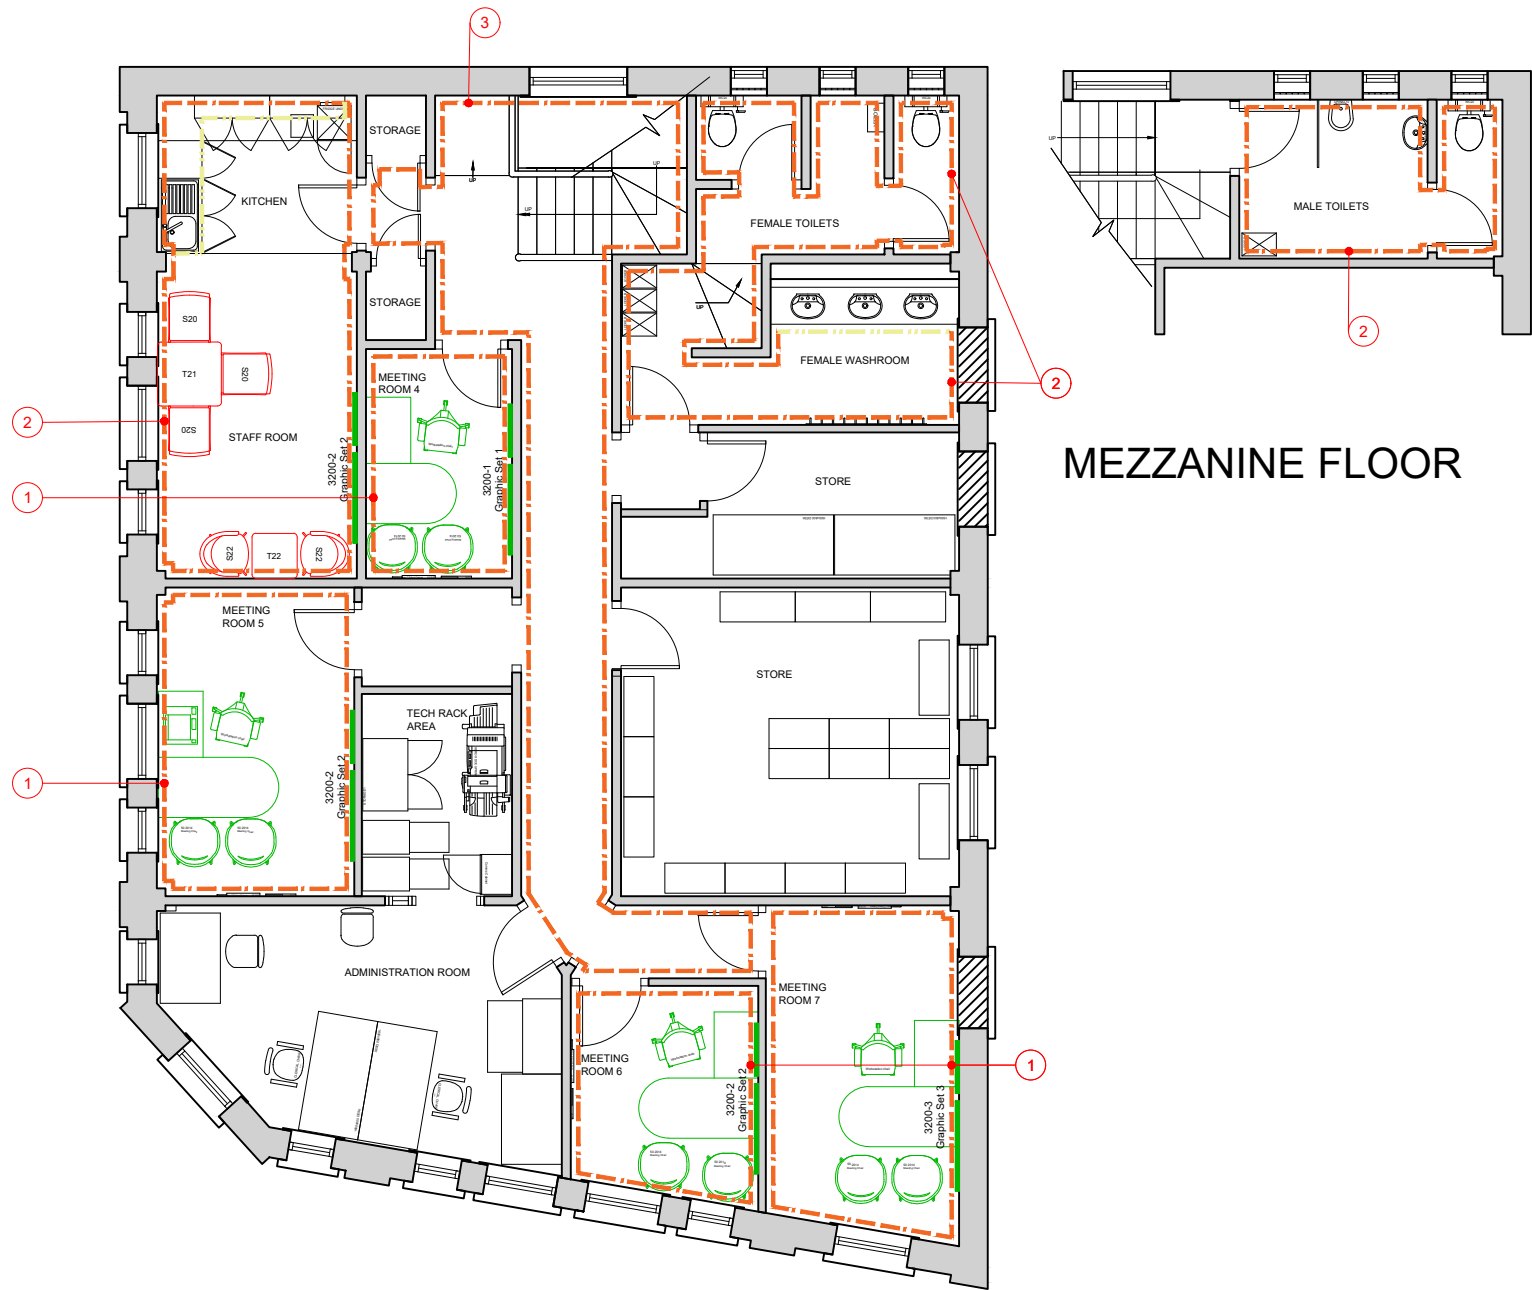

MEZZANINE FLOOR

PROPOSED WORKS - WALL FINISHES	
NUMBER	DESCRIPTION
1	New decoration to Closed Meeting Rooms as per proposed First Floor wall finishes layout
2	New decoration to Staff Room and Toilets as per proposed First Floor wall finishes layout
3	New decoration to BOH corridors as per proposed First Floor wall finishes layout

NOTES:

Construction:

- Asbestos - Contractor to ensure that a full asbestos survey has been undertaken for the full extent of the works
- Fire - Contractor to consider fire risks to BOH areas and floors above when undertaking the works

Occupation: Relocation

- Loading - Heavy equipment such as ATMs, IDMs safes etc. must be checked by a structural engineer when being location on a suspended floor.

KEY LEGEND	
	Existing items retained in position
	Existing items relocated in position
	New building works, furniture or fittings

WALL TYPES	
	Existing Walls / Partitions
	New Partition
	New Secure Partition

WALL FINISHES	
	W50 Front and BOH Walls, FOH Skirtings, Door Frames Vinyl Diamond Matt, Emulsion RAL 9010 Pure White
	W21 BOH Skirtings, Door Frames Dulux 40YY 60/103

E	16-06-2021	PLANNING APPLICATION	LL
D	03-06-2021	ER	LL
C	17-05-2021	RDWG 3	LL
B	07-05-2021	RDWG 2	LL
A	16-04-2021	RDWG 1	LL
REV	DATE	DESCRIPTION	INITIALS



ER




ALL DIMENSIONS TO BE VERIFIED PRIOR TO COMMENCING WORK. DRAWING TO BE READ IN CONJUNCTION WITH PROJECT SPECIFICATIONS.

THIS DRAWING IS THE PROPERTY OF TSB AND COPYRIGHT IS RESERVED BY THEM. THE DRAWING IS ISSUED ON CONDITION THAT IT IS NOT COPIED OR DISCLOSED BY OR TO ANY UNAUTHORISED PERSONS WITHOUT PRIOR CONSENT IN WRITING TO TSB PROPERTY. ALL MODIFIED DRAWINGS SHOULD BE RETURNED TO TSB.


EDINBURGH - Henry Duncan House, 120 George Street, Edinburgh EH2 4LH

PROJECT ADDRESS PROJECT DYLAN PRIORY STREET WREXHAM LL11 1SP	SCALE A1 - 1:50 A3 - 1:100
DRAWING DESCRIPTION FF - PROPOSED FLOOR FINISHES PLAN PROPOSED WORKS	DATE 15-02-2021
DRAWING NUMBER 629 - AR - 7.1	DRAWN/CHECK LL / CS
	REVISION REV E

TSB PROJECT DYLAN - WREXHAM PRIORY STREET - 629

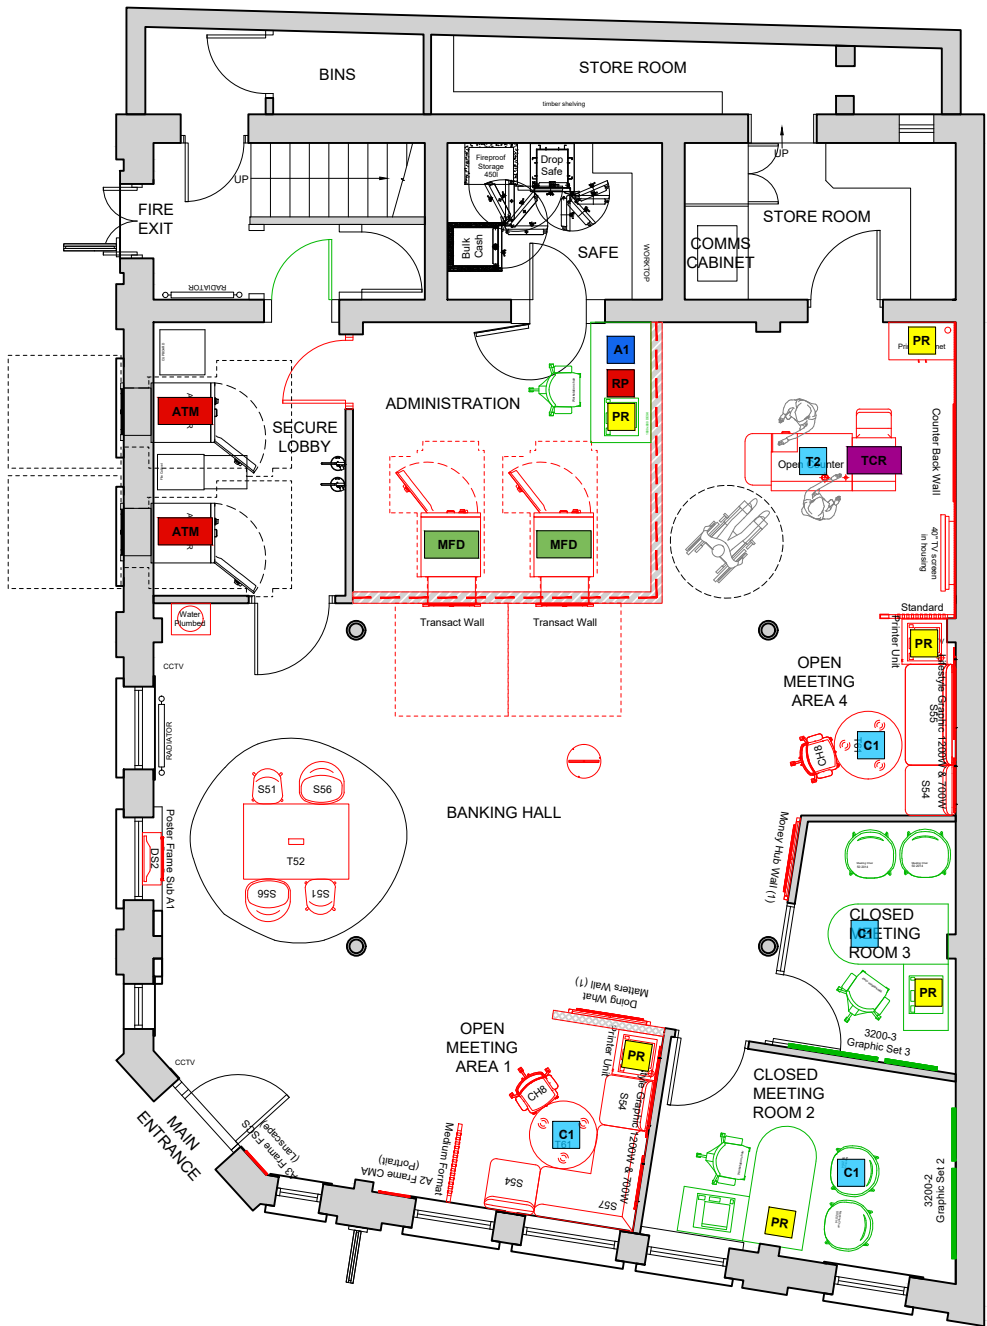

GROUND FLOOR
PROPOSED IT PLAN 1:100

 

Note:
Secure room thin client to be on wall using bracket
IT3. All brackets supplied by the main contractor.

IT KEY
T1 - Counter position no phone. <i>Thin client, mouse, keyboard, Monitor, CnP, Voucher reader, Passbook printer, Note counter, Coin scales, UV lamp.</i>
T2 - Counter position no phone. <i>Thin client, mouse, keyboard, Monitor, CnP, Voucher reader, Passbook printer, Note counter, Coin scales, UV lamp, Phone</i>
T3 - Admin secure room. <i>Thin client, mouse, keyboard, Monitor, Voucher reader, Note counter, Coin scales, Phone</i>
E1 - Explore desk POD <i>Thin client & desk mount, mouse, keyboard, Monitor, CnP, Phone</i>
C1 - Consult room <i>Thin client & desk mount, mouse, small keyboard, Monitor, CnP, Phone</i>
CS - Coins scale <i>(Additional one only)</i>
NC - Note counter <i>(Additional one only)</i>
UV - Ultra violet light <i>(Additional one only)</i>
VR - Voucher reader <i>(Additional one only)</i>
PP - Passbook printer <i>(Additional one only)</i>
TCR - Tele cash recycler
IN - Incoming calls, first phone
S1 - iPad on table curly cable 1 shared between 2
S2 - iPad in fixed holder
S3 - Roaming iPad
A1 - Admin desk POD <i>Thin client & desk mount, mouse, keyboard, Monitor, Phone</i>
LT - Laptop hot desk position
PR - Printer scanner small
PRA - Printer scanner large for admin (where space permits)
T - Standalone telephone
RP - Red phone
LP - Lift phone (Where applicable)
ATM
IDM
MFD

NOTES:
Construction:
• Asbestos - Contractor to ensure that a full asbestos survey has been undertaken for the full extent of the works
• Fire - Contractor to consider fire risks to BOH areas and floors above when undertaking the works
Occupation: Relocation
• Loading - Heavy equipment such as ATMs, IDMs safes etc. must be checked by a structural engineer when being location on a suspended floor.

KEY LEGEND	
	Existing items retained in position
	Existing items relocated in position
	New building works, furniture or fittings

WALL TYPES	
	Existing Walls / Partitions
	New Partition
	New Secure Partition

E	16-06-2021	PLANNING APPLICATION	LL
D	03-06-2021	ER	LL
C	17-05-2021	RDWG 3	LL
B	07-05-2021	RDWG 2	LL
A	16-04-2021	RDWG 1	LL
REV	DATE	DESCRIPTION	INITIALS



ER




ALL DIMENSIONS TO BE VERIFIED PRIOR TO COMMENCING WORK. DRAWING TO BE READ IN CONJUNCTION WITH PROJECT SPECIFICATIONS.

THIS DRAWING IS THE PROPERTY OF TSB AND COPYRIGHT IS RESERVED BY THEM. THE DRAWING IS ISSUED ON CONDITION THAT IT IS NOT COPIED OR DISCLOSED BY OR TO ANY UNAUTHORISED PERSONS WITHOUT PRIOR CONSENT IN WRITING TO TSB PROPERTY. ALL MODIFIED DRAWINGS SHOULD BE RETURNED TO TSB.



EDINBURGH - Henry Duncan House, 120 George Street, Edinburgh EH2 4LH

PROJECT ADDRESS PROJECT DYLAN PRIORY STREET WREXHAM LL11 1SP	SCALE A1 - 1:50 A3 - 1:100
DRAWING DESCRIPTION GF - PROPOSED IT PLAN	DATE 15-02-2021
DRAWING NUMBER 629 - AR - 8.0	DRAWN/CHECK LL / CS
	REVISION REV E

TSB PROJECT DYLAN - WREXHAM PRIORY STREET - 629

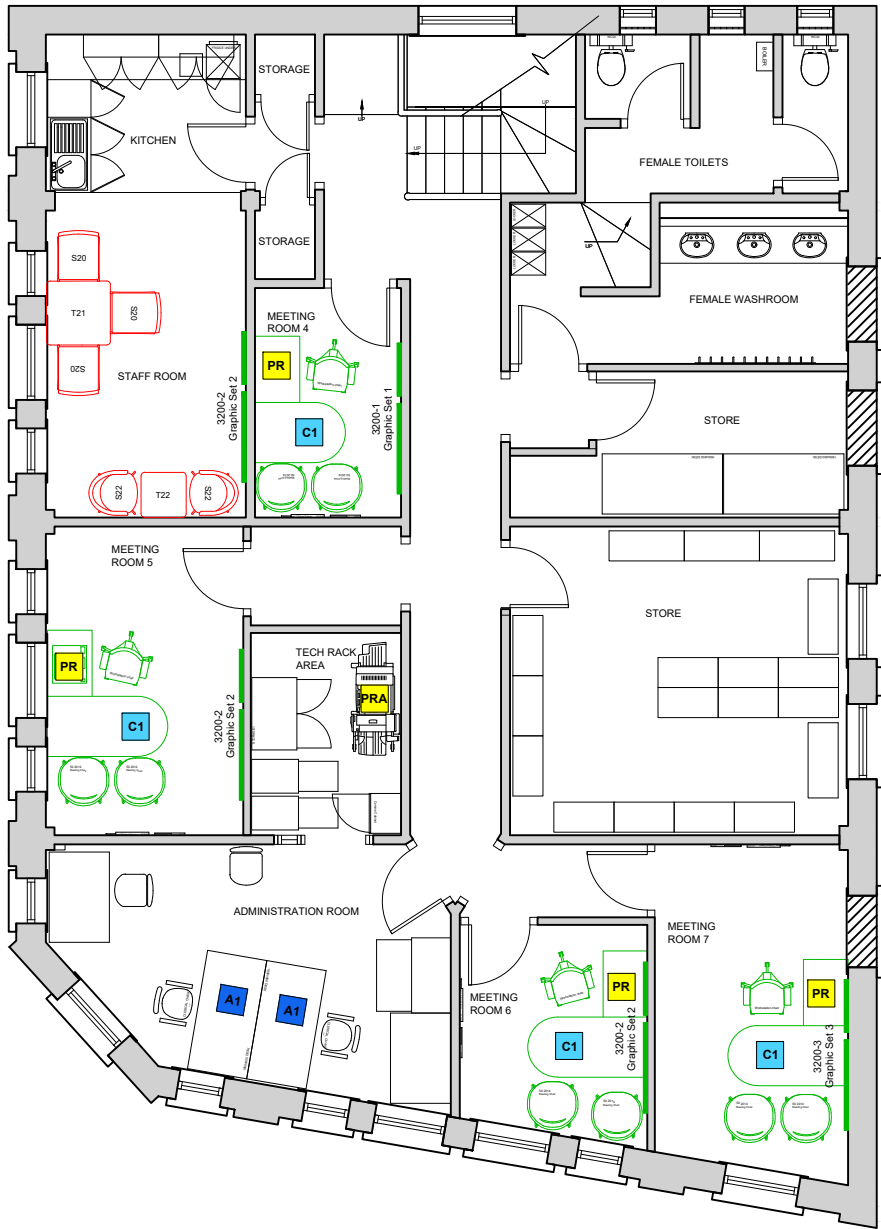

FIRST FLOOR
PROPOSED IT PLAN 1:100

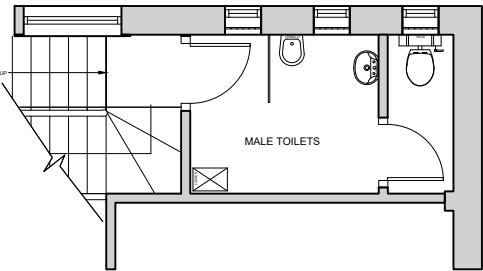 

MEZZANINE FLOOR

Note:
Secure room thin client to be on wall using bracket
IT3. All brackets supplied by the main contractor.

IT KEY
T1 - Counter position no phone. <i>Thin client, mouse, keyboard, Monitor, CnP, Voucher reader, Passbook printer, Note counter, Coin scales, UV lamp.</i>
T2 - Counter position no phone. <i>Thin client, mouse, keyboard, Monitor, CnP, Voucher reader, Passbook printer, Note counter, Coin scales, UV lamp, Phone</i>
T3 - Admin secure room. <i>Thin client, mouse, keyboard, Monitor, Voucher reader, Note counter, Coin scales, Phone</i>
E1 - Explore desk POD <i>Thin client & desk mount, mouse, keyboard, Monitor, CnP, Phone</i>
C1 - Consult room <i>Thin client & desk mount, mouse, small keyboard, Monitor, CnP, Phone</i>
CS - Coins scale <i>(Additional one only)</i>
NC - Note counter <i>(Additional one only)</i>
UV - Ultra violet light <i>(Additional one only)</i>
VR - Voucher reader <i>(Additional one only)</i>
PP - Passbook printer <i>(Additional one only)</i>
TCR - Tele cash recycler
IN - Incoming calls, first phone
S1 - iPad on table curly cable 1 shared between 2
S2 - iPad in fixed holder
S3 - Roaming iPad
A1 - Admin desk POD <i>Thin client & desk mount, mouse, keyboard, Monitor, Phone</i>
LT - Laptop hot desk position
PR - Printer scanner small
PRA - Printer scanner large for admin (where space permits)
T - Standalone telephone
RP - Red phone
LP - Lift phone (Where applicable)
ATM
IDM
MFD

NOTES:
Construction:
• Asbestos - Contractor to ensure that a full asbestos survey has been undertaken for the full extent of the works
• Fire - Contractor to consider fire risks to BOH areas and floors above when undertaking the works

Occupation: Relocation
• Loading - Heavy equipment such as ATMs, IDMs safes etc. must be checked by a structural engineer when being location on a suspended floor.

KEY LEGEND	
	Existing items retained in position
	Existing items relocated in position
	New building works, furniture or fittings

WALL TYPES	
	Existing Walls / Partitions
	New Partition
	New Secure Partition

E	16-06-2021	PLANNING APPLICATION	LL
D	03-06-2021	ER	LL
C	17-05-2021	RDWG 3	LL
B	07-05-2021	RDWG 2	LL
A	16-04-2021	RDWG 1	LL
REV	DATE	DESCRIPTION	INITIALS



ER



ALL DIMENSIONS TO BE VERIFIED PRIOR TO COMMENCING WORK. DRAWING TO BE READ IN CONJUNCTION WITH PROJECT SPECIFICATIONS.

THIS DRAWING IS THE PROPERTY OF TSB AND COPYRIGHT IS RESERVED BY THEM. THE DRAWING IS ISSUED ON CONDITION THAT IT IS NOT COPIED OR DISCLOSED BY OR TO ANY UNAUTHORISED PERSONS WITHOUT PRIOR CONSENT IN WRITING TO TSB PROPERTY. ALL MODIFIED DRAWINGS SHOULD BE RETURNED TO TSB.

EDINBURGH - Henry Duncan House, 120 George Street, Edinburgh EH2 4LH

PROJECT ADDRESS PROJECT DYLAN PRIORY STREET WREXHAM LL11 1SP	SCALE A1 - 1:50 A3 - 1:100
DRAWING DESCRIPTION FF - PROPOSED IT PLAN	DATE 15-02-2021
DRAWING NUMBER 629 - AR - 8.1	DRAWN/CHECK LL / CS
	REVISION REV E