





EXISTING SITE CONTEXT PHOTO



DETAIL VIEW

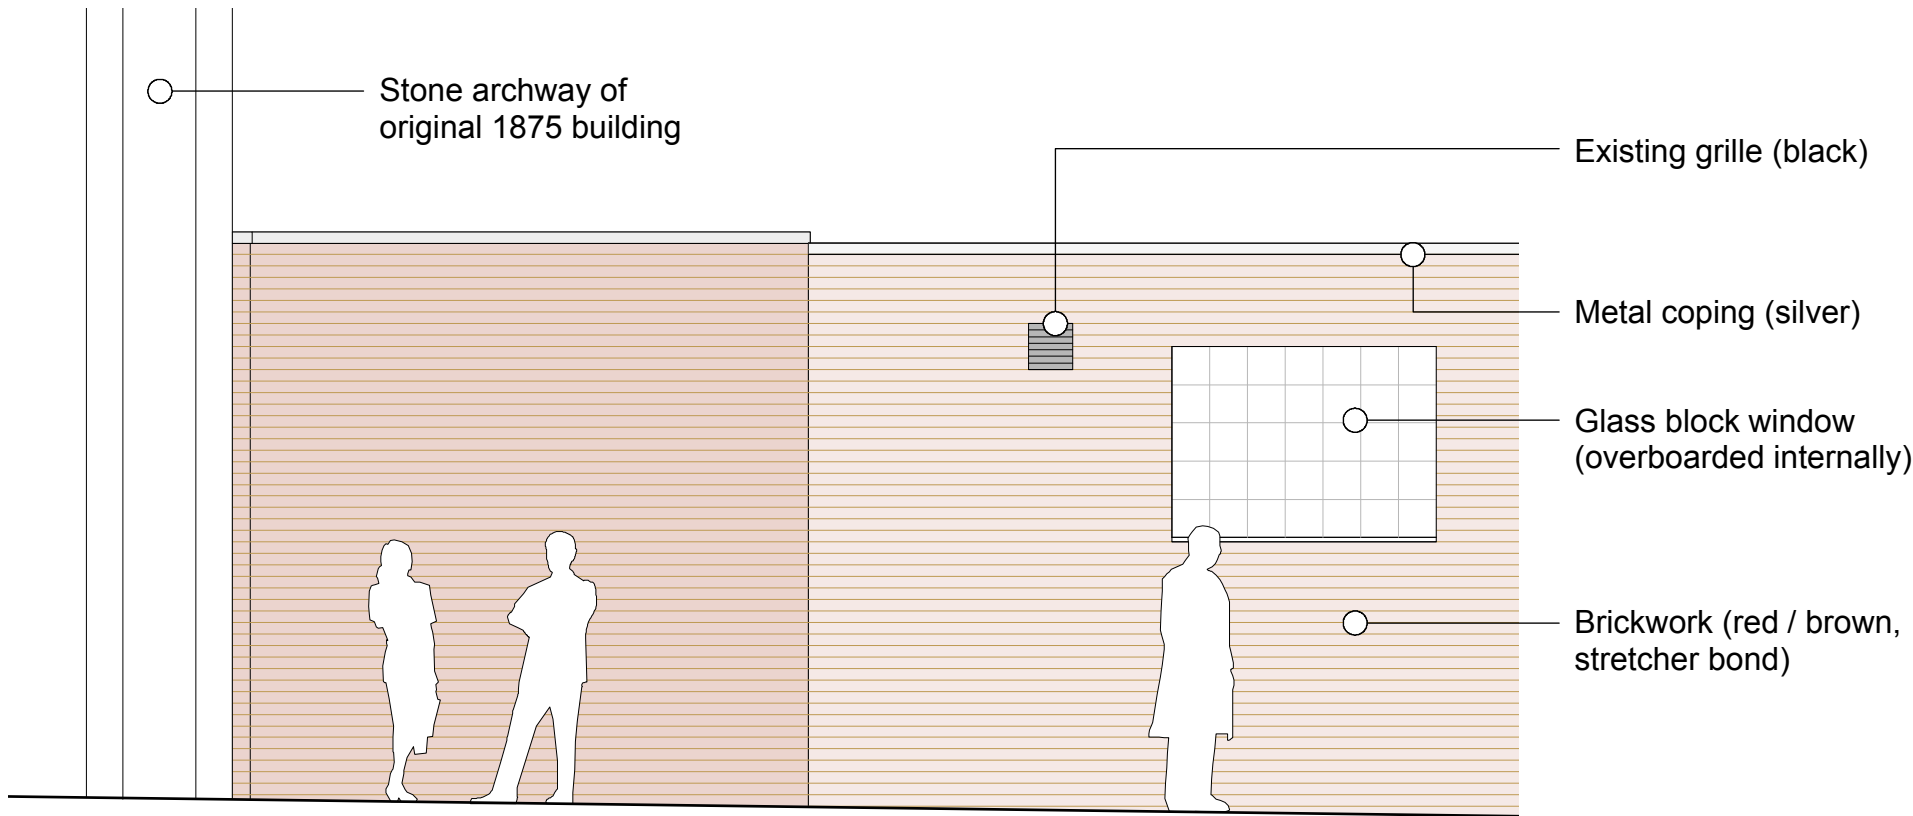

EXISTING SOUTH WEST ELEVATION (FACING ARGYLE STREET)

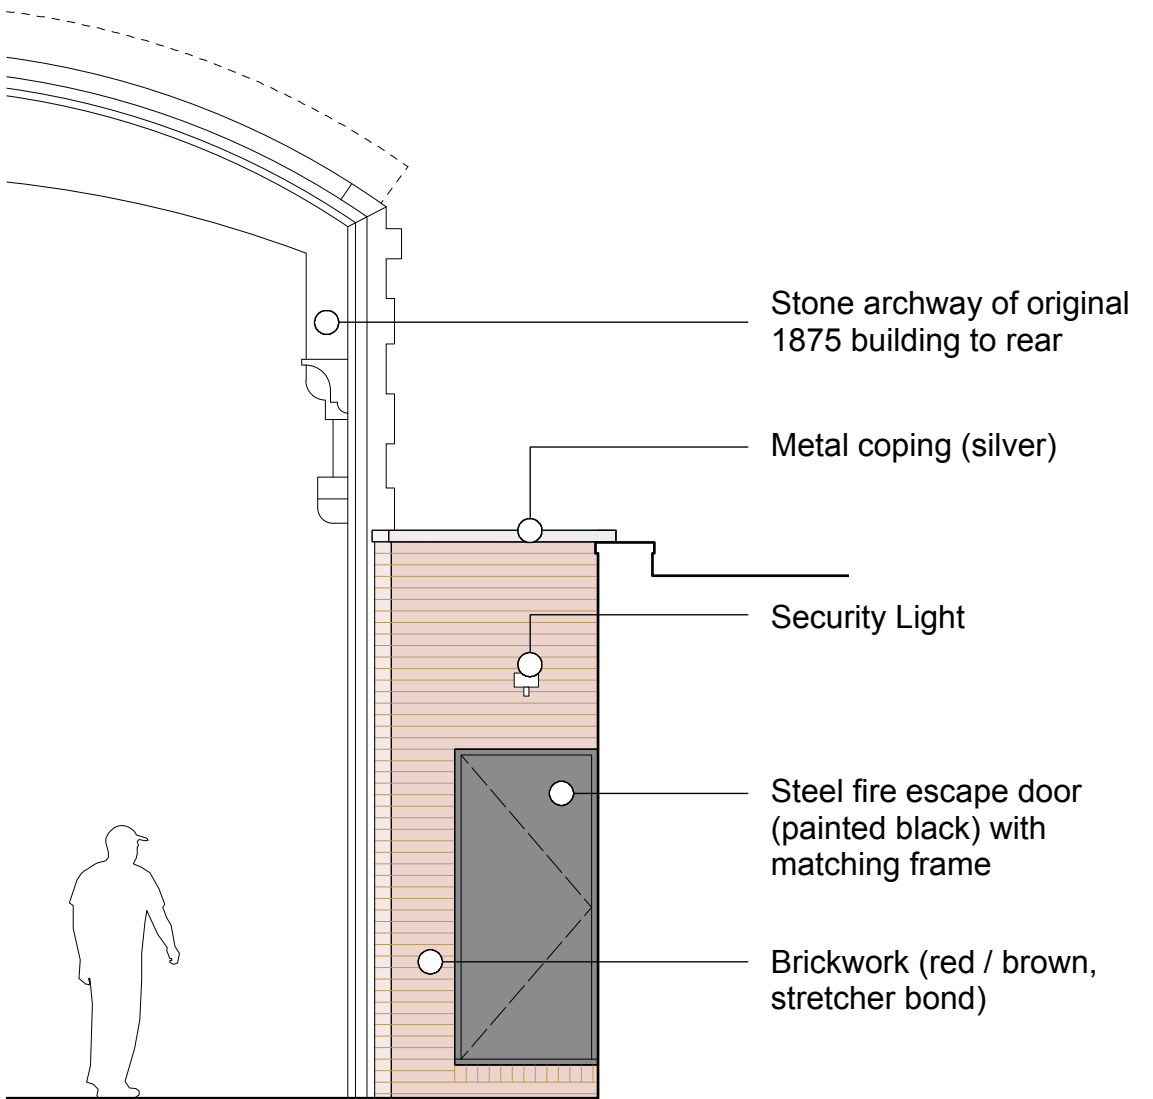

EXISTING NORTH-EAST ELEVATION

EXISTING ENTRANCE ELEVATION: 1:50 @ A3

0m0.511.522.5m NOTES: To be read in conjunction with relevant Architect's and Structural Engineer's information Do not scale from this drawing, work to stated dimensions only. All dimensions in millimetres unless stated otherwise. All dimensions and levels to be checked on site. All discrepancies to be reported to the Project Manager / Architect before proceeding work. © Copyright Paul Hughes Architects 2021			<table><tr><td></td><td></td><td></td></tr><tr><td>REV:</td><td>DATE:</td><td>NOTES:</td></tr></table>						REV:	DATE:	NOTES:	<table><tr><td>PROJECT:</td><td colspan="2">2 Regent Street, Wrexham, LL11 1SA</td></tr><tr><td>CLIENT:</td><td colspan="2">AH2 Developments Ltd</td></tr><tr><td>TITLE:</td><td colspan="2">EXISTING ENTRANCE ELEVATION</td></tr><tr><td>DRG NO:</td><td colspan="2">A031_RSW_020</td></tr><tr><td>REV:</td><td>-</td><td>SCALE: 1:50 @ A3</td></tr><tr><td>STATUS:</td><td colspan="2">Planning</td></tr><tr><td>DATE:</td><td colspan="2">25.06.2021</td></tr></table>			PROJECT:	2 Regent Street, Wrexham, LL11 1SA		CLIENT:	AH2 Developments Ltd		TITLE:	EXISTING ENTRANCE ELEVATION		DRG NO:	A031_RSW_020		REV:	-	SCALE: 1:50 @ A3	STATUS:	Planning		DATE:	25.06.2021		PAUL HUGHES ARCHITECTS a. 10 Mersey Road, Sale, M33 6HN t. 07807 917 012 e. paul@paulhughesarchitects.co.uk	
REV:	DATE:	NOTES:																																			
PROJECT:	2 Regent Street, Wrexham, LL11 1SA																																				
CLIENT:	AH2 Developments Ltd																																				
TITLE:	EXISTING ENTRANCE ELEVATION																																				
DRG NO:	A031_RSW_020																																				
REV:	-	SCALE: 1:50 @ A3																																			
STATUS:	Planning																																				
DATE:	25.06.2021																																				