


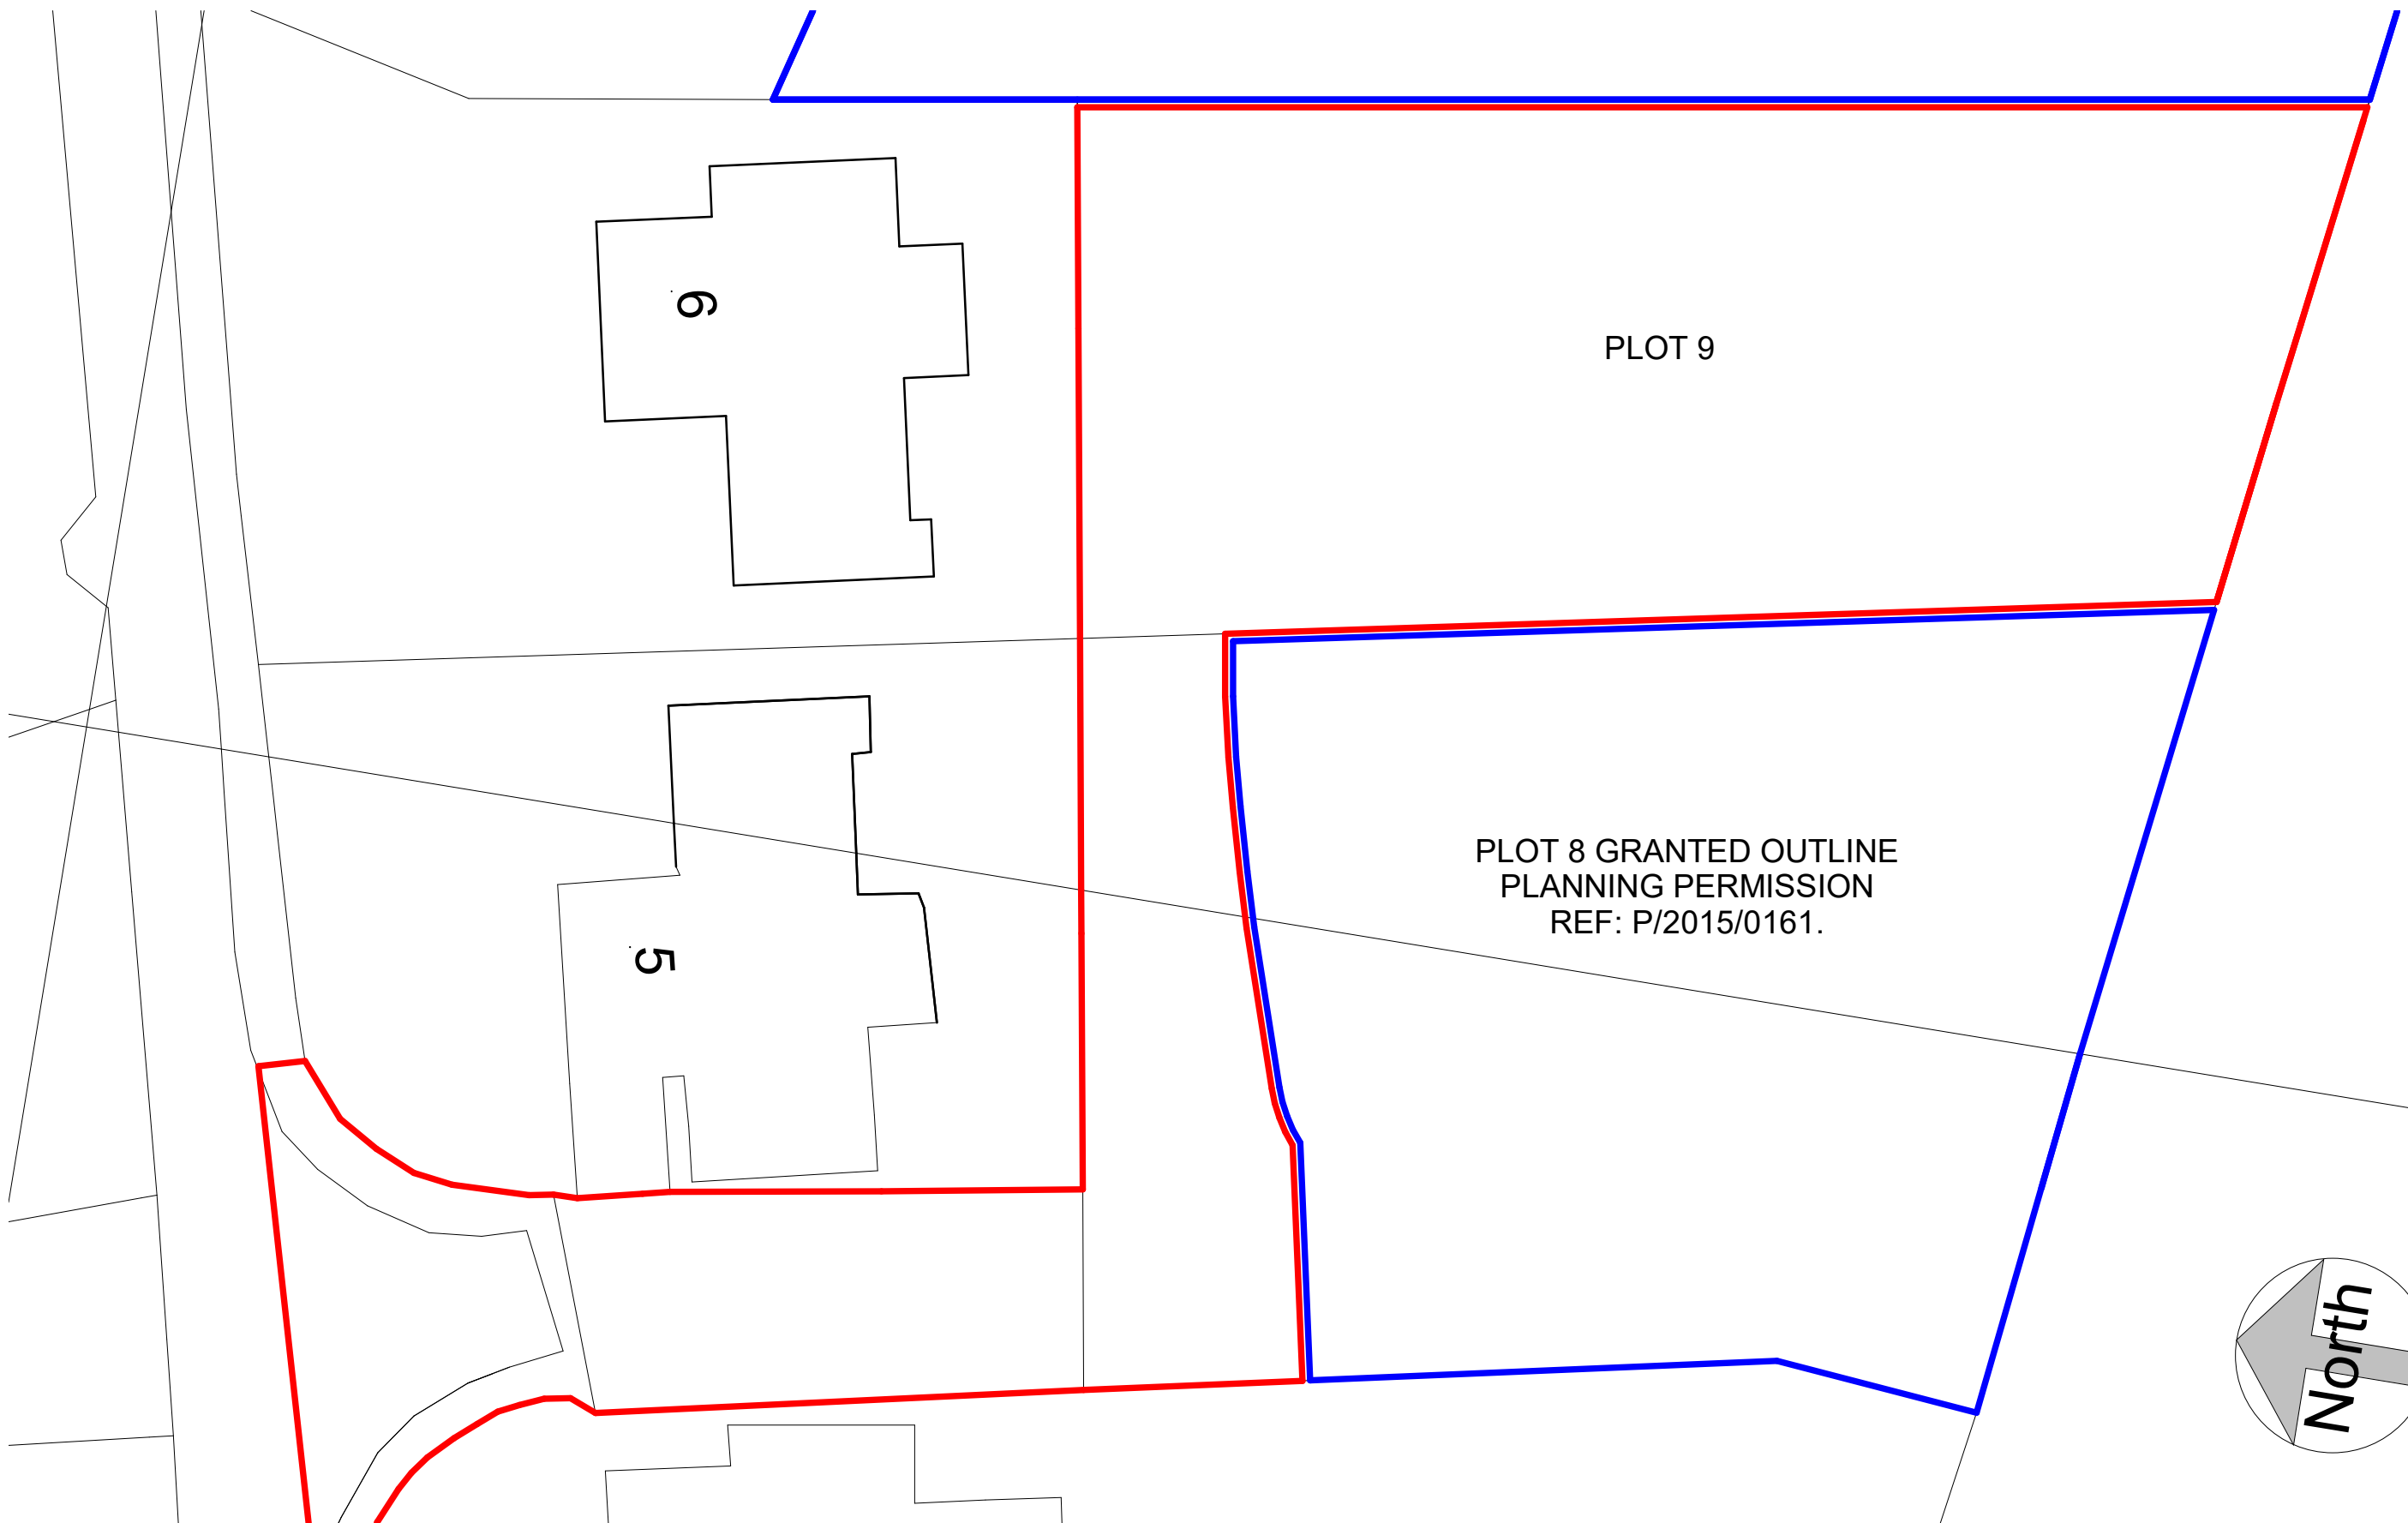

CROWN COPYRIGHT AND DATABASE RIGHTS 2020 OS LICENSE NO. 100019980

Existing Site Plan

1 : 250



36 Plas Tirion, Johnstown,
Wrexham LL14 1UR
07543968690
geraint@weareframe.co.uk
www.weareframe.co.uk
facebook.com/frame.architect
instagram.com/we_are_frame

Project: Land a New House Road, Pentre		
Title: Existing Site Plan		
Scale @ A3: 1 : 250	Author: GE	Date: 07.05.21
Project Ref: 21-17	Drawing No: A002	Rev. -