



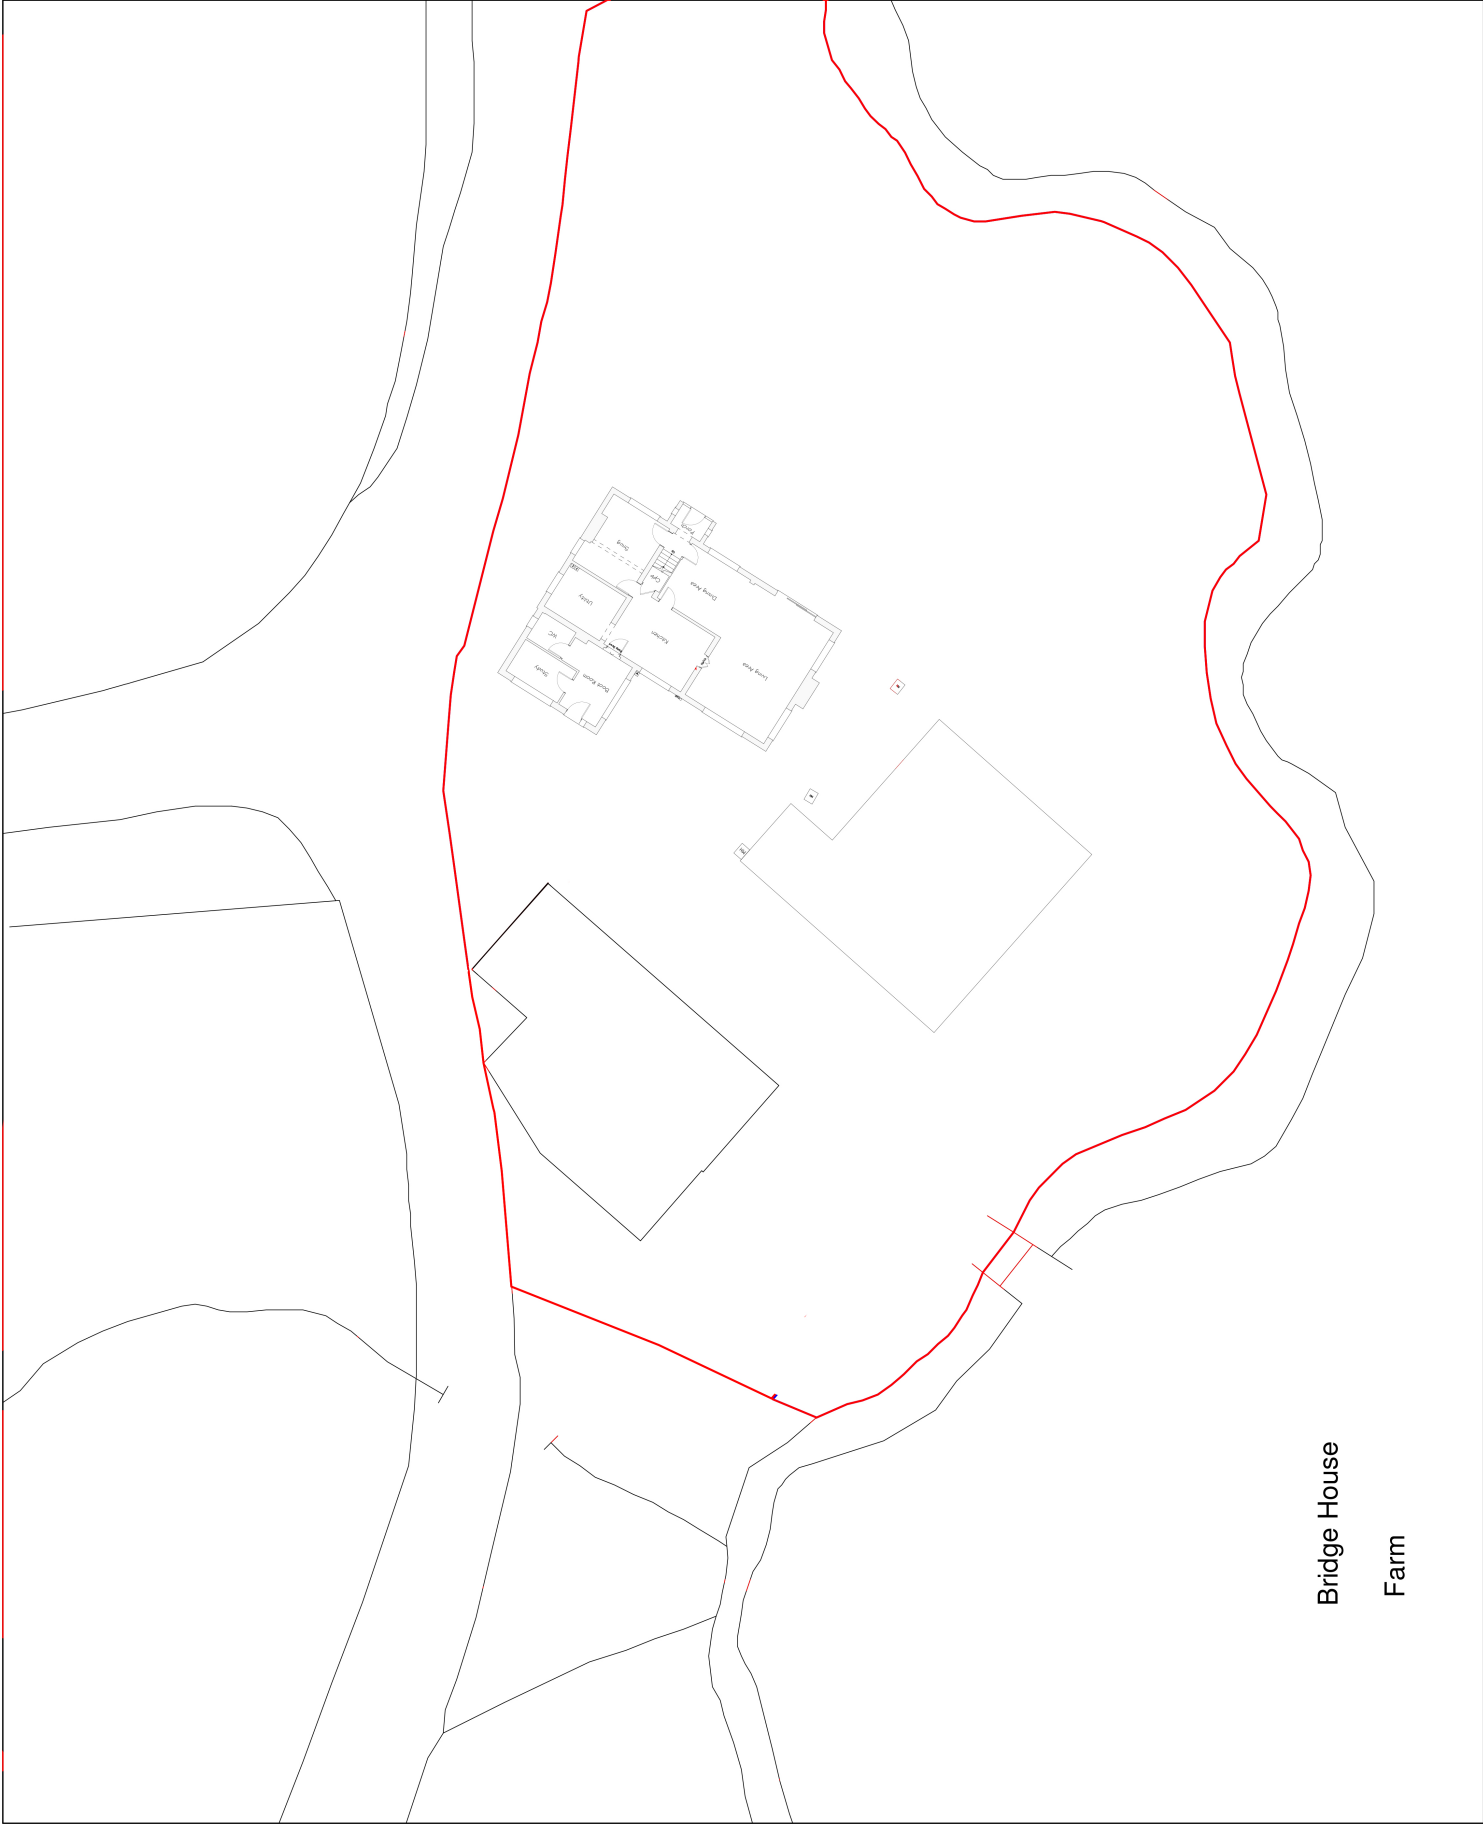

Key

EXISTING SITE

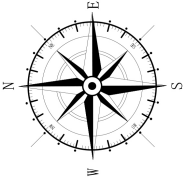

Rev	Date	Detail	Initial

Project:
Proposed alterations at
Bridge House,
Vicarage Lane,
Penley, LL13 0NF

Title: Existing:
Site Plan

Scale: (A2)
1:200

Drawn By: J Felgate	Date: Feb 2018
Drawing No: SO69/002	Sheet: 1 of 1

blueprint

architectural services

LABC

partner

Office 3K4,
Redwither Business Tower,
Wrexham, LL13 9XT
Tel: 01978 366500
www.blueprintarchitectural.com
© copyright all rights reserved