




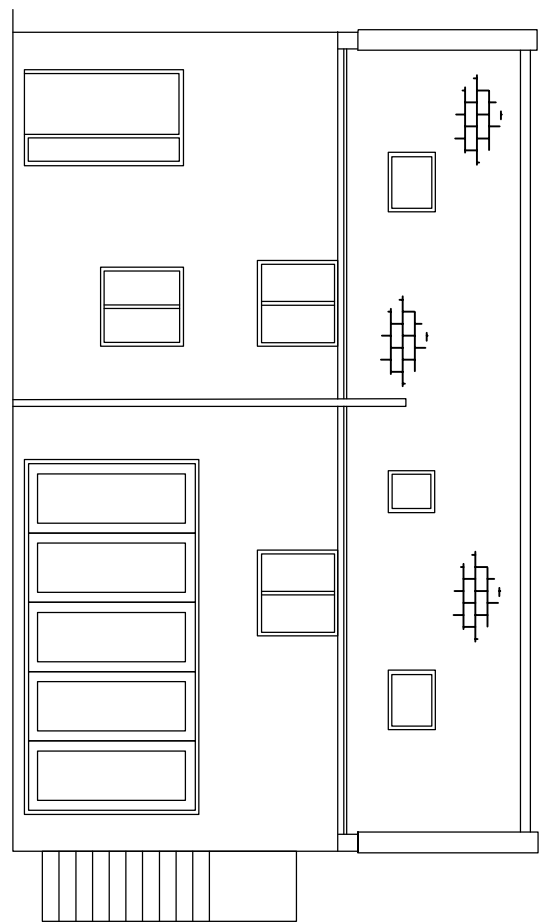


Existing Rear Elevation

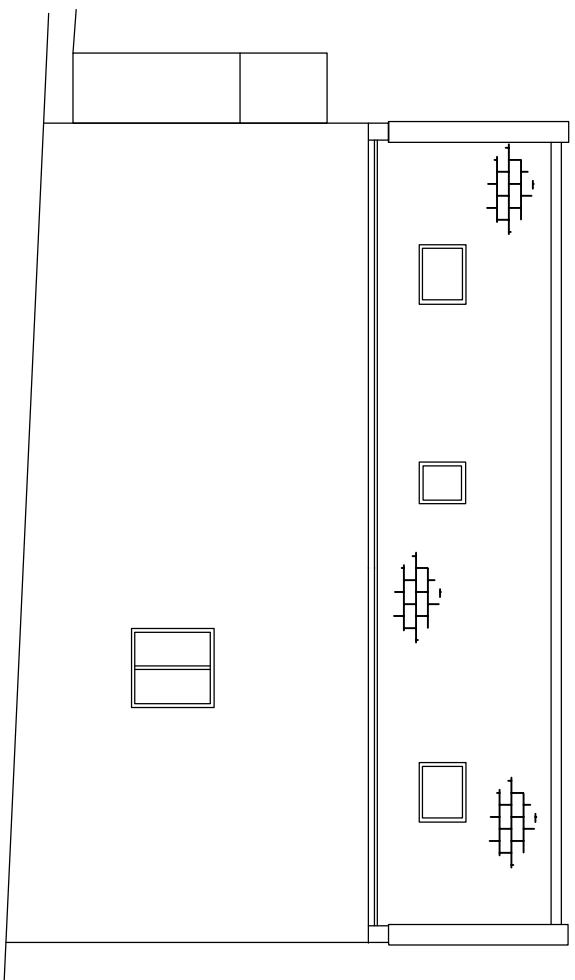


Existing & Proposed Road Elevation

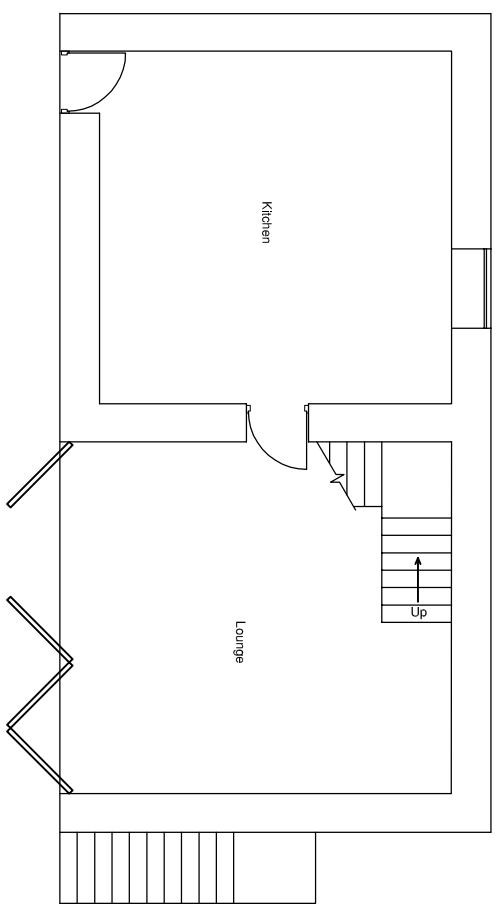


Existing Ground Floor Plan

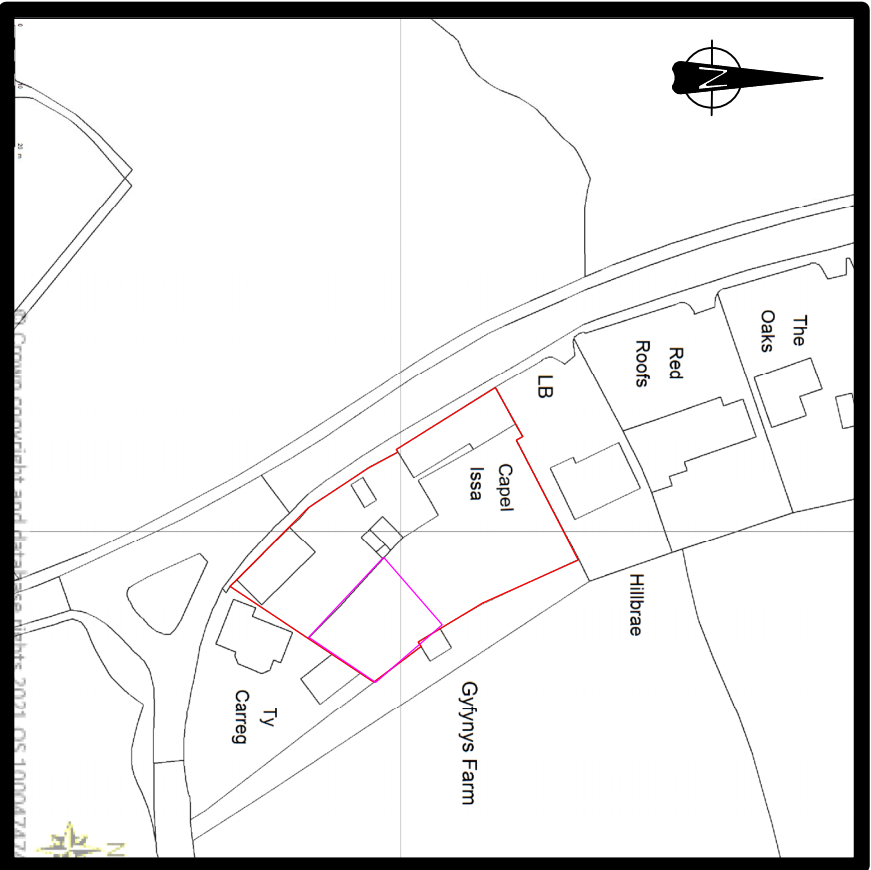


Location Plan
Scale 1:1250

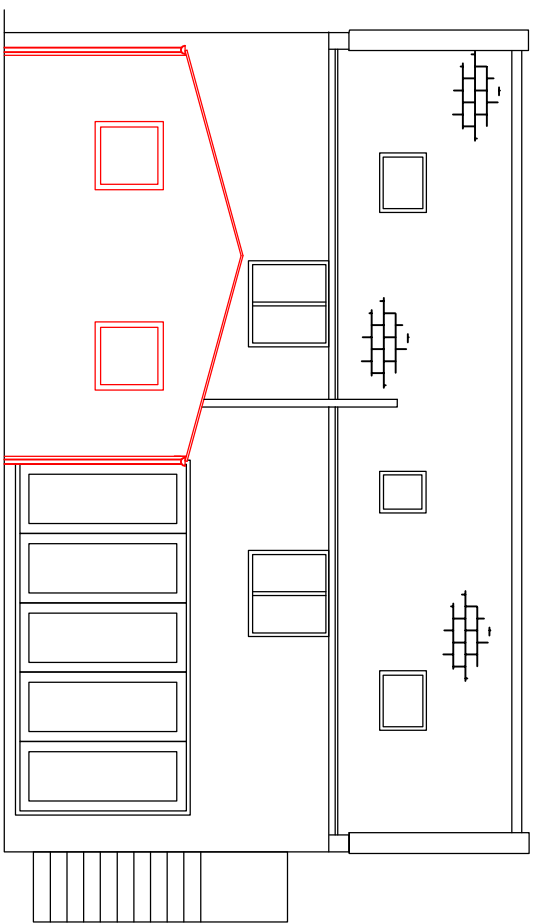


Proposed Rear Elevation

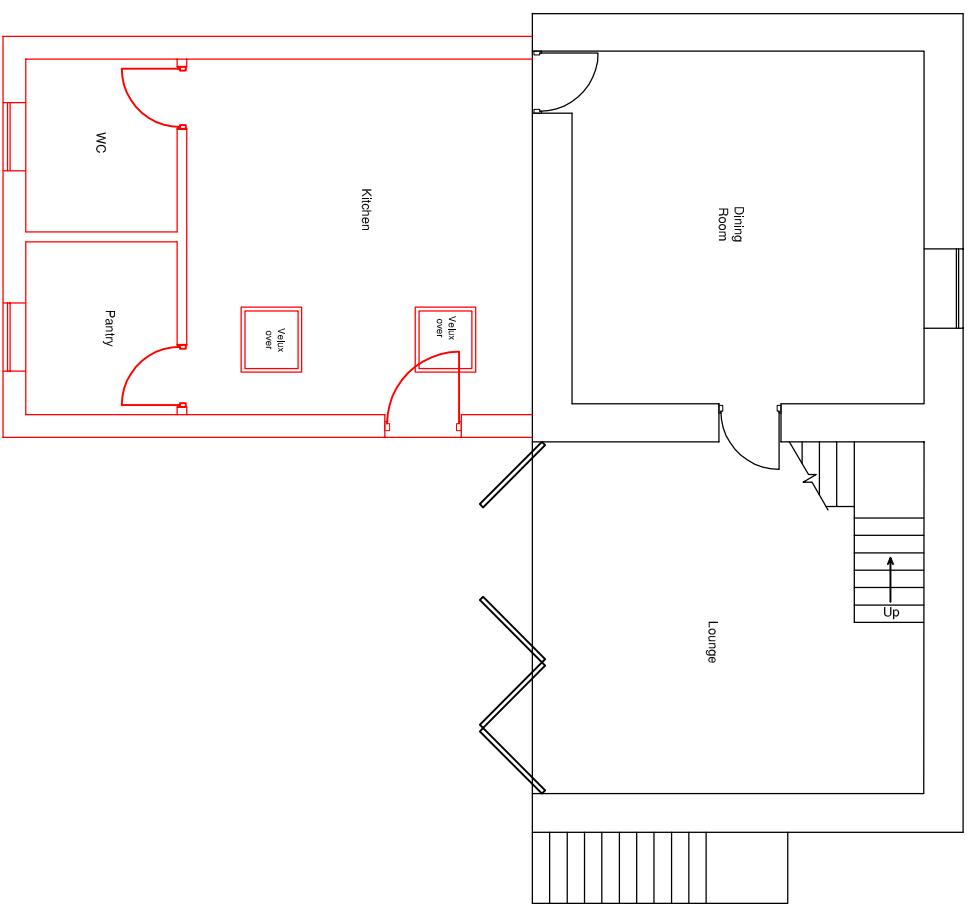


Proposed Ground Floor Plan

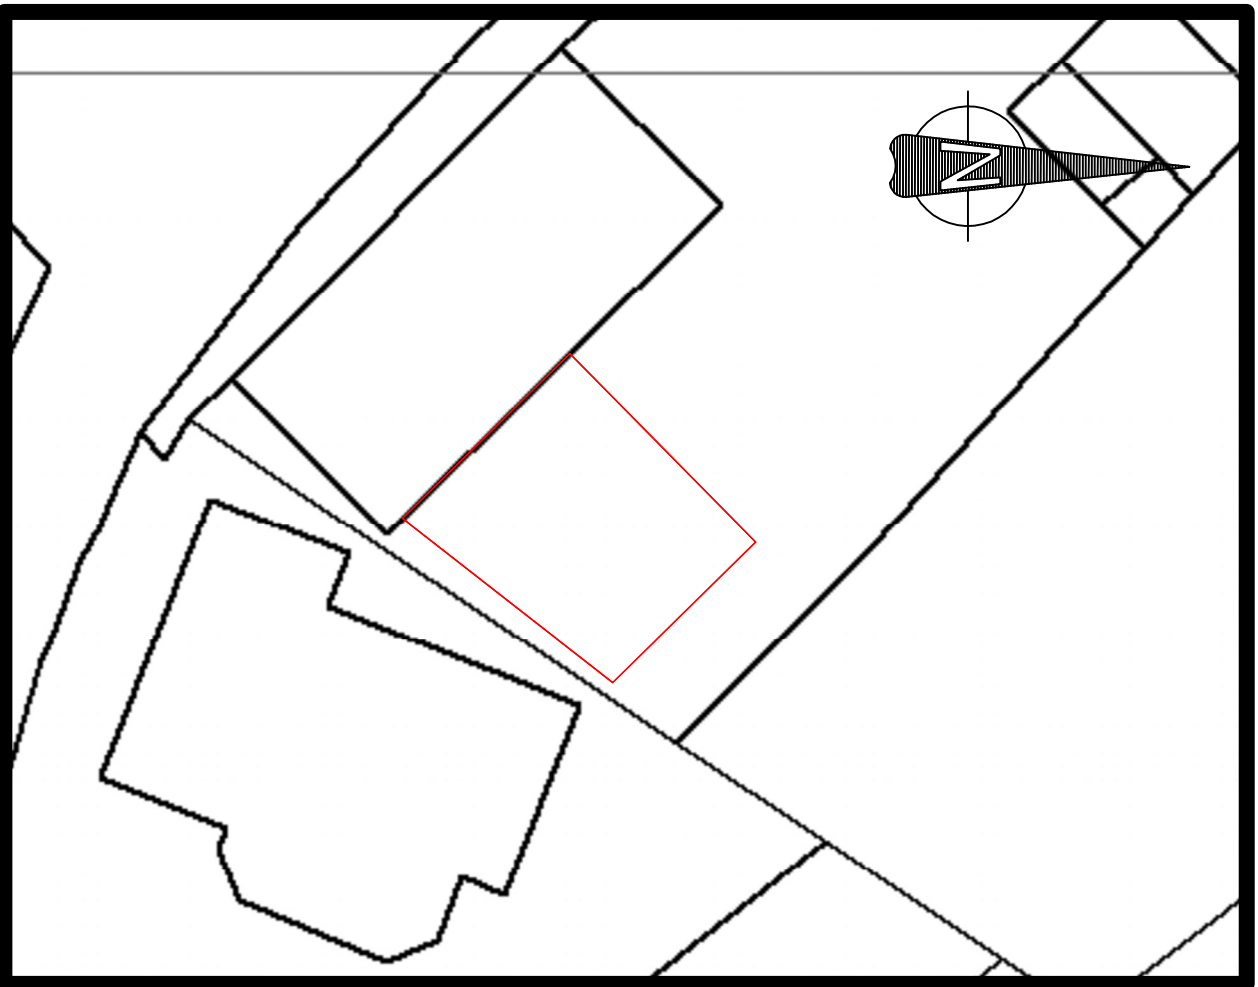


Block Plan
Scale 1:200

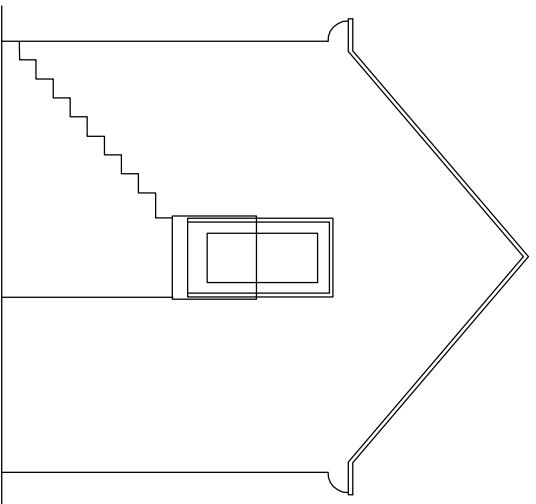


Existing North Side Elevation

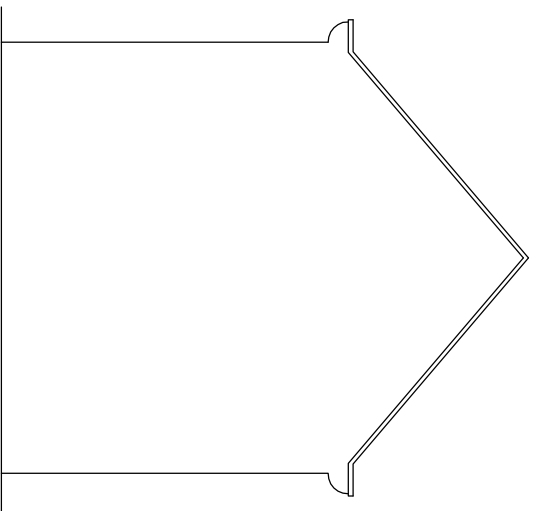

Existing South Side Elevation

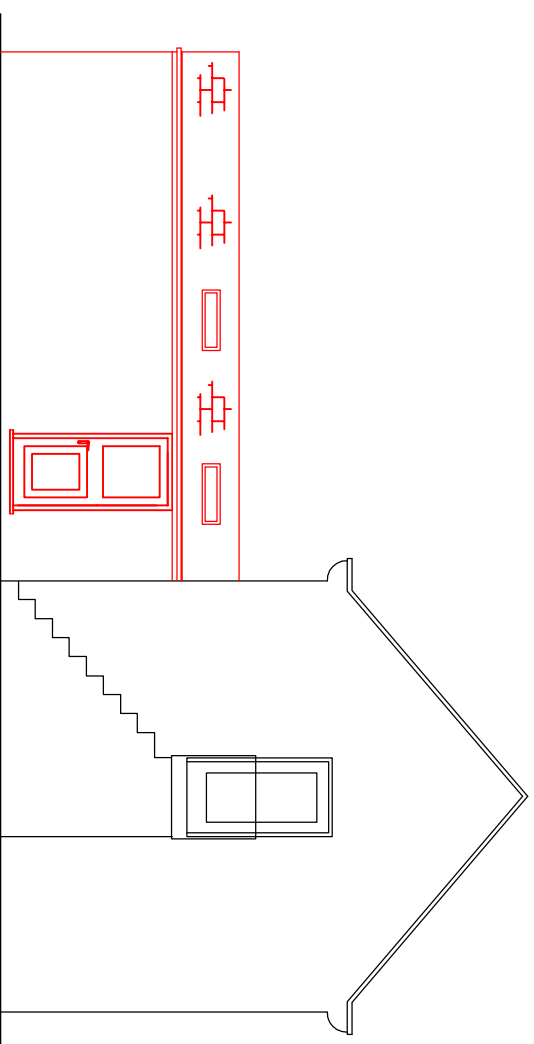

Proposed North Side Elevation

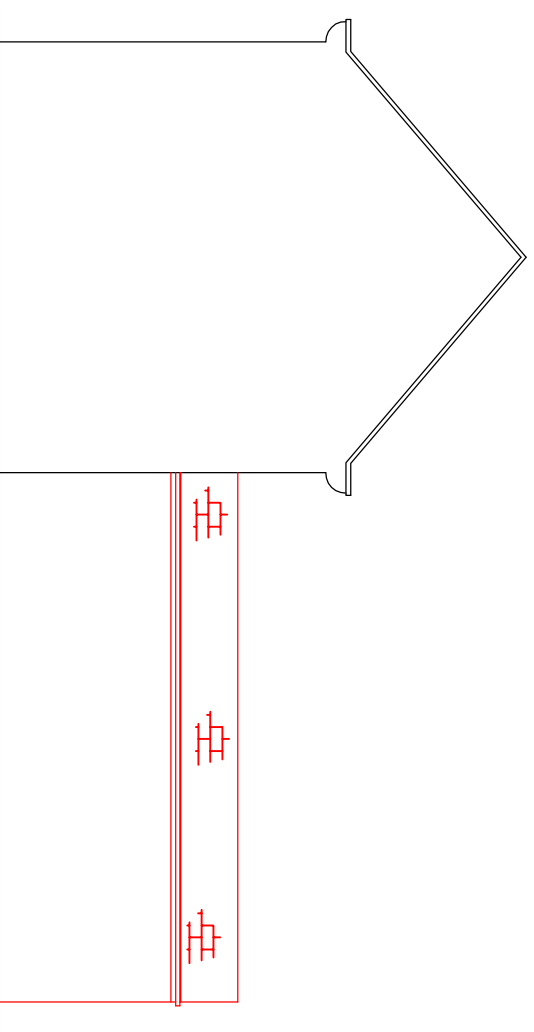

Proposed South Side Elevation

A	Initial drawing	17/07/21
Ph/Rev.	Revision Details	Date Rev.by
Project: Proposed Ground Floor Extension to Barn		
Location: Capel Issa Vicarage Road Brymbo LL11 5LF		
Client: D Whyteman		
Drawing: Planning Application		
Contact Name: John Winder		
Tel: 07814 880875		
Drawn by: John Winder		
Date: July 2021		
Scales at A1: 1:100 UNO		Sheet 1 of 1
Drawing No: CapBarn/P_App/01		Phase/Rev: A