




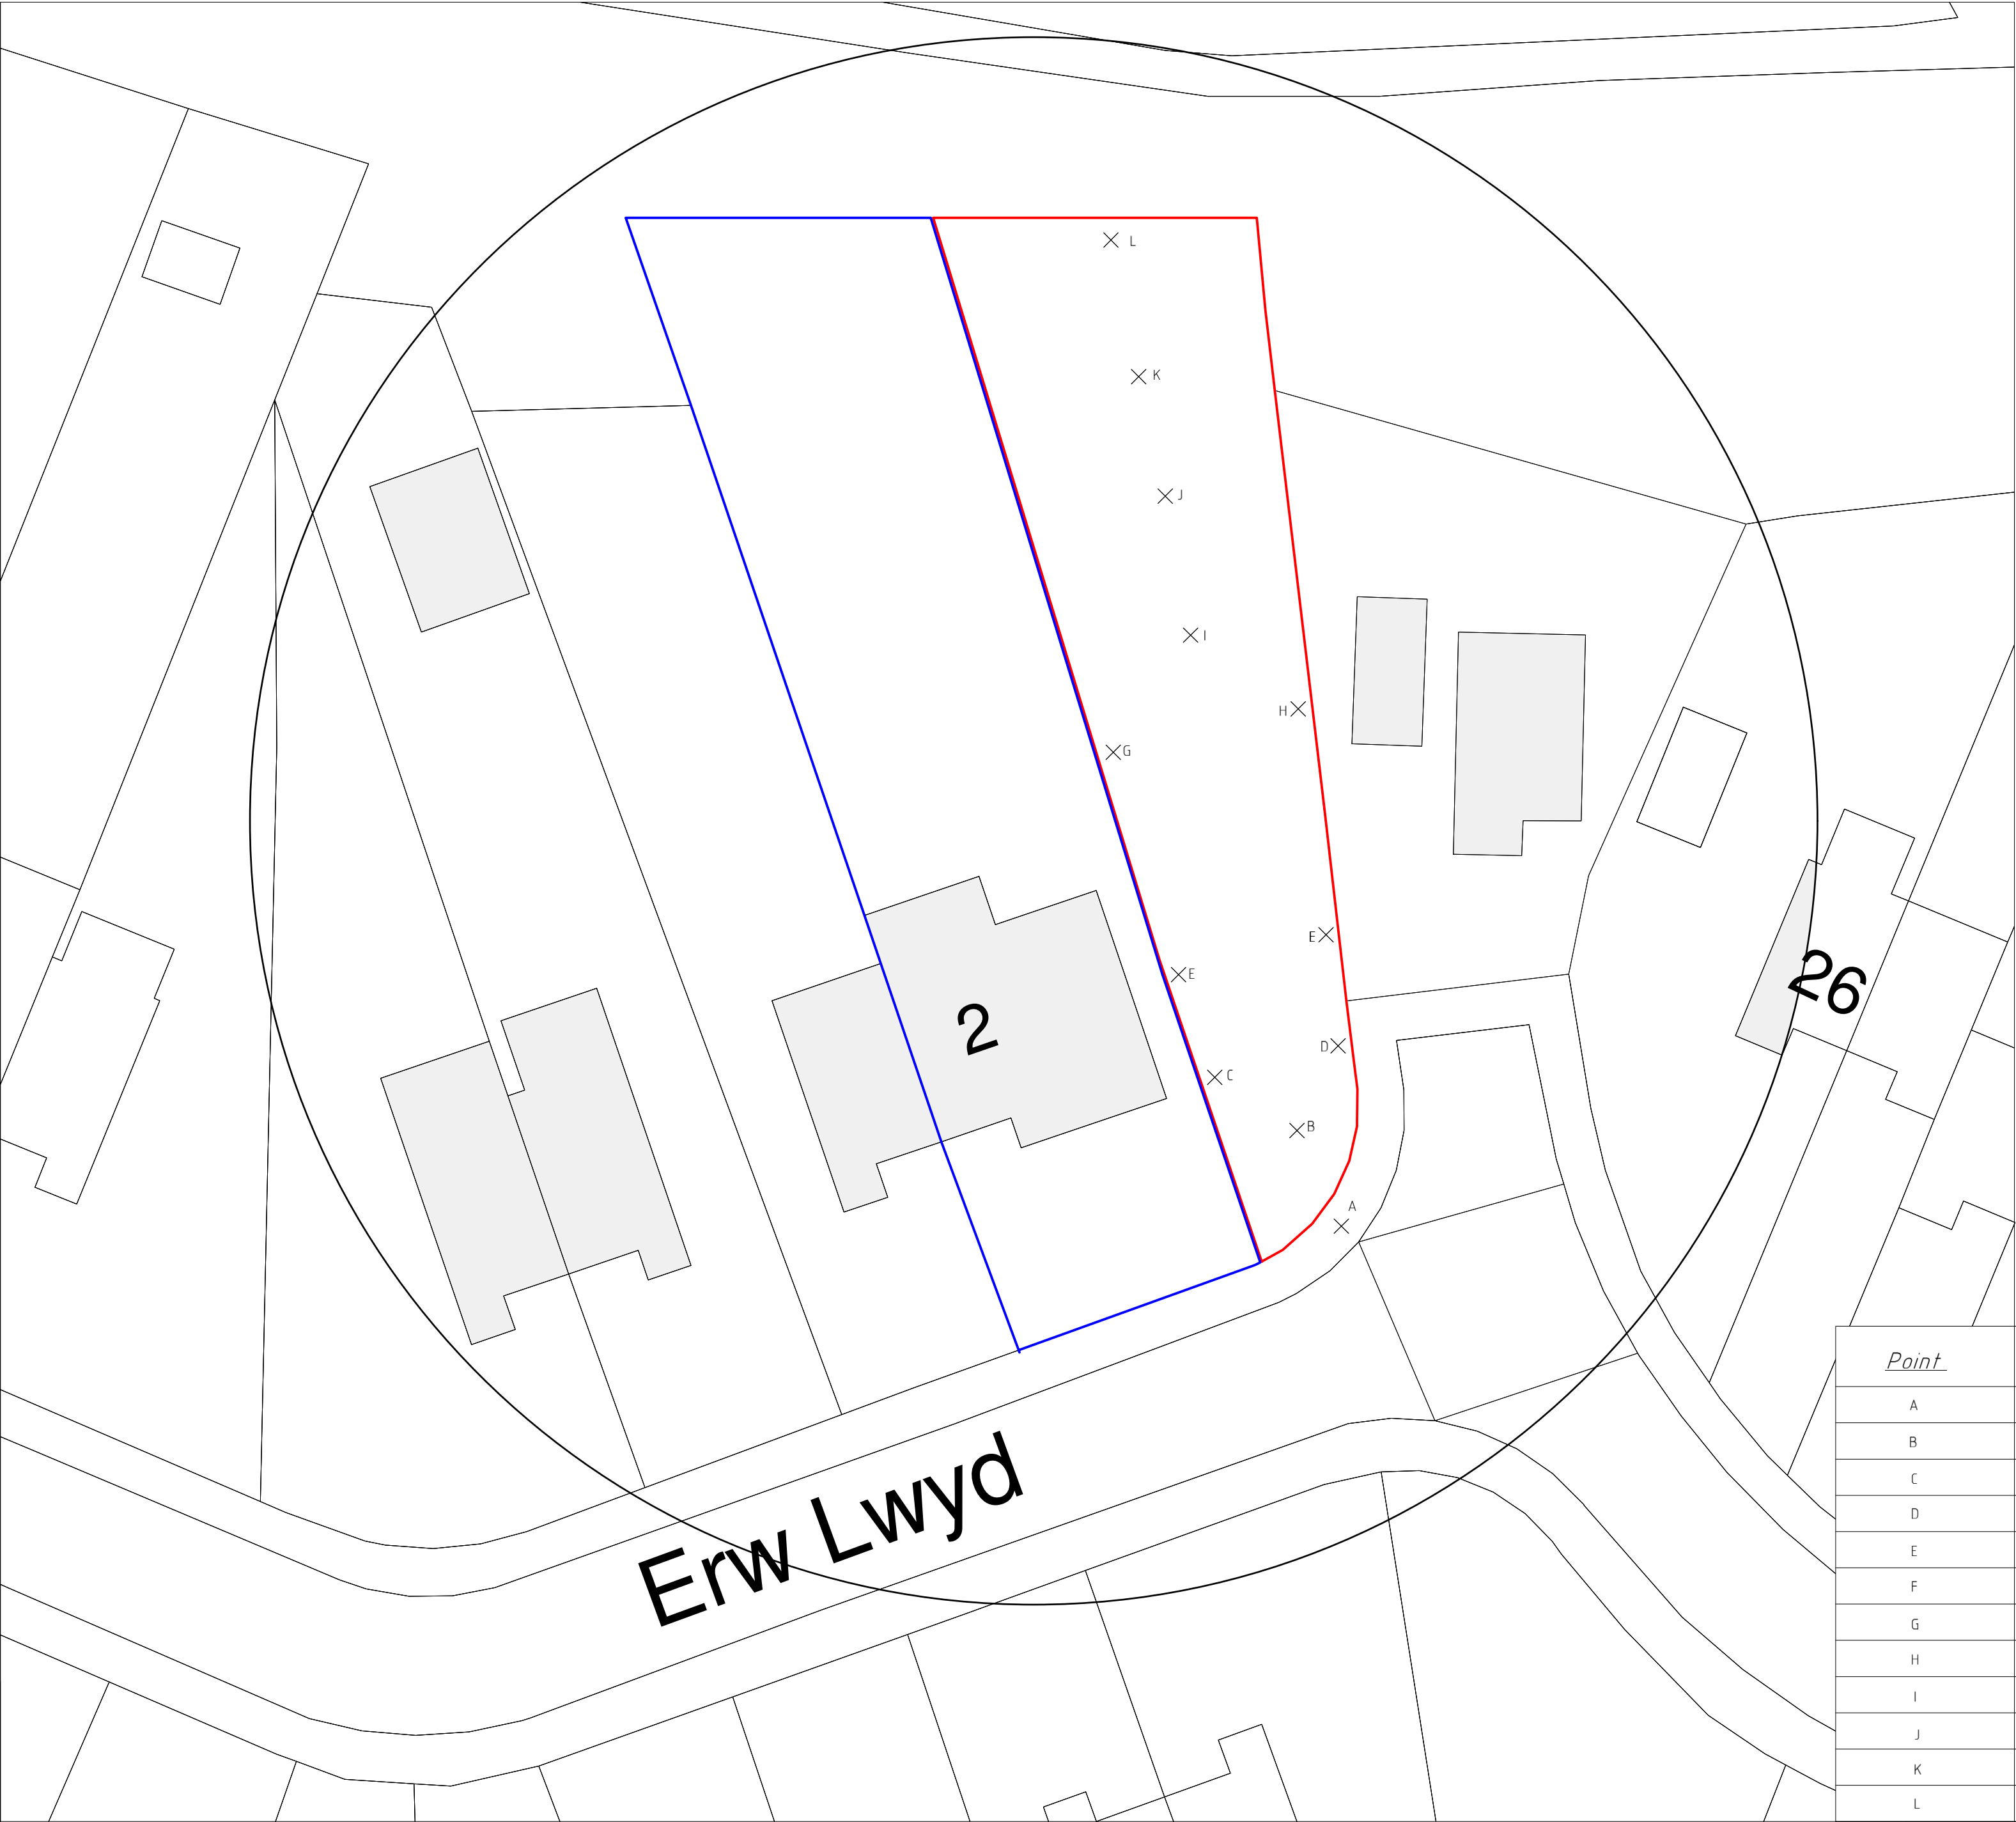

Site Plan 1:200

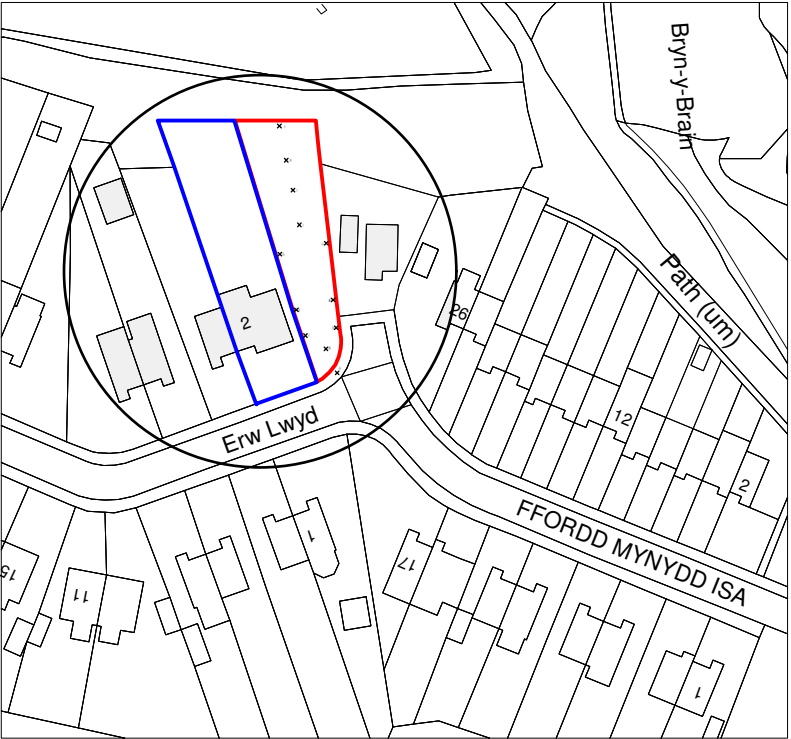

Location Plan 1:1250

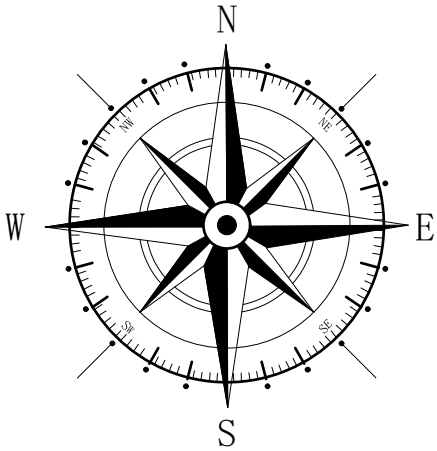

Key

Surrounding Buildings

Application Site

Owned by applicant

Rev	Date	Detail	Initial

Project:
Proposed residential dwelling
on Land adjacent to
2 Erw Lwyd, Penycae,
Wrexham. LL14 2EL

Title:
Existing Site &
Location Plan

Scale: (A2)
1:200 &
1:1250

Drawn By:
D.J.Edwards

Date:
April 2021

Drawing No:
J163/001

Sheet:
1 of 1

blueprint
architectural services

LABC

Office 3K4,
Redwither Business Tower,
Wrexham. LL13 9XT
Tel: 01978 356500
www.blueprintarchitectural.com
© copyright all rights reserved