




Proposed extensions and alterations at 4 Epsom Way, Wrexham, LL13 0LZ

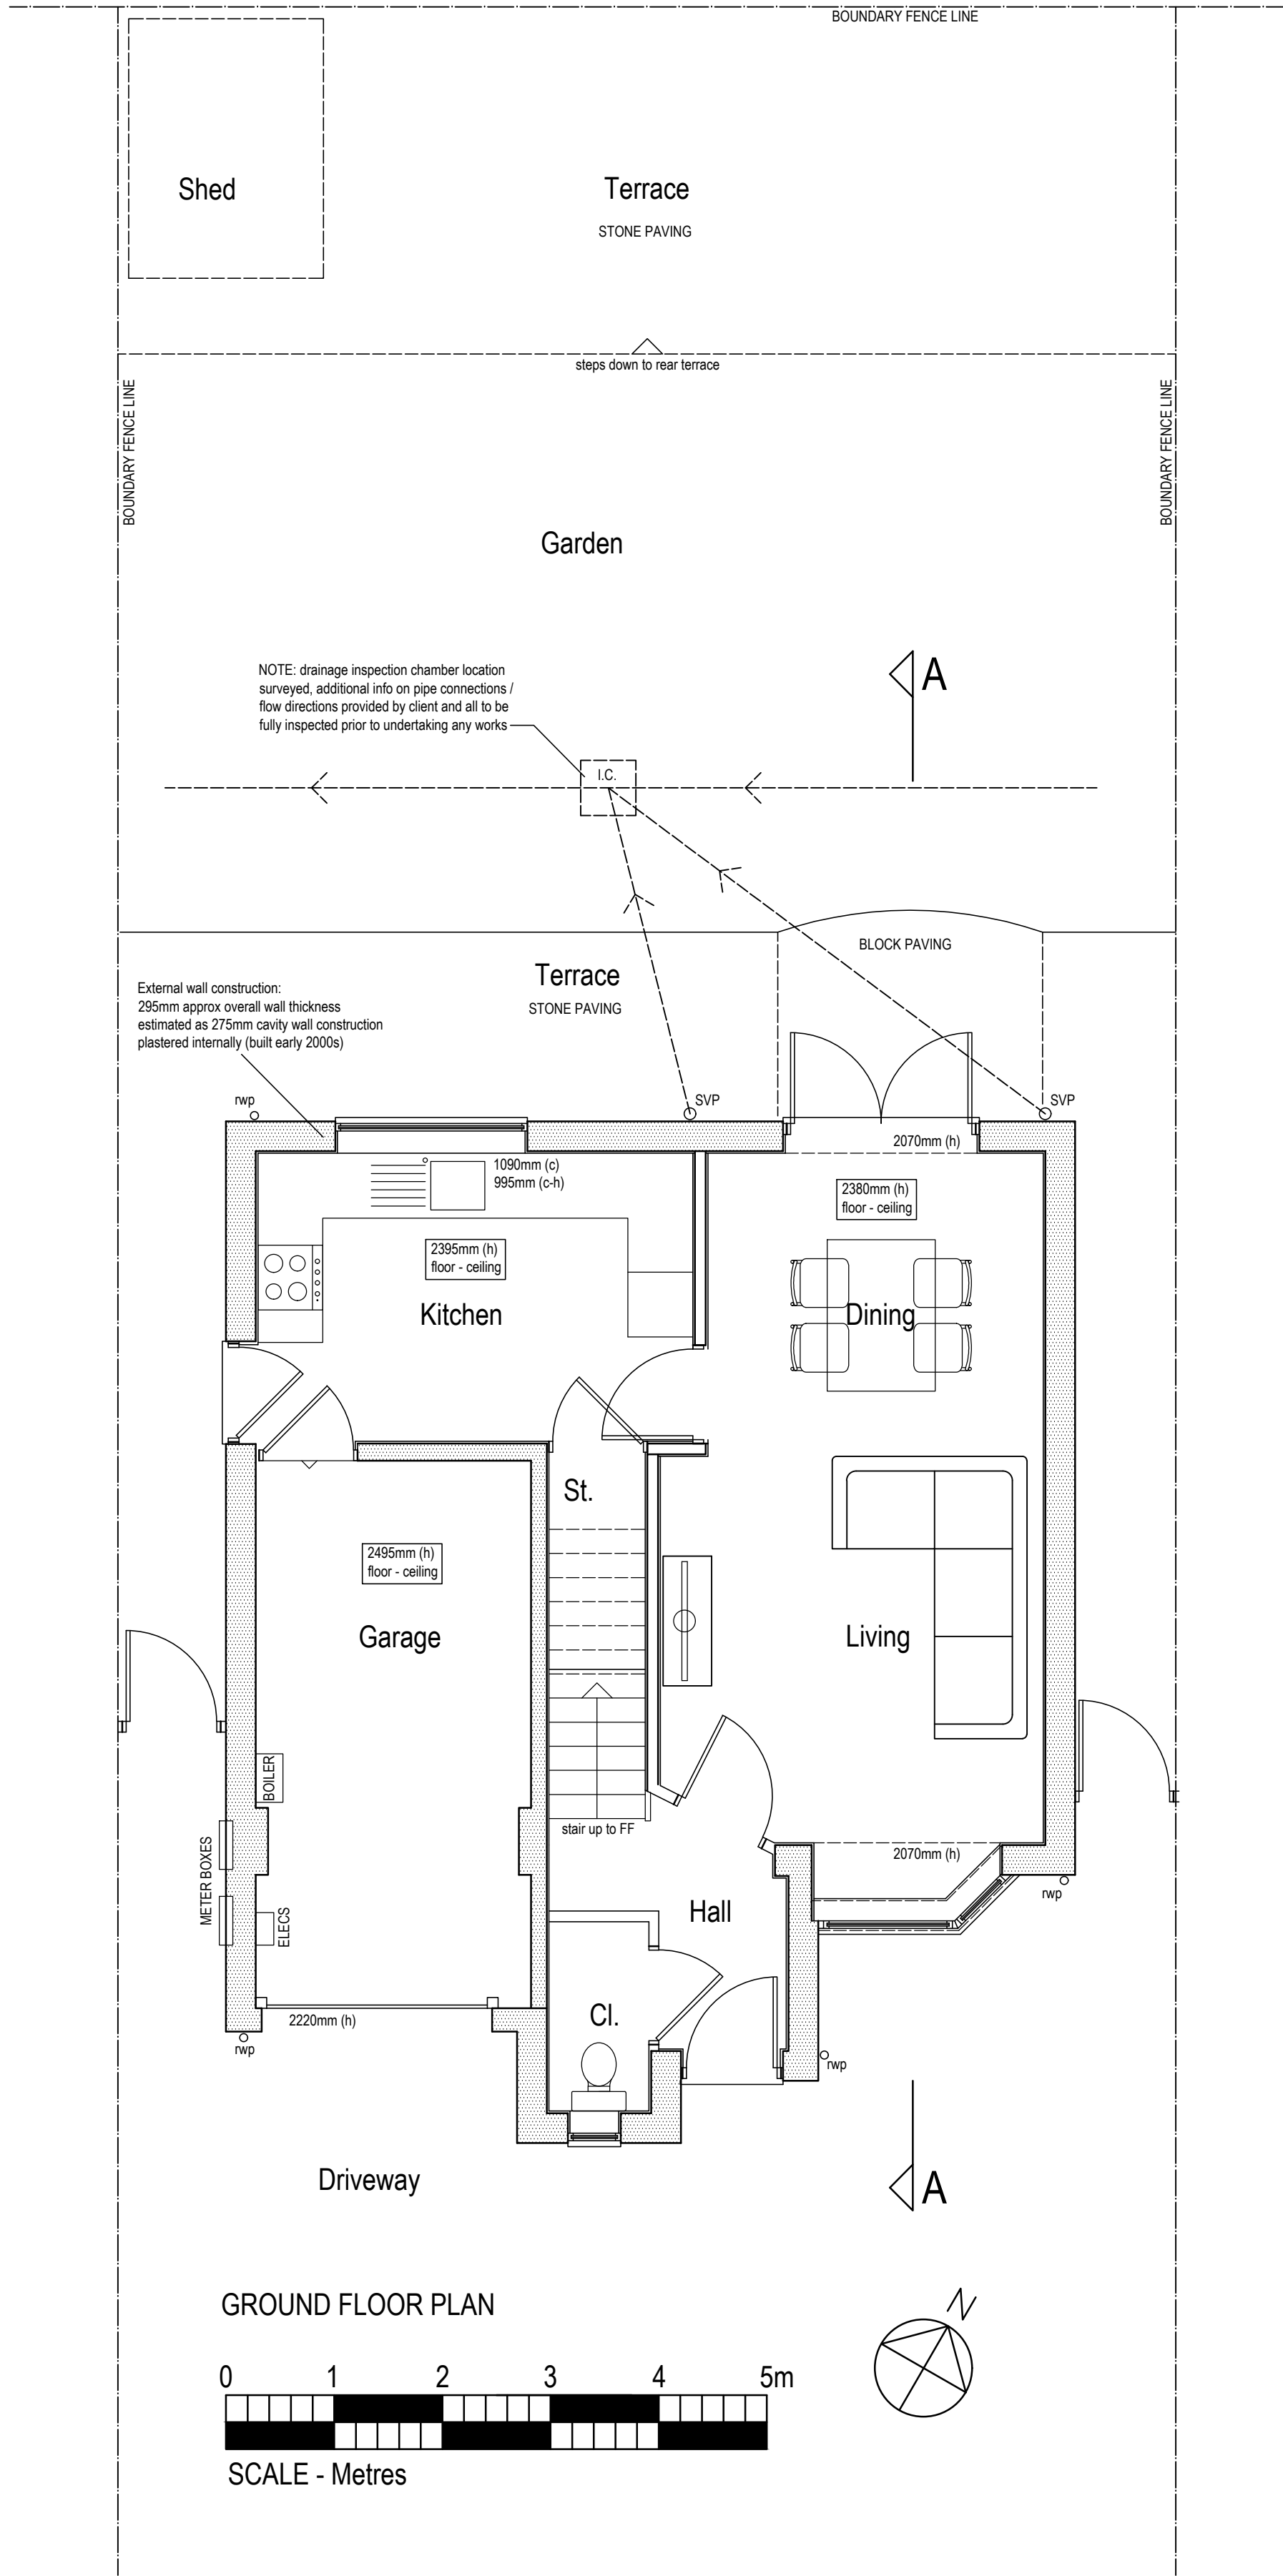

FIRST FLOOR PLAN

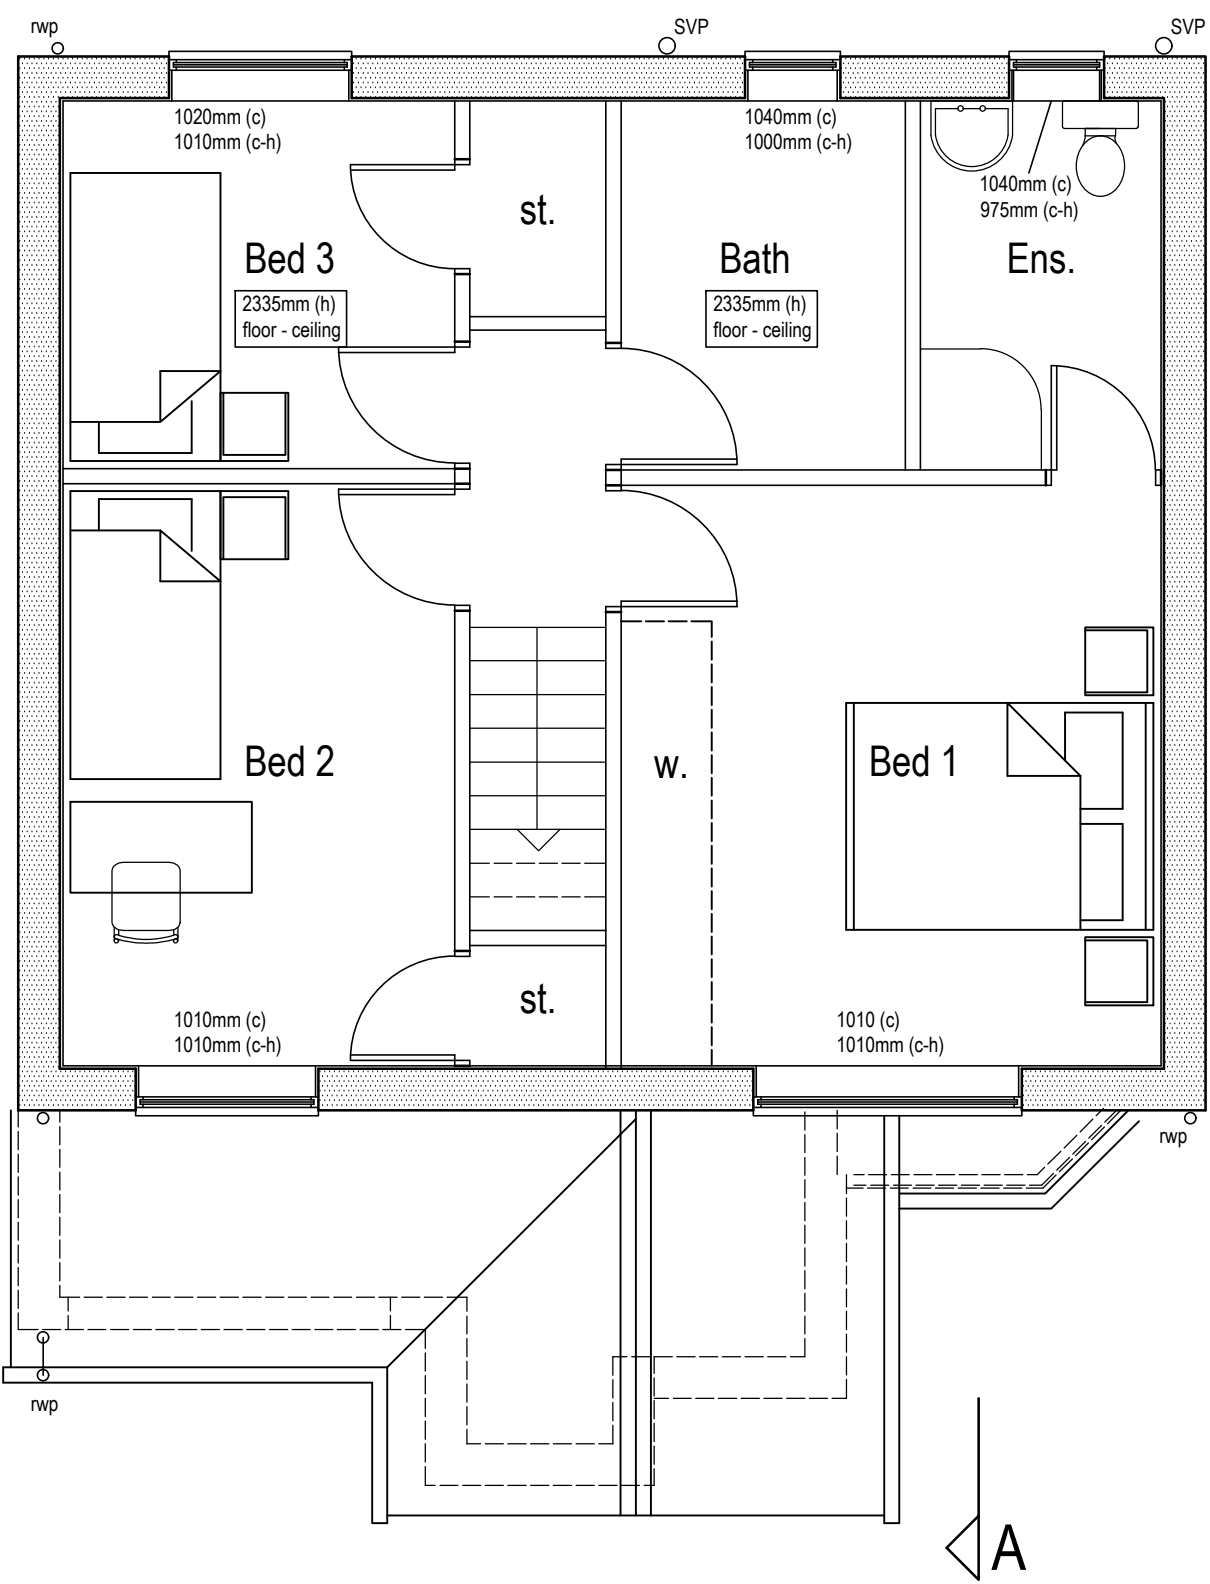

ROOF PLAN

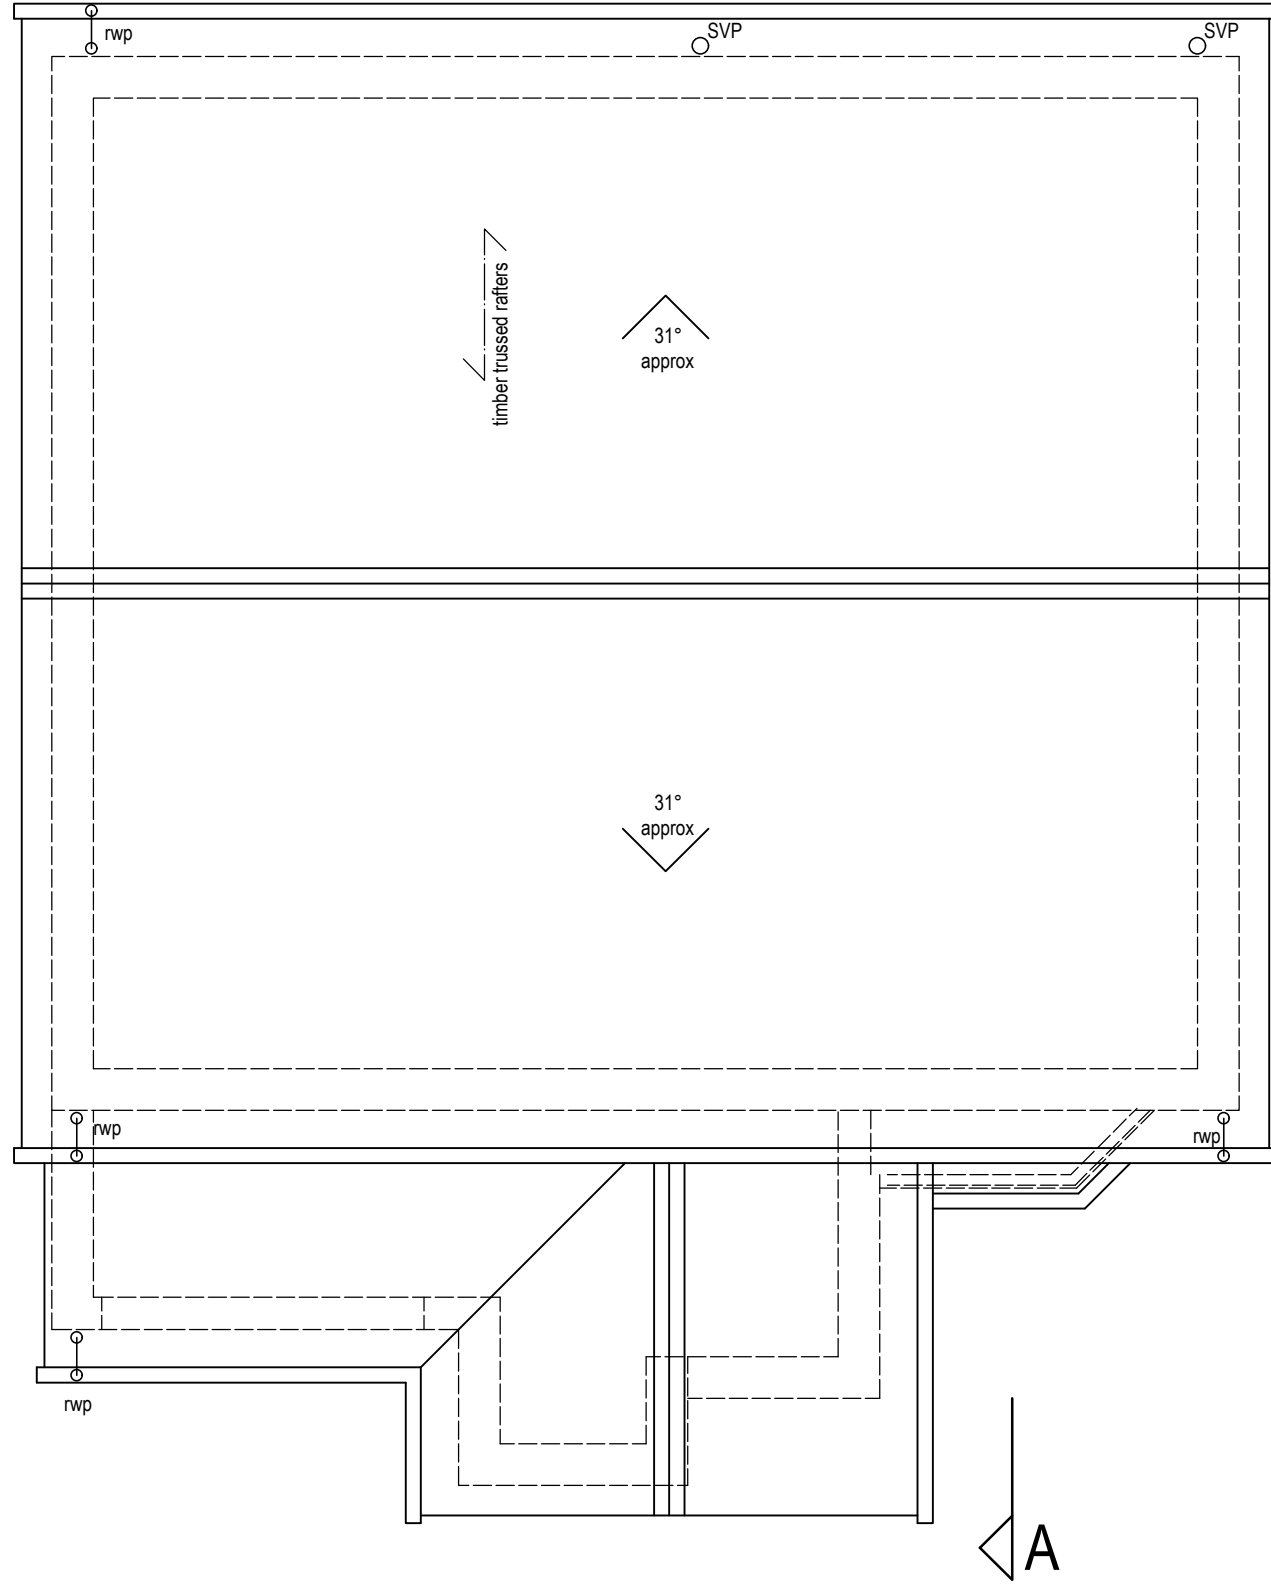

MHA
MARTIN HOLLAND ARCHITECT
5 Hallowgate Court, Kelsall, Tarporley, Cheshire, CW6 0RE
t. 07966 099148
e. martin holland100@hotmail.com

Project: Proposed extension & alterations at 4 Epsom Way, Wrexham, LL13 0LZ		
Dwg Title: GROUND FLOOR, FIRST FLOOR & ROOF PLANS AS EXISTING		
Project: 201	Dwg No: 01	Rev: A
Date: MAY 2021	Scale: 1:50@A1 1:100@A3	Stage: SURVEY

A	21 05 11	Survey first issue
Rev.	Date	Notes

Disclaimer
This drawing and the building works depicted are the copyright of the Architect and may not be reproduced without permission.
All measurements are to be checked on site and any discrepancies reported to the Architect.
This drawing was prepared for the Client, Project & Site listed above. No responsibility is accepted whatsoever should the drawing be used by any other person, on any other site or for any other purpose than those stated.
This drawing is to be read in conjunction with all relevant drawings and specifications.