


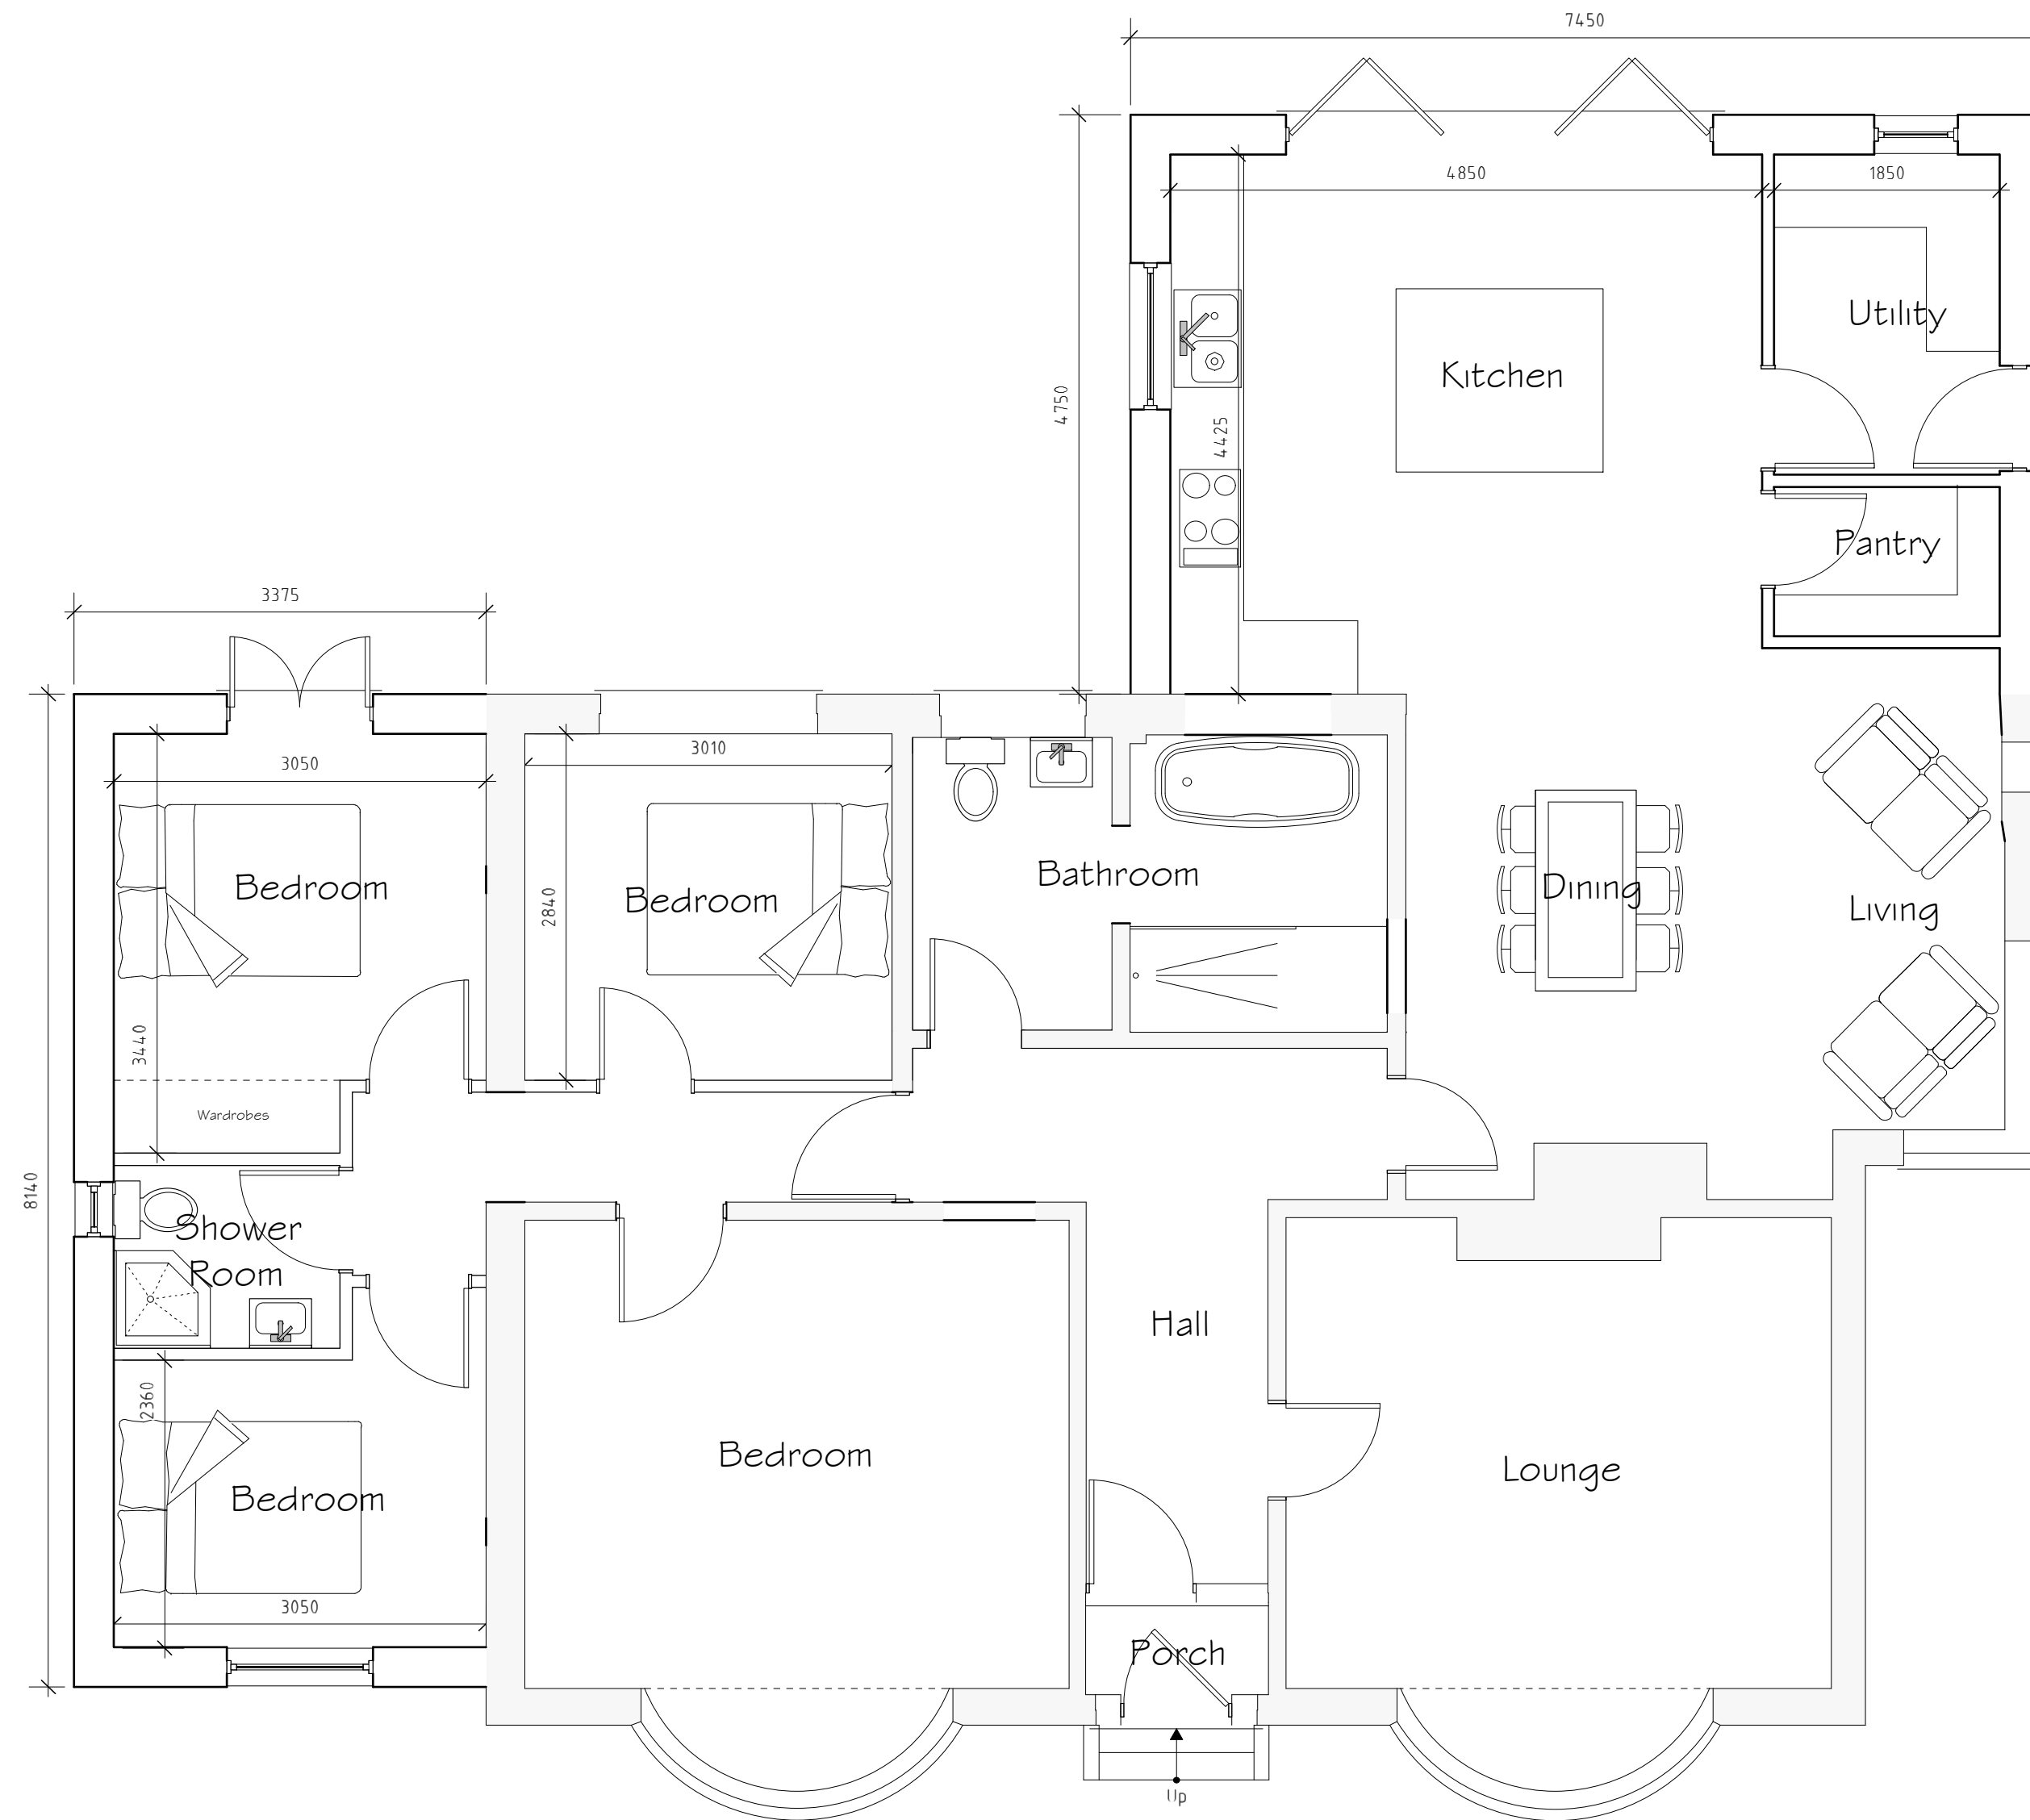

Ground Floor Plan 1:50

Rev	Date	Detail	Initial
B	05/21	Size amends	SIH
A	05/21	Rear elevation amends	SIH

Project: Proposed Alterations to, Red Roofs, Vicarage Road, Brymbo, LL11 5LF.	
Title: Planning	Scale: (A2) 1:50 & 1:100

Drawn By: S Hatherall	Date: March 2021
Drawing No: J161/003	Sheet: 1 of 2



Office 3K4,
Redwither Business Tower,
Wrexham. LL13 9XT
Tel: 01978 356500
www.blueprintarchitectural.com
© copyright all rights reserved