




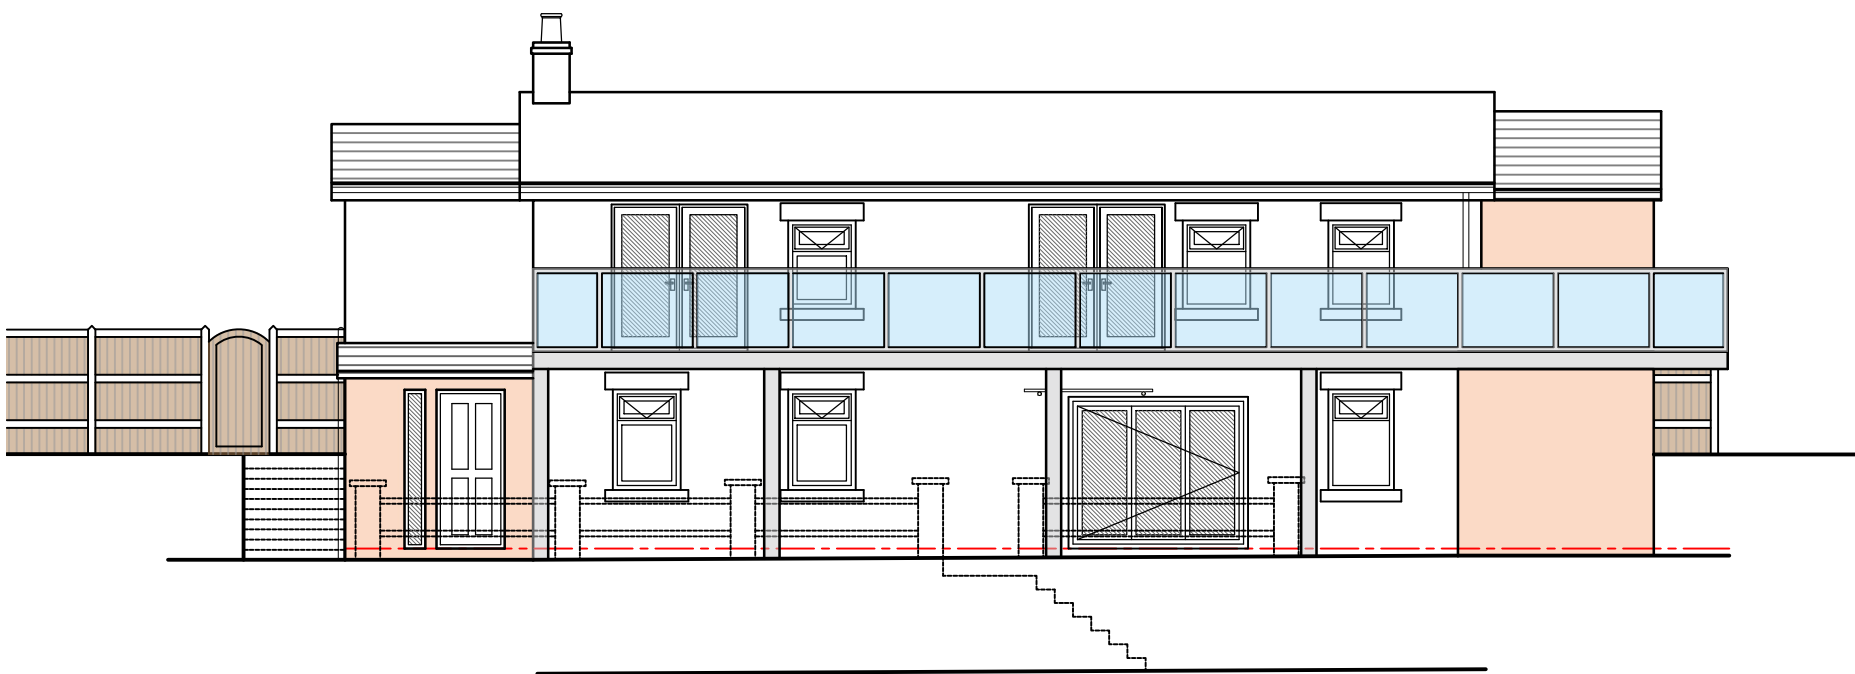


Front Elevation

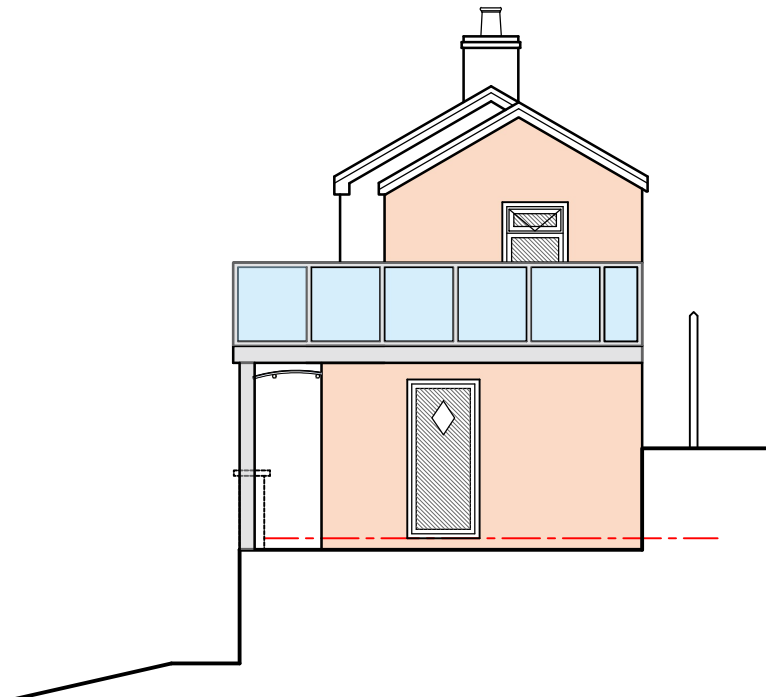

Side 01 Elevation

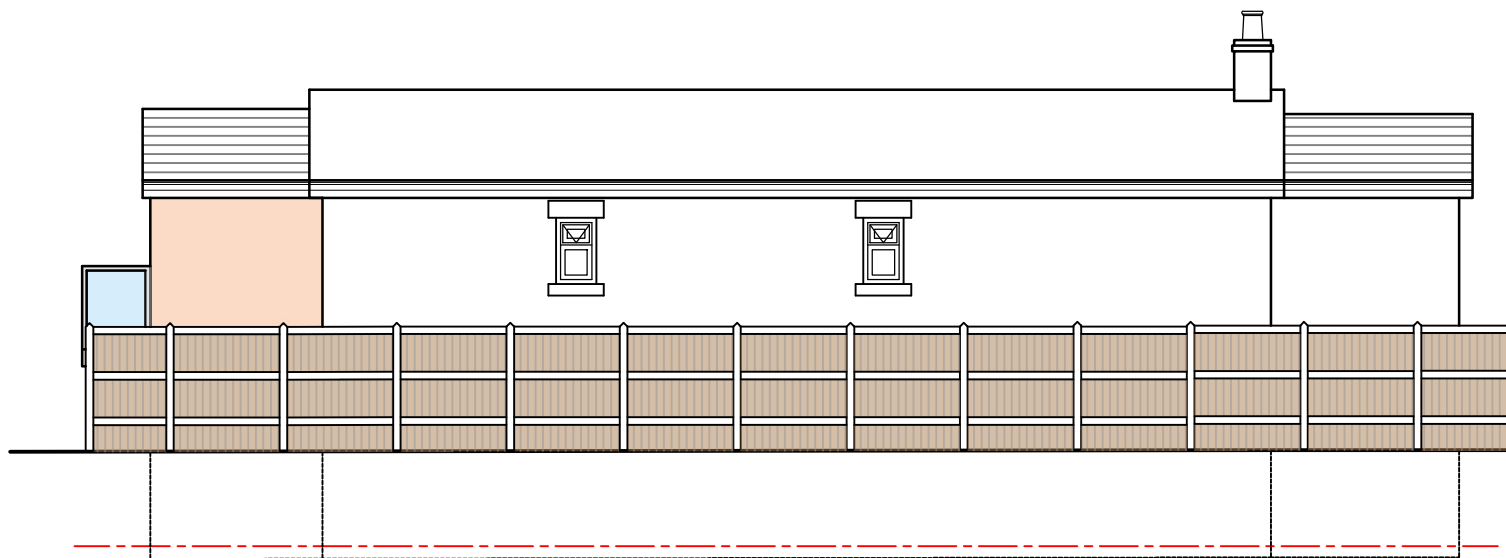

Rear Elevation

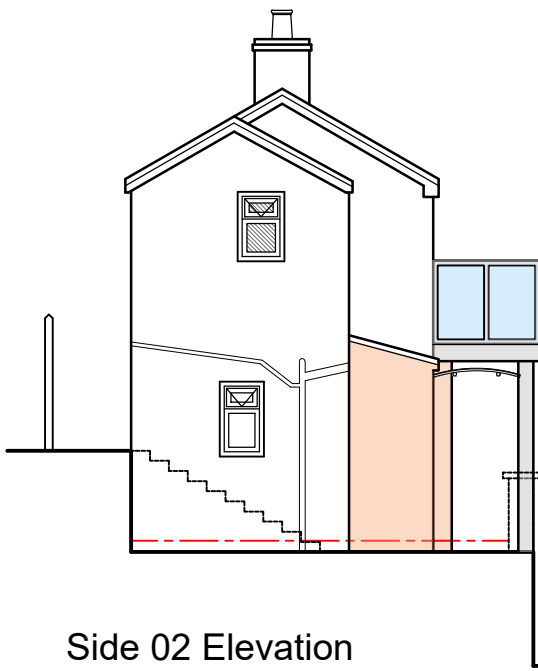

Side 02 Elevation



HDS Architectural Services, The Foundry,
15 Yorke Street, Wrexham
LL13 8LW
Tel (01978) 345250
www.hdsarchitectural.co.uk

Project; Arfryn, Minera, New Brighton, Wrexham, LL11 3DT	
Title; Proposed Elevations	Scale (A3); 1:50
Dwg No; AM/PD/04	Date; April 2021
Revision; REV A - drawings amended to suit clients comments (20-04-21). REV B - drawings amended to suit clients comments (26-04-21). REV C - drawings amended to suit clients comments (28-04-21).	