




CANOPY EXAMPLE




DOOR EXAMPLE



POST BOX EXAMPLE

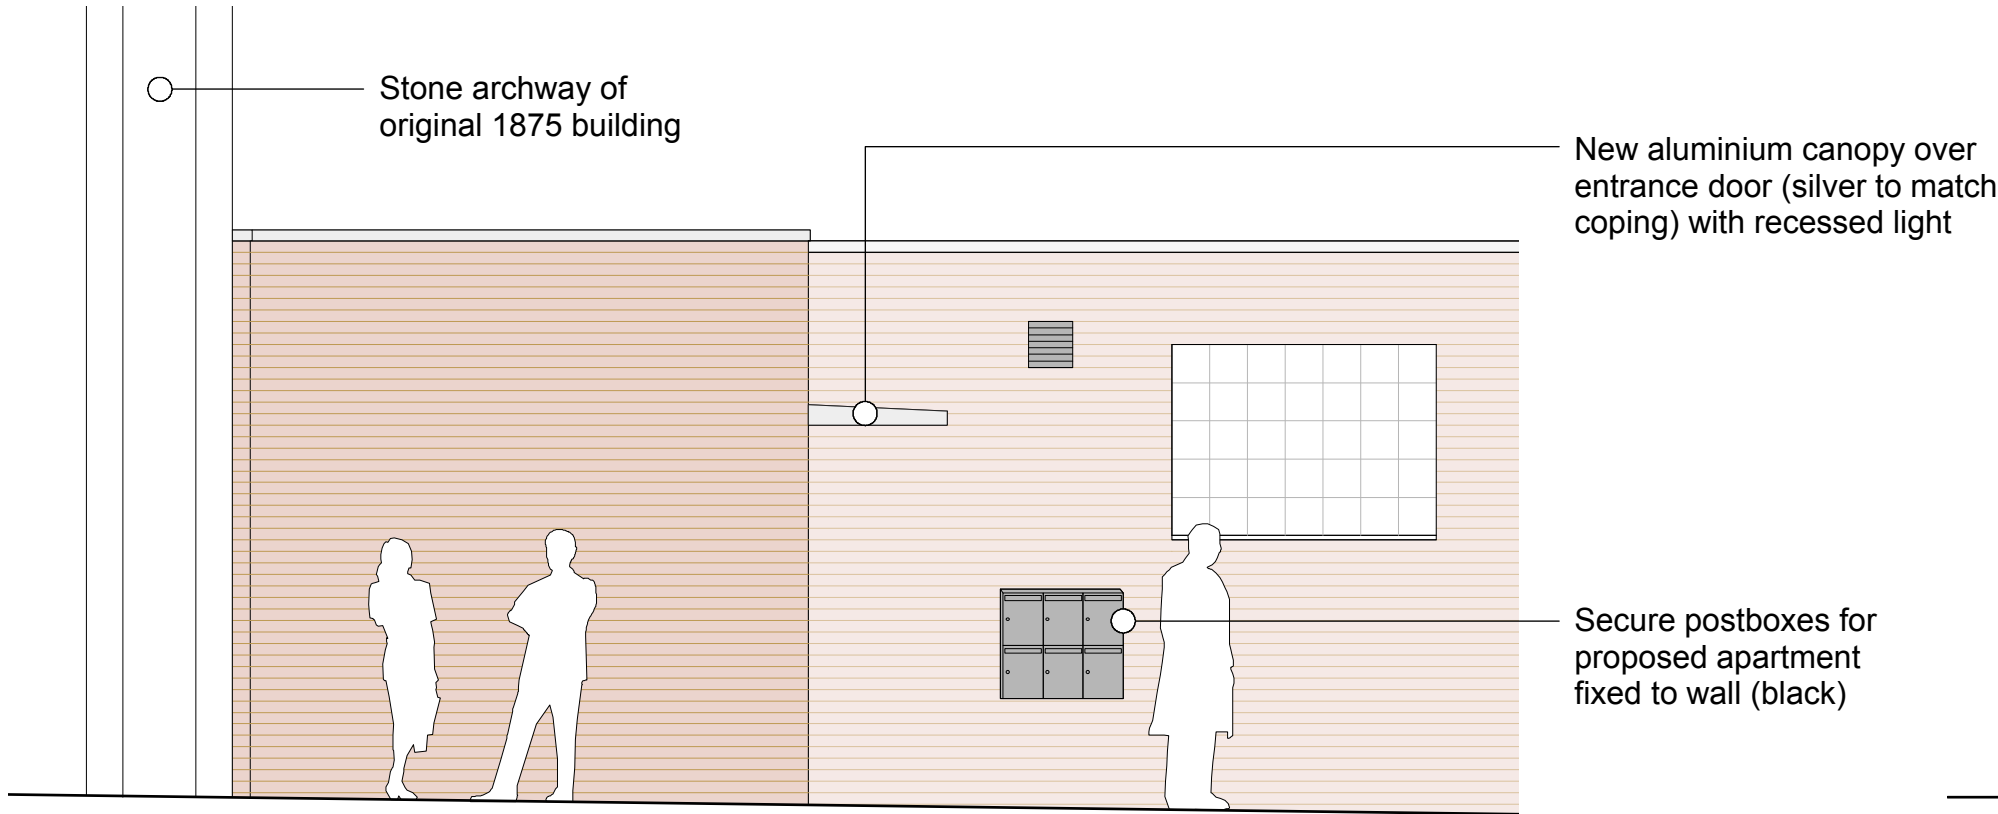

PROPOSED SOUTH WEST ELEVATION (FACING ARGYLE STREET)

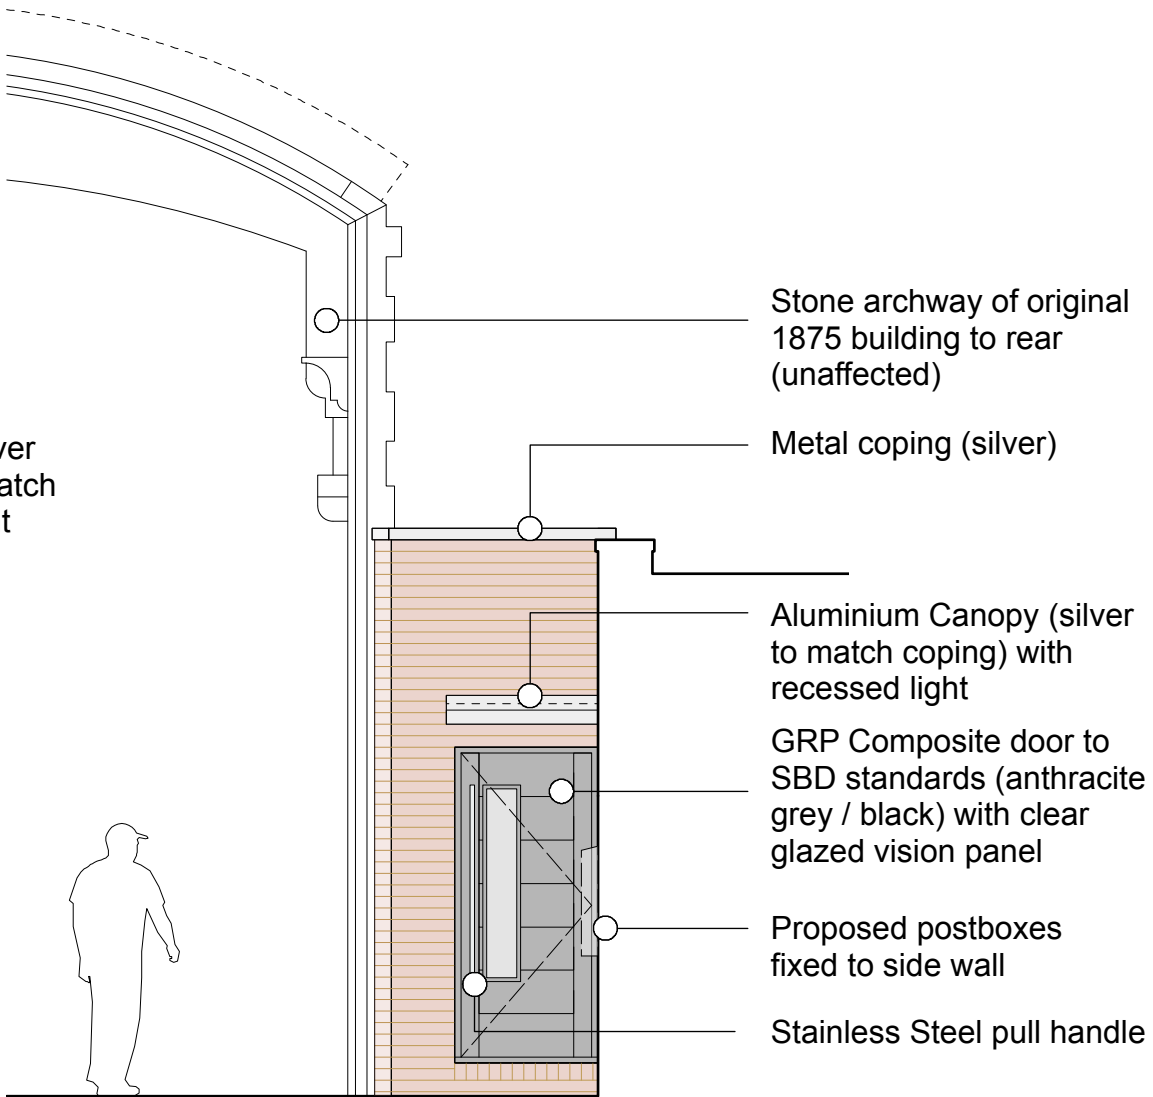

PROPOSED NORTH-EAST ELEVATION

PROPOSED ENTRANCE ELEVATION: 1:50 @ A3

0m0.511.522.5m

NOTES:
To be read in conjunction with relevant Architect's and Structural Engineer's information

Do not scale from this drawing, work to stated dimensions only. All dimensions in millimetres unless stated otherwise.

All dimensions and levels to be checked on site. All discrepancies to be reported to the Project Manager / Architect before proceeding work.

REV: -

DATE: 25.05.21

NOTES: First / Planning Issue

PROJECT: 2 Regent Street, Wrexham, LL11 1SA

CLIENT: AH2 Developments Ltd

TITLE: PROPOSED ENTRANCE ELEVATION

DRG NO: A031_RSW_021

REV: -

SCALE: 1:50 @ A3

STATUS: Planning

DATE: 25.06.2021

PAUL HUGHES ARCHITECTS

a. 10 Mersey Road, Sale, M33 6HN
t. 07807 917 012
e. paul@paulhughesarchitects.co.uk