



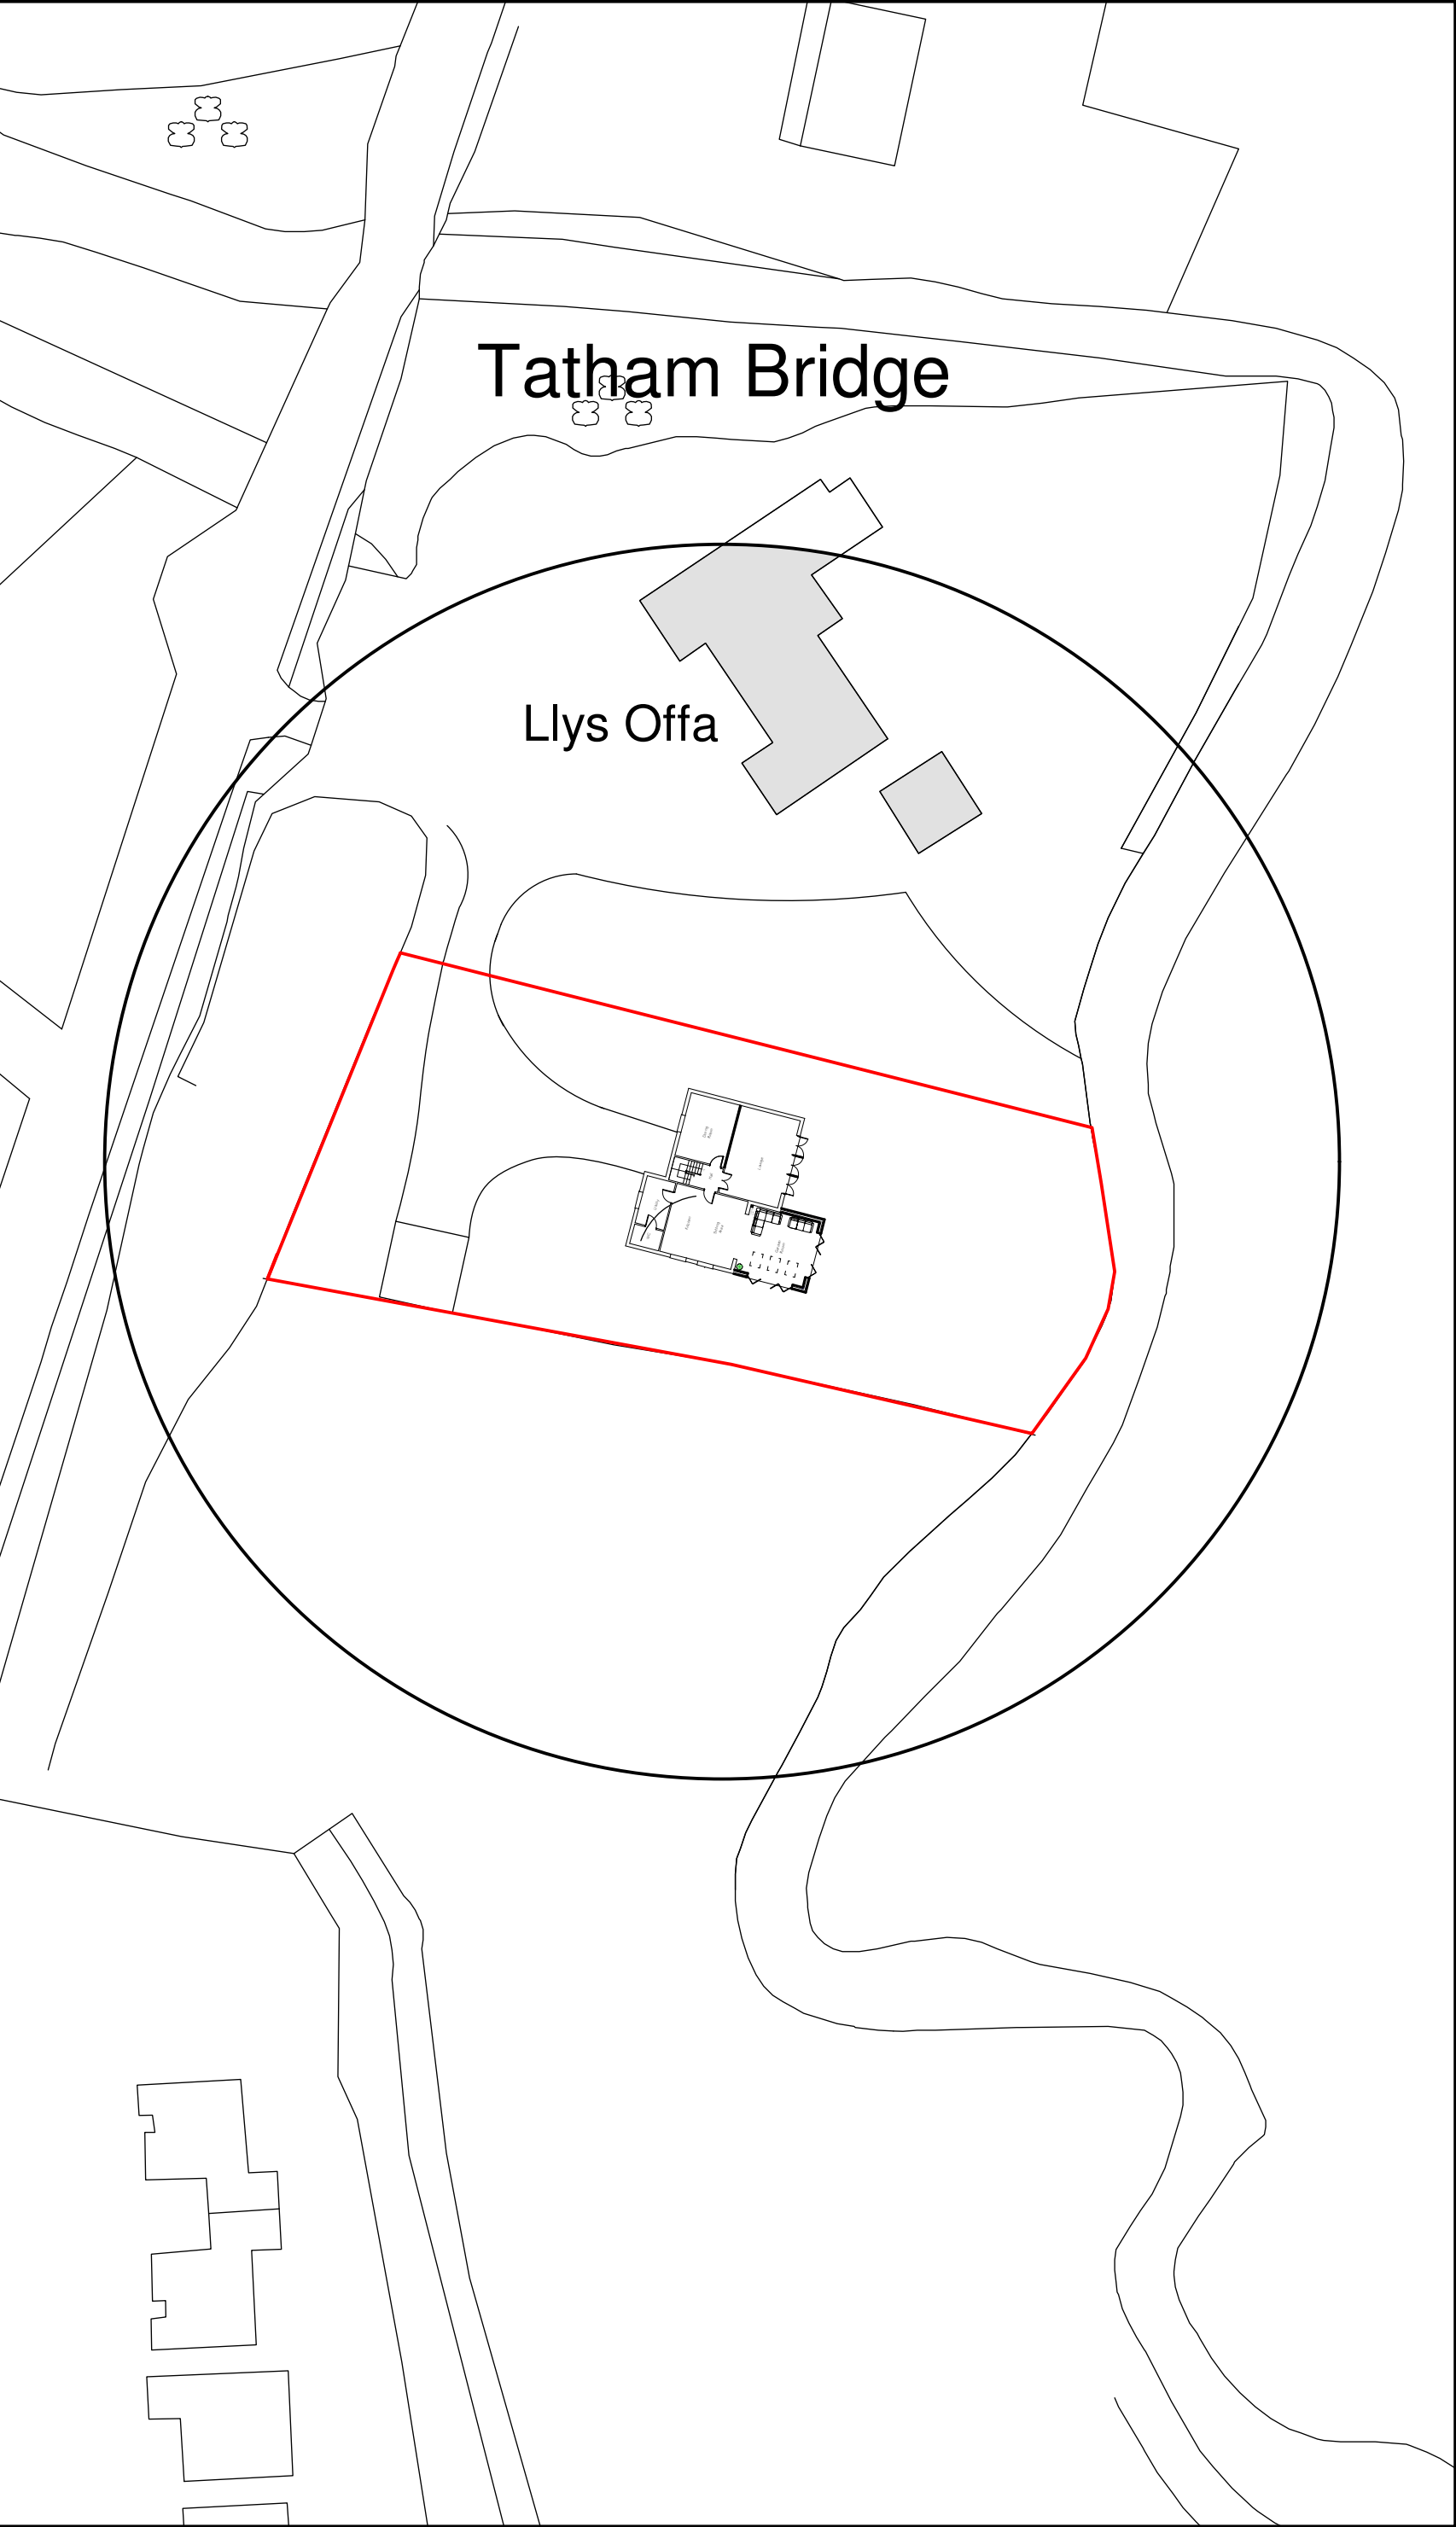

Site Plan 1:500

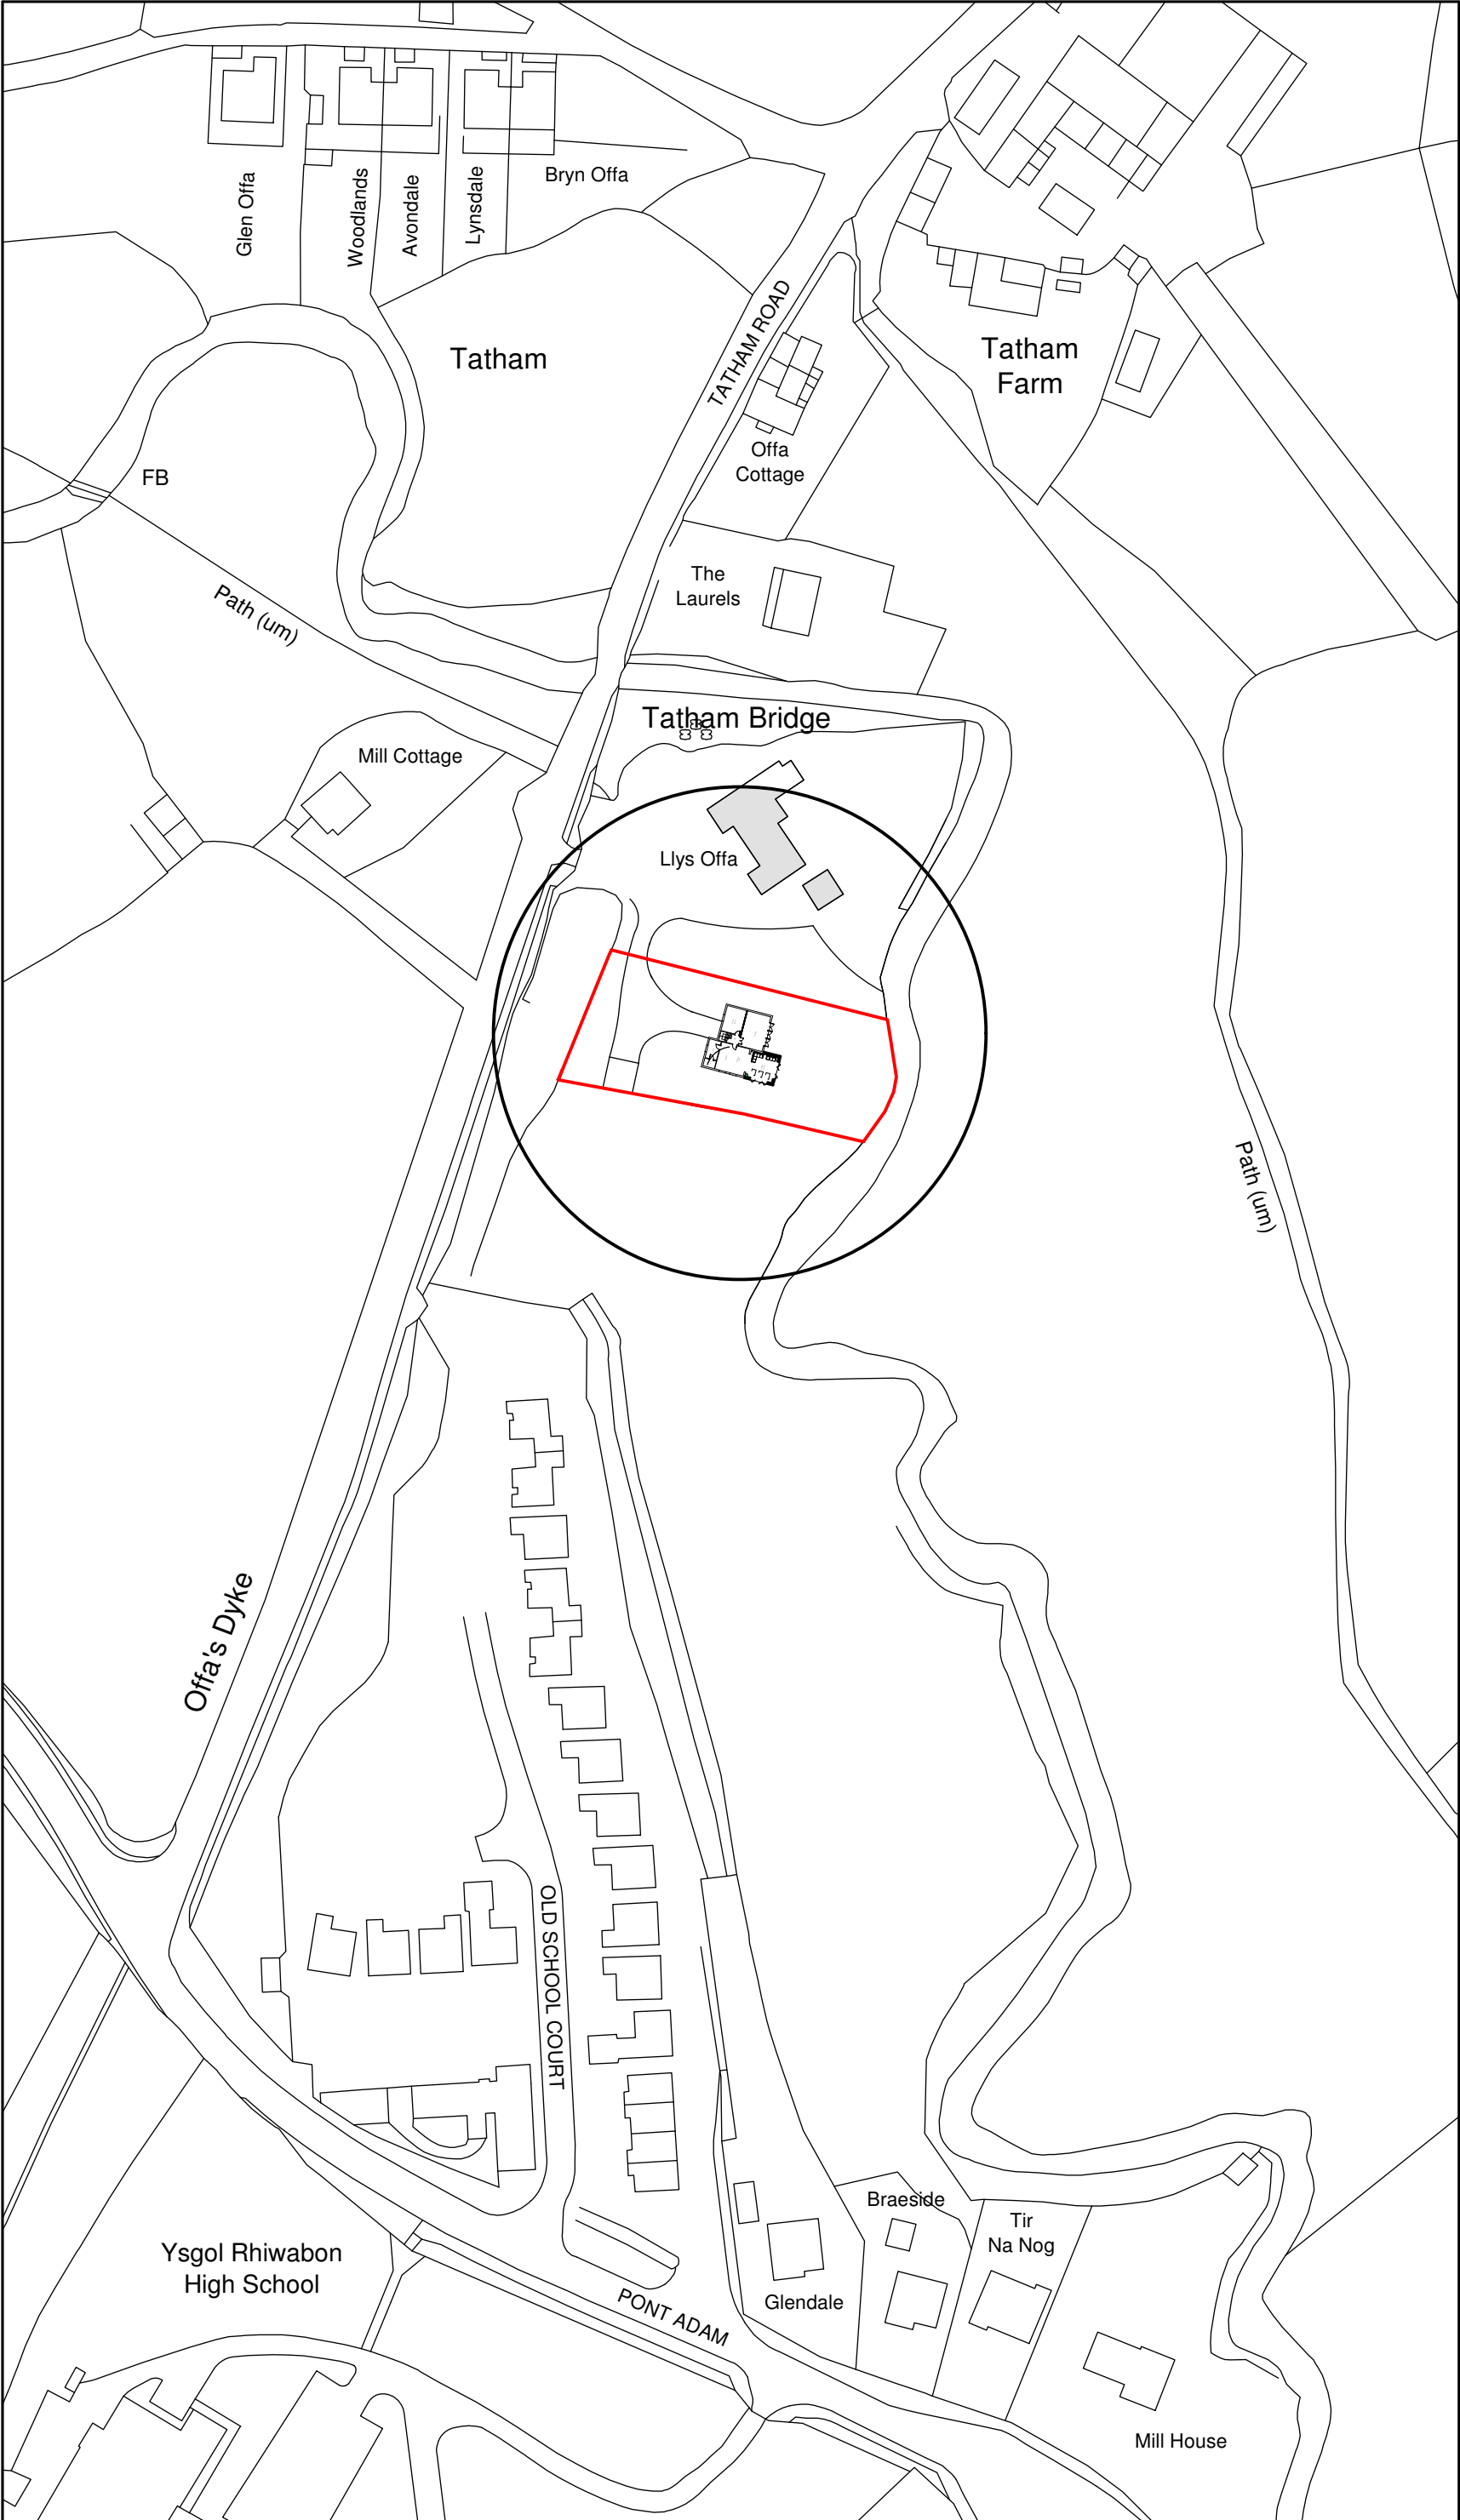

Location Plan 1:1250

Key

- Surrounding Buildings
- Application Site

Rev	Date	Detail	Initial

Project:
Proposed Alterations to,
River View,
Tatham Road,
Ruabon, LL14 6RF.

Title: Planning:Site & Location Plan	Scale: (A2) 1:500 & 1:1250
--	--

Drawn By: E.M.Jackson	Date: April 2021
Drawing No: B150/004	Sheet: 1 of 1

Office 3K4,
Redwither Business Tower,
Wrexham. LL13 9XT
Tel: 01978 356500
www.blueprintarchitectural.com
© copyright all rights reserved