


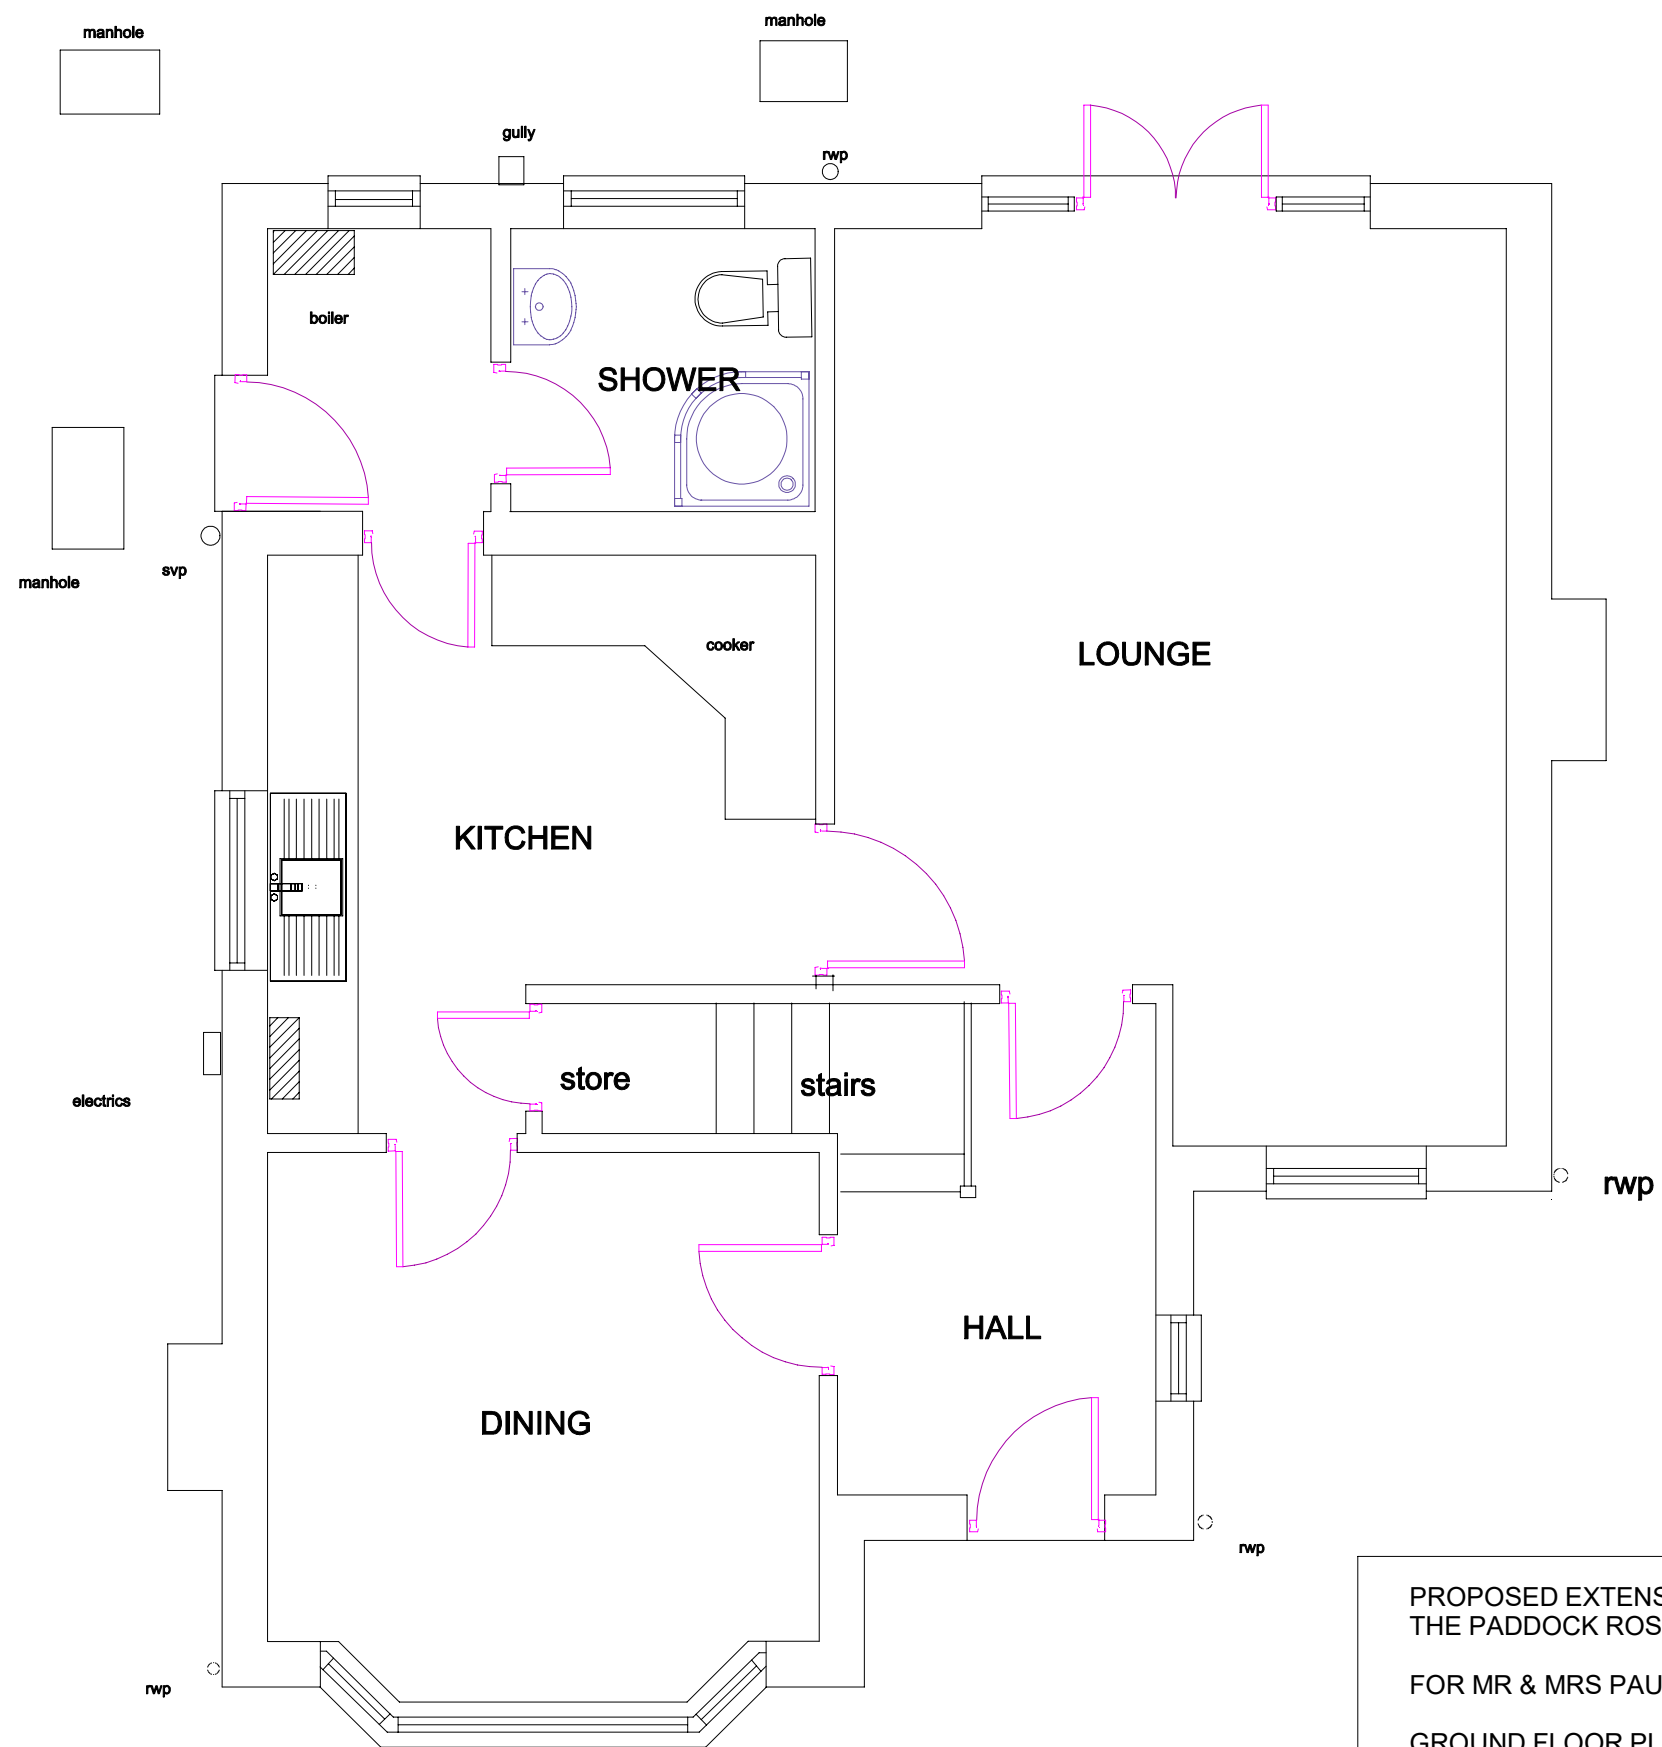

PROPOSED EXTENSIONS AT
THE PADDOCK ROSEMARY LANE BURTON LL12 OLA

FOR MR & MRS PAUL JONES

GROUND FLOOR PLAN EXISTING

Scale 1:50 Date Feb 21 Dwg PJ01a

Rev :A Planning submission March 21