



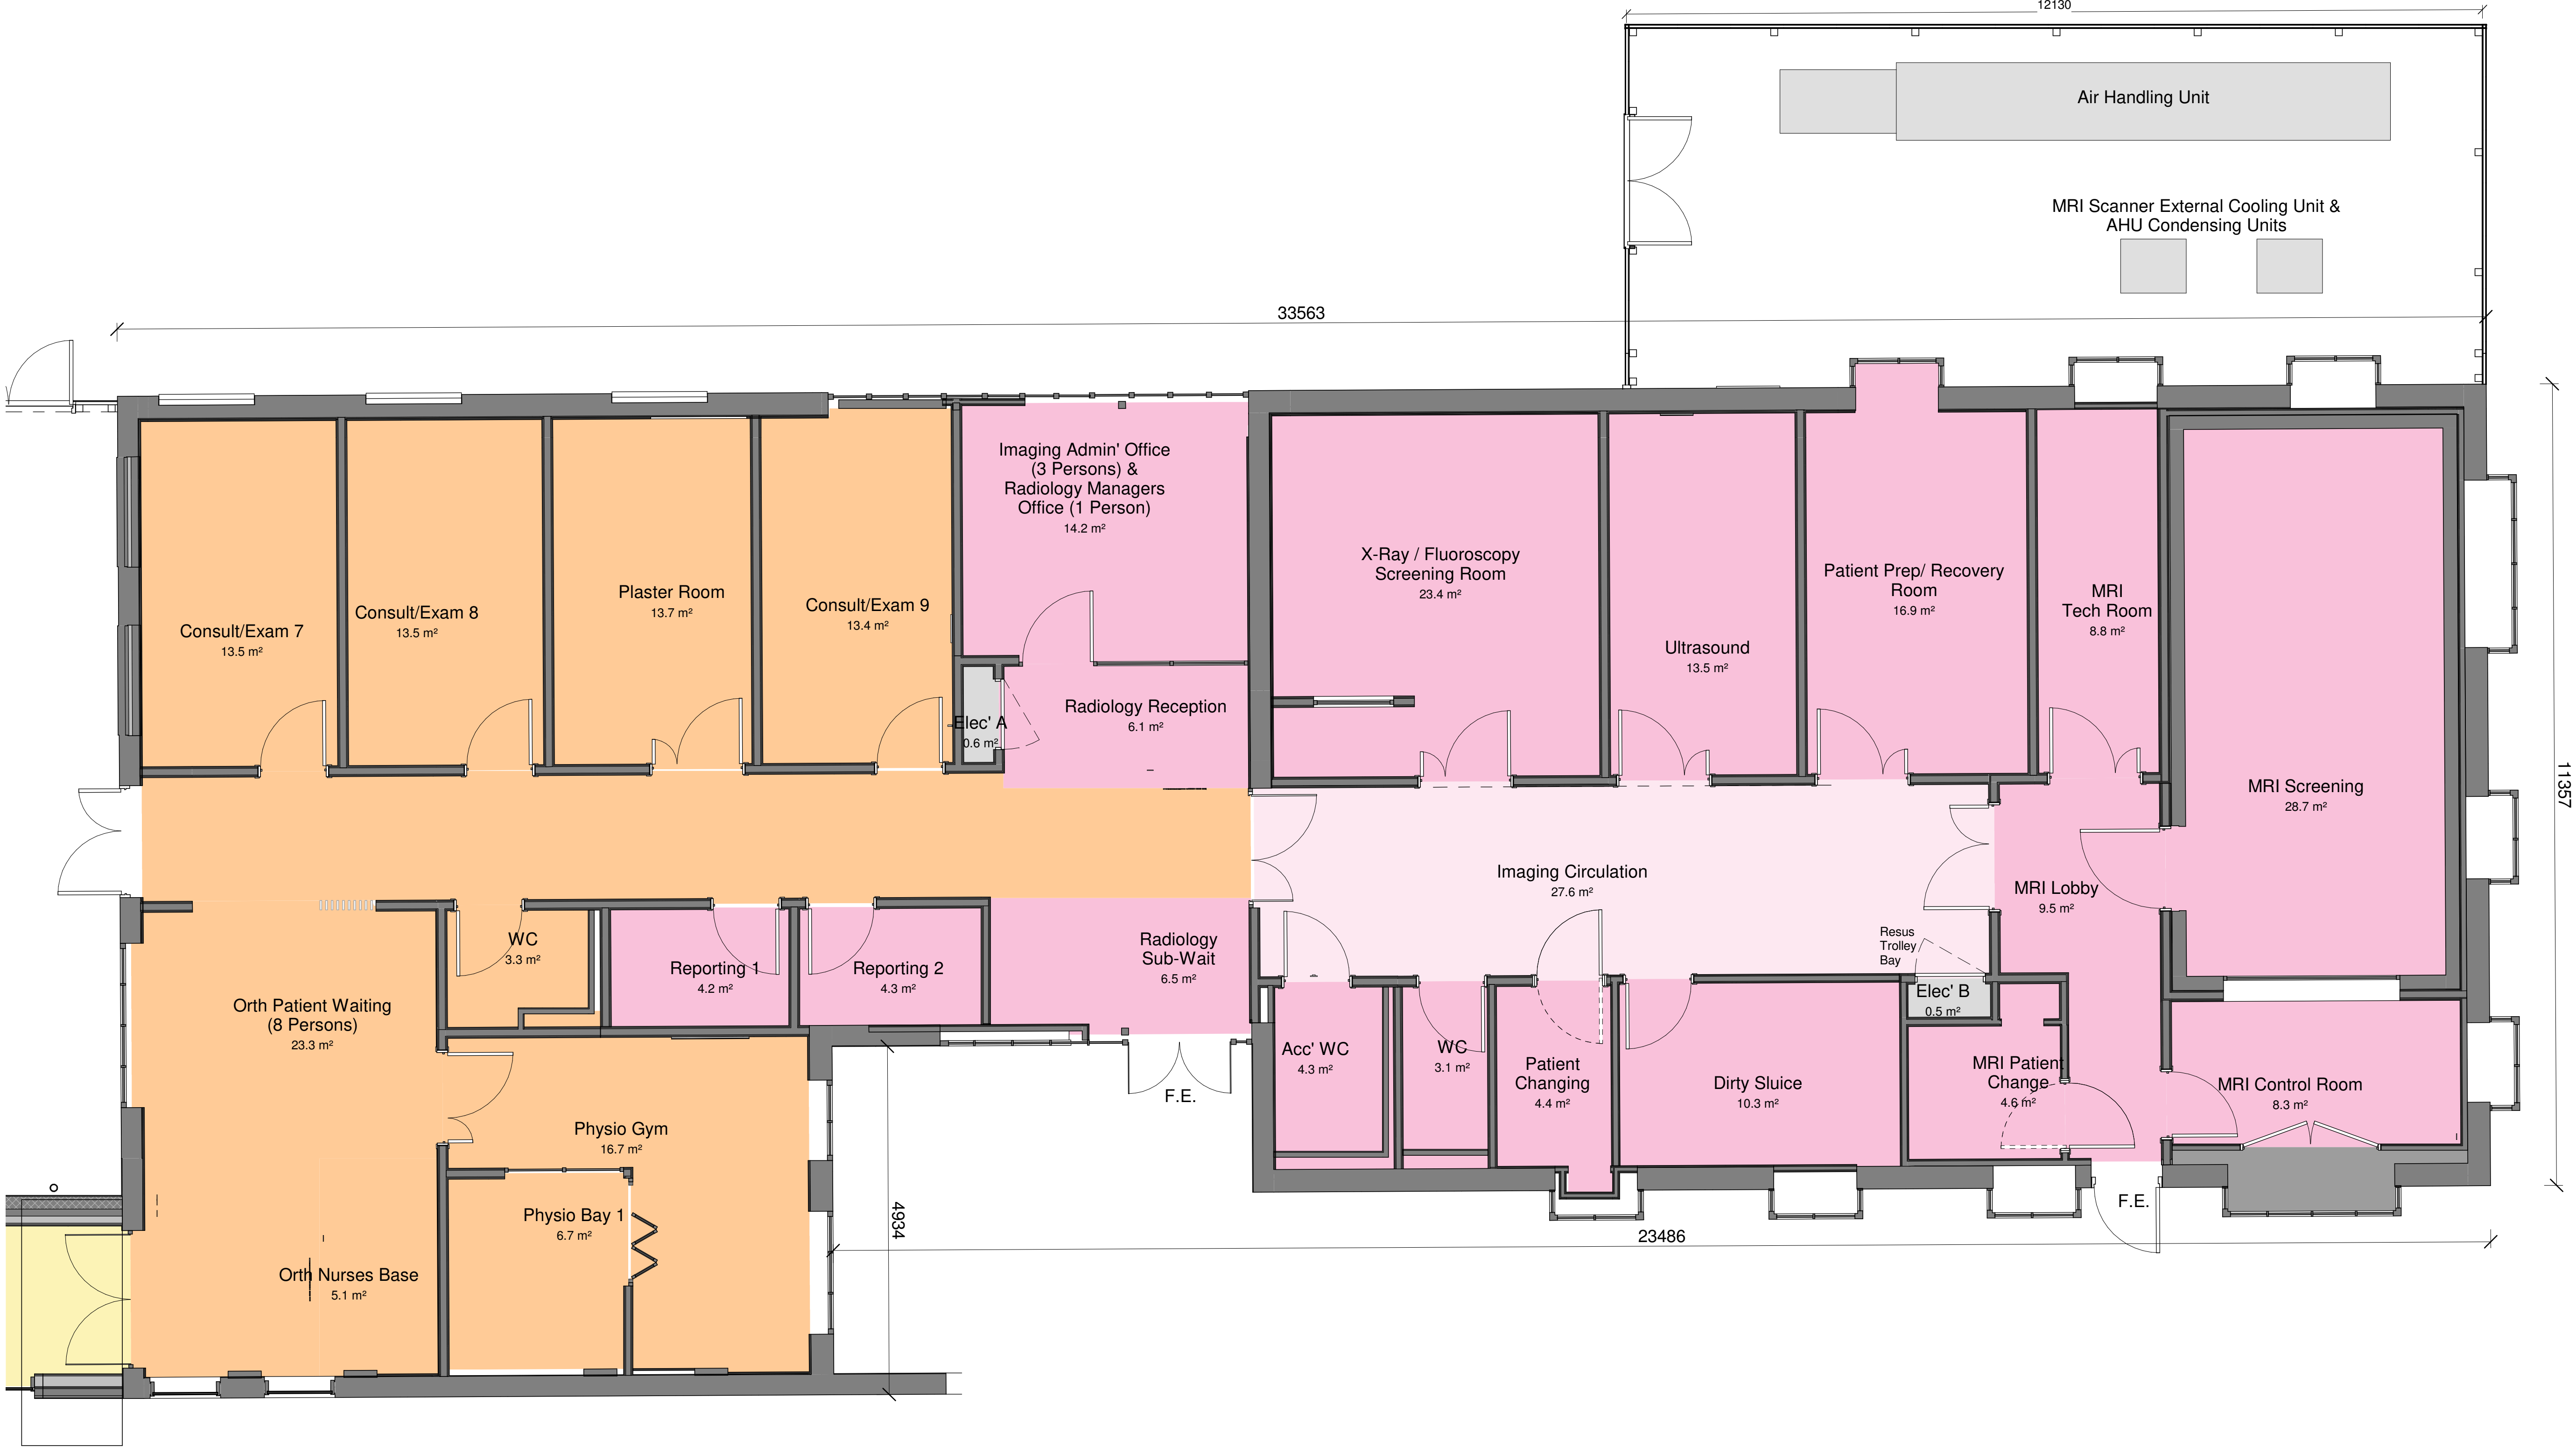

© COPYRIGHT
The copyright in this drawing is vested in Sheppard Robson and no license or assignment of any kind has been, or is, granted to any third party whether by provision of copies or originals or otherwise unless agreed in writing.
DO NOT SCALE FROM THIS DRAWING
The contractor shall check and verify all dimensions on site and report any discrepancies in writing to Sheppard Robson before proceeding work
FOR ELECTRONIC DATA ISSUE
Electronic Data / drawings are issued as "read only" and should not be interrogated for measurement. All dimensions and levels should read, only from those values stated in text, on the drawing.

SIGNED	DATED

REV.	DATE	AMENDMENT
P01	21/02/2020	Approved Stage 2 Issue
P02	02/03/2020	MRI Plant Compound added to agreed 'Stage 2' Layout at Client Request
P03	11/11/2020	Stage 2 Sign Off Issue
P04	21/01/2021	Stage 3 Approval Issue :
P05	09/04/2021	Stage 4 Issue : Issued for stage approval
P06	14/05/2021	PLANNING APPLICATION : Site plan updated. Draught lobby shifted across 1 bay. Notes added.

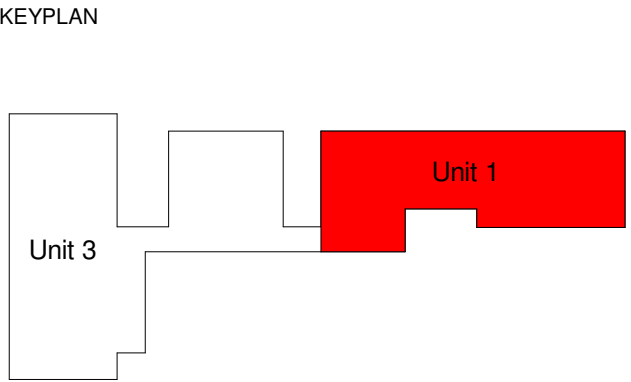

CLIENT

Spire Wrexham

STATUS
S4

PURPOSE FOR ISSUE
STAGE APPROVAL

SR NO.
6529

Stage 4
DRAWING NO.
6529 - SRA-XX-00-DR

REV.
P06

SHEPPARD ROBSON

27th Floor City Tower Piccadilly Plaza Manchester M1 4BT
T: +44 (0)161 233 8900 E: manchester@sheppardrobson.com

SCALE@A1	DATE	ORIGINATOR	CHECKED	AUTHORISED
1 : 50	02/13/20	CP	NW	NW

PROJECT
Spire Wrexham
General Arrangement
Ground Floor - Unit 1