



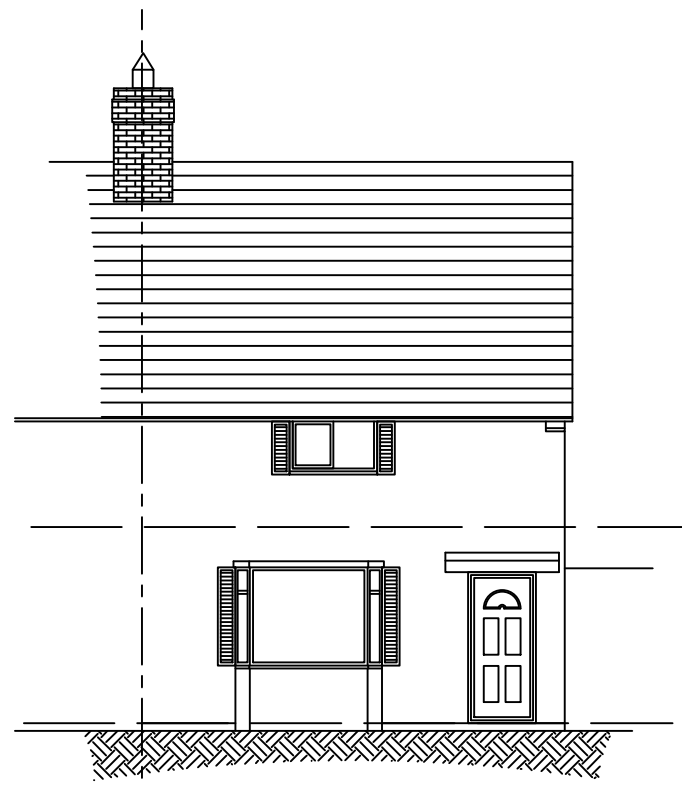


Elevation A
Scale 1:100

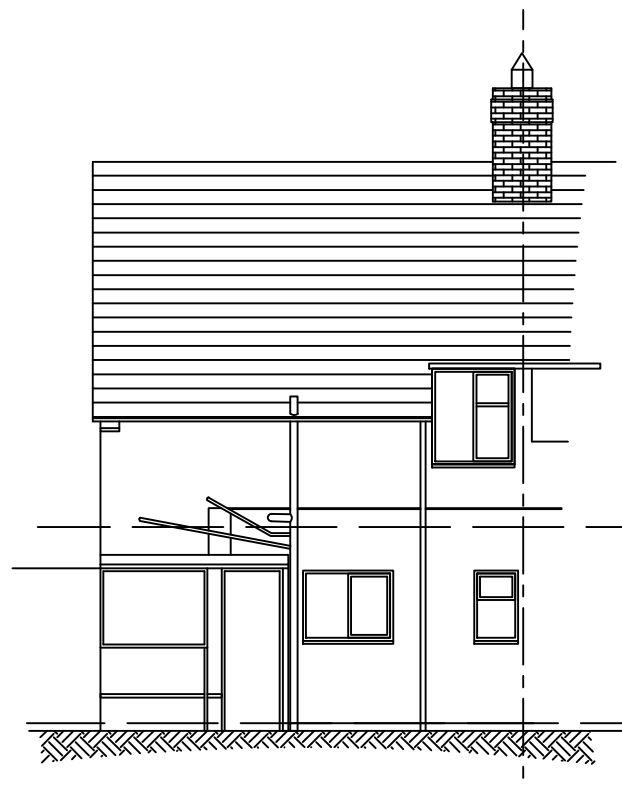


Elevation B
Scale 1:100




Elevation C
Scale 1:100

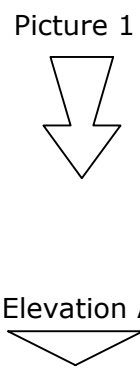


Elevation A

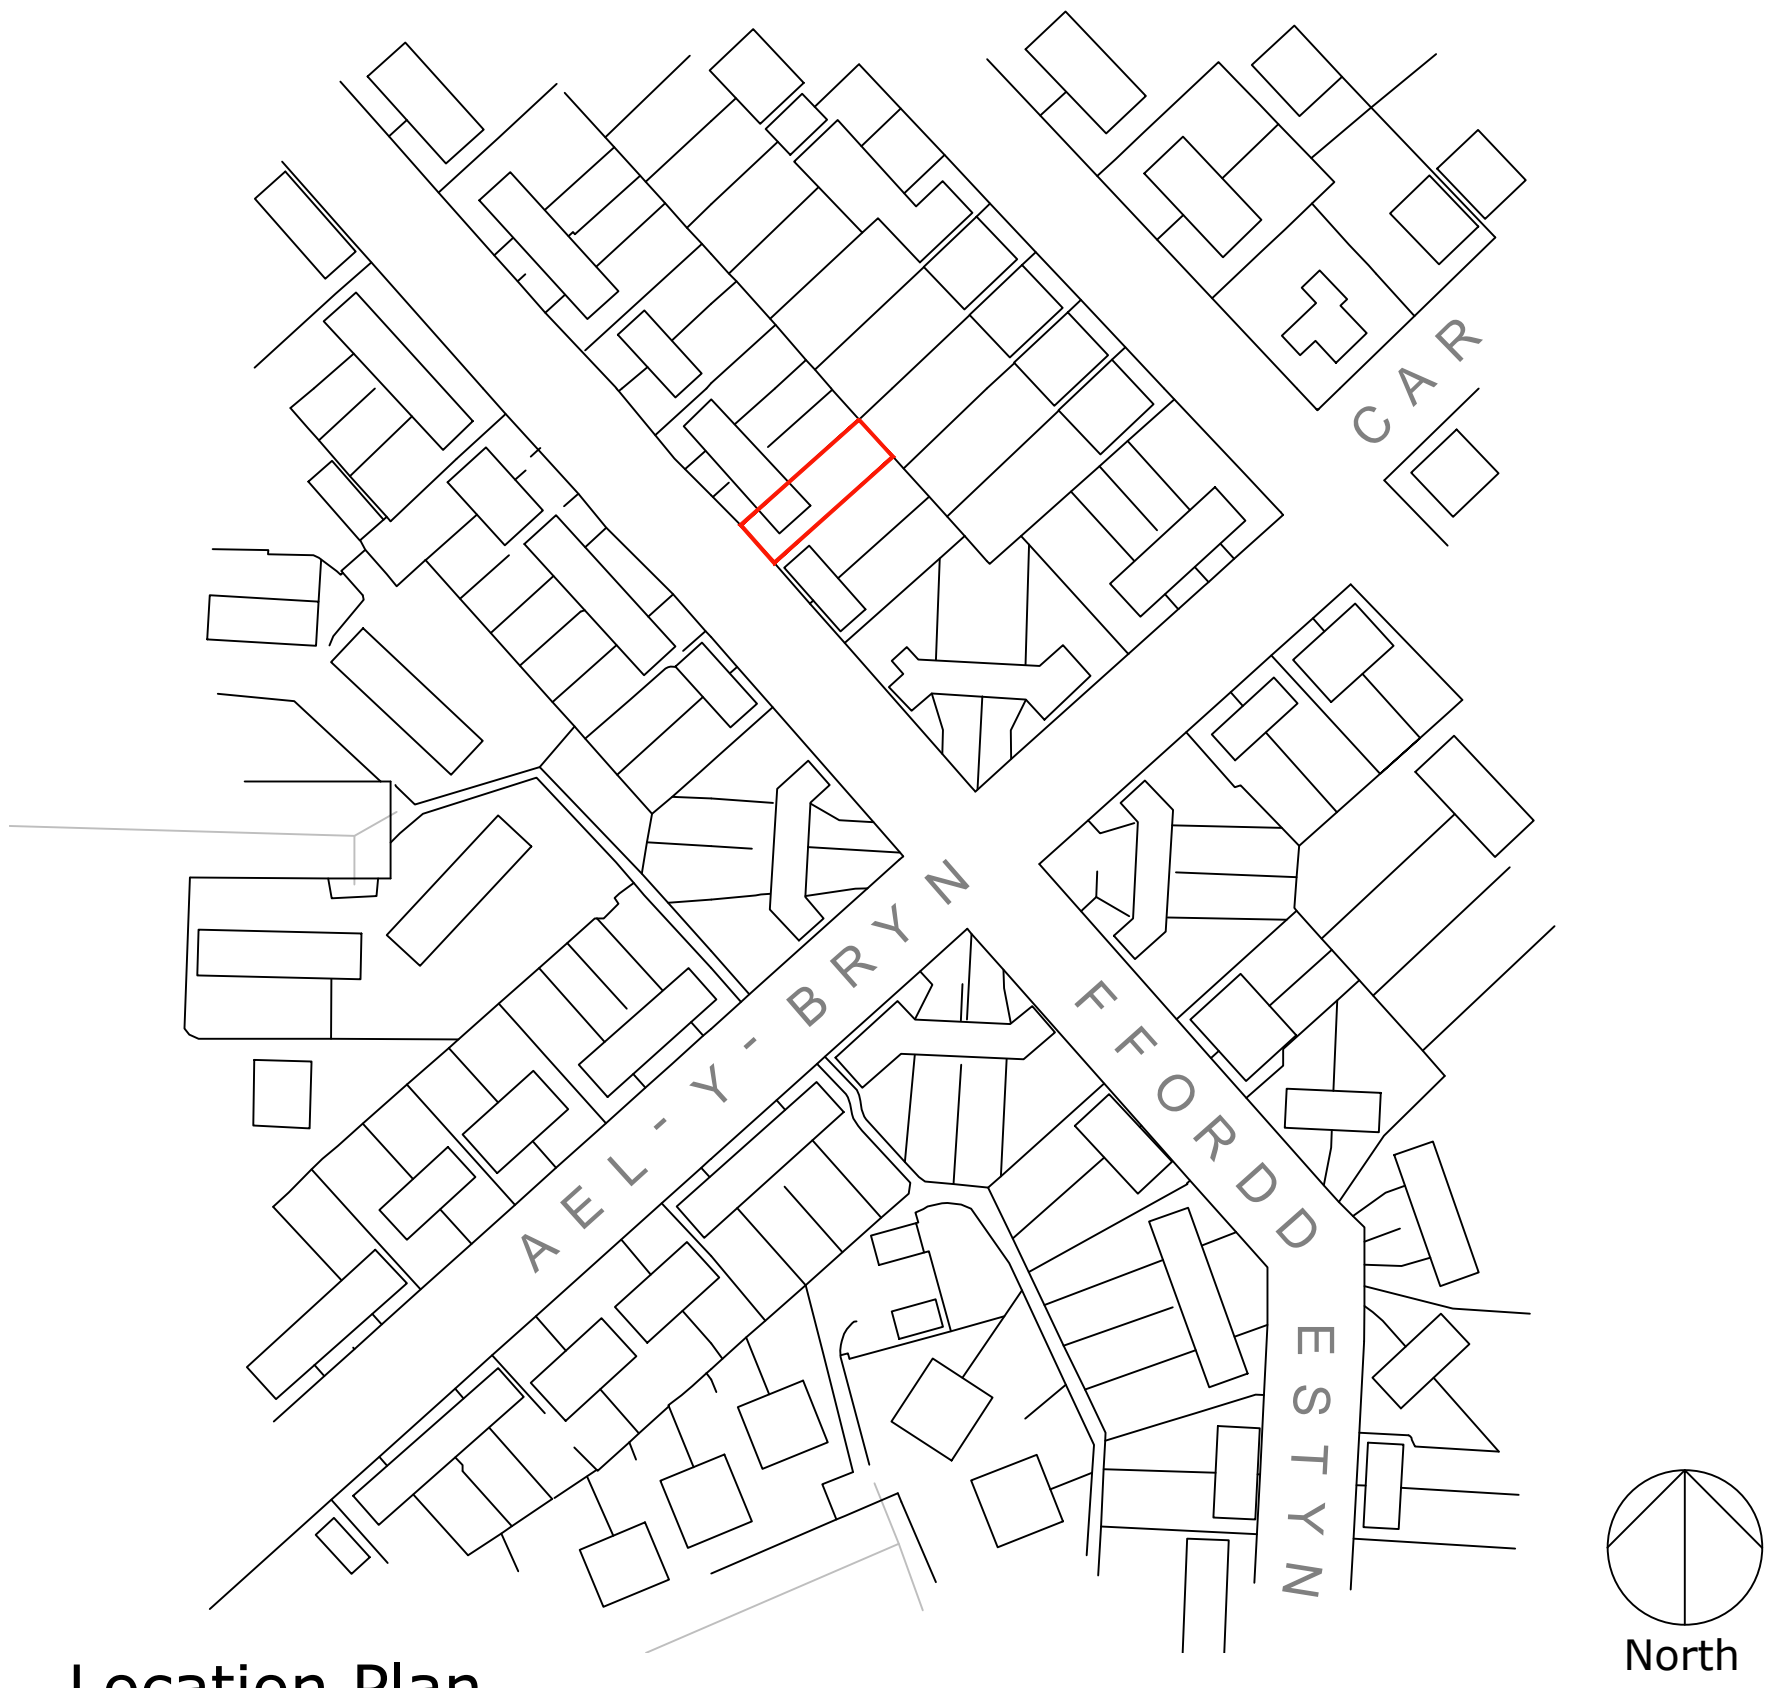


Location Plan
Scale 1:1250

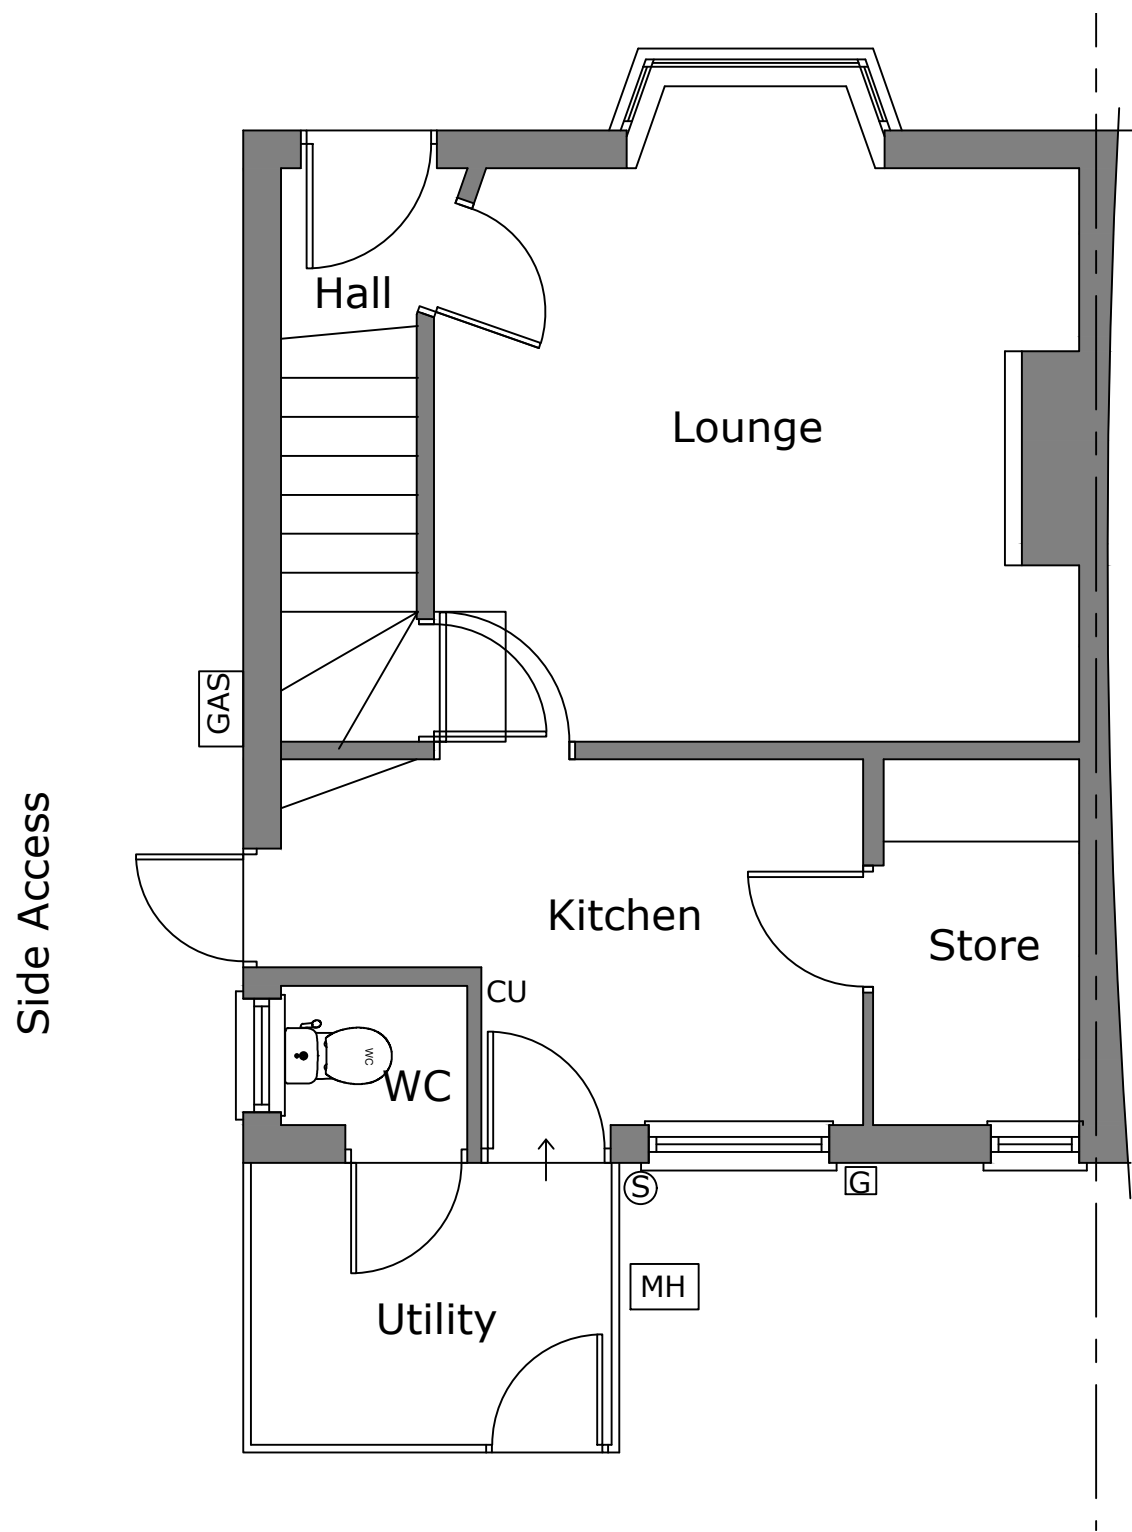


Ground Floor Plan
Scale 1:50

 

Elevation C

 


Elevation B

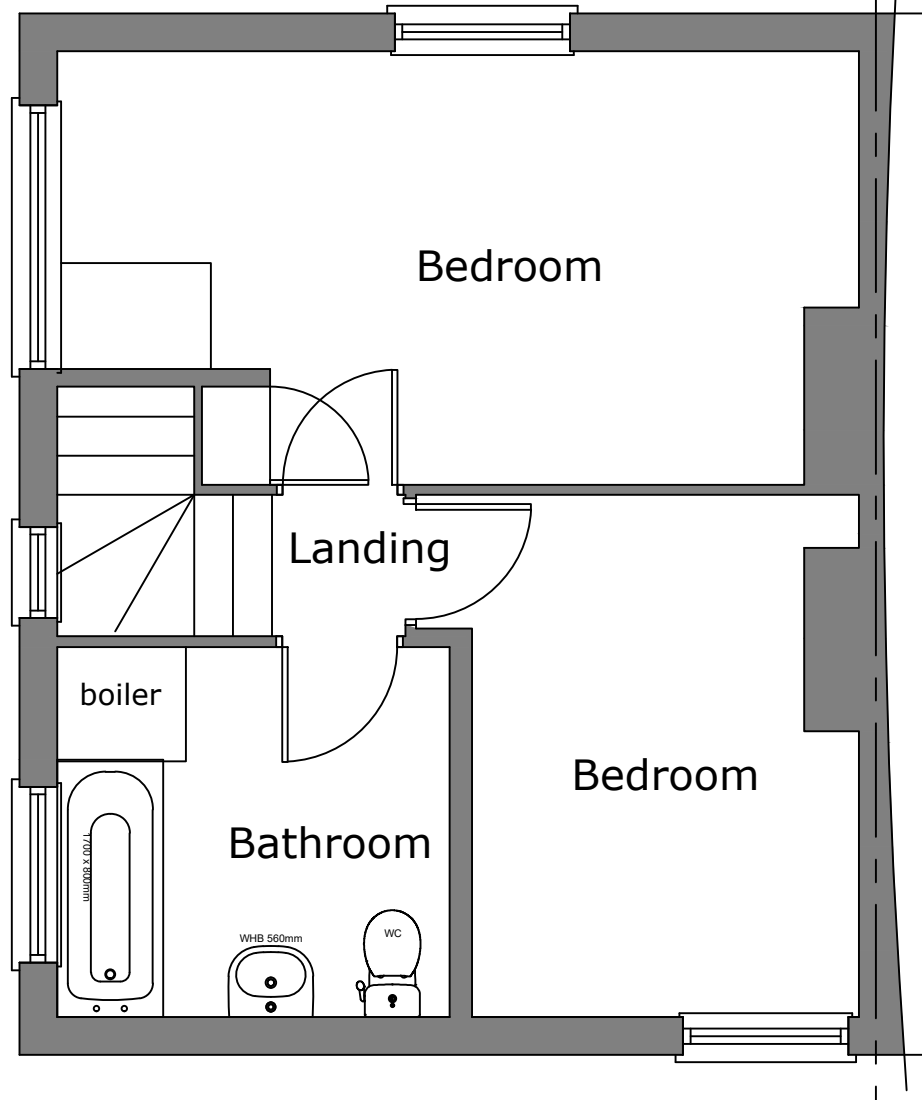

First Floor Plan
Scale 1:50



Picture 1

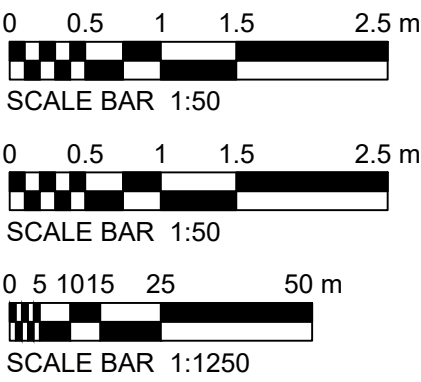


The Contractor must check all dimensions on site before commencing setting out works. Any discrepancies are to be reported immediately.
DO NOT PROCEED IN THE EVENT OF A DISCREPANCY. DO NOT SCALE FROM THE PRINTS.

Planning Drawing

29/03/2021
Drawing Revisions

Project	65 Ffordd Estyn Garden Village Wrexham	
---------	---	--

 Drawing Title		
Location Plan, Plans and Elevations As Existing		
	Drawing Number 21-04-PL01	Revision -
Scale	1:50 & 1:100 @ A1	Date March 2021
DO NOT SCALE		COPYRIGHT RESERVED