



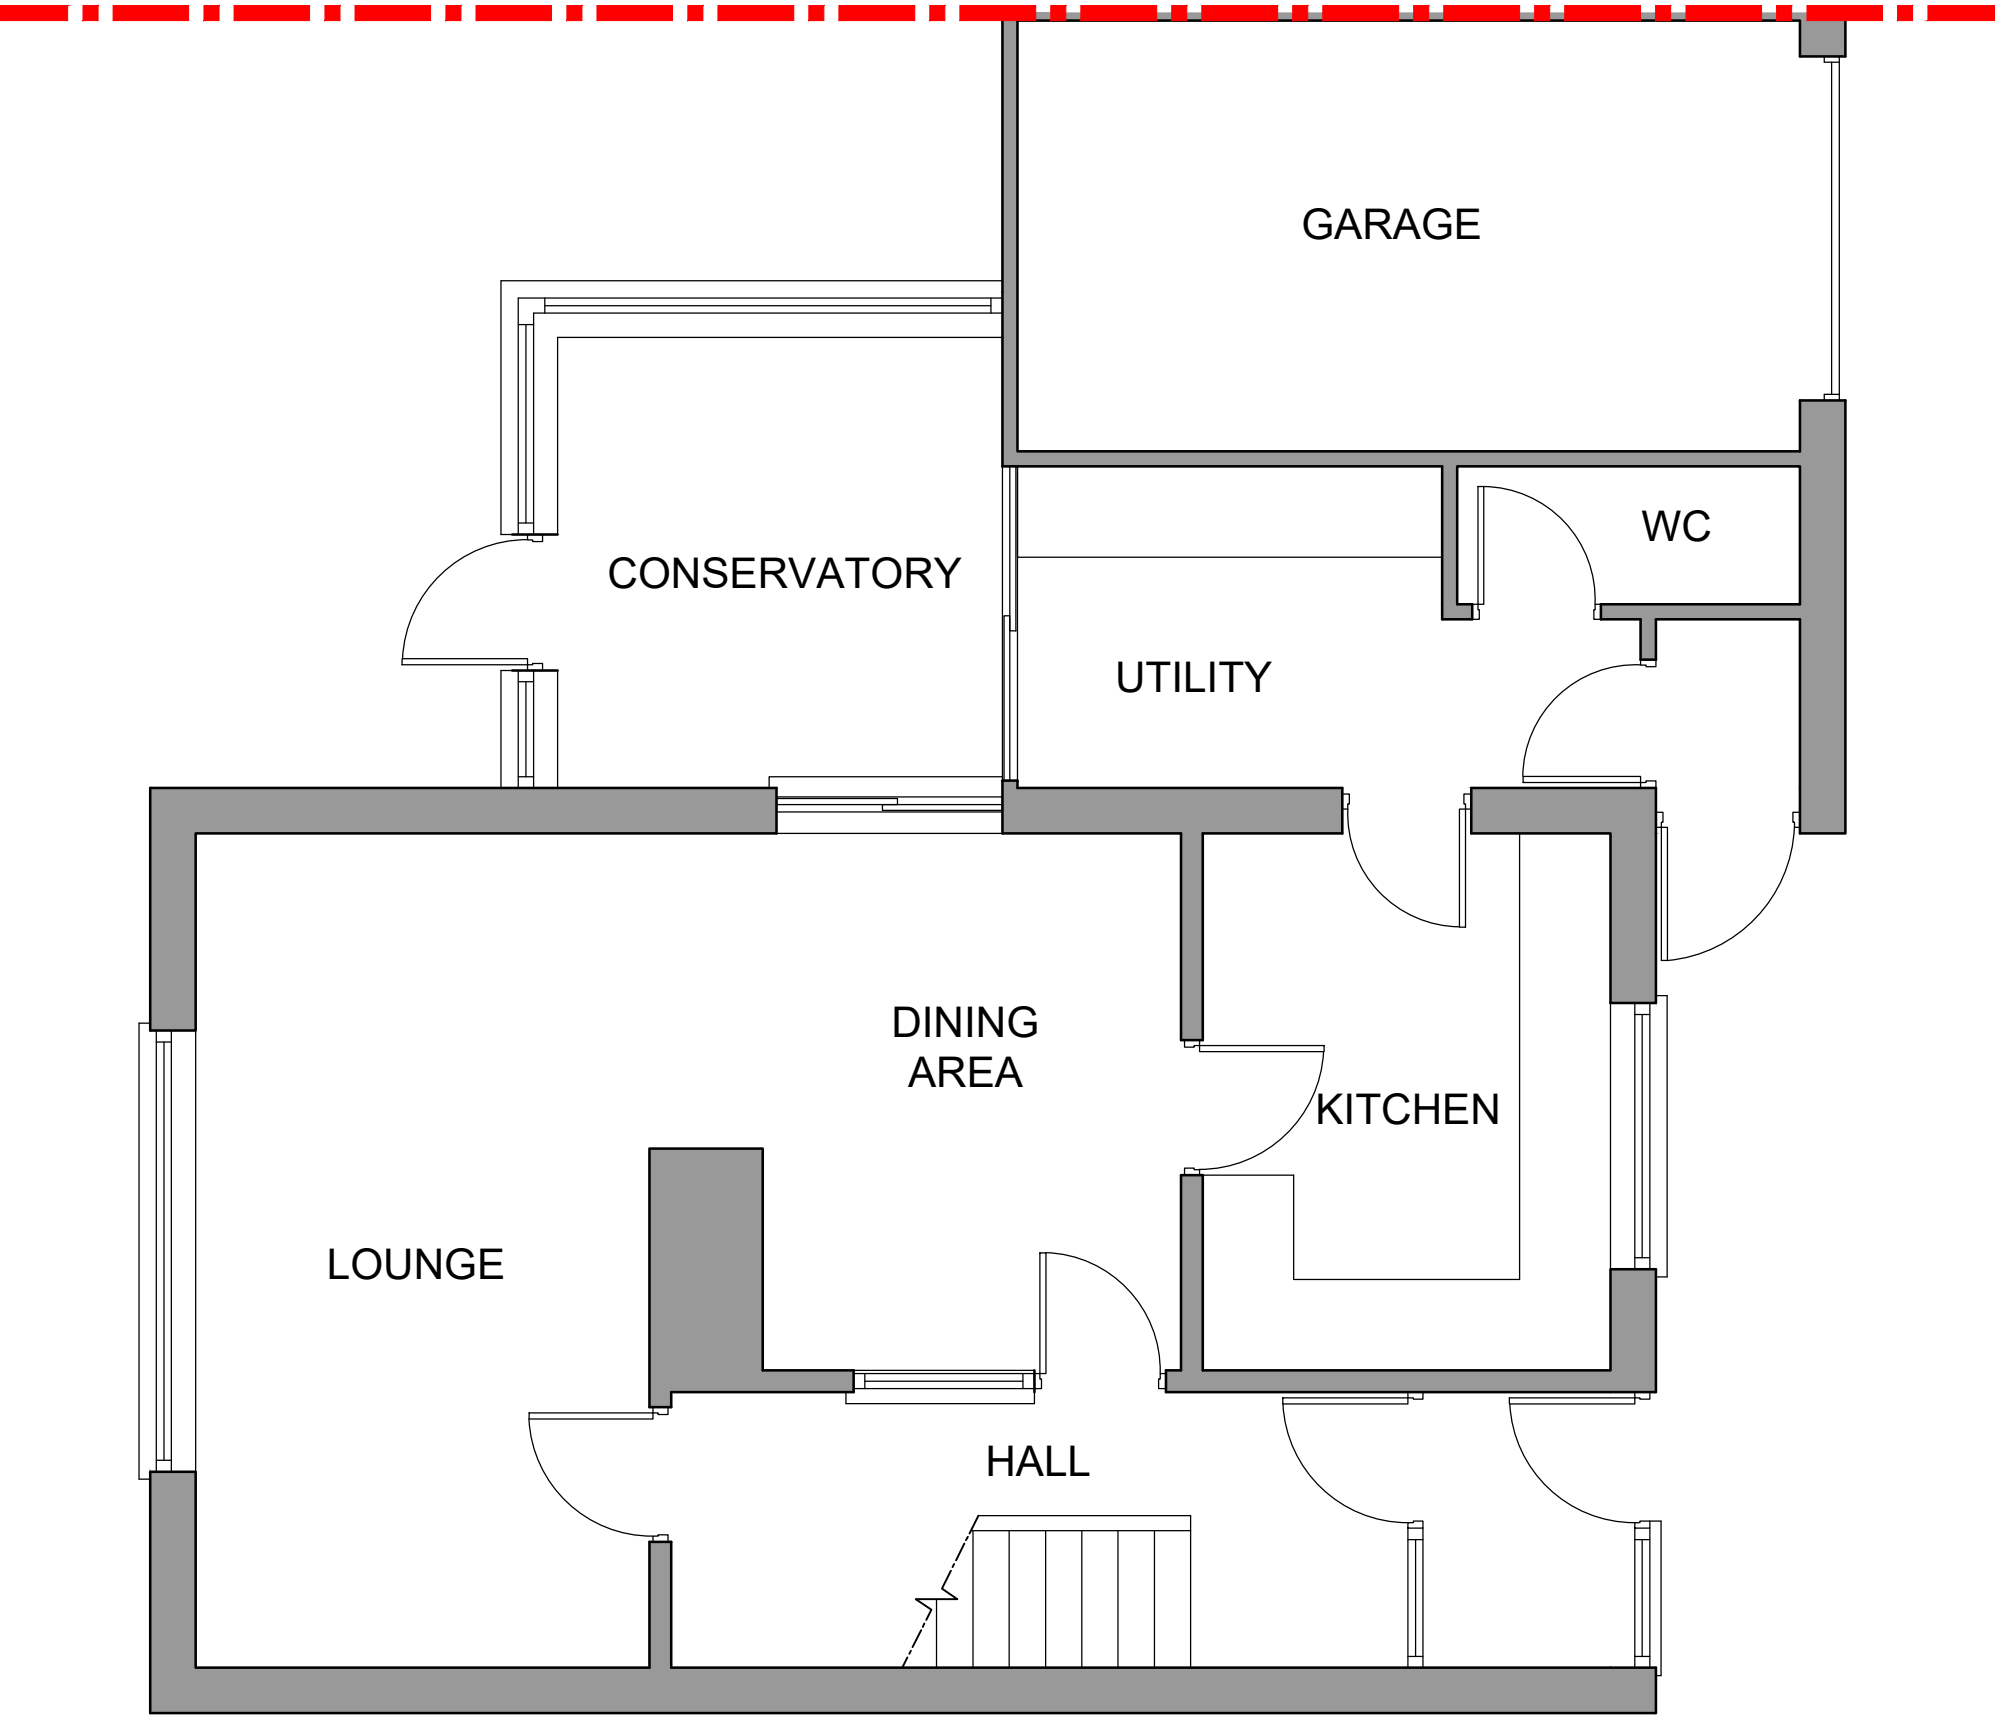

Ground floor plan 1:50

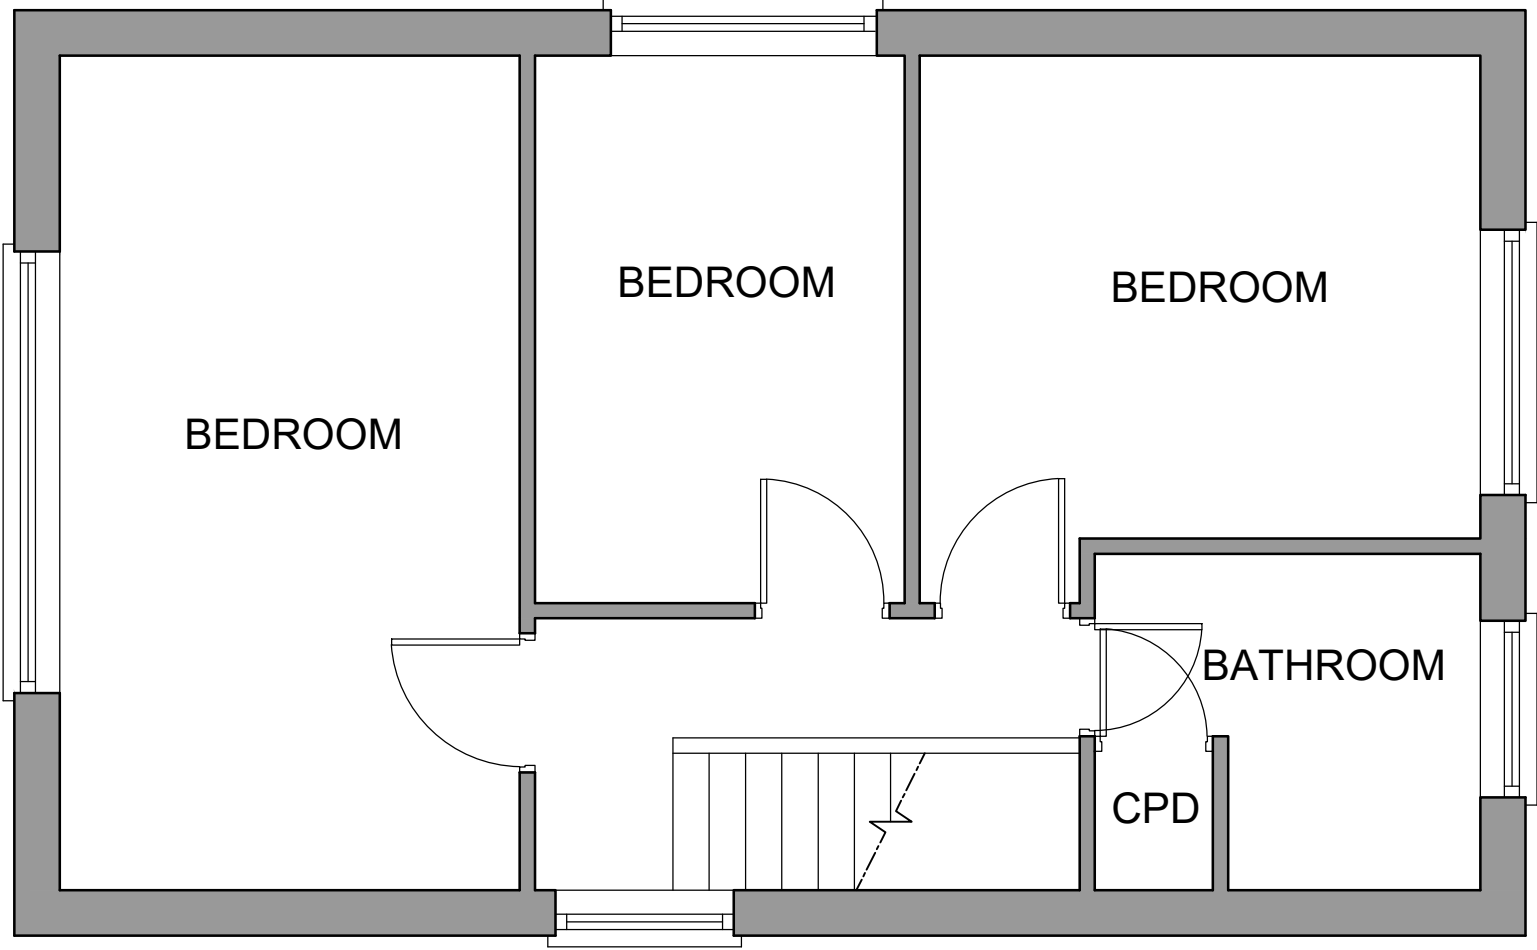

First floor plan 1:50



HDS Architectural Services, The Foundry,
15 York Street, Wrexham
LL13 8LW
Tel: (01978) 345250
www.hdsarchitectural.co.uk

Project; 17 Dorset Drive, Wrexham, LL11 2UW	
Title; Floor Plans as Existing	Scale (A2); 1:50
Dwg No; DD/DP/01	Date; June 2021
Revision;	