

This drawing is © C4 Projects and is not to be copied, reproduced or re-distributed either in whole or in part without the prior written permission of the originator.

The originator shall have no responsibility for any liability, loss, cost, damage or expense arising from or relating to any use of this document other than for its intended purpose on this project.

This drawing shall be read in conjunction with all other relevant drawings, specifications and associated documentation. Any discrepancies, errors or omissions are to be reported to the originator before proceeding with work.


All dimensions are to be checked on site by the contractor prior to proceeding with any work. This drawing shall not be scaled to ascertain any dimensions, work to figured dimensions only.

DISCLAIMER
When this drawing is issued in CAD, it is an uncontrolled version issued for information only, to enable the recipient to prepare their own documents/drawings for which they are solely responsible.


SOFTWARE INTEROPERABILITY
C4 Projects prepared this drawing using Autodesk REVIT Architecture.

C4 Projects does not accept liability for any loss or degradation of any information held in the drawing resulting from the translation from the original file format to any other file format or from the recipients reading of it in any other programme.


Hazard Identification		
ref	hazard	date

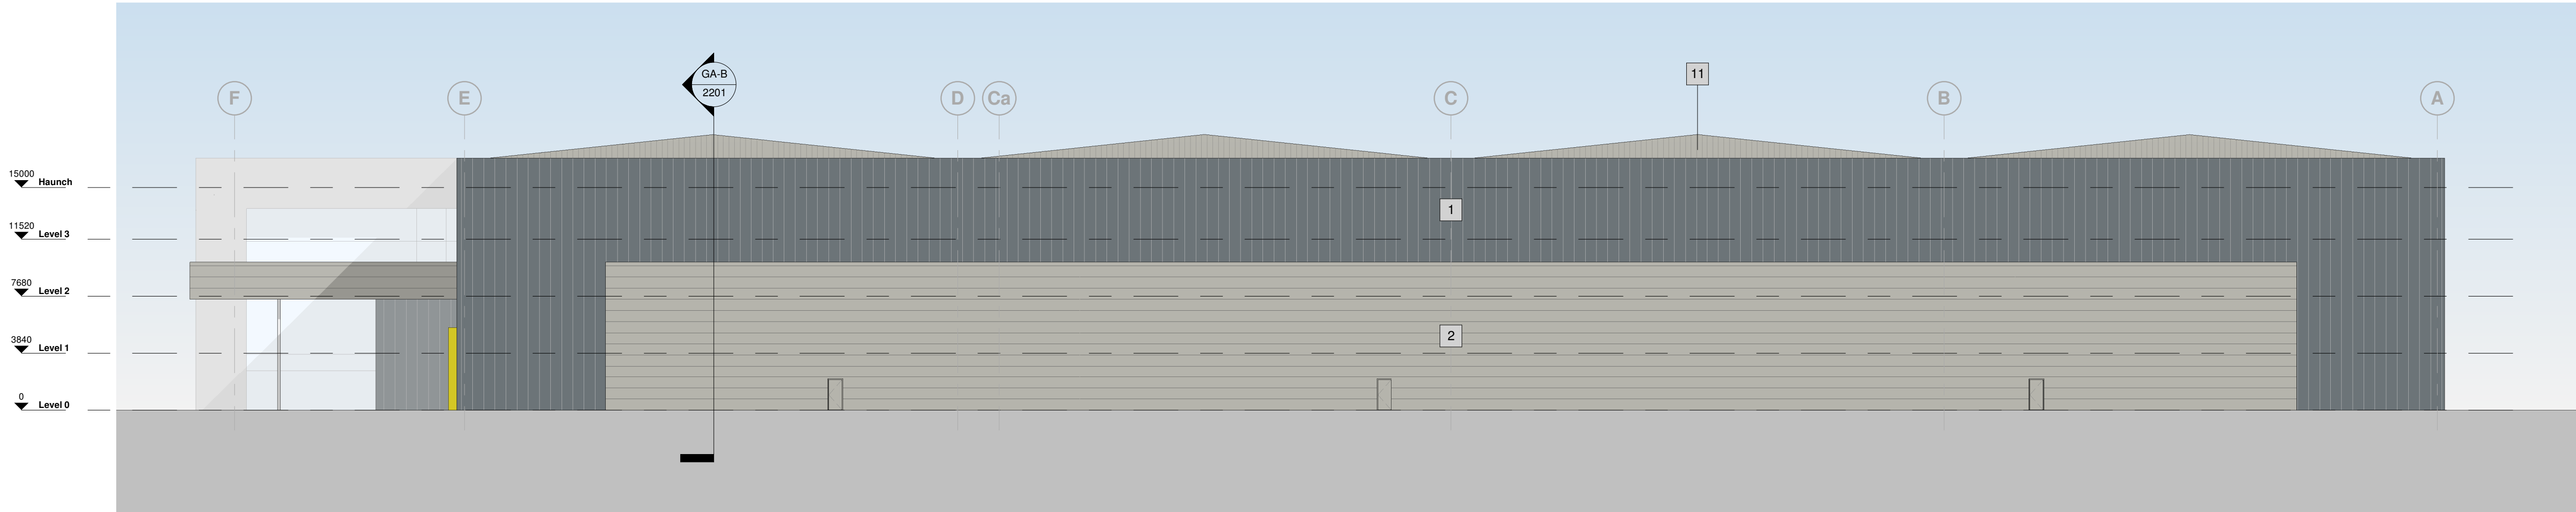

1 North East Elevation
1 : 250

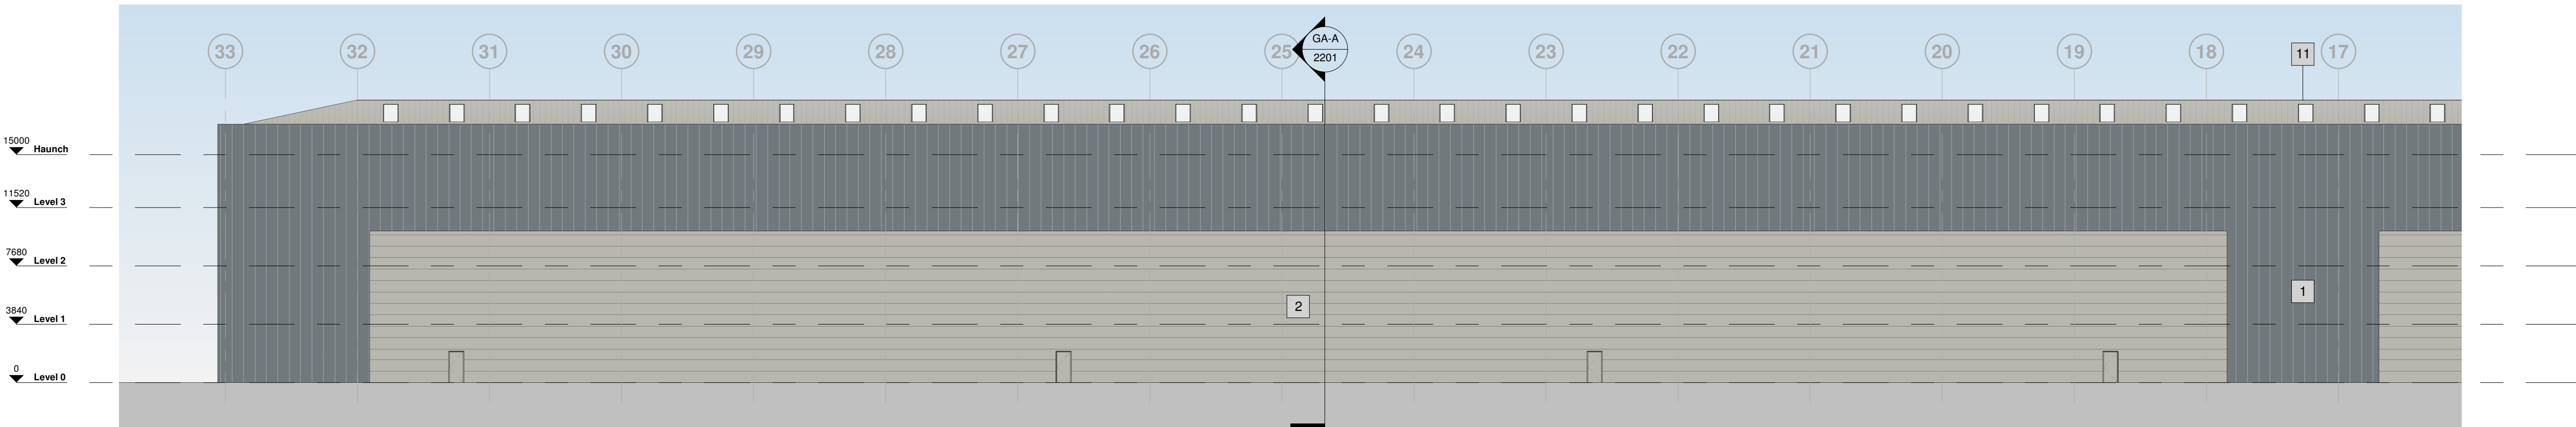

2 North West Elevation - 1 of 2
1 : 250

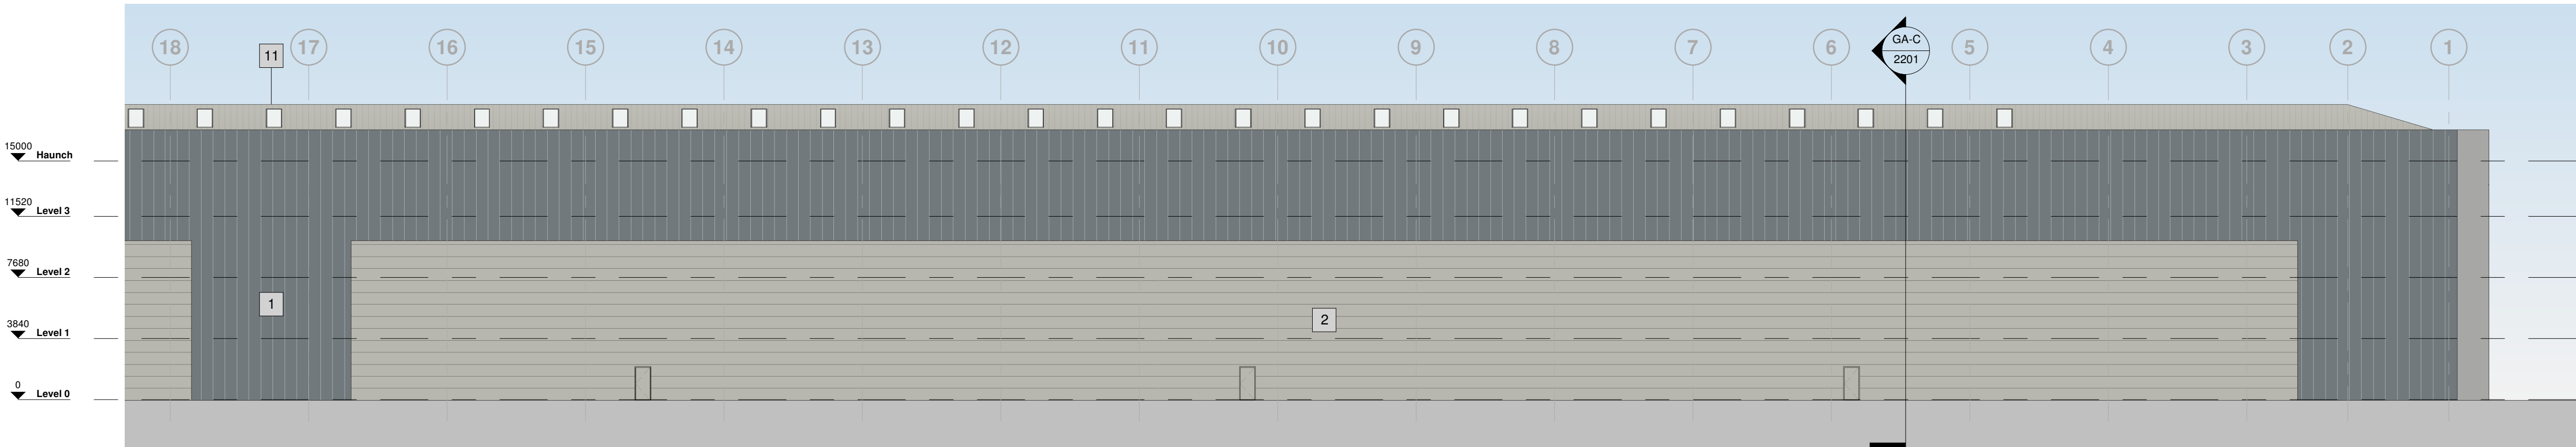


3 North West Elevation - 2 of 2
1 : 250

Building Fabric Materials Schedule

- | | |
|---|---|
| 1 | Wall Type 1 - Built-up metal cladding (twin skinned, insulated)
Vertical Trapezoidal profile - Merlin Grey (RAL 180 40 05 / BS 18B25) |
| 2 | Wall Type 2 - Built-up metal cladding (twin skinned, insulated)
Horizontal Trapezoidal profile - Goosewing Grey (RAL 7038) |
| 3 | Wall Type 3 - Built-up metal cladding (twin skinned, insulated)
Horizontal Trapezoidal profile - Anthracite (RAL 7016) |
| 4 | Wall Type 4 - Aluminium Curtain Wall stick frame system
PPC Anthracite (RAL 7016) framing, double glazed infills (solar control) |
| 5 | Wall Type 5 - Precast concrete (Insulated Infills) to Loading Docks Specialist panels
Natural colour / finish |
| 6 | Wall Type 6 - Pressed Aluminium Sheeting to Feature Surround
Flat faced panels (uninsulated), open joints, PPC finish
White/Silver Aluminium (RAL 9006) with Inner band in Network Blue (RAL TBC) |
| 7 | Wall Type 7 - Pressed Aluminium Sheeting to Feature Arrow
Flat faced panels (uninsulated), open joints, PPC finish
Network Blue (RAL TBC) |

- | | |
|----|--|
| 8 | Wall Type 8 - Pressed Aluminium Sheeting to Feature Dock Surround
Flat faced panels (uninsulated), open joints, PPC finish
Yellow (RAL TBC) |
| 9 | Wall Type 9 - Translucent Polycarb to Feature Entrance Door with backlit lighting
Flat faced panels (uninsulated), open joints, PPC finish
Yellow (RAL TBC) |
| 10 | Wall Type 10 - Translucent Structural Sandwich Panel
Visible Light Transmission - 30% |
| 11 | Roof Type 1 - Built-up metal cladding (twin skinned, insulated)
Trapezoidal profile - Goosewing Grey (RAL 7038)
with integrated polycarbonate rooflights (10%) |
| 12 | Roof Type 2 - Kingspan Topdek Roofing System above offices
Goosewing Grey (RAL 7038) |
| 13 | Roof Type 3 - Built-up metal cladding (twin skinned, uninsulated)
Trapezoidal profile - Goosewing Grey (RAL 7038) |
| 14 | Roof Type 4 - Built-up metal cladding (twin skinned, uninsulated)
Trapezoidal profile - Merlin Grey (RAL 180 40 05 / BS 18B25) |

- | | |
|---|---|
| A | Operational Door - Level Access
Sectional insulated shutter, plastisol coated finish, Traffic Yellow (RAL 1023) |
| B | Operational Door - Dock Levellers
Sectional insulated shutter, plastisol coated finish, Traffic Yellow (RAL 1023) |
| C | Personnel Access / Escape doorset - Warehouse
Galvanised steel, PPC finish matched to cladding, thermally insulated core |

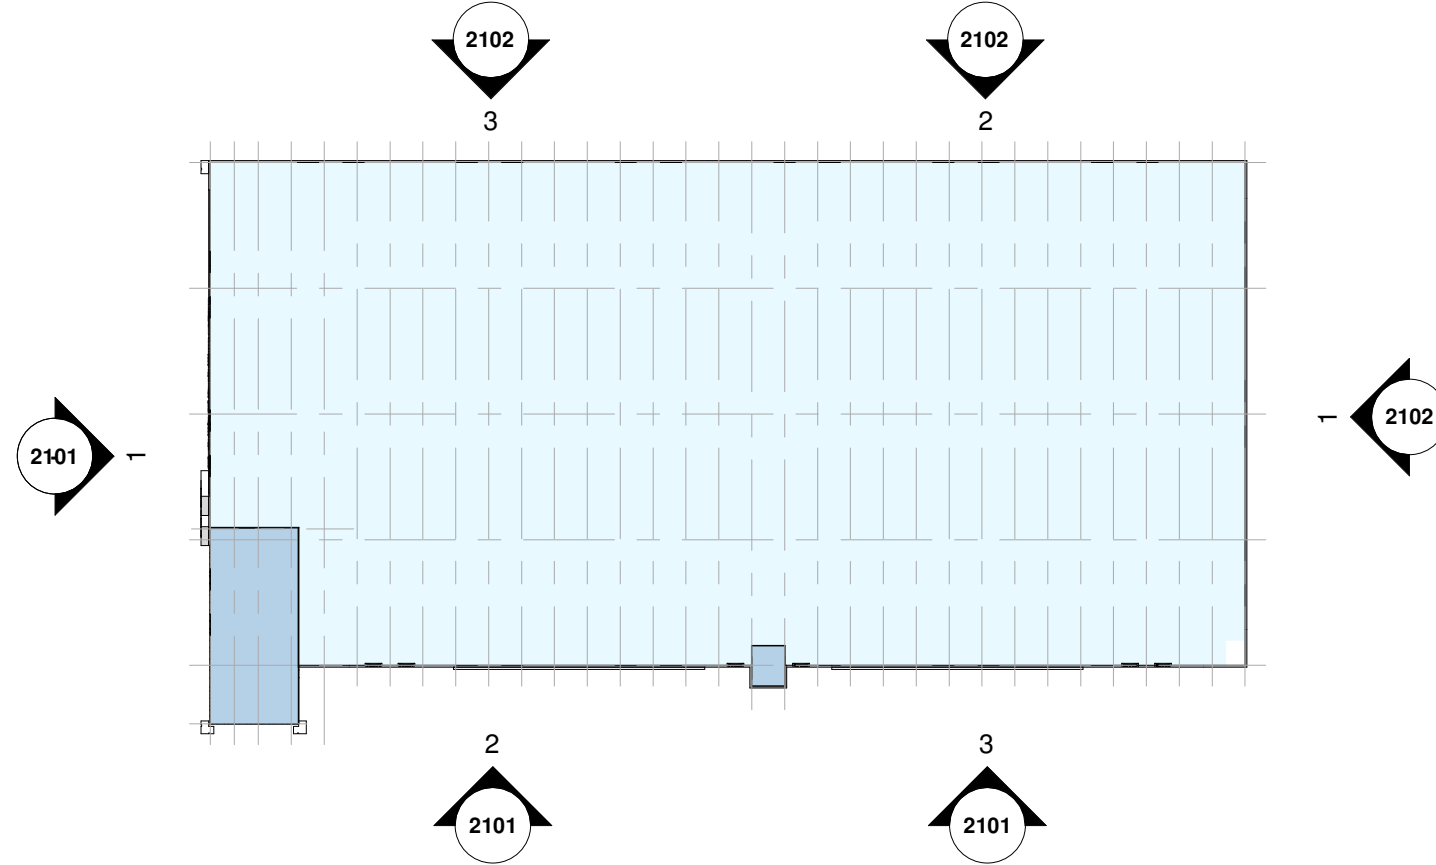

P1	First Issue	BC	02.06.21	DC
Rev	Revision Details	Drawn	Date	Checked



Project Management • Architecture • Building Surveying • Cost Consultancy

Client
Net World Sports

Project
New Offices & Distribution Facility
Bryn Lane, Wrexham

Drawing Title
GA Elevations as Proposed
Sheet 2 of 2

Status Purpose of Issue
S2 SUITABLE FOR INFORMATION

Drawn by	JN	Created	May 21
C4 Job no.	19153	Scale	As indicated @ A1

Drg no.	19153-C4P-B1-ZZ-DR-A-2102	Rev	P1
---------	---------------------------	-----	----