

- GENERAL NOTE:**
1. UNDER NO CIRCUMSTANCES SHOULD DIMENSIONS BE SCALED FROM THIS DRAWING 'IF IN DOUBT ASK'.
 2. THE DRAWINGS ARE TO BE READ IN CONJUNCTION WITH ALL OTHER RELEVANT DRAWINGS/SPECIFICATION. ANY DISCREPANCIES, ERRORS OR OMISSIONS TO BE BROUGHT TO THE ATTENTION OF 'd2 architects'.
 3. ALL DIMENSIONS ARE TO BE CHECKED PRIOR TO COMMENCEMENT.
 4. THIS DRAWING IS THE PROPERTY OF 'd2 architects' AND MUST NOT BE COPIED OR REPRODUCED EITHER IN WHOLE OR IN PART WITHOUT WRITTEN PERMISSION.

Rev:	Description:	Date:
X	First Issue	20.08.18

Scheme Title:

2 West Way, Rossett

Drawing Reference:

Existing Floor Plans

Scale @ A3:

1 : 100

Drawn by:

RAL

Checked by:

MOH

Project Number:	Drawing Number:	Revision:
5654	EX02	X

d2

architects

Soughton House

2 Nicholas Street Mews

Chester

Cheshire

CH1 2NS

Hirdir Studio

Pentre Celyn

Ruthin


Denbighshire

LL15 2HF


T: 01244 326 347 / 01824 562012

E: admin@d2architects.co.uk

W: www.d2architects.co.uk

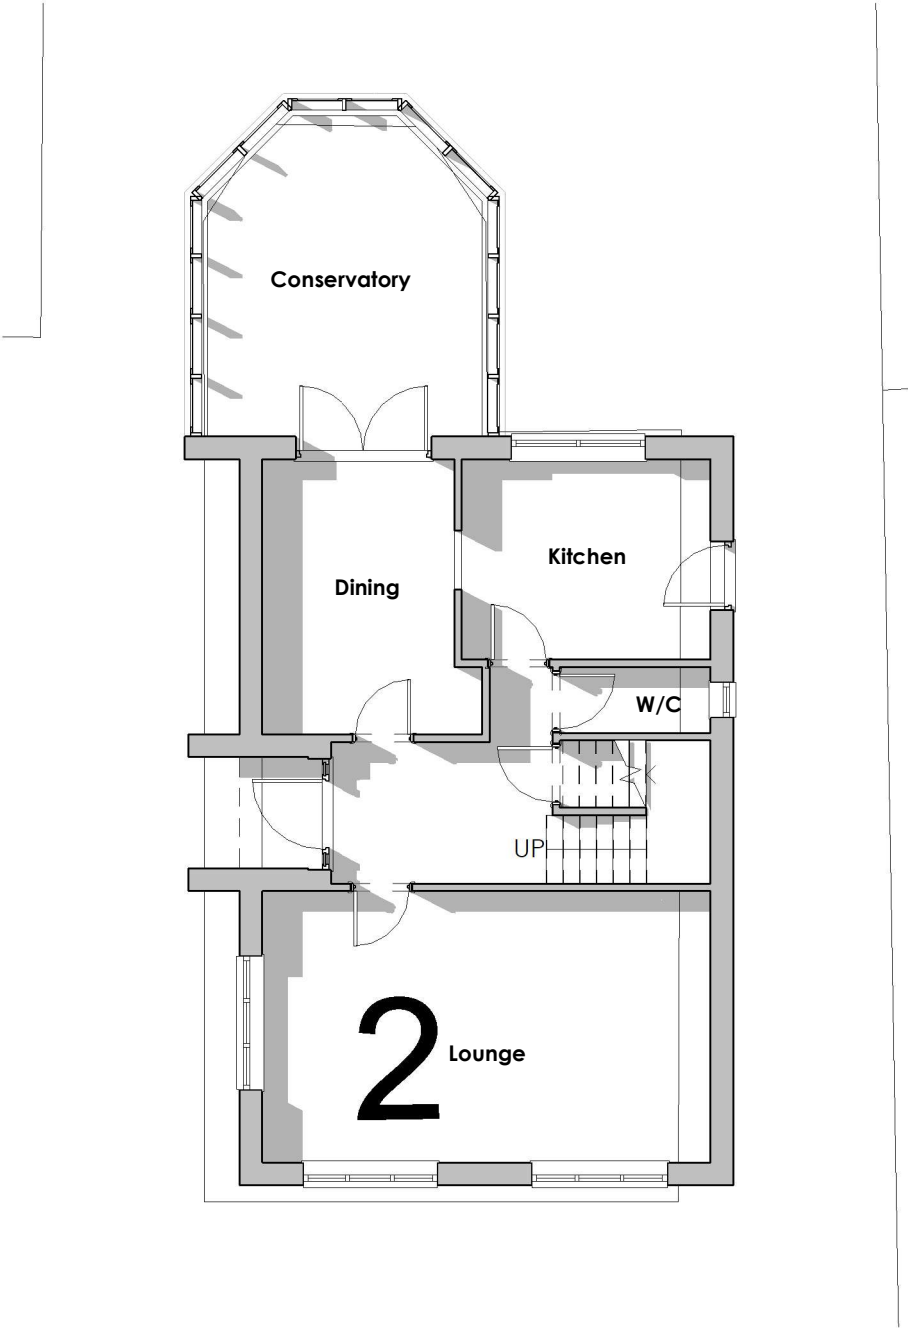

Existing - Ground Floor Plan
Scale: 1 : 100

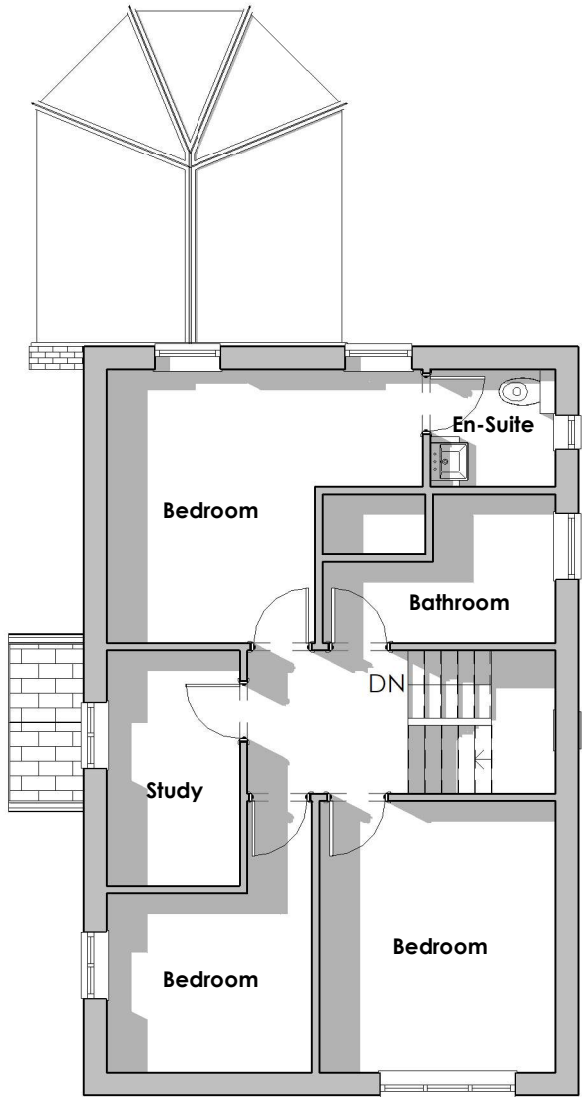

Existing - First Floor Plan
Scale: 1 : 100