



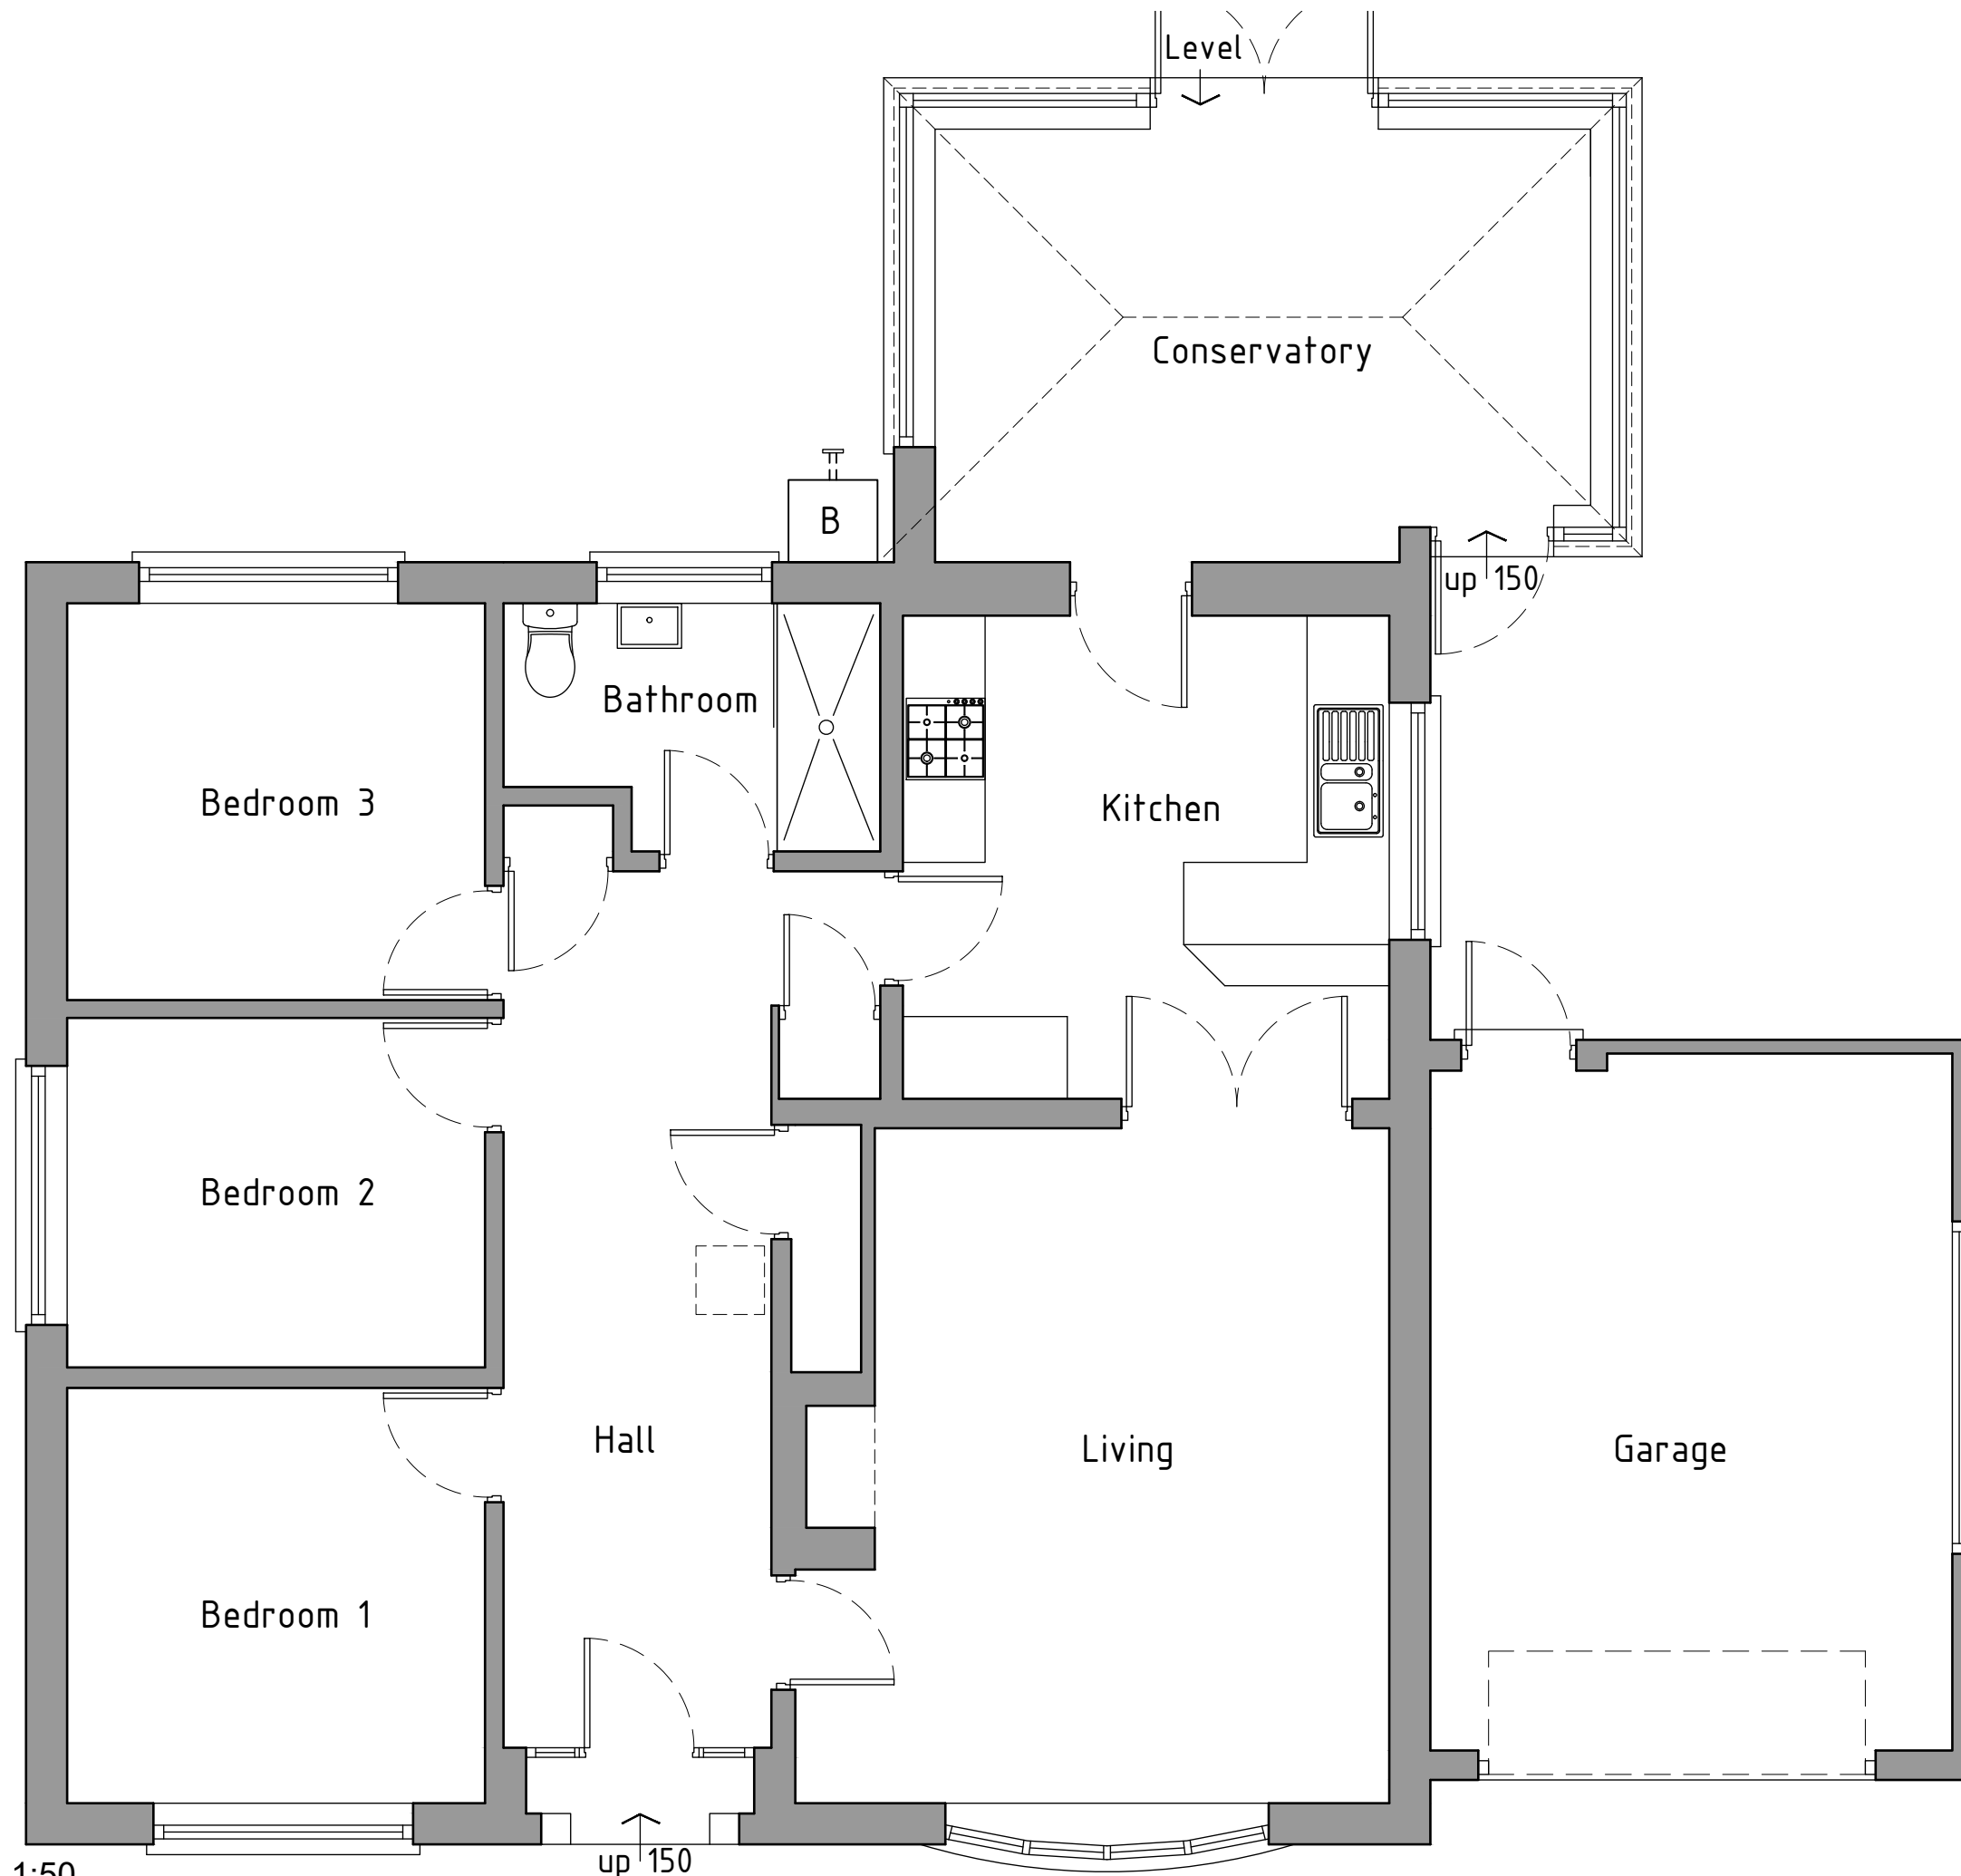

Ground floor plan 1:50

As Existing

 

HDS Architectural Services, The Foundry,
15 Yorke Street, Wrexham
LL13 8LW
Tel (01978) 345250
www.hdsarchitectural.co.uk

Project; Kalgari, Eyton, Wrexham, LL13 0YF	
Title; As Existing Ground Floor Plan	Scale (A3); 1:50
Dwg No; K/PD/01	Date; 17.11.20
Revision;	