


DO NOT SCALE FROM PRINTS
USE FIGURED DIMENSIONS ONLY.

The contractor is to check all dimensions on site prior to
commencing setting out works and report any discrepancies.
DO NOT PROCEED IN THE EVENT OF A DISCREPANCY


Rev	Date	Revision Description
-----	------	----------------------

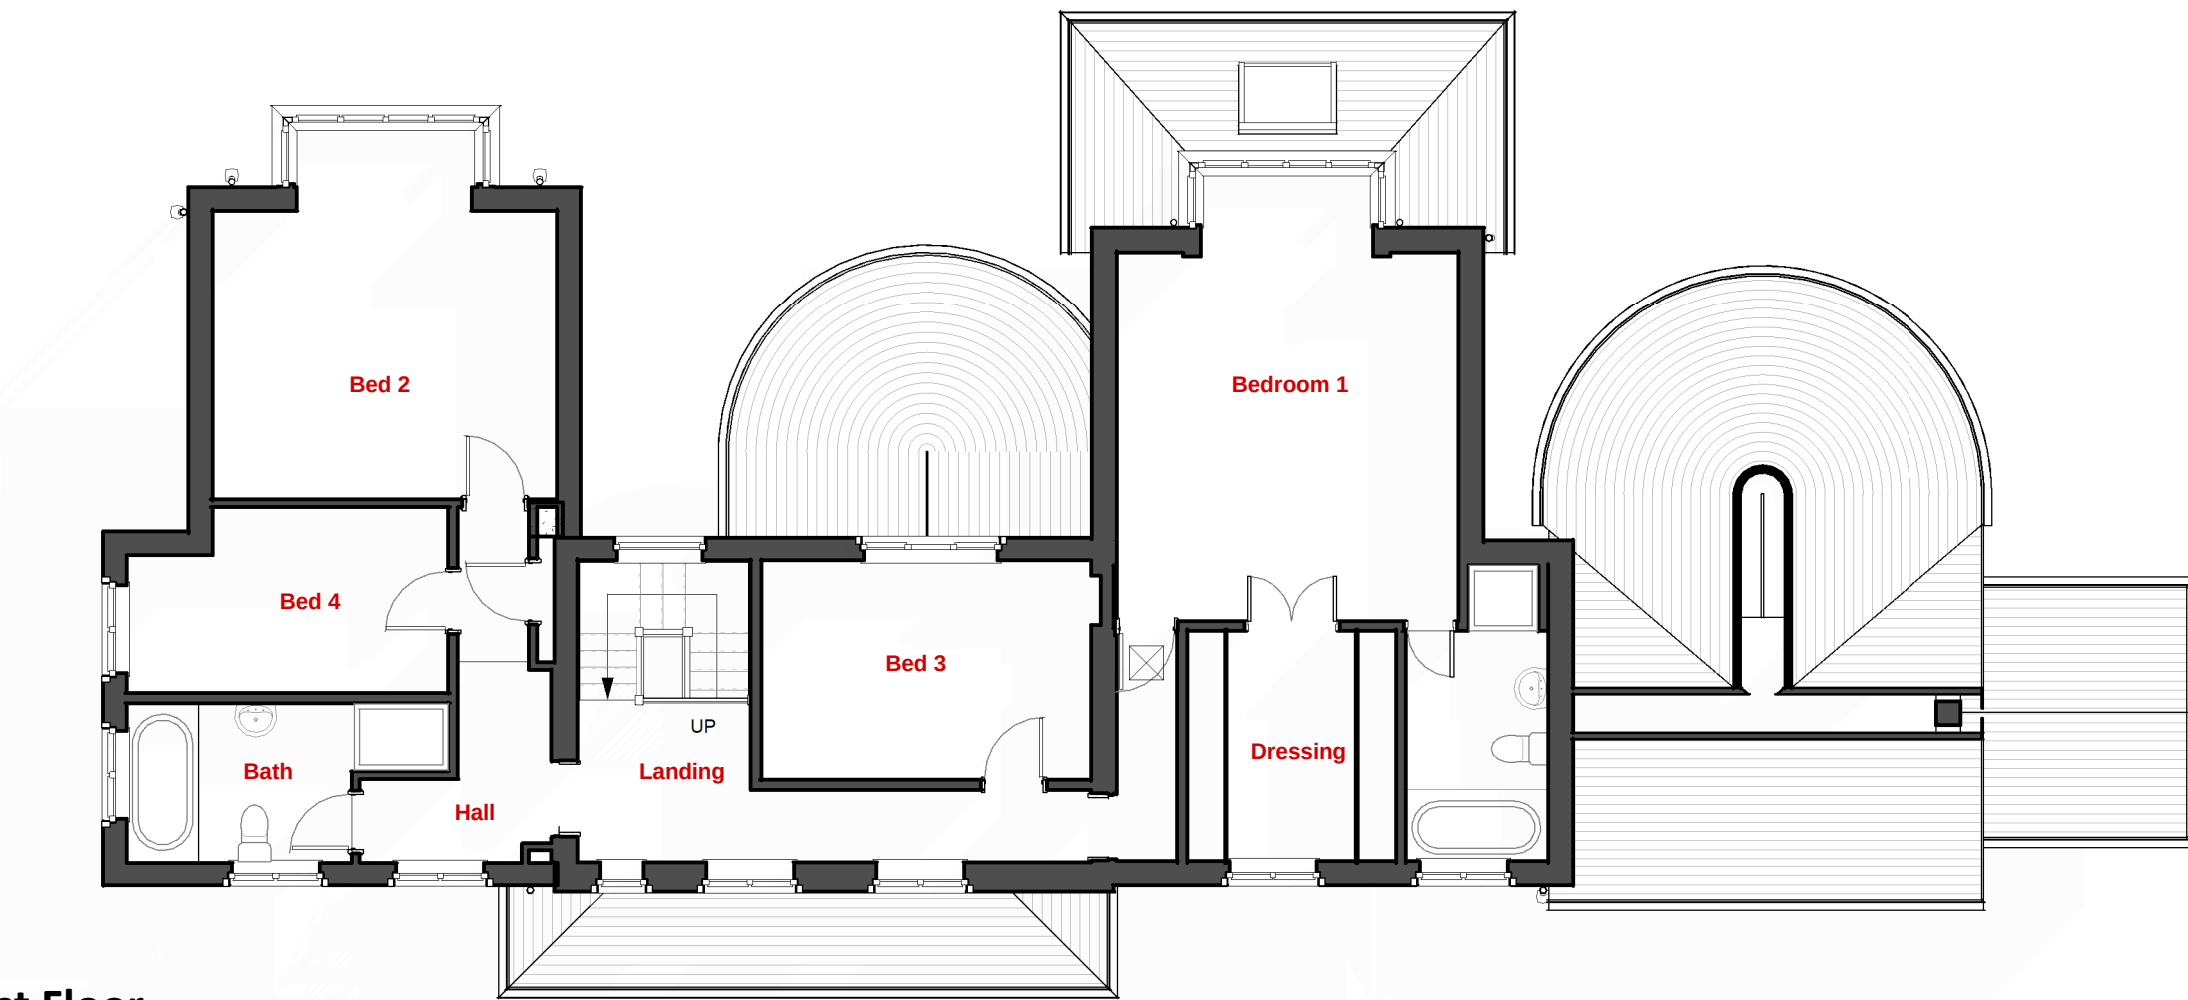


First Floor
Scale: 1 : 100



3D View 2
Scale:

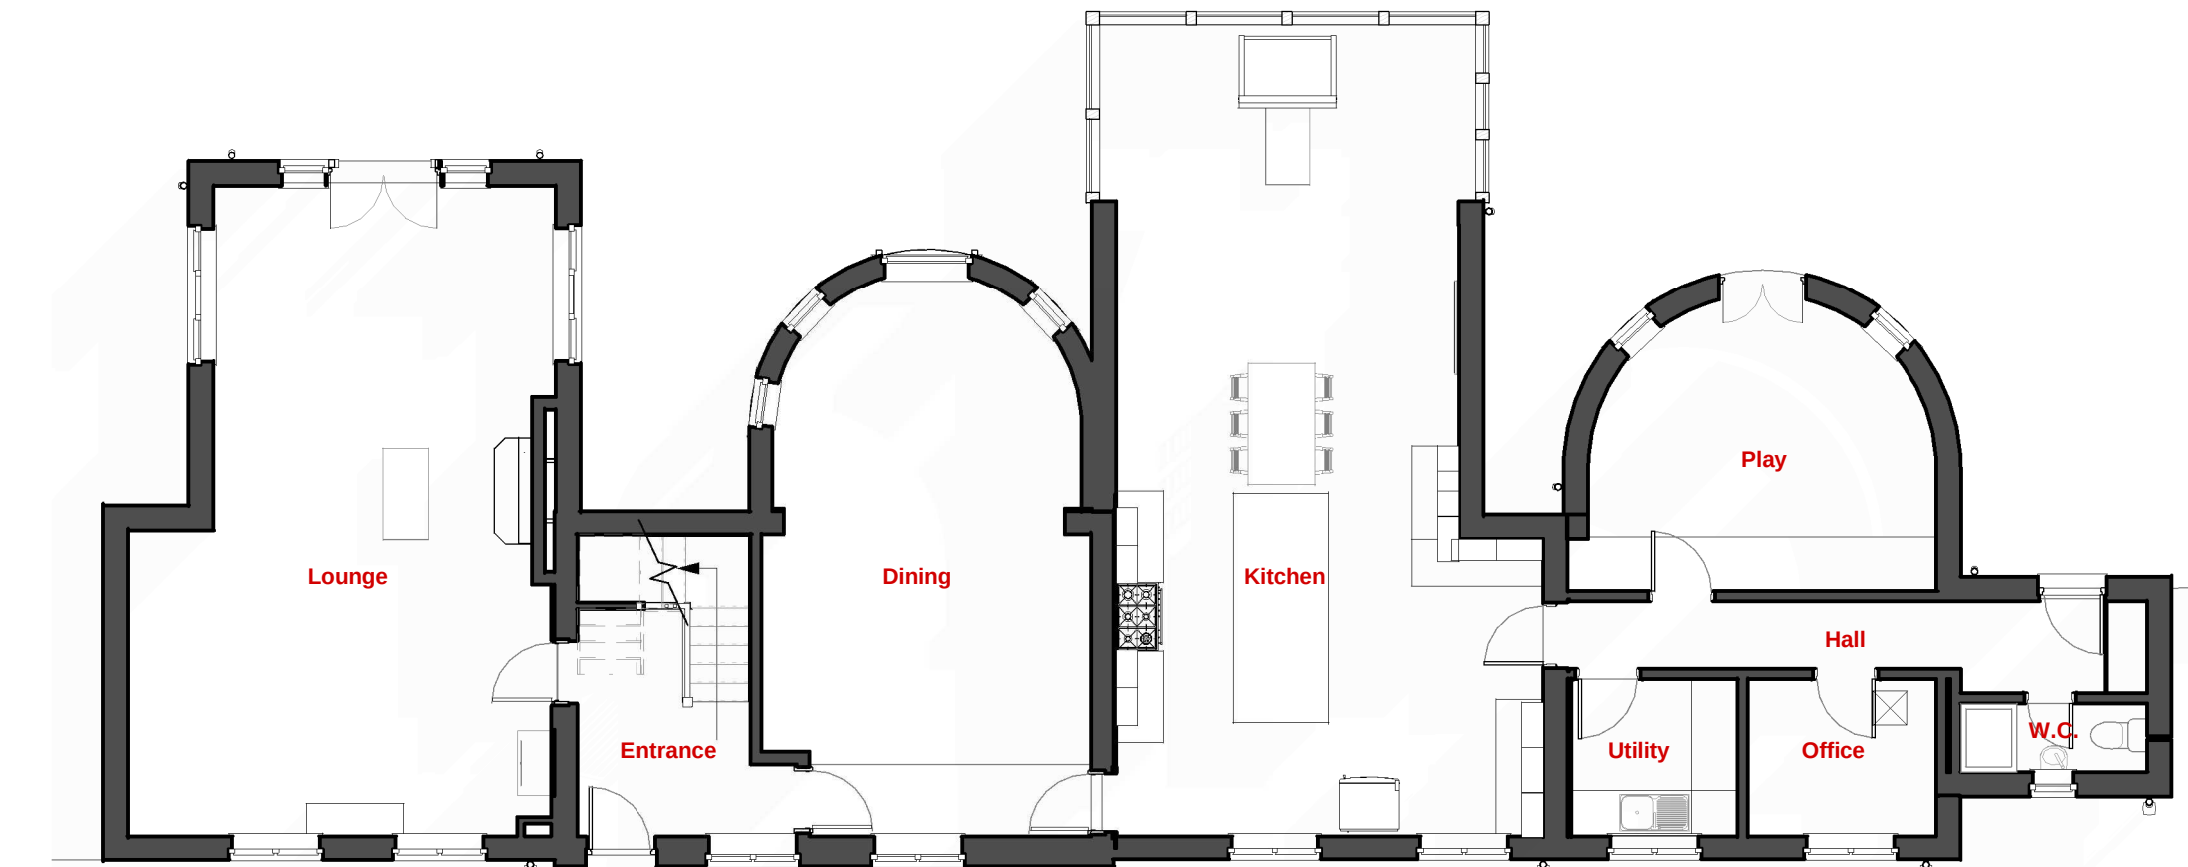


Ground Floor
Scale: 1 : 100

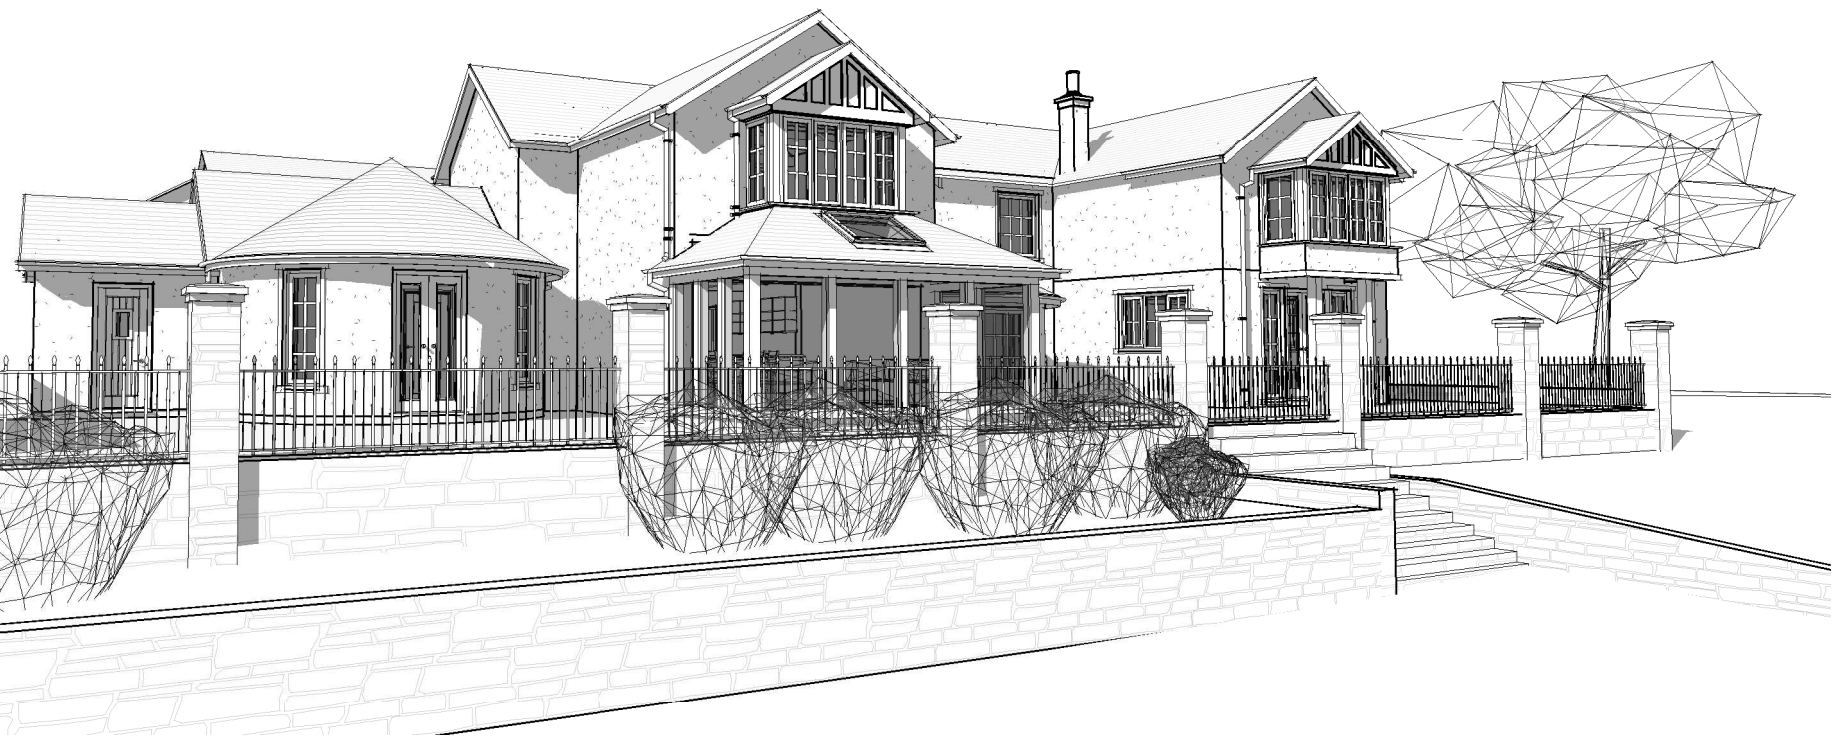


3D View 1
Scale:



Front Elevation
Scale: 1 : 100

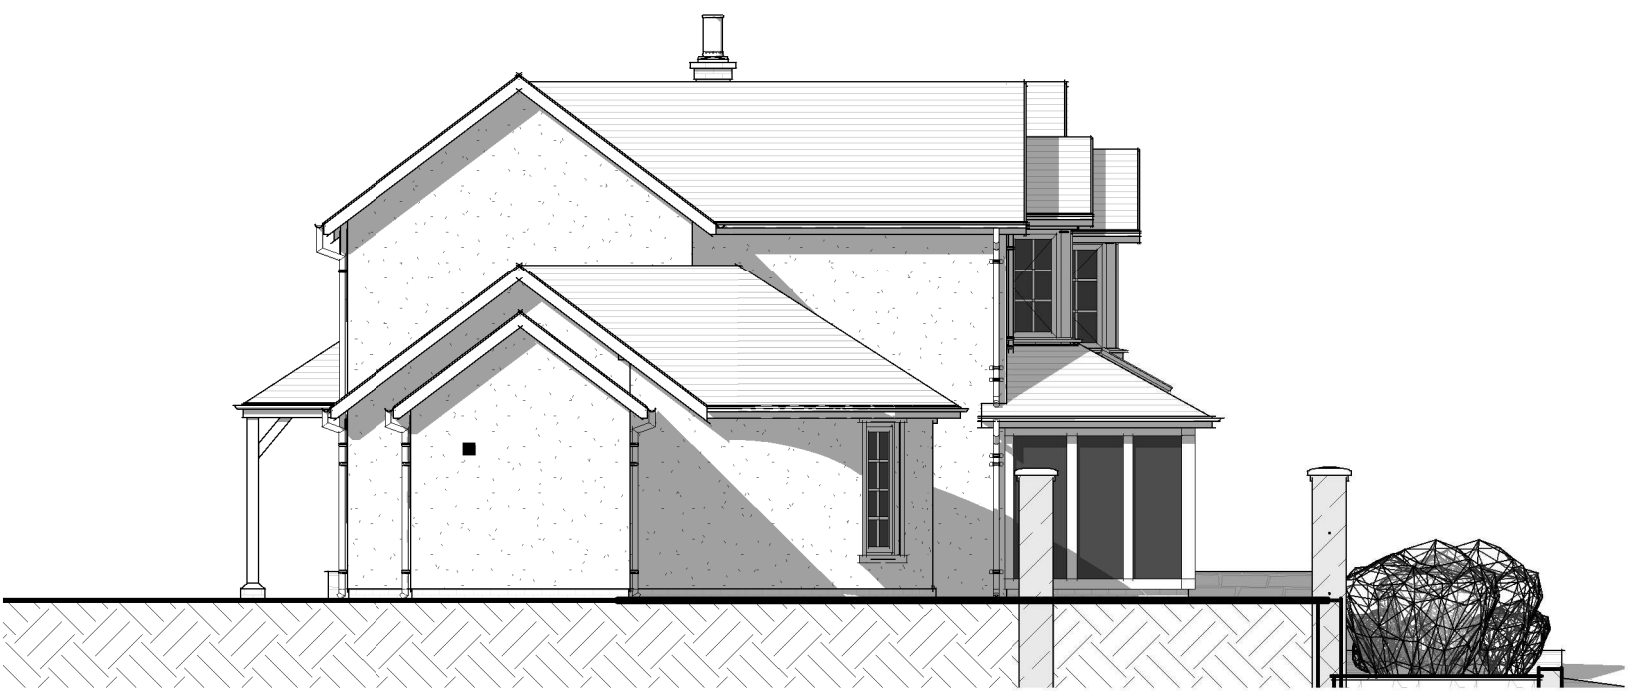

RHS Elevation
Scale: 1 : 100

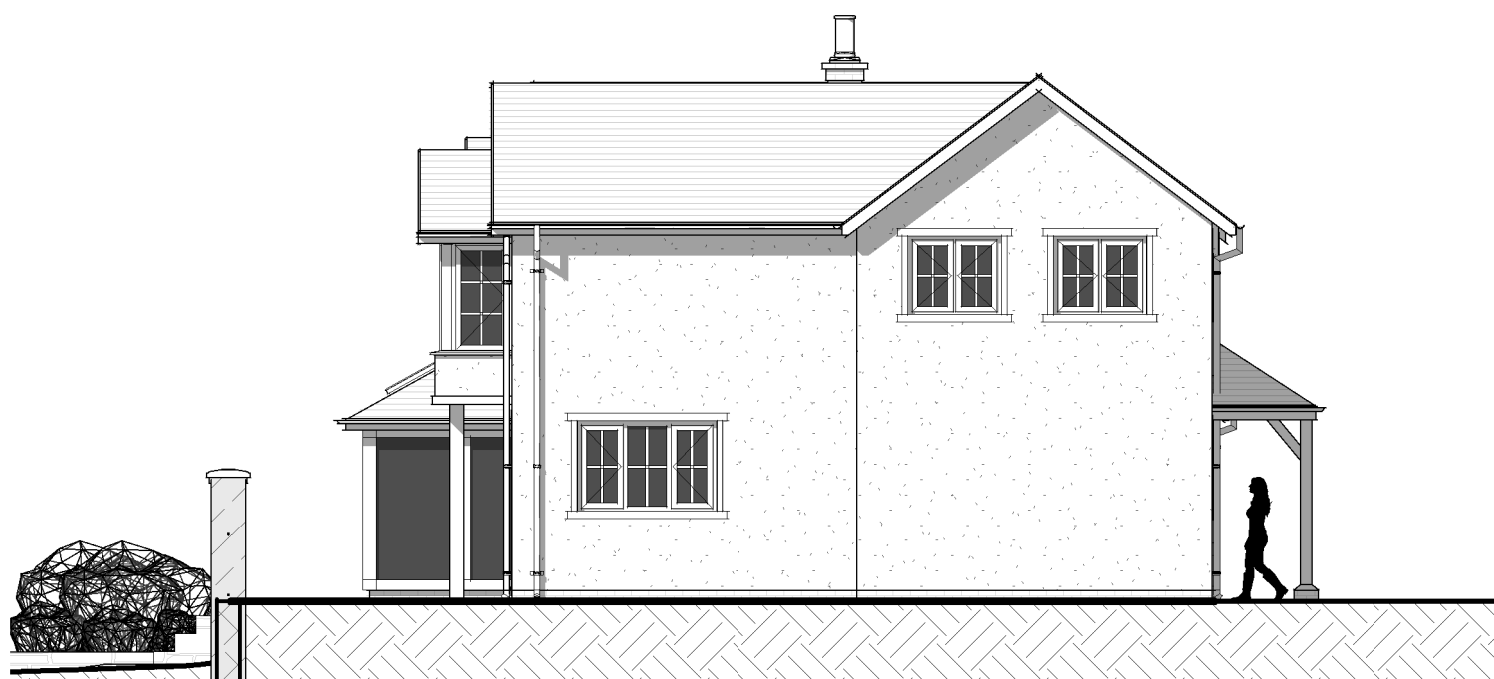

LHS Elevation
Scale: 1 : 100



Rear Elevation
Scale: 1 : 100

CityArchitectural Ltd.

R.I.B.A. Chartered Architects
Holly House, Guilden Sutton Lane, Guilden Sutton
CH3 7EX
Tel: 01244 341 662
info@cityarchitectural.co.uk
www.cityarchitectural.co.uk

Project: Ground and first floor
extension to rear
Drawing: GA as Existing

Client: Mr & Mrs Fletcher

Sheet Size: A1L Scale: as shown at A1

Project / Drawing / Revision
0804 / PL02