


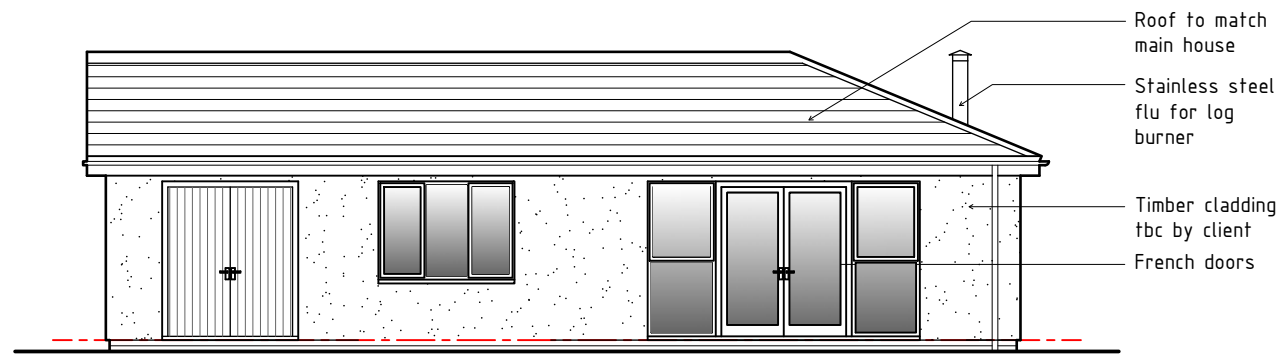


 


North Elevation 1:100

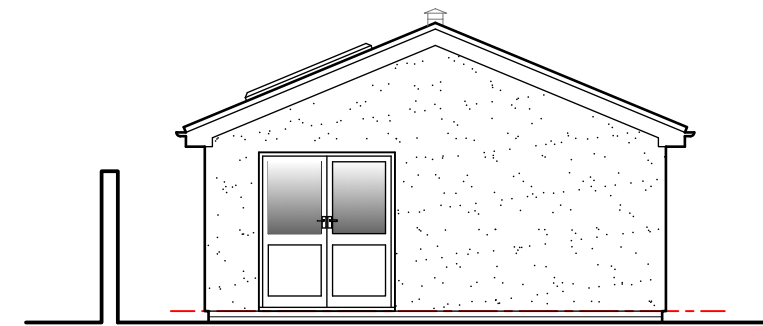


East Elevation 1:100

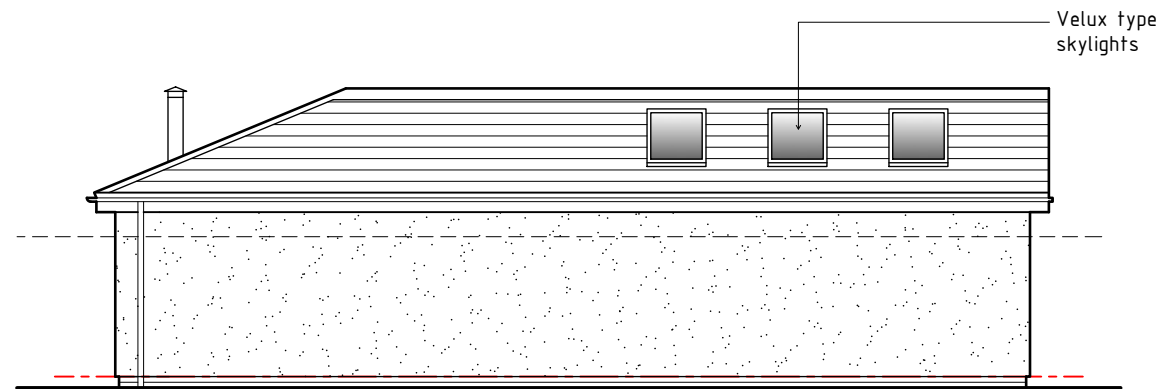

South Elevation 1:100

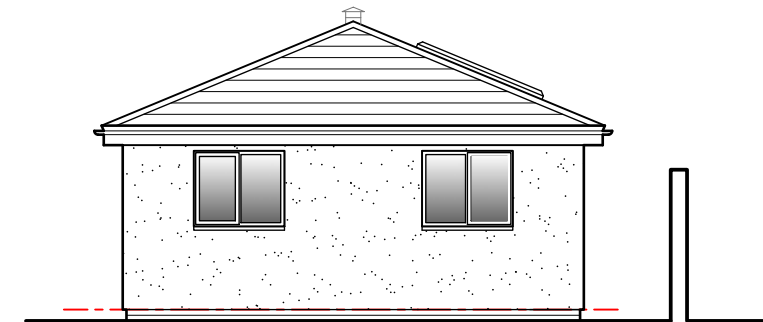

West Elevation 1:100

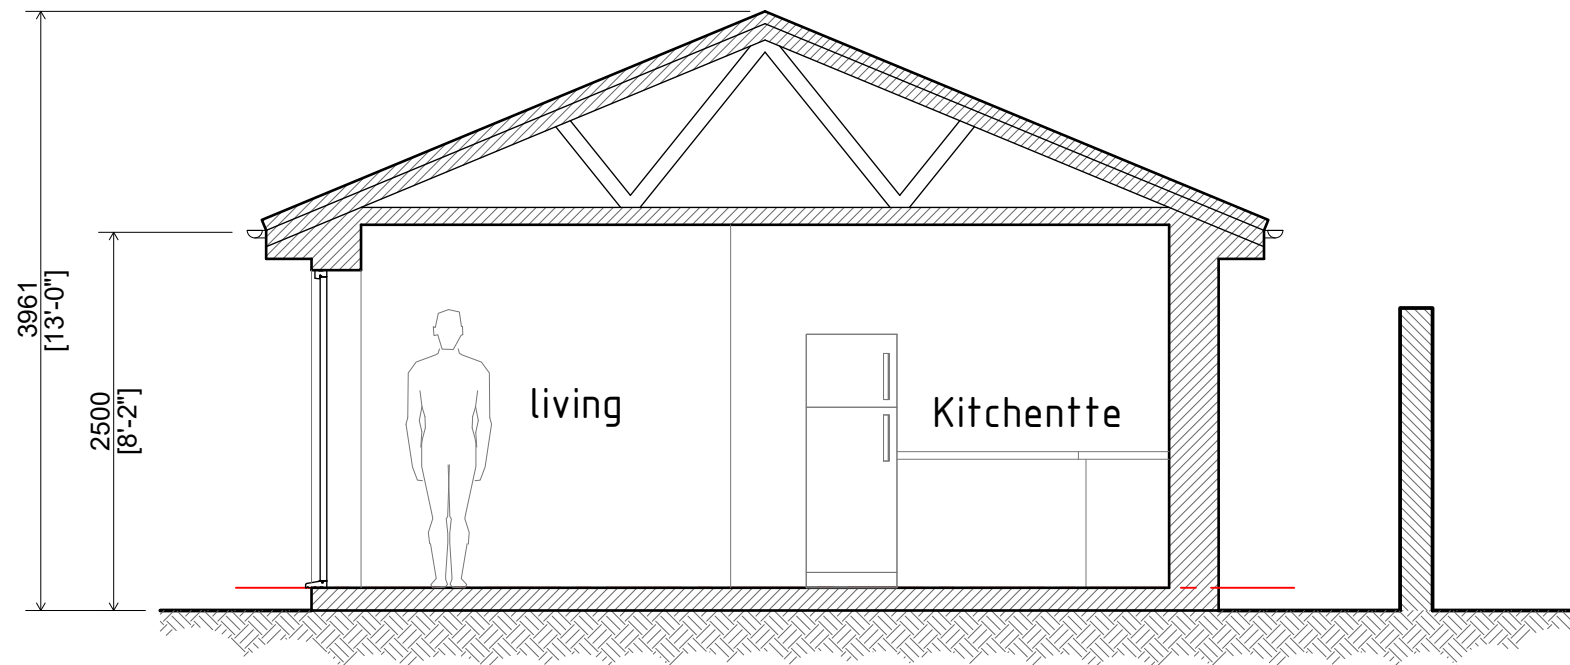

Typical section 1:50



Project; Ty Graig, Station Road, Bangor On Dee, Wrexham, LL13 0AB	
Title; Proposed Elevations and Typical section	Scale (A3); 1:50/100
Dwg No; TC/PD/02	Date; 09.04.21
Revision; Rev-A amended to clients comments 27.04.21 Rev-B amended to clients comments 14.05.21	