




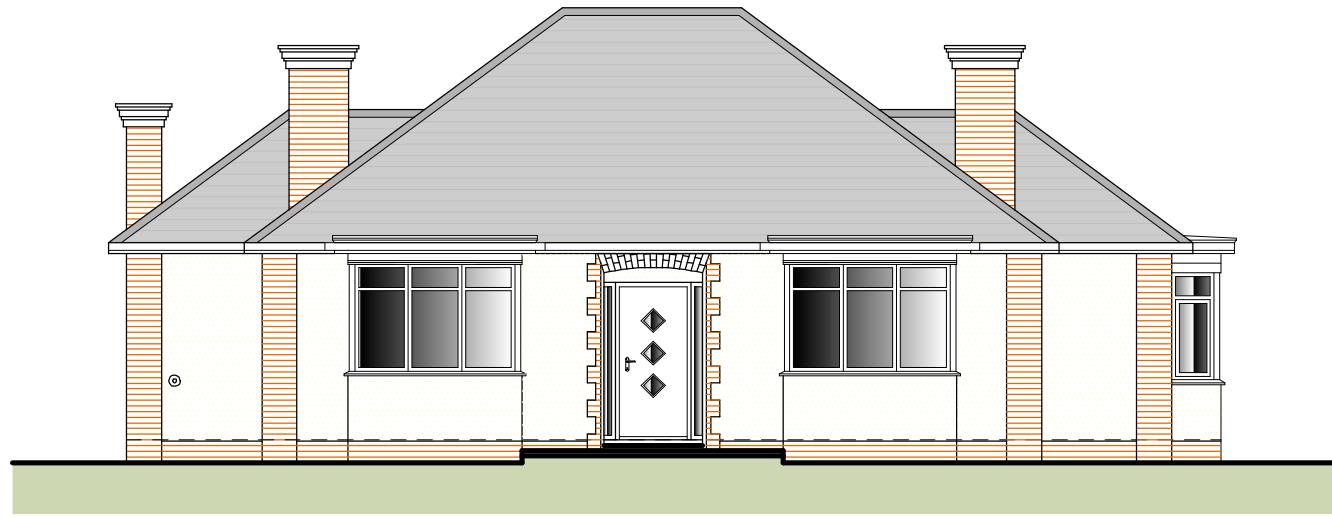


3 EXISTING FRONT ELEVATION 1 : 100

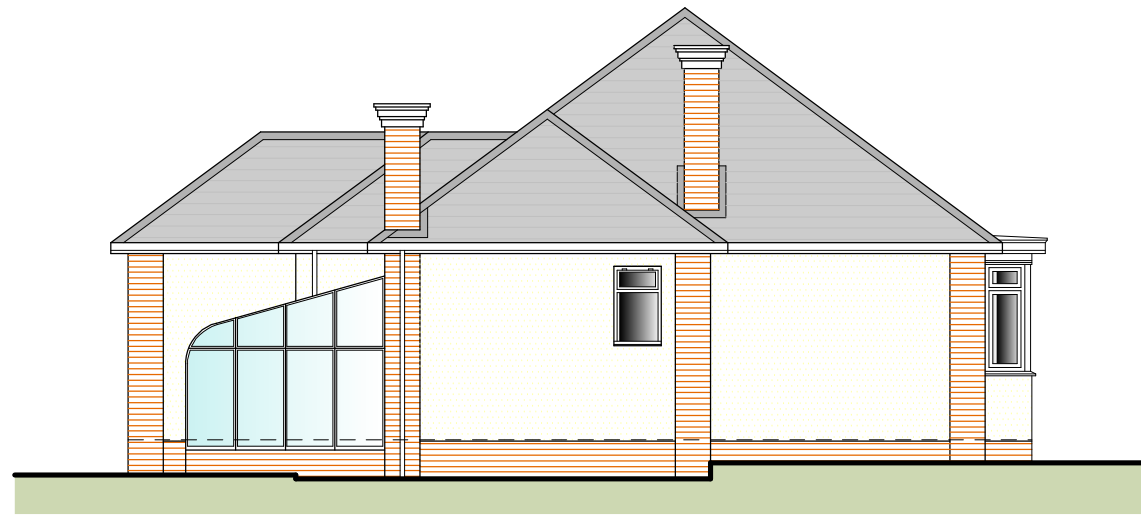


4 EXISTING SIDE ELEVATION 1 : 100

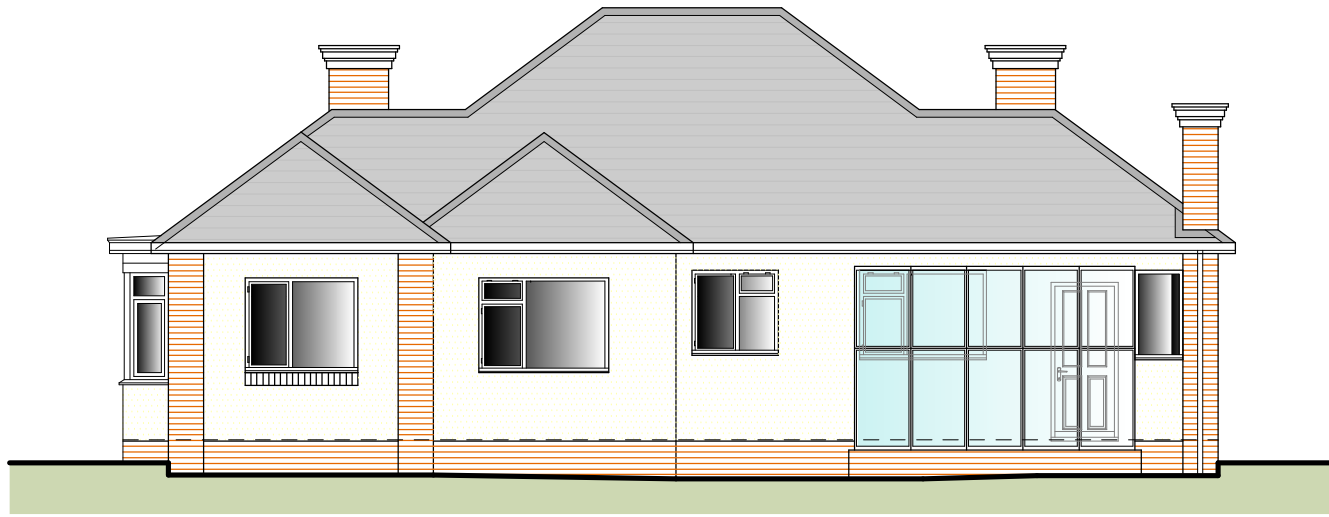

5 EXISTING REAR ELEVATION 1 : 100

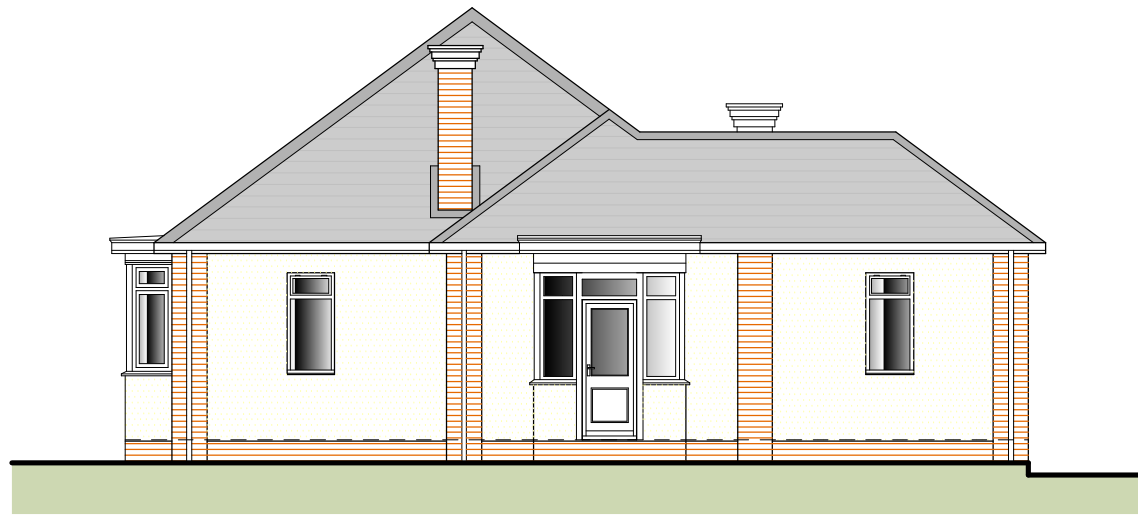

6 EXISTING SIDE ELEVATION 1 : 100

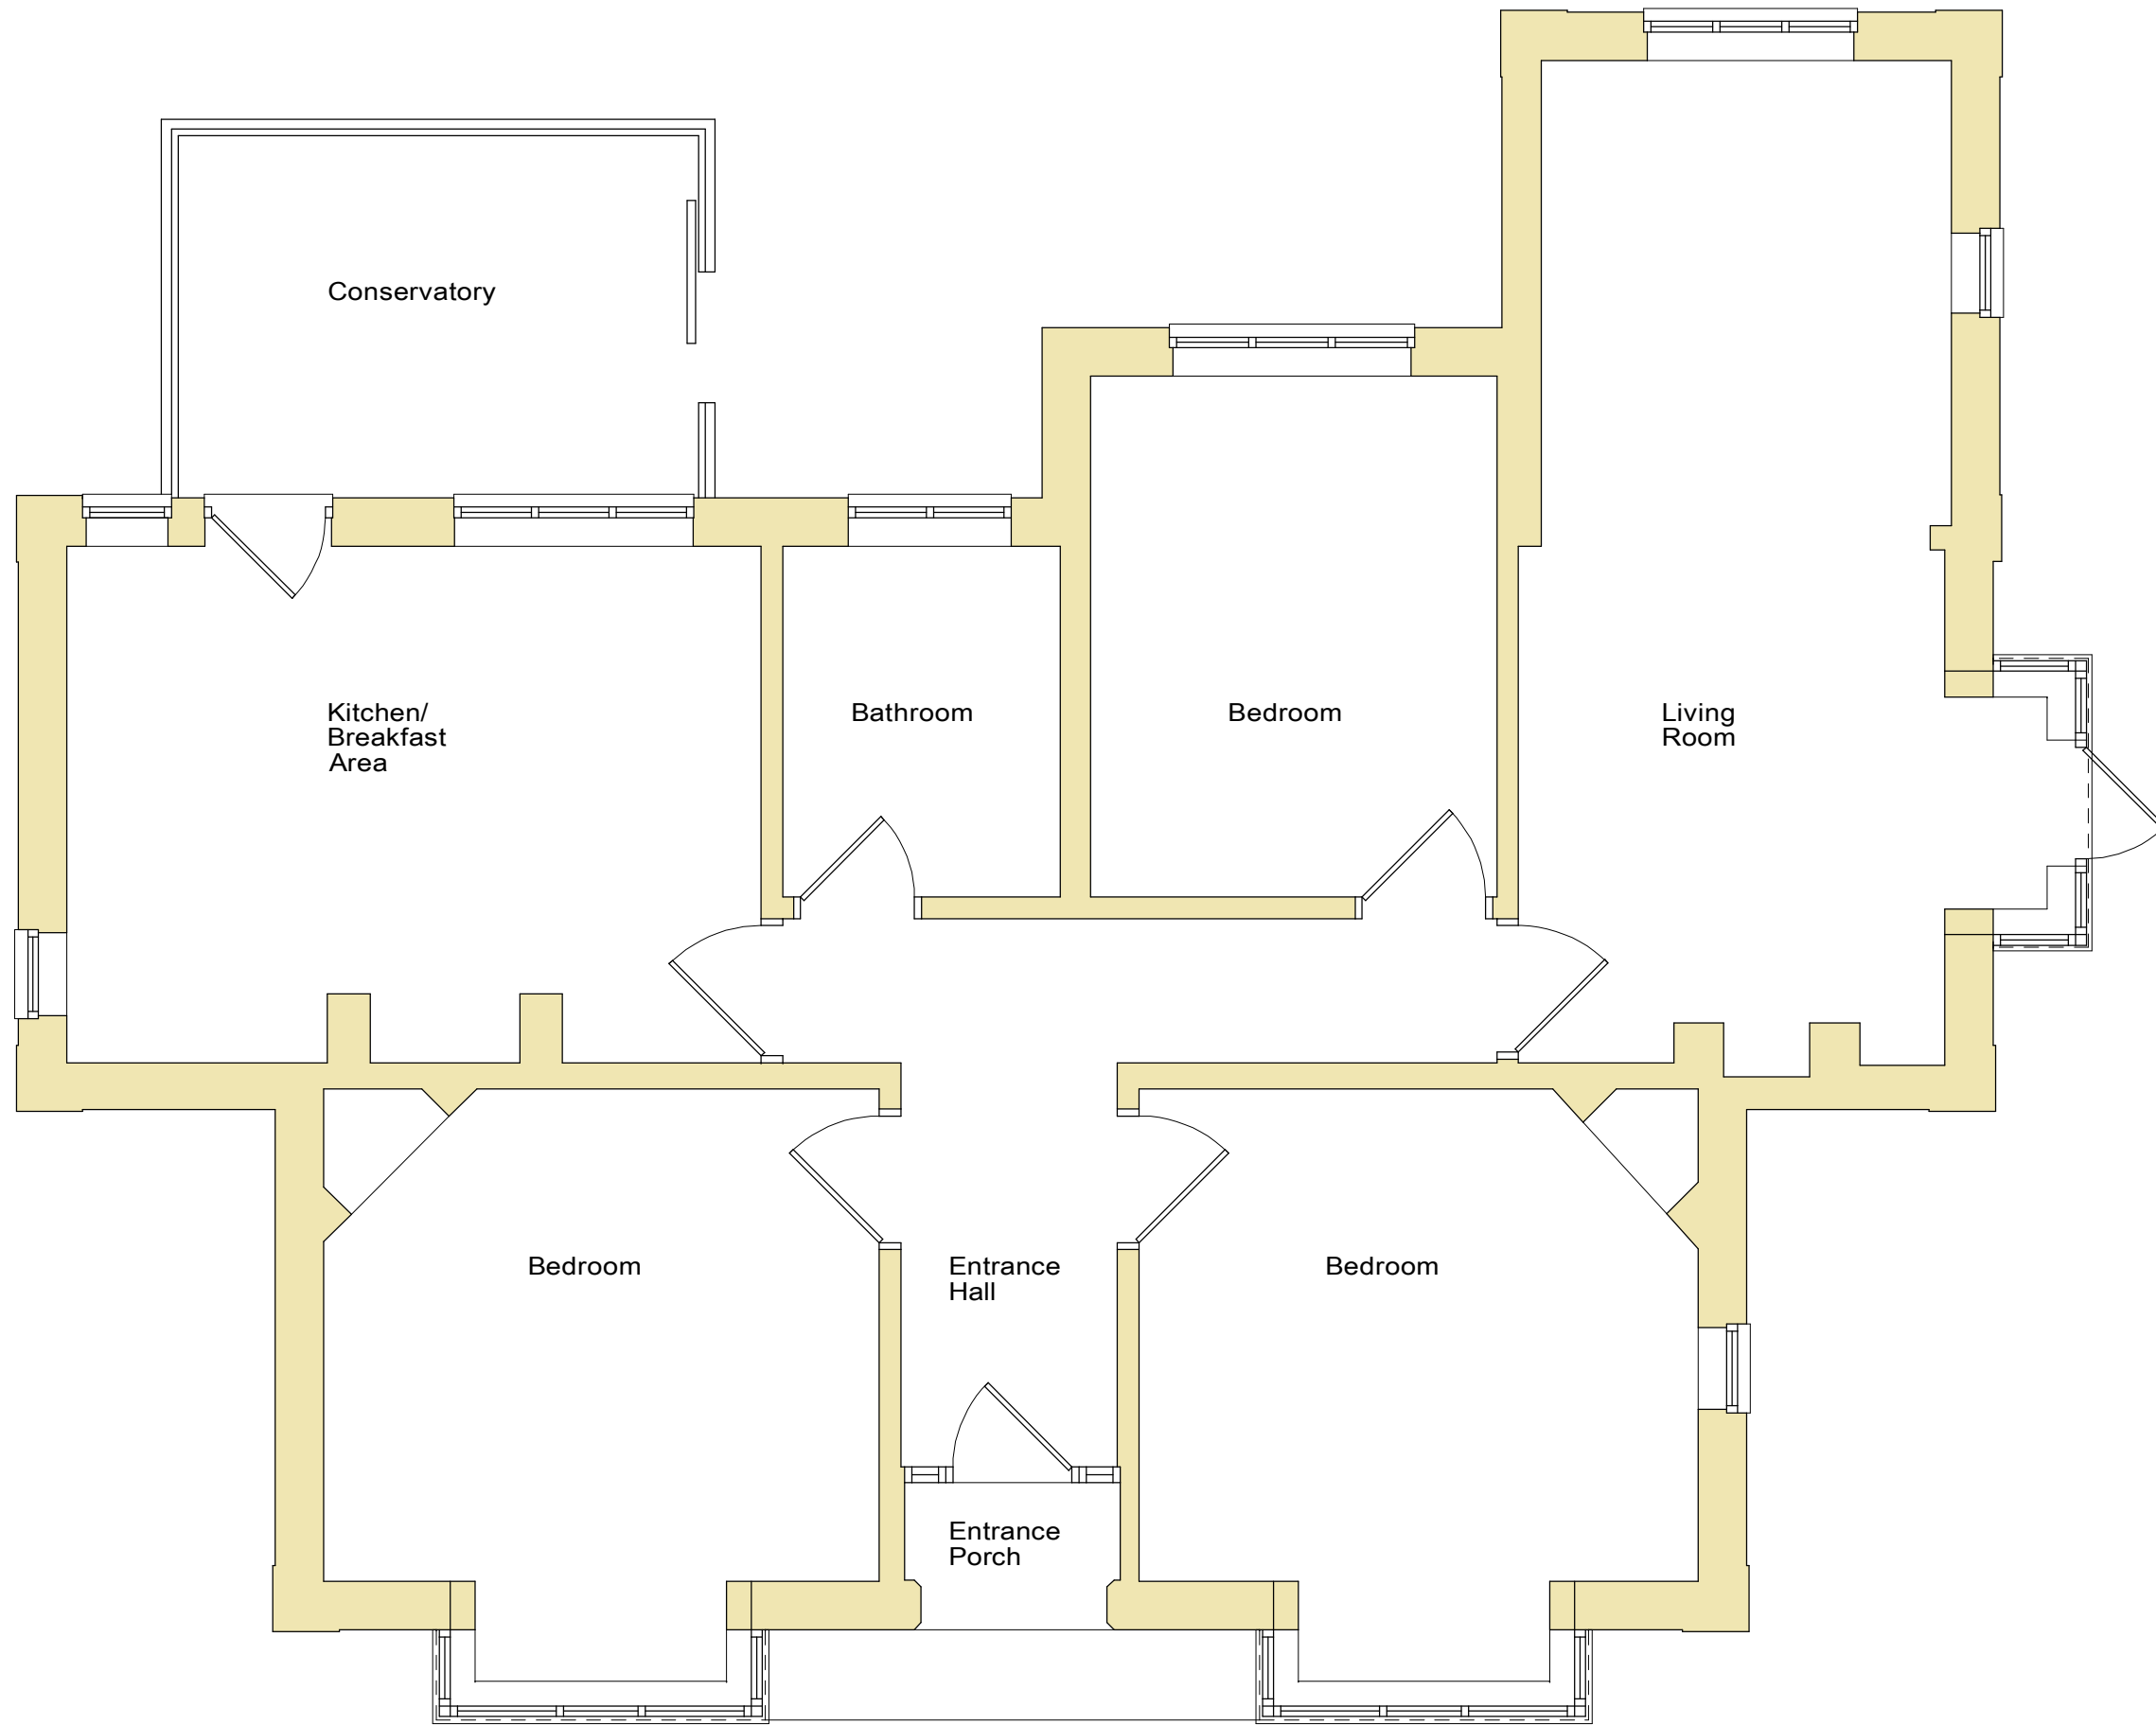

1 EXISTING GROUND FLOOR PLAN 1 : 50



NOTES:
All drawings and specifications contained in this document are the copyright of
ARH Architectural Design.
All dimensions must be checked on site and not scaled from the drawings.
All discrepancies must be notified to the Agent immediately.

KEY :

Rev	Date	Revisions
A	24.06.2021	TITLE UPDATED TO CLIENT COMMENTS

Drawn by :
A.R. HEWITT

Date :
MAY 2021

ARH Architectural Design
206 Liverpool Road,
Whitchurch,
Shropshire,
SY13 1UT

Tel: 07891 147512
e-mail
arharchitecturaldesign@gmail.com

© copyright This drawing must not be reproduced without first obtaining written permission

Client :
Mr M. C. Webster

Job Title :
PROPOSED EXTENSION AND INTERNAL ALTERATIONS AT
LINCLUDEN
LANE FROM HILLSIDE FARM TO LINCLUDEN
WILLINGTON
MALPAS
CHESHIRE
SY14 7NA

Drawing Title :
EXISTING PLANS AND ELEVATIONS

Dwg No :
SHA92/02

Scale :
As Shown @ A1

Rev :
A