




Existing Stone house Drefechan Penycae

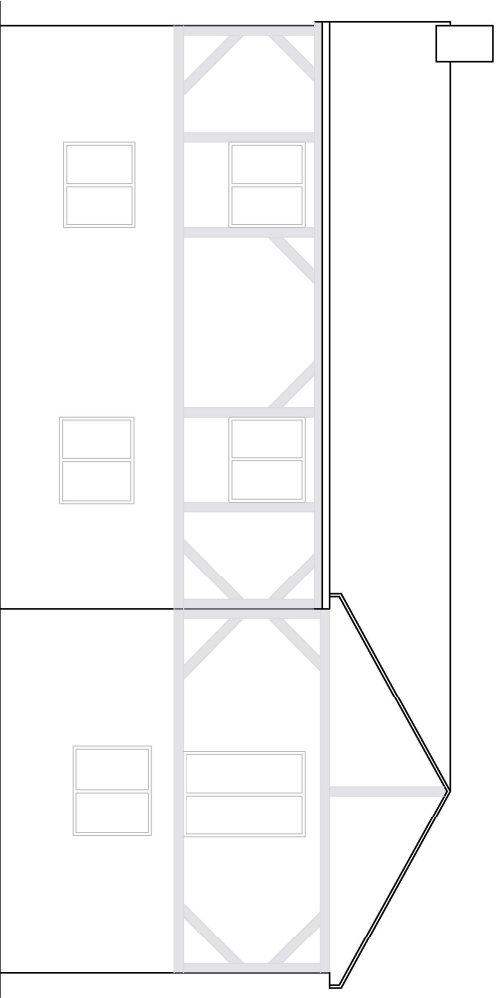


Side Elevation

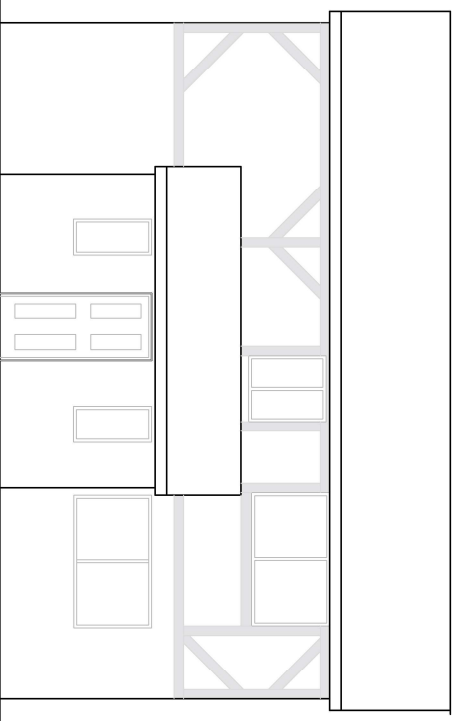

Rear Elevation

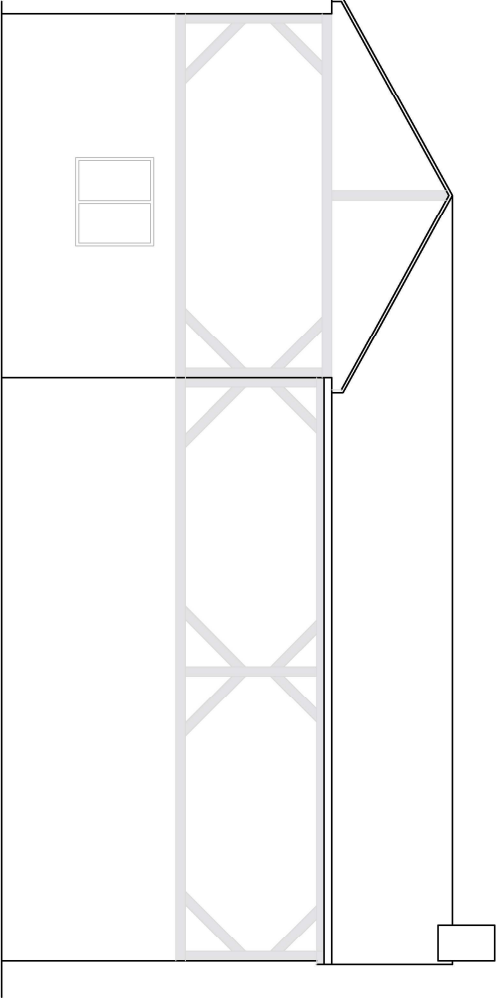

Side Elevation

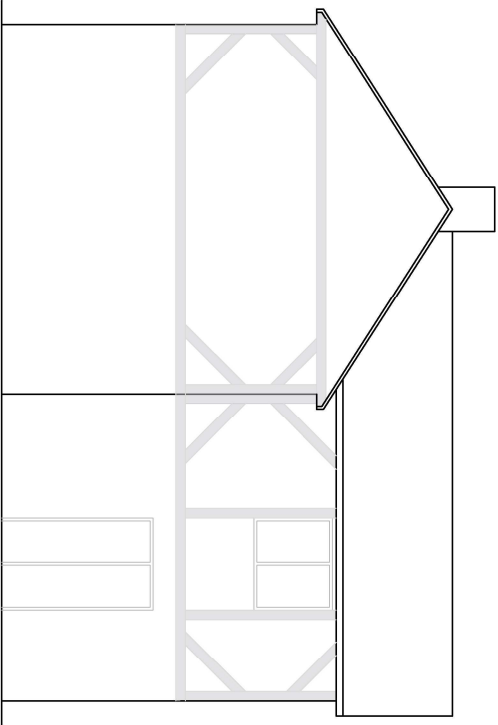

Front Elevation



CLIENT Mr & Mrs White	
PROJECT Stone house, Drefechan, Penycae, LL14 1UE	
SCALE 1:100	DATE 17/02/2020
DRAWING No EX1	Job No 533
DRAWN BY RDP	CHECKED BY TB