


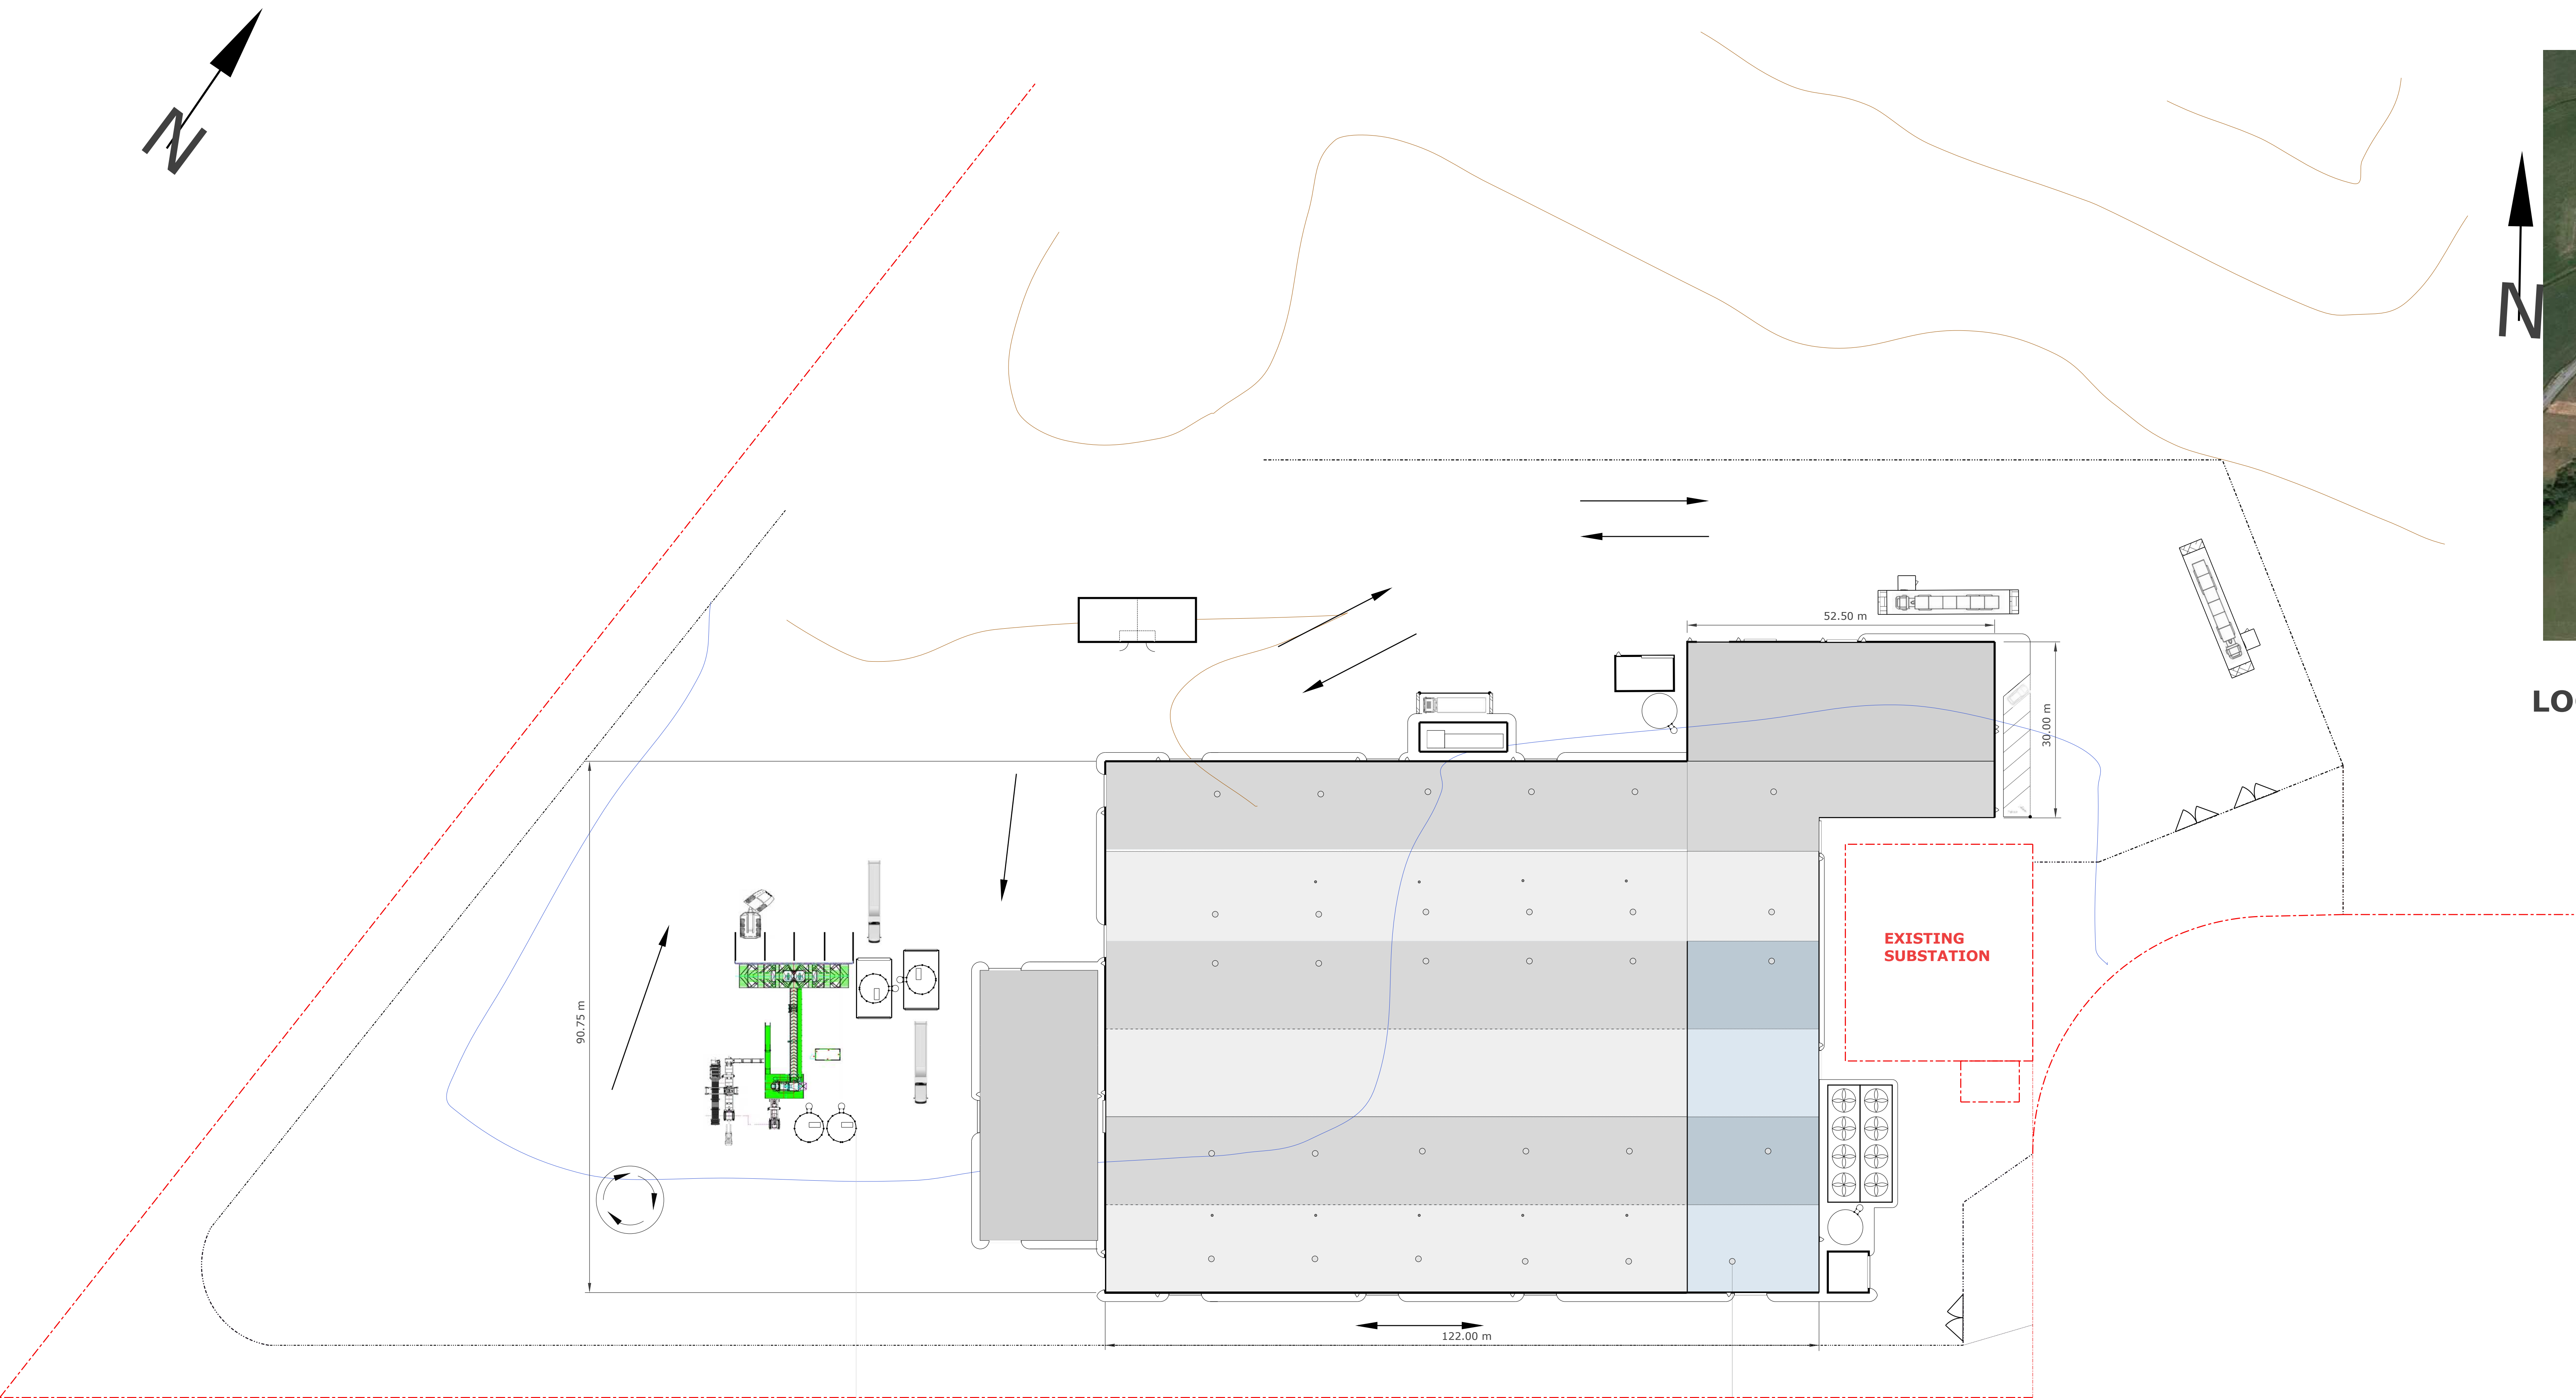

PLAN VIEW - PROPOSED PLANT
SCALE 1:500



LOCATION PLAN VIEW - PROPOSED PLANT
Not to Scale

SOUTH EAST VIEW



ELEVATION FROM SOUTH EAST DIRECTION
PROPOSED PLANT - FROM OTHER SIDE OF EXISTING RAILWAY FROM B ROAD LEVEL
SCALE 1:500

- 134.00m Silo Top Level
- 131.50m Turbine Hall Eaves Level
- 1299.00m Main Building Apex Level
- 127.00m Main Building Eaves Level
- 125.00m Bunker Top Level
- 123.00m Fence Top Level
- 120.00m Floor and Road Level
- 118.00m Bunker Base Level

BERSHAM TOU PLANT			
SITE PLAN WITH PROFILE VIEW FROM SOUTH EAST PAGE 1 OF 2			
DWG. No.: ENERJ8_D_M_BERPNT_0002_7		V7	
	SCALE 1:500		A0