




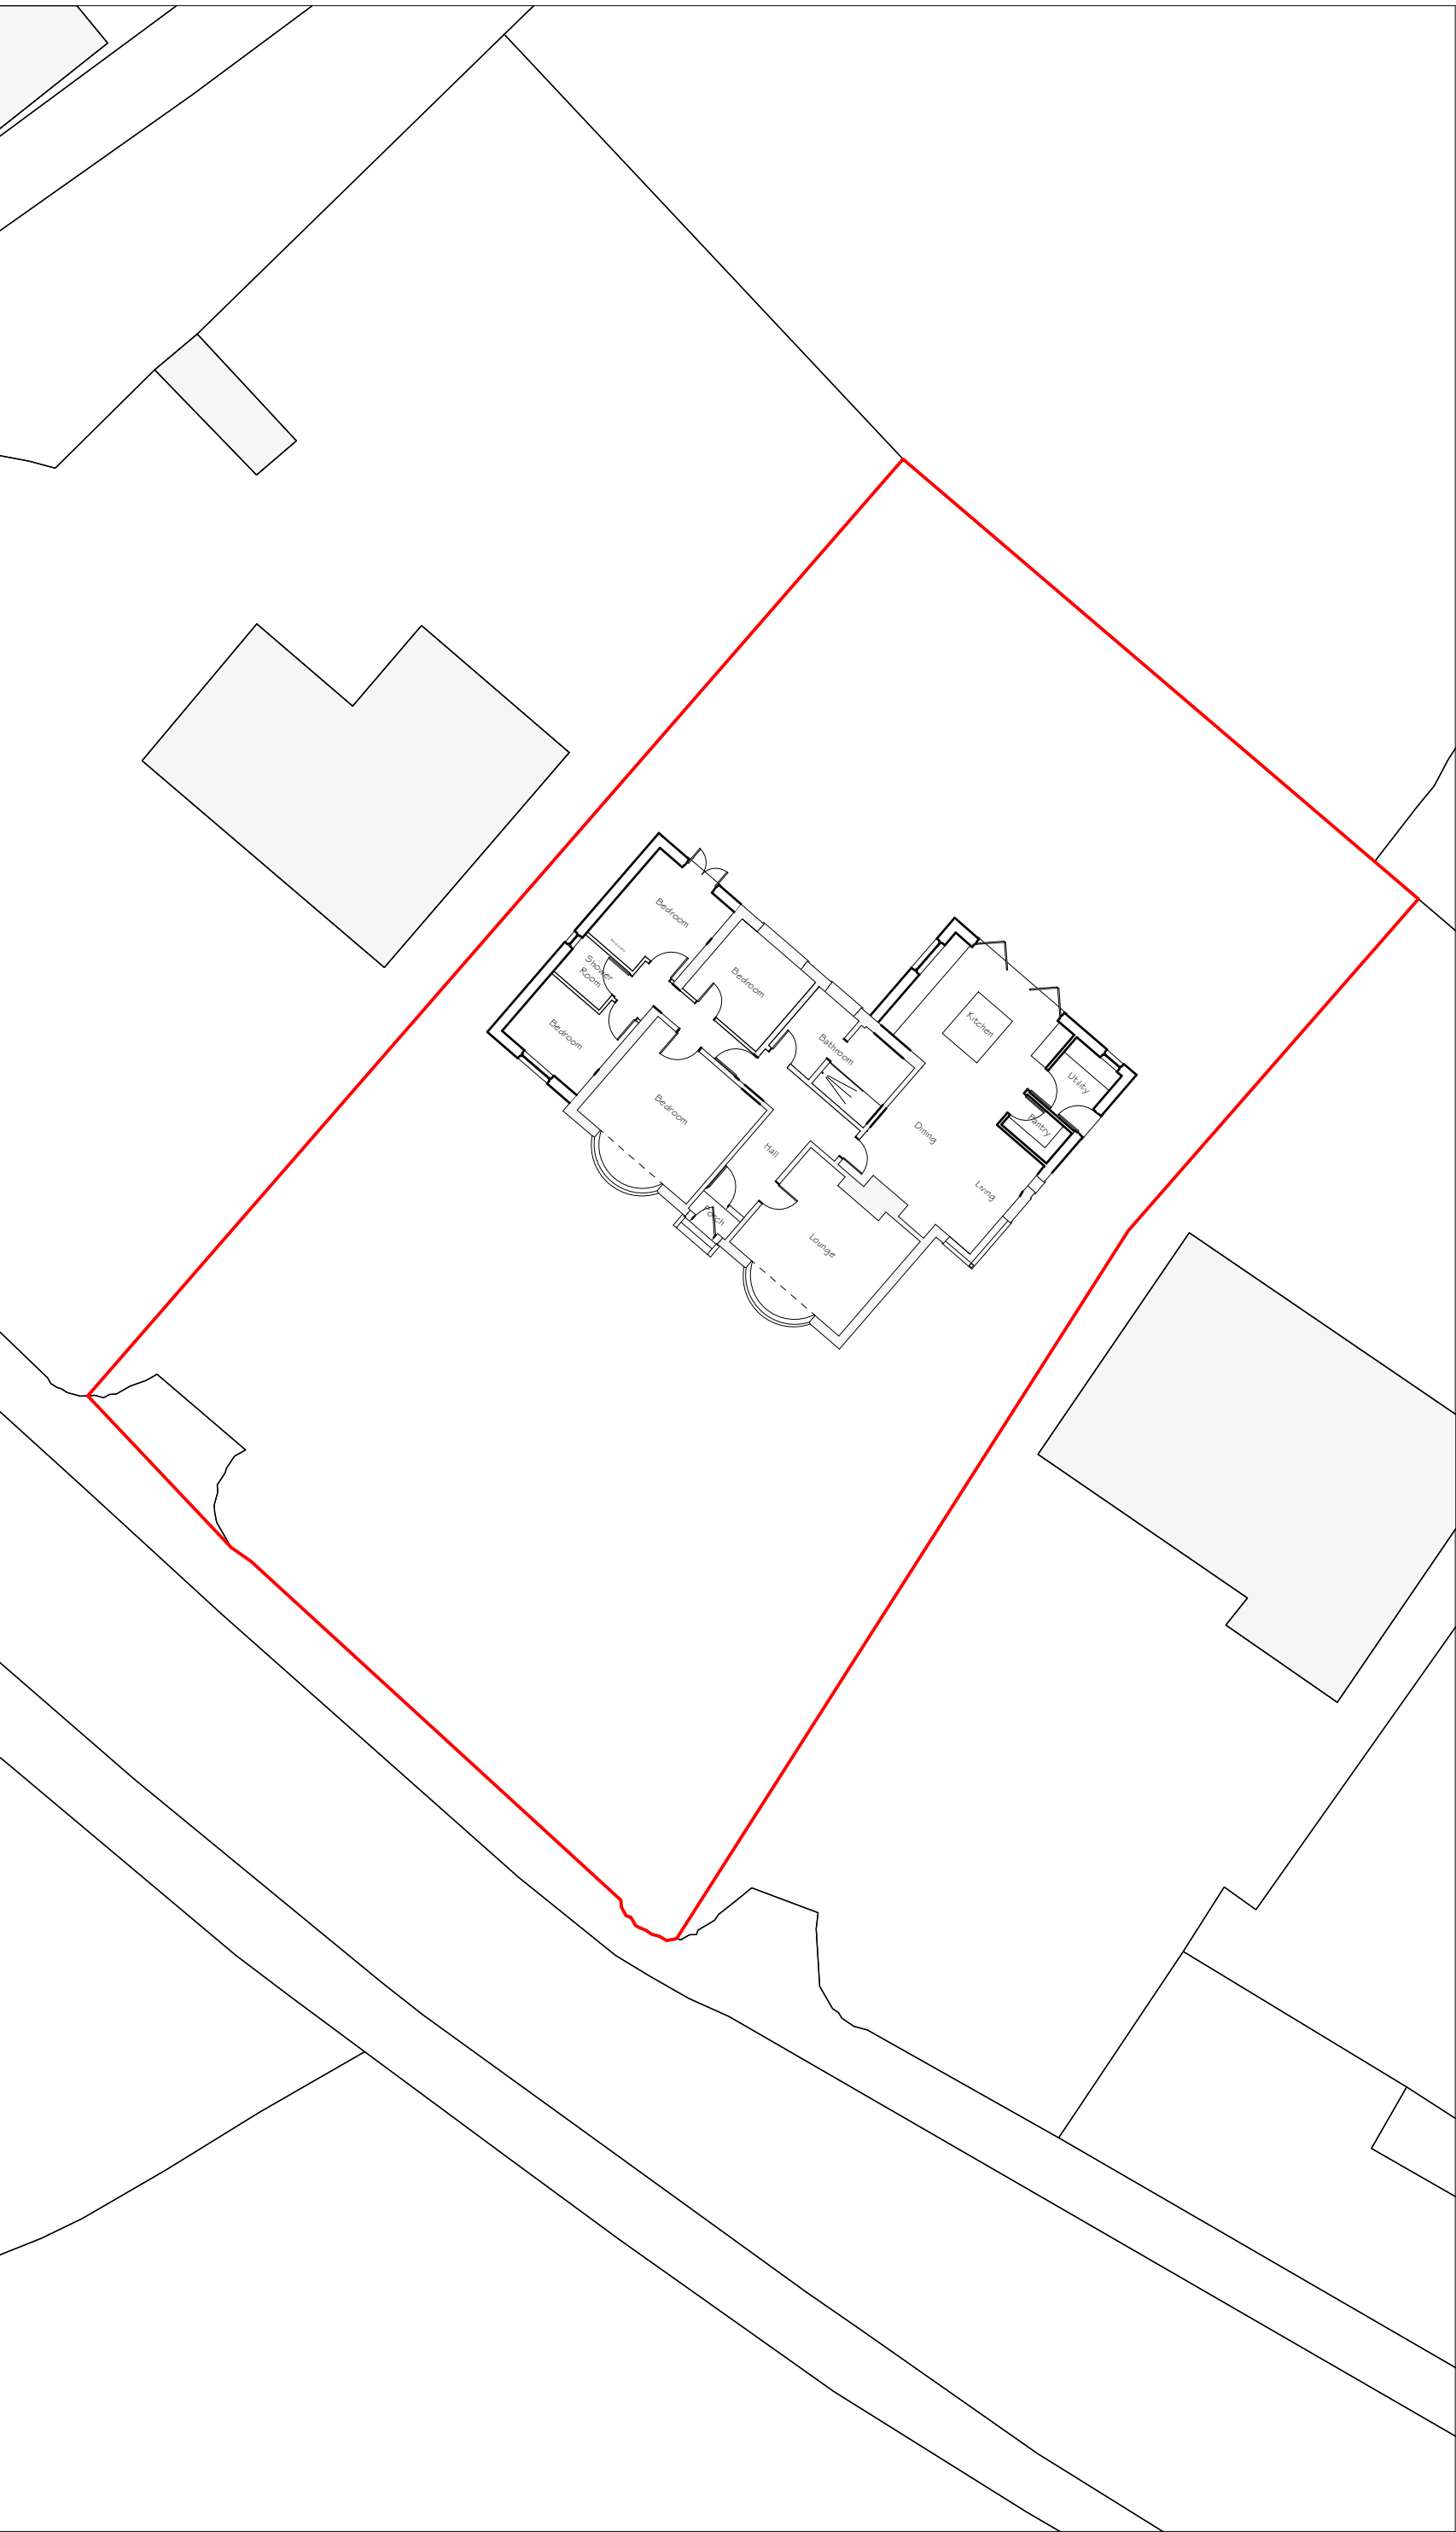

Site Plan 1:200

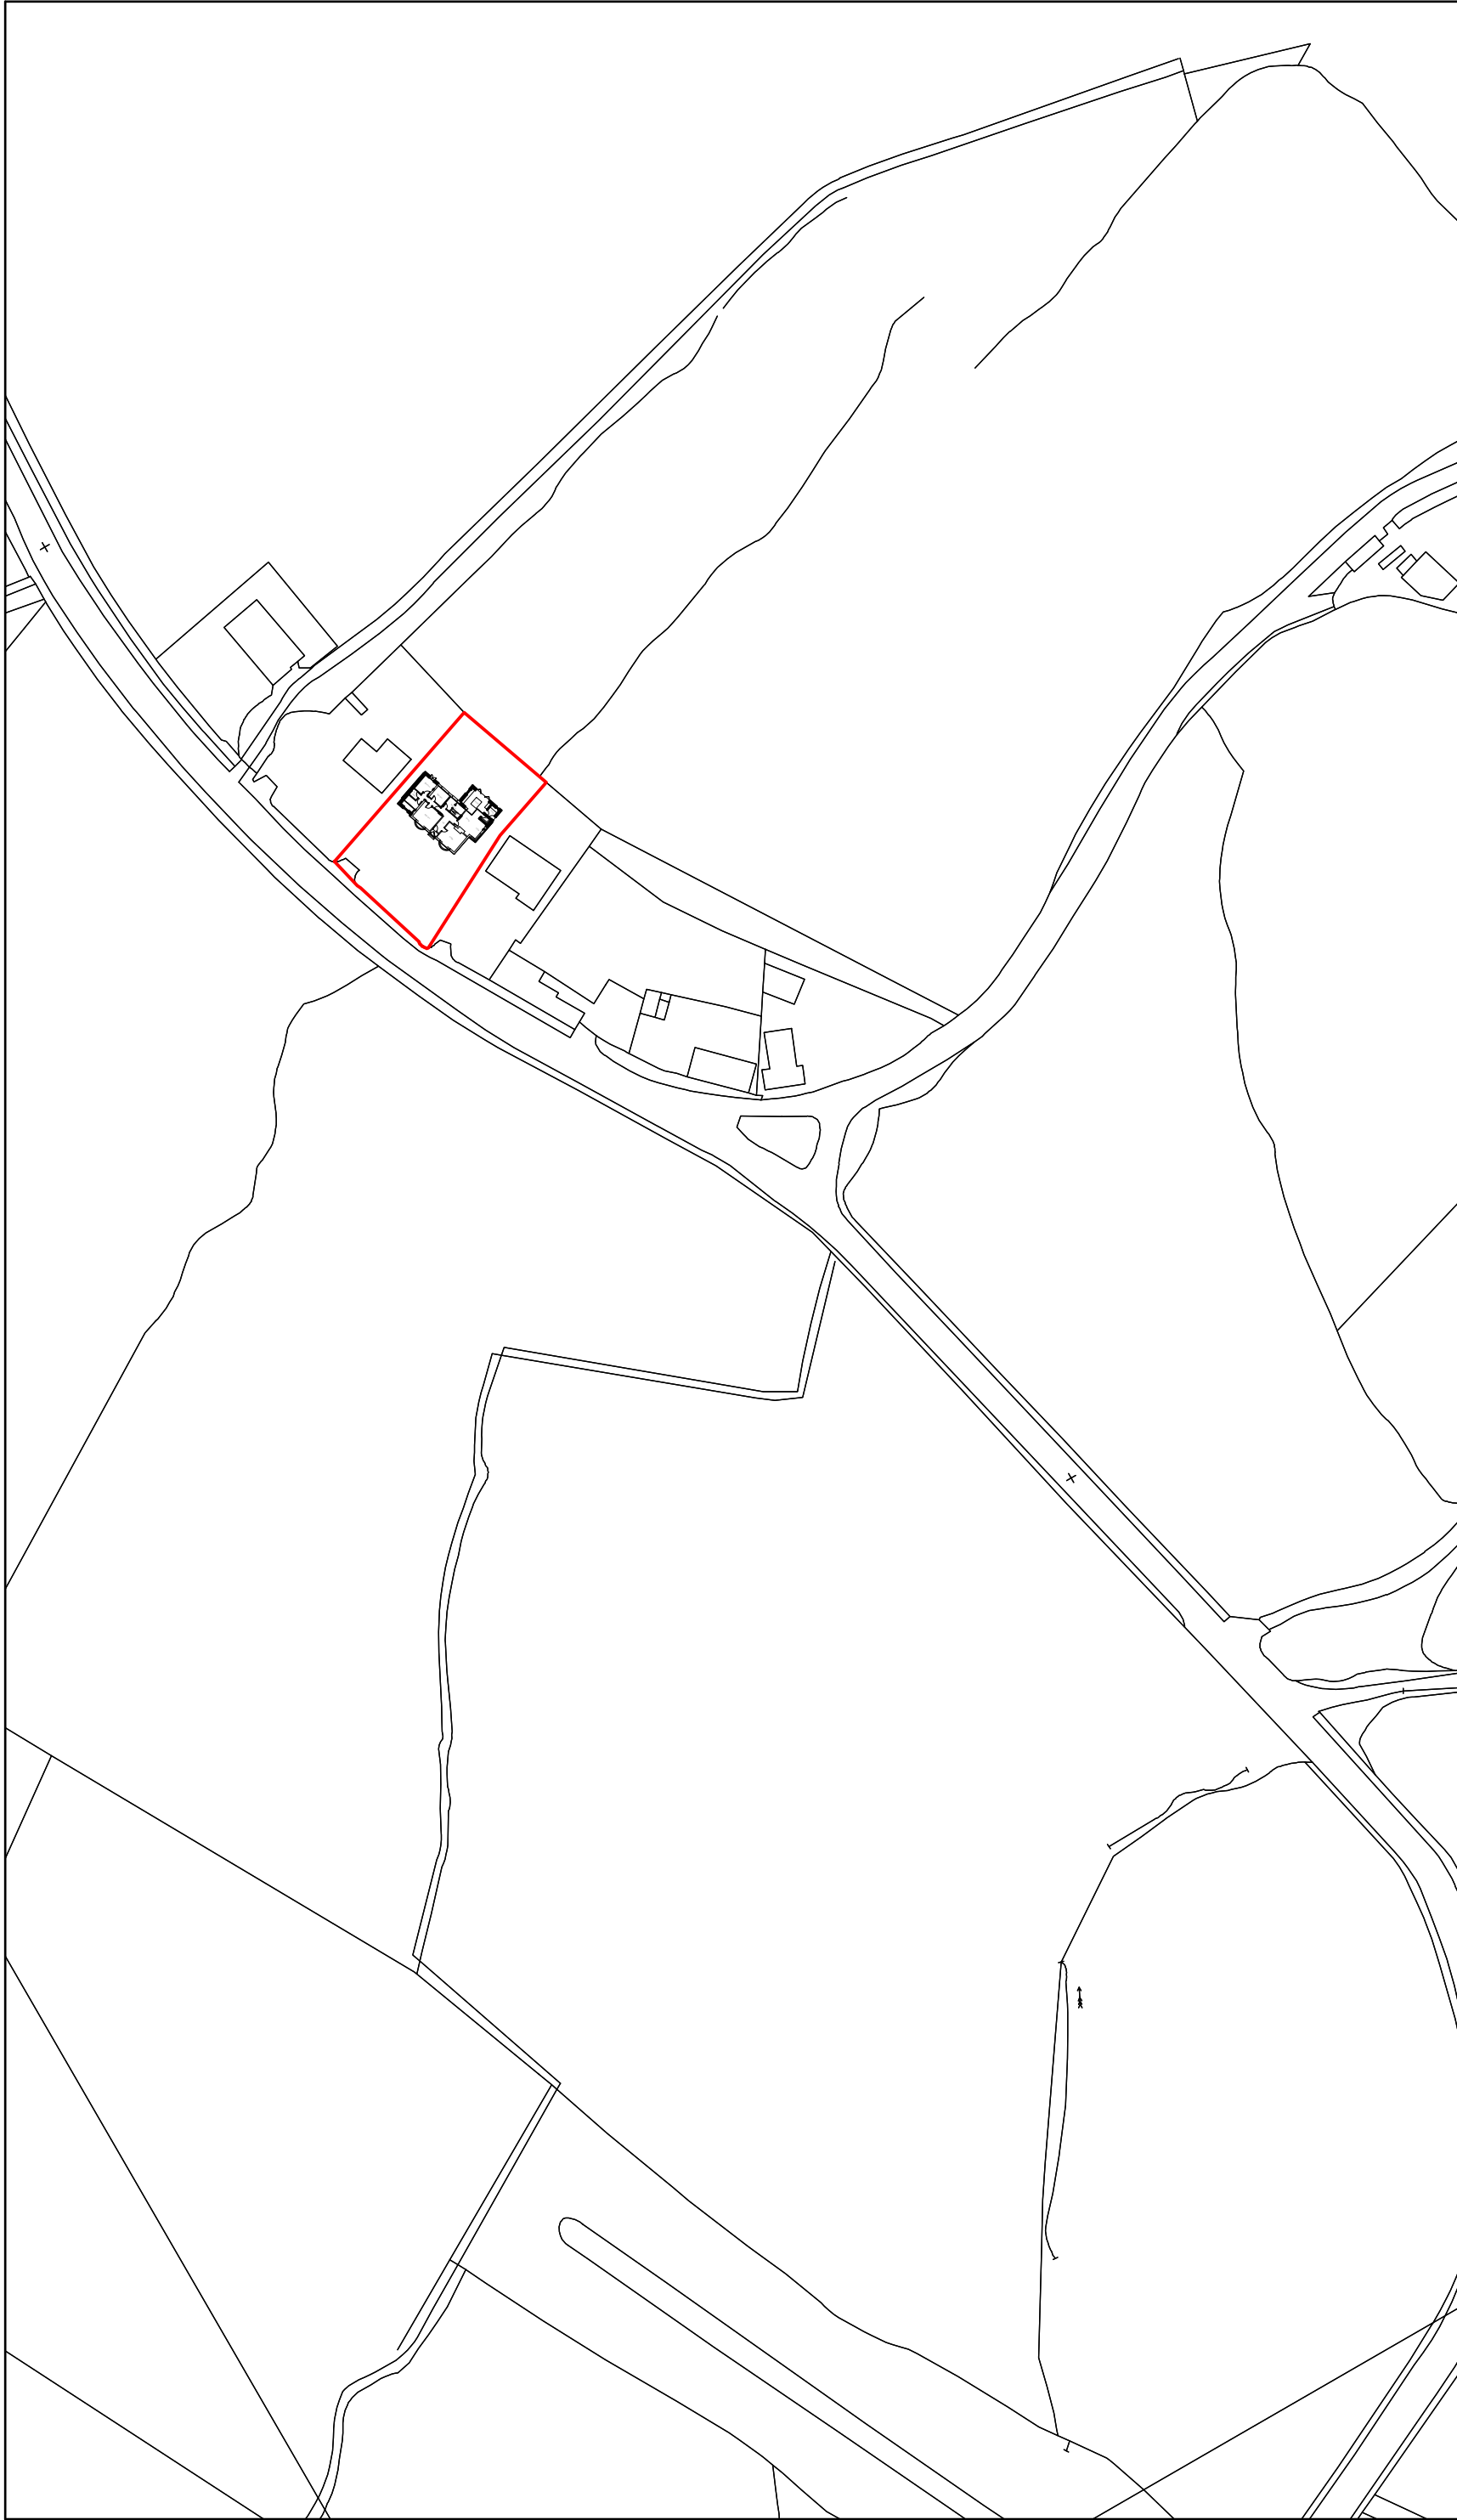

Location Plan 1:1250

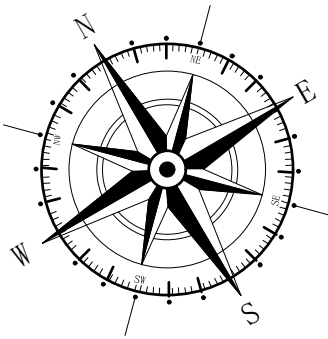

Key

- Surrounding Buildings
- Application Site

|     |      |        |  |         |
|-----|------|--------|--|---------|
|     |      |        |  |         |
|     |      |        |  |         |
| Rev | Date | Detail |  | Initial |

Project:

Proposed Alterations to  
Red Roofs, Vicarage Road,  
Brymbo, Wrexham

|        |                              |                                  |
|--------|------------------------------|----------------------------------|
| Title: | Site Plan &<br>Location Plan | Scale: (A2)<br>1:200 &<br>1:2500 |
|--------|------------------------------|----------------------------------|

|             |          |
|-------------|----------|
| Drawn By:   | Date:    |
| S Hatherall | May 2021 |
| Drawing No: | Sheet:   |
| J161/004    | 1 of 1   |

**blueprint**  
architectural services

**LABC** partner

Office 3K4,  
Redwither Business Tower,  
Wrexham. LL13 9XT  
Tel: 01978 356500  
www.blueprintarchitectural.com  
© copyright all rights reserved