



Front Elevation 1:100




Side Elevation 1:100




Rear Elevation 1:100



Side Elevation 1:100

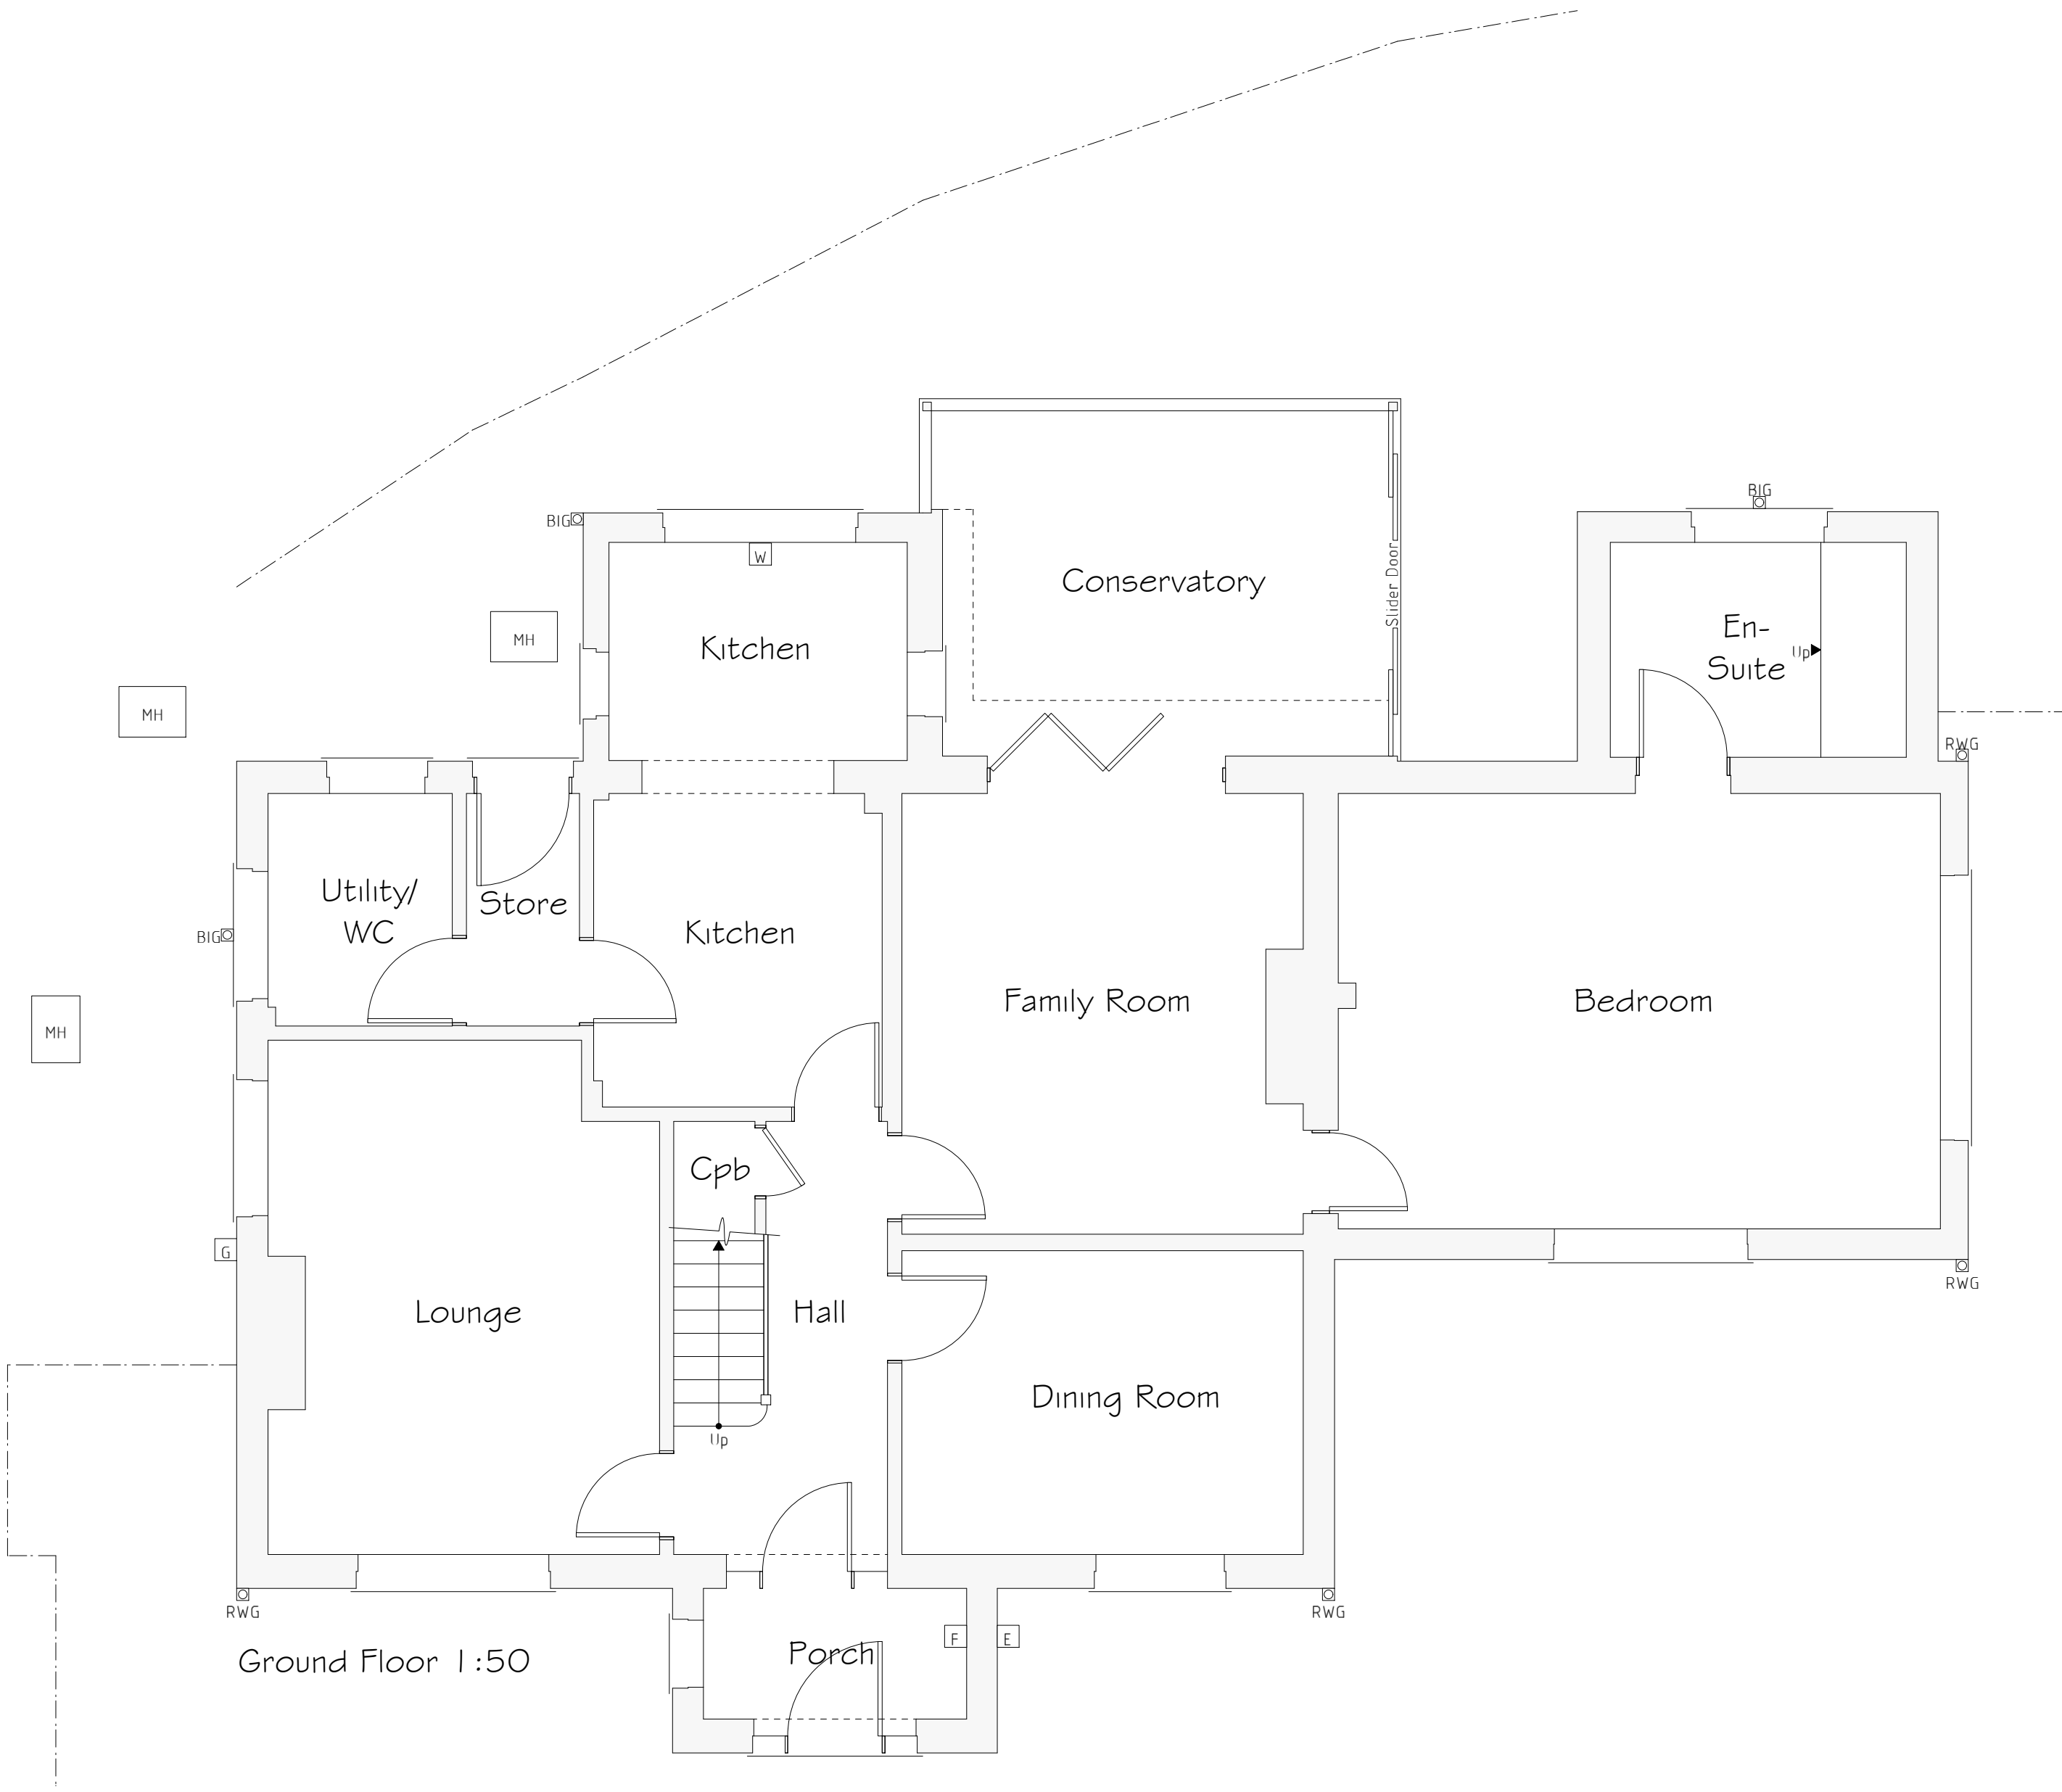

Ground Floor 1:50

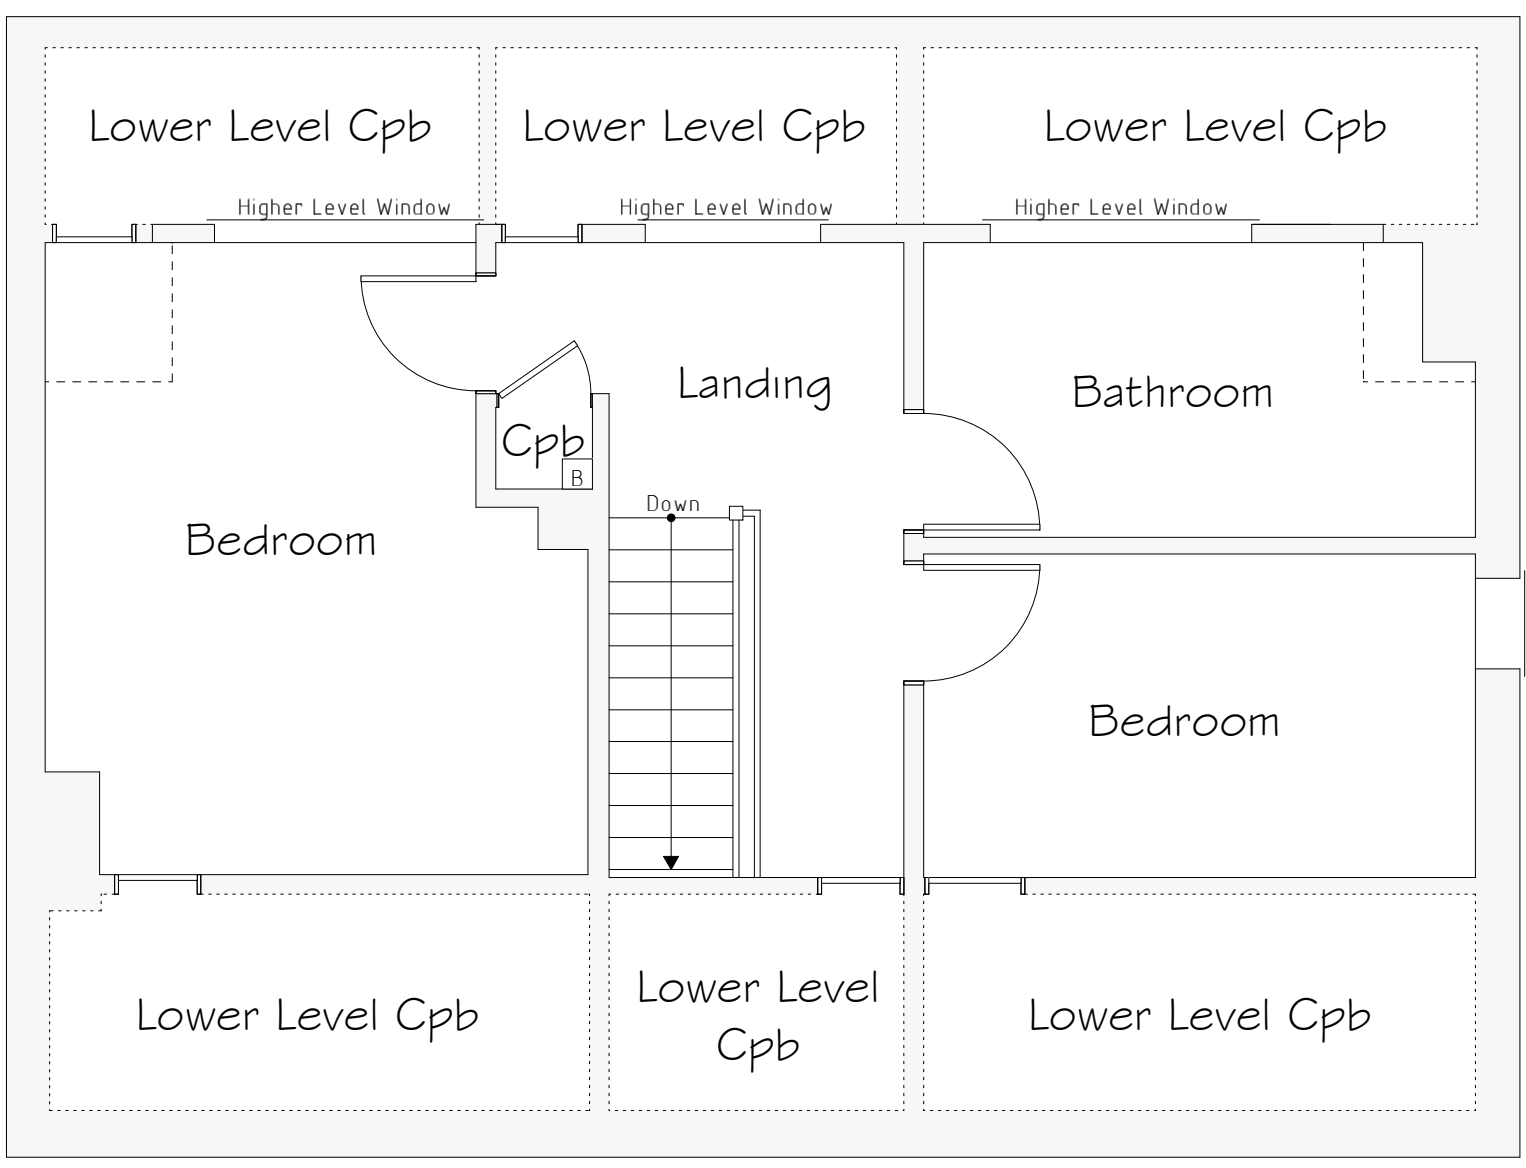

First Floor 1:50

Services Key			
	Existing Boiler Position		
	Existing Gas Meter Position		
	Existing Electric Meter Position		
	Existing Fuse Box Position		
	Existing Stopcock Position		
	Existing Man Hole Position		
	Existing Rain Water Gully (RWG) Position		
	Existing Back Inlet (BIG) Gully Position		

Rev	Date	Detail	Initial

Project: Proposed Alterations to, Gibraltar Cottage, Bangor Road, Marchweil, LL13 0SF	
Title: Existing	Scale: (A1) 1:50 & 1:100
Drawn By: E.M.Jackson	Date: June 2021
Drawing No: D123/001	Sheet: 1 of 1

Office 3K4,
Redwither Business Tower,
Wrexham. LL13 9XT
Tel: 01978 356500
www.blueprintarchitectural.com
© copyright all rights reserved