



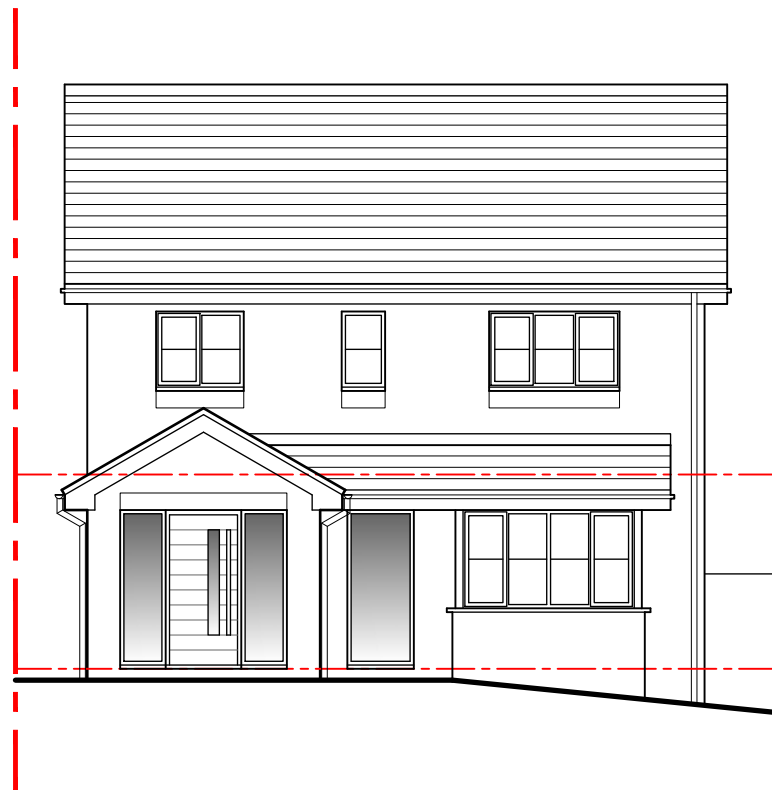


Front elevation 1:100

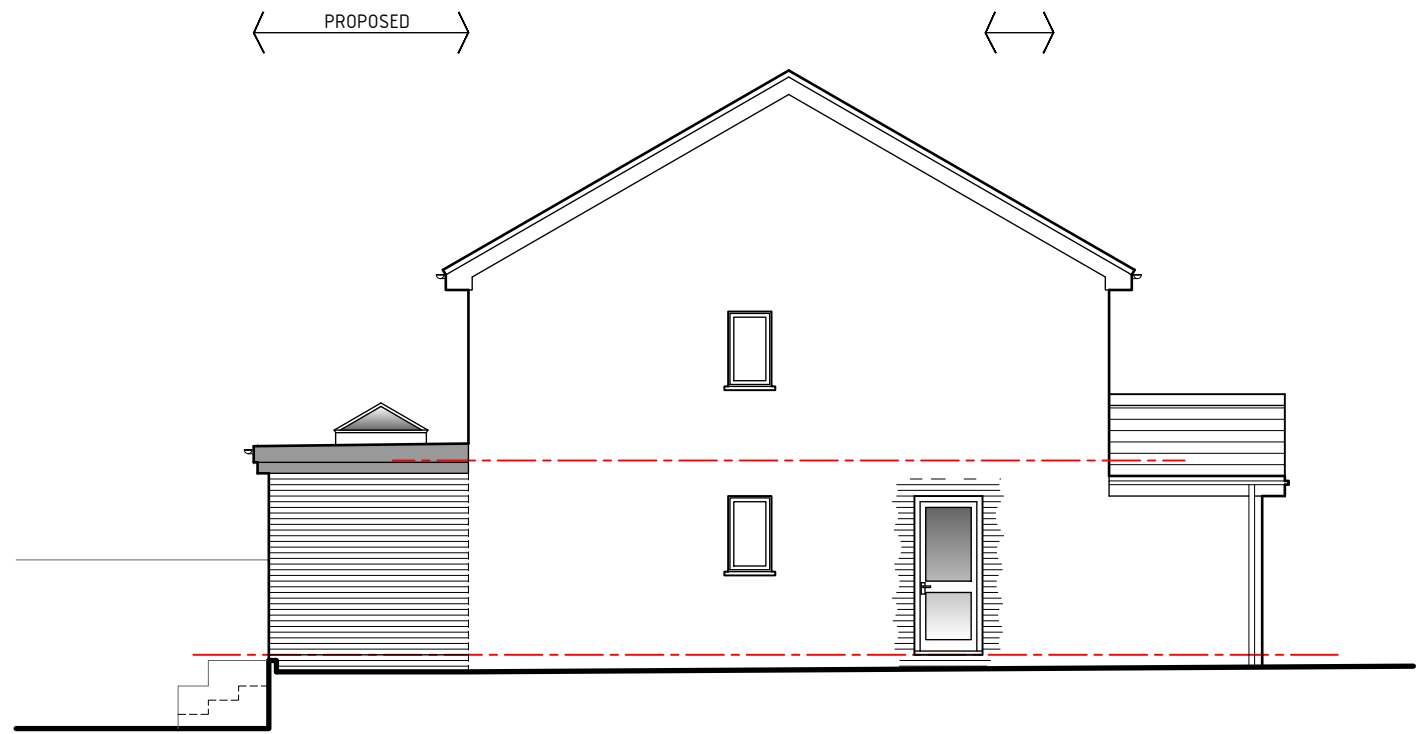

Side-01 elevation 1:100



Rear elevation 1:100

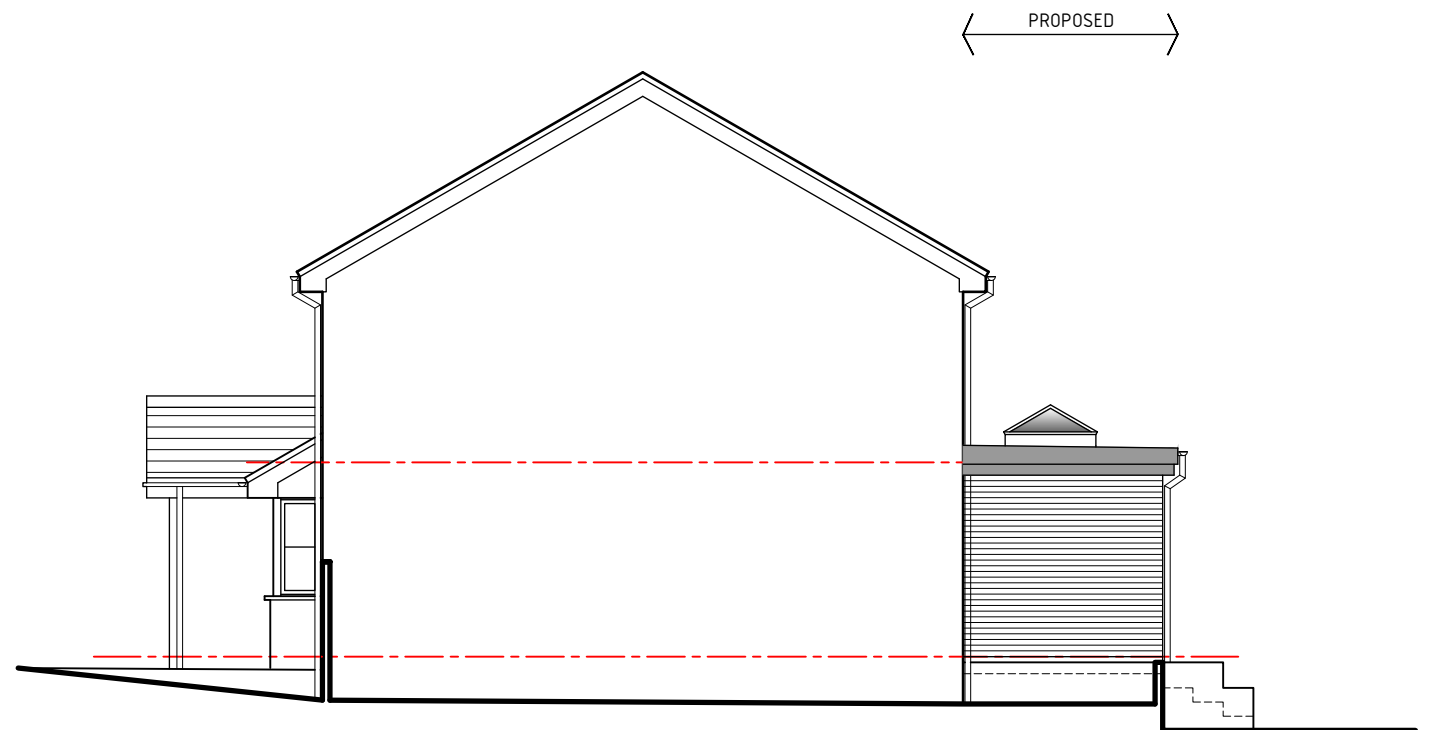

Side-02 elevation 1:100

Proposed

 HDS Architectural Services, The Foundry, 15 Yorke Street, Wrexham LL13 8LW Tel (01978) 345250 www.hdsarchitectural.co.uk	Project; 47 Wilkinson Drive, Heritage Gardens, Bersham, Wrexham, LL14 4FD		Dwg No; WD/PD/04	Date; 11.05.21
	Title; Proposed Elevations	Scale (A3); 1:100	Revision;	