




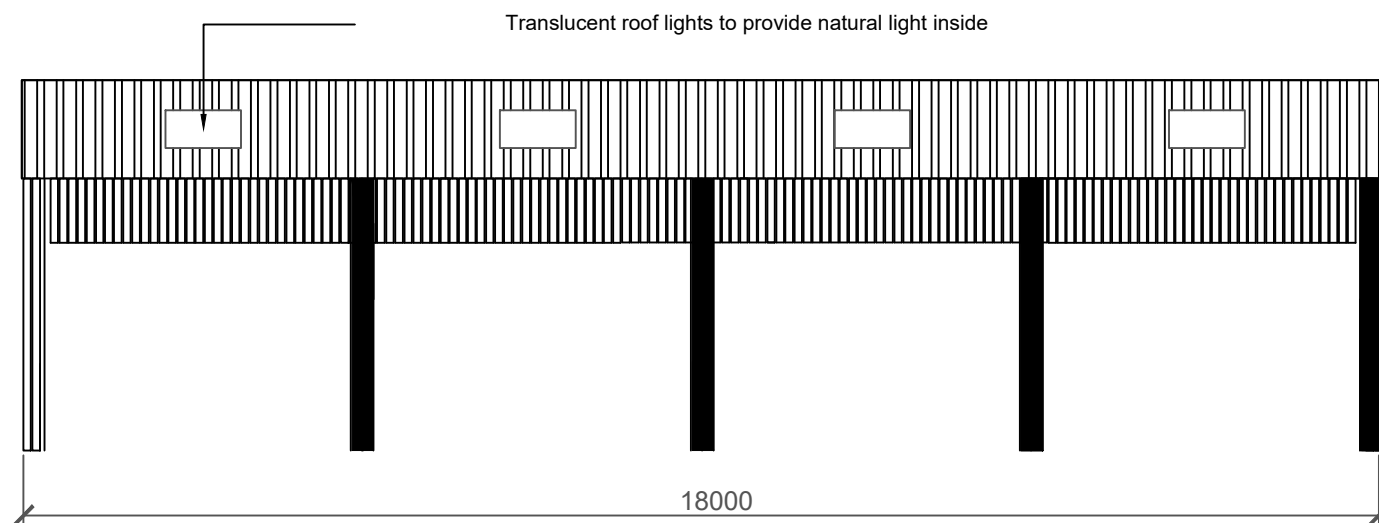


Proposed Northern Elevation

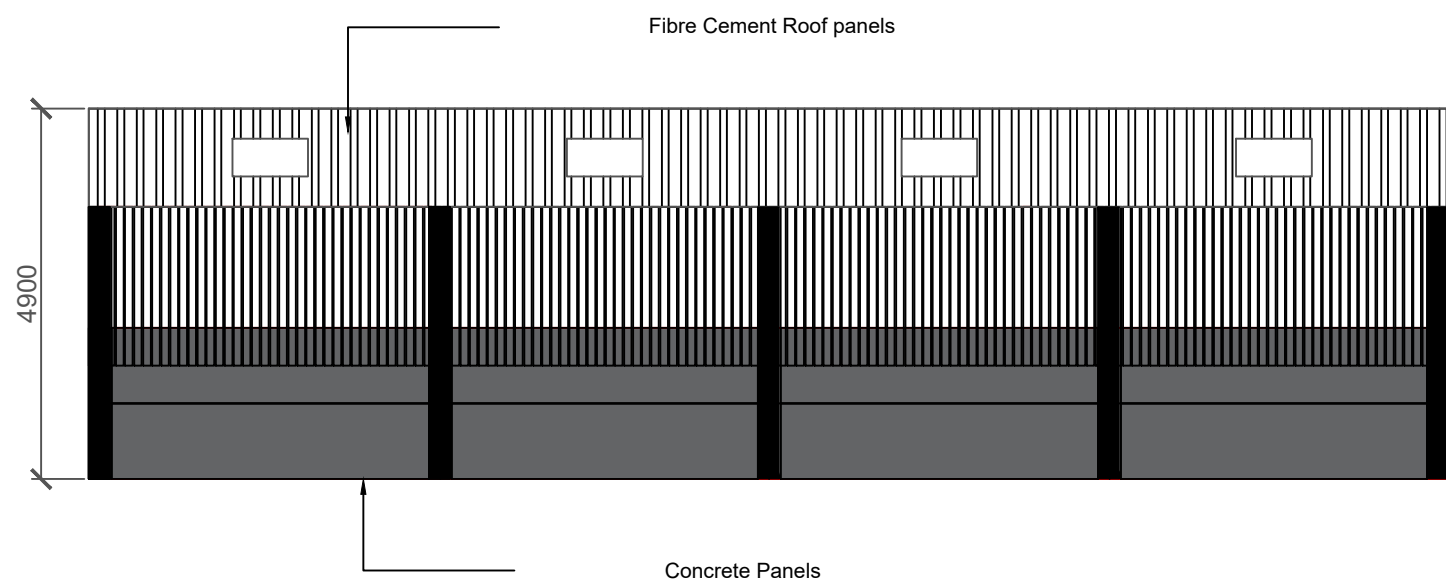

Proposed Southern Elevation

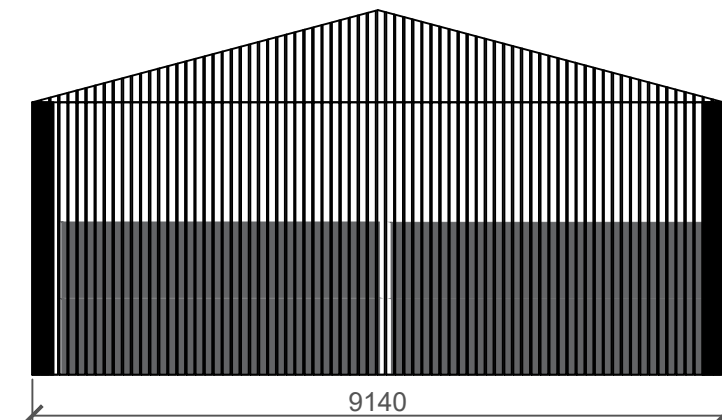

Proposed West Elevation

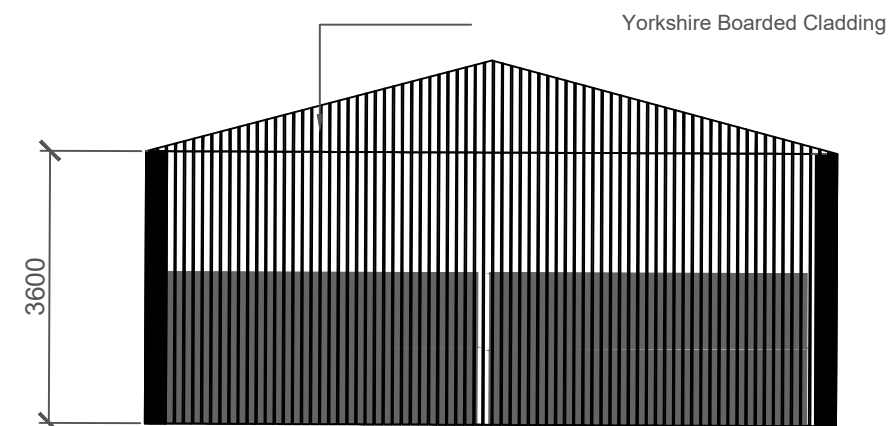

Proposed East Elevation

- Notes:**
- Galvanised/painted steel portal frame
 - Roof to be cement fibre panels, skylights on both elevations to let in natural light.
 - Walls to be 100mm thick Concrete panels up to 2m on 3 sides with timber Yorkshire boarding to the side extents as per the drawings.
 - Floor to be 150mm reinforced concrete across whole area on hardcore.
 - Size of the building is suitable for 2-3 stables plus hay/bedding storage and other related equipment/materials.

Title : PROPOSED Sections Agricultural Building	Drawn by : PB	Date : 11/03/21	
	Drawing Scale & Paper Size : 1:100 A3		Status : Planning
Darnau Farm (No7), Glascoed Road, LL11 5YG			
Project :	Proposed Barn		