



Existing Floor Plans- 6 Bryn Glas

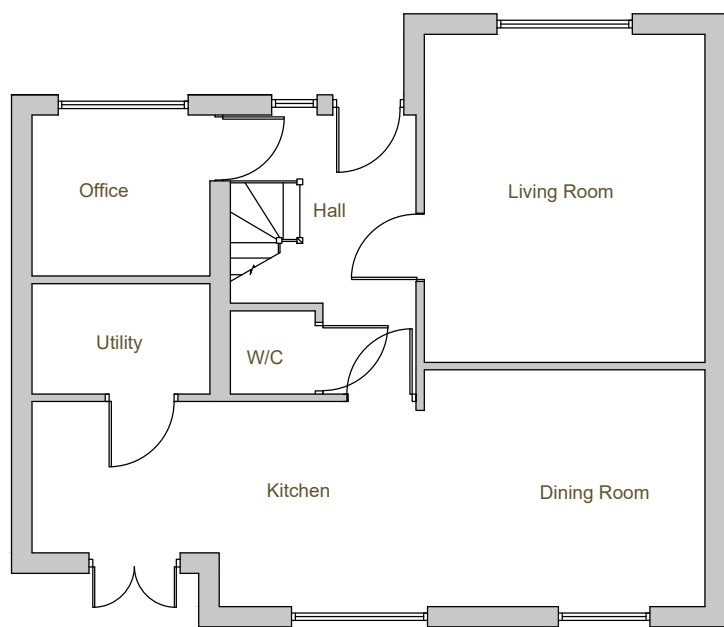

Existing Ground Floor

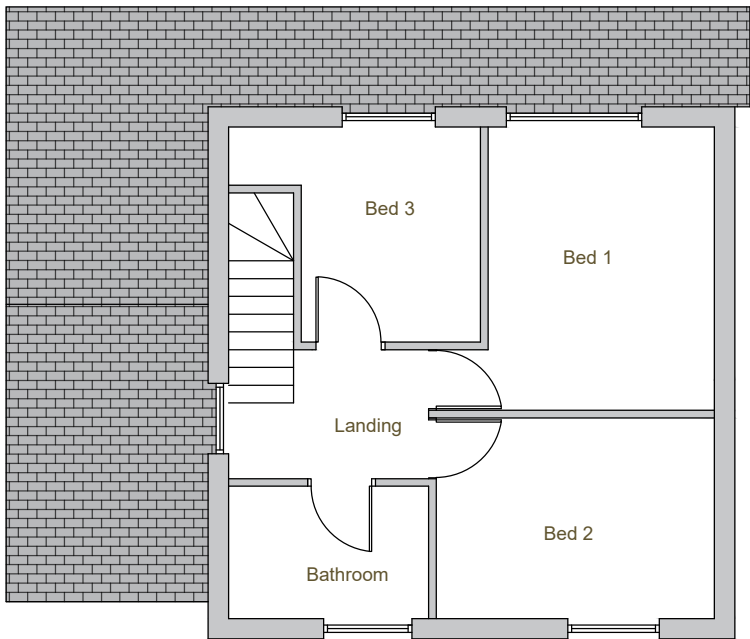

Existing First Floor



CLIENT Ms M Hazell	
PROJECT 6 Bryn Glas Rhosllanerchrugog LL14 2EB	
SCALE 1:100	DATE 15/05/2021
DRAWING No EX2	Job No 534
DRAWN BY RDP	CHECKED BY TB