


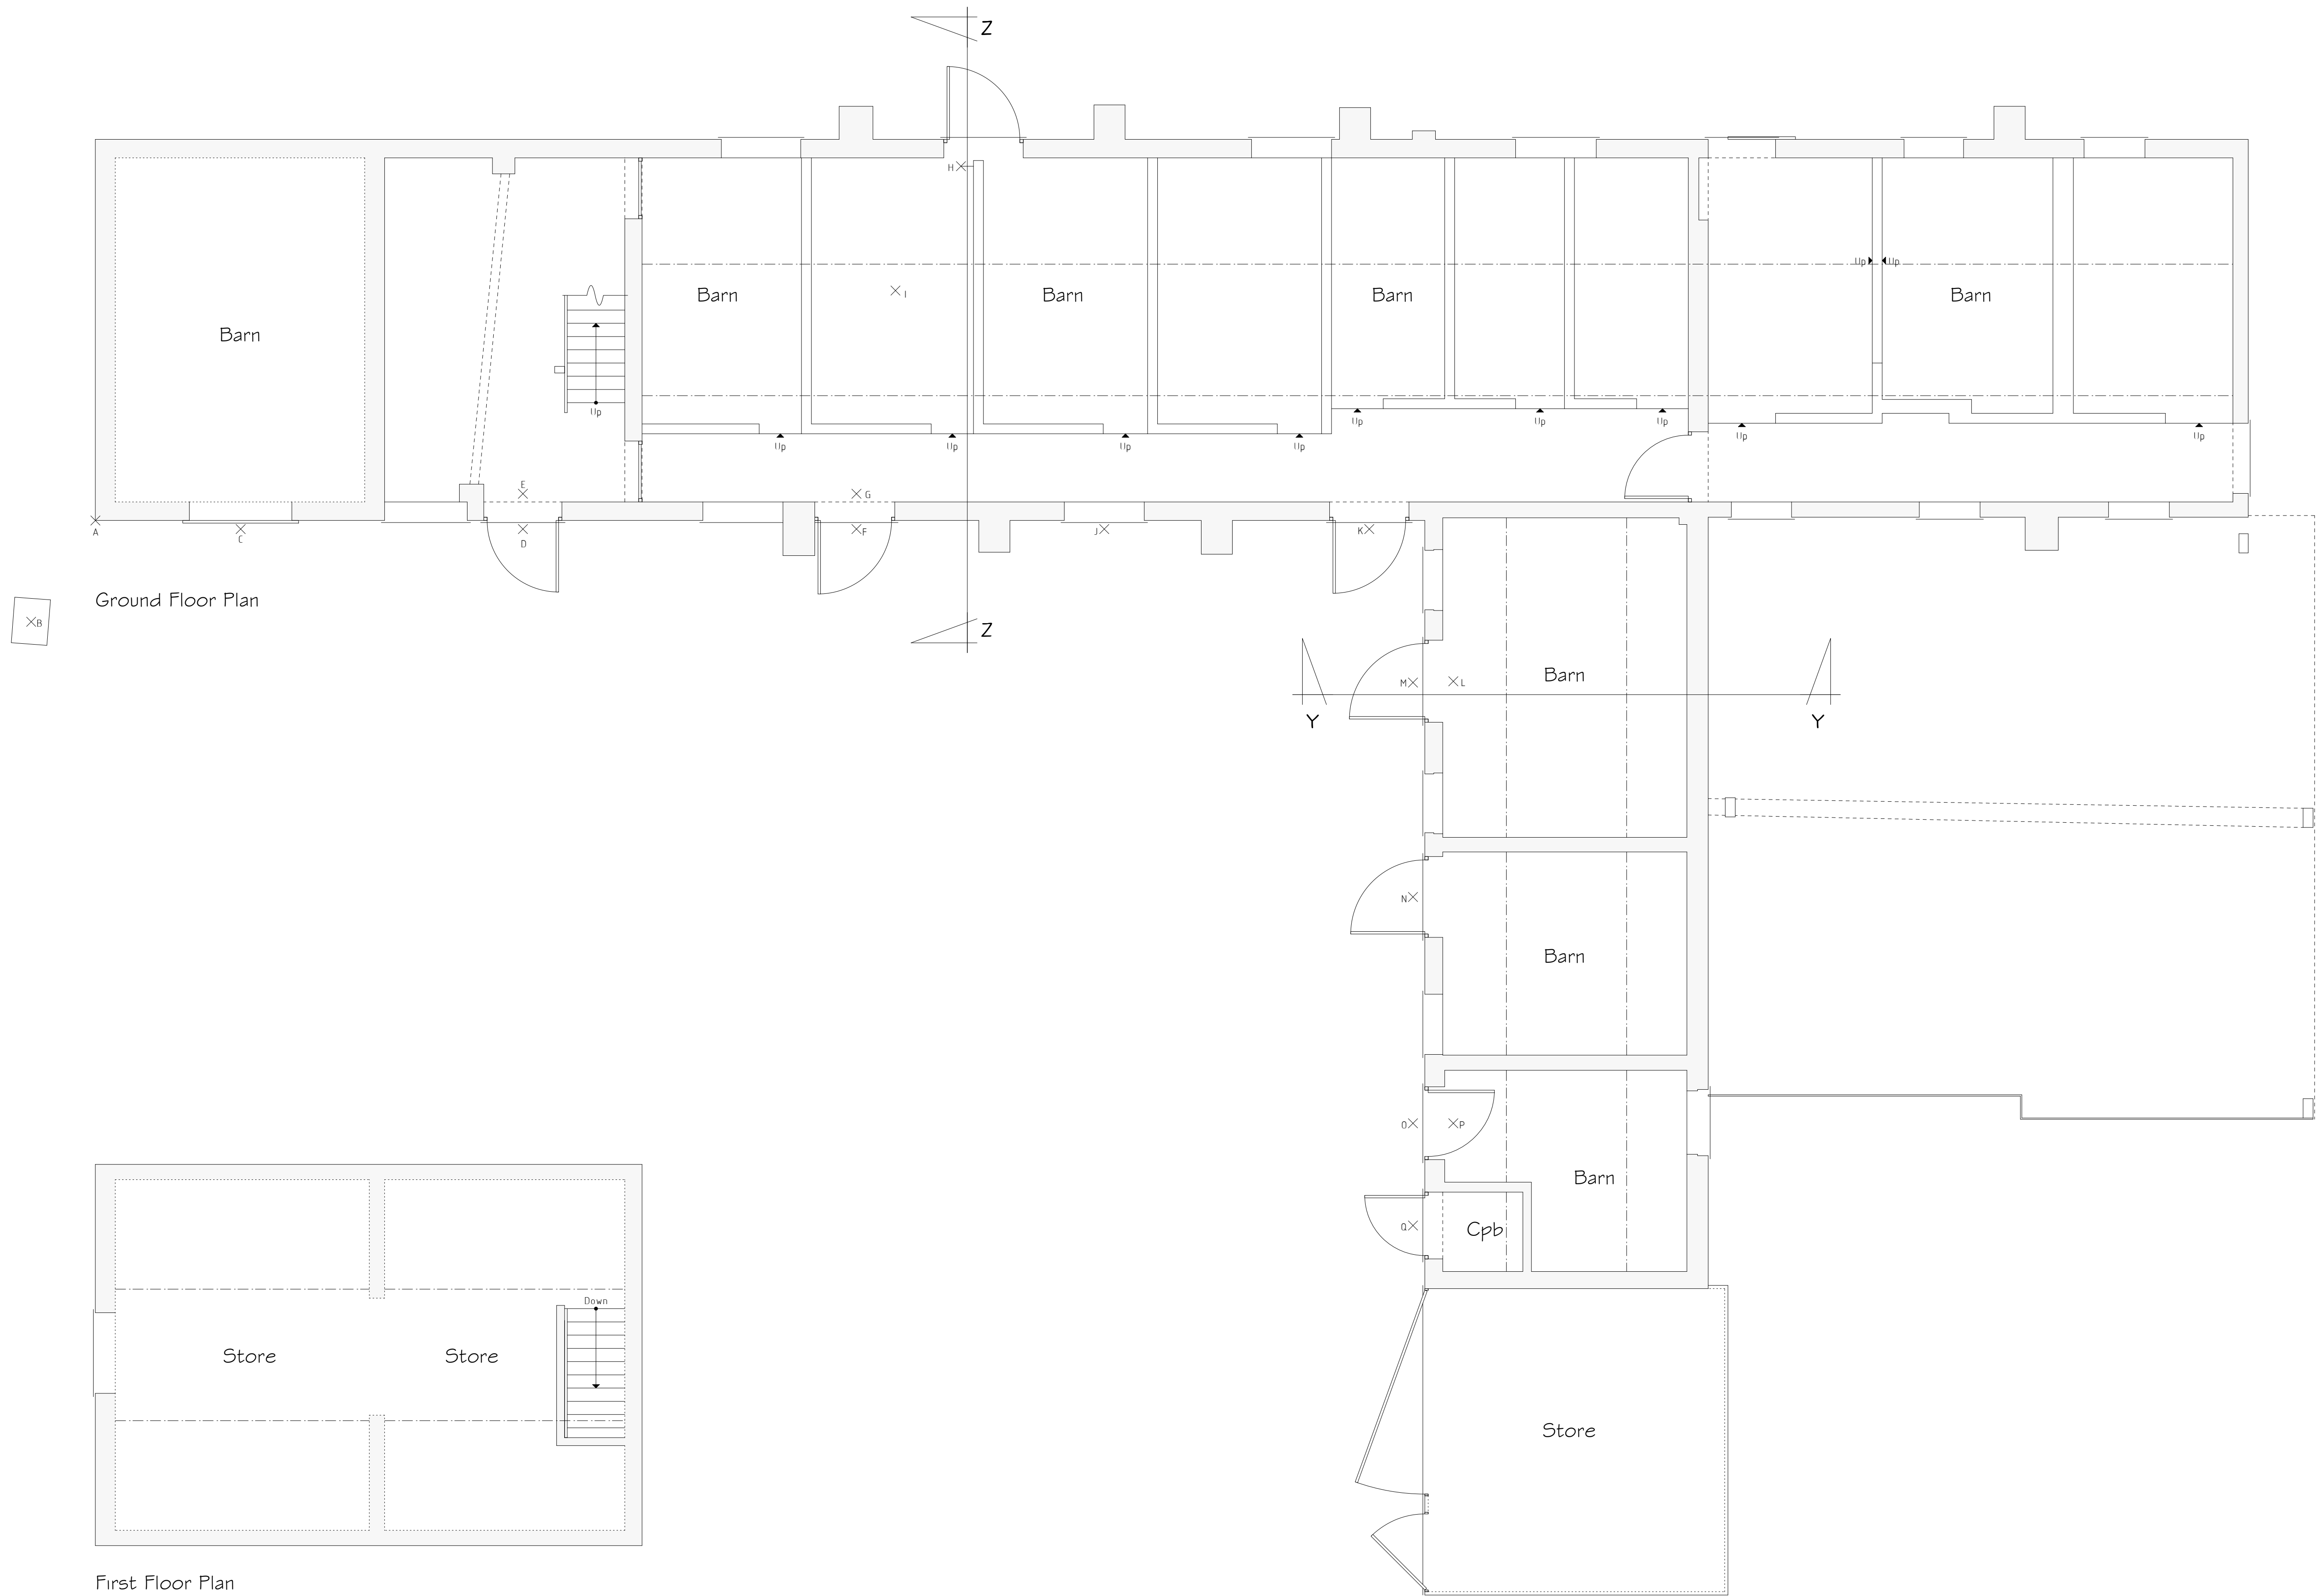

Rev	Date	Detail		Initial

Project: Proposed Barn Conversion at Moss Bank Farm, Borras Road, Borras Head, Wrexham, LL13 9TN.	
Title: Existing: Floor Plans	Scale: (A1) 1:50
Drawn By: J Felgate	Date: Oct 2019
Drawing No: S087/001	Sheet: 1 of 2