




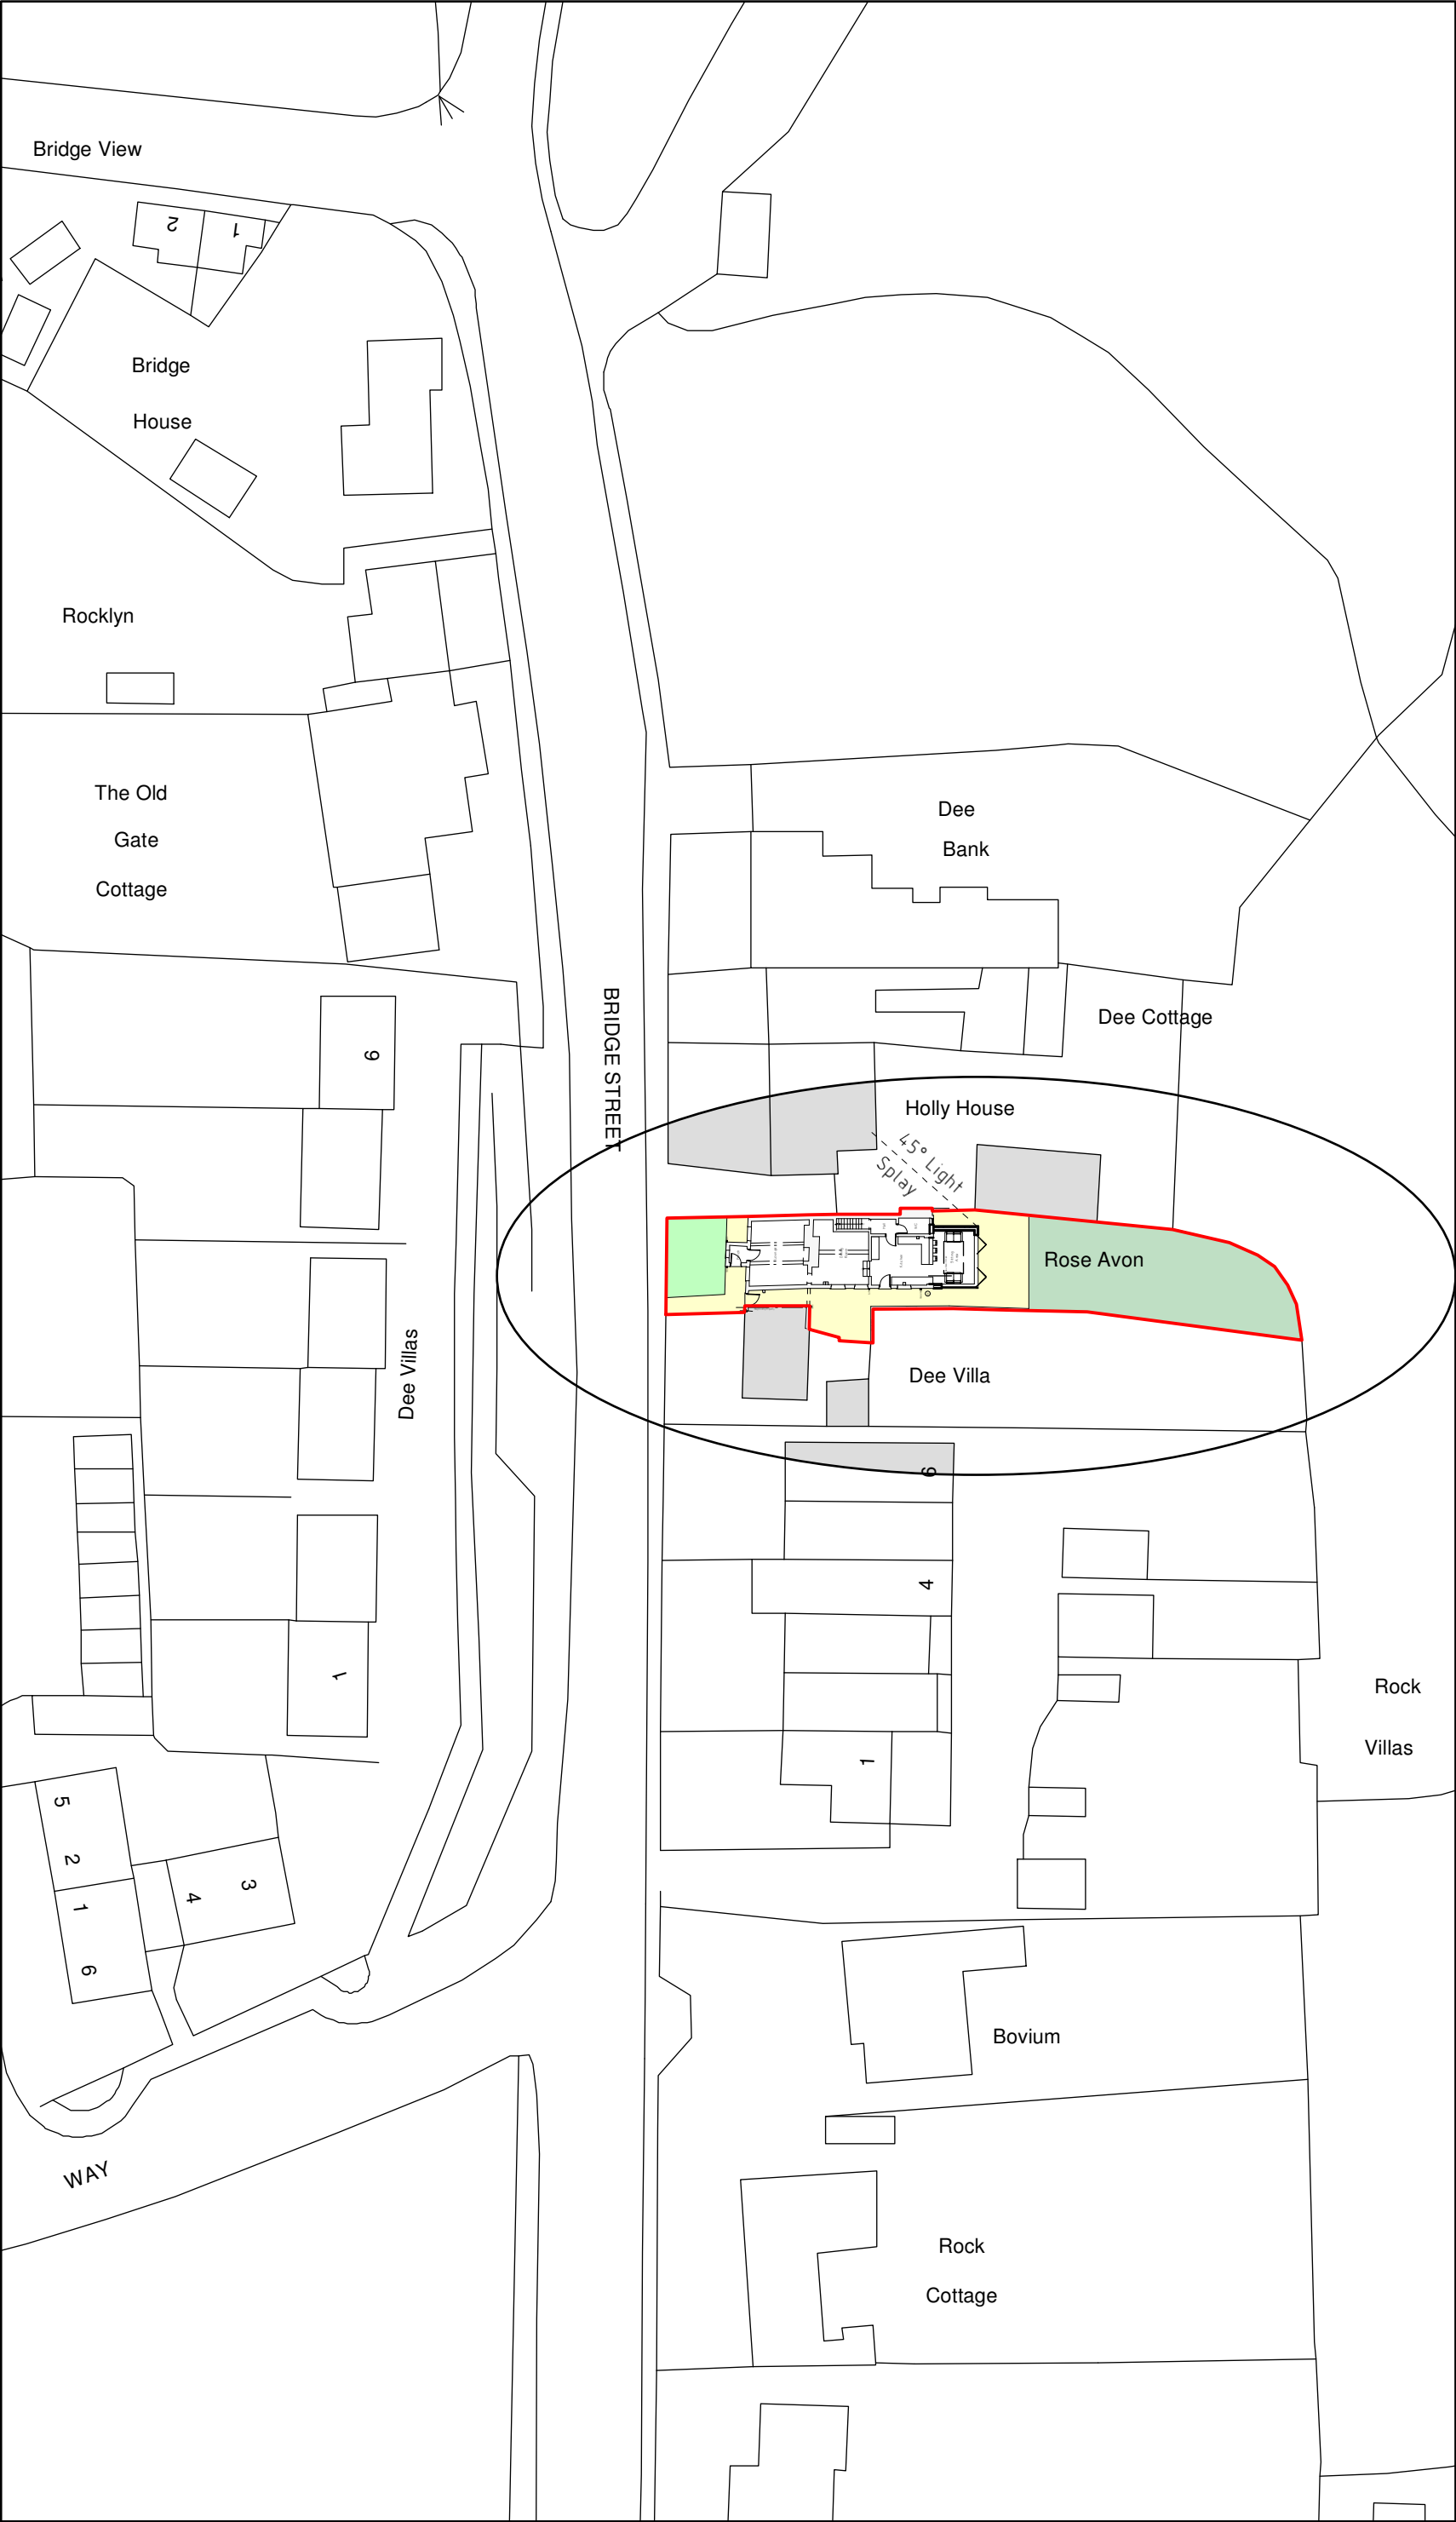

Site Plan 1:500

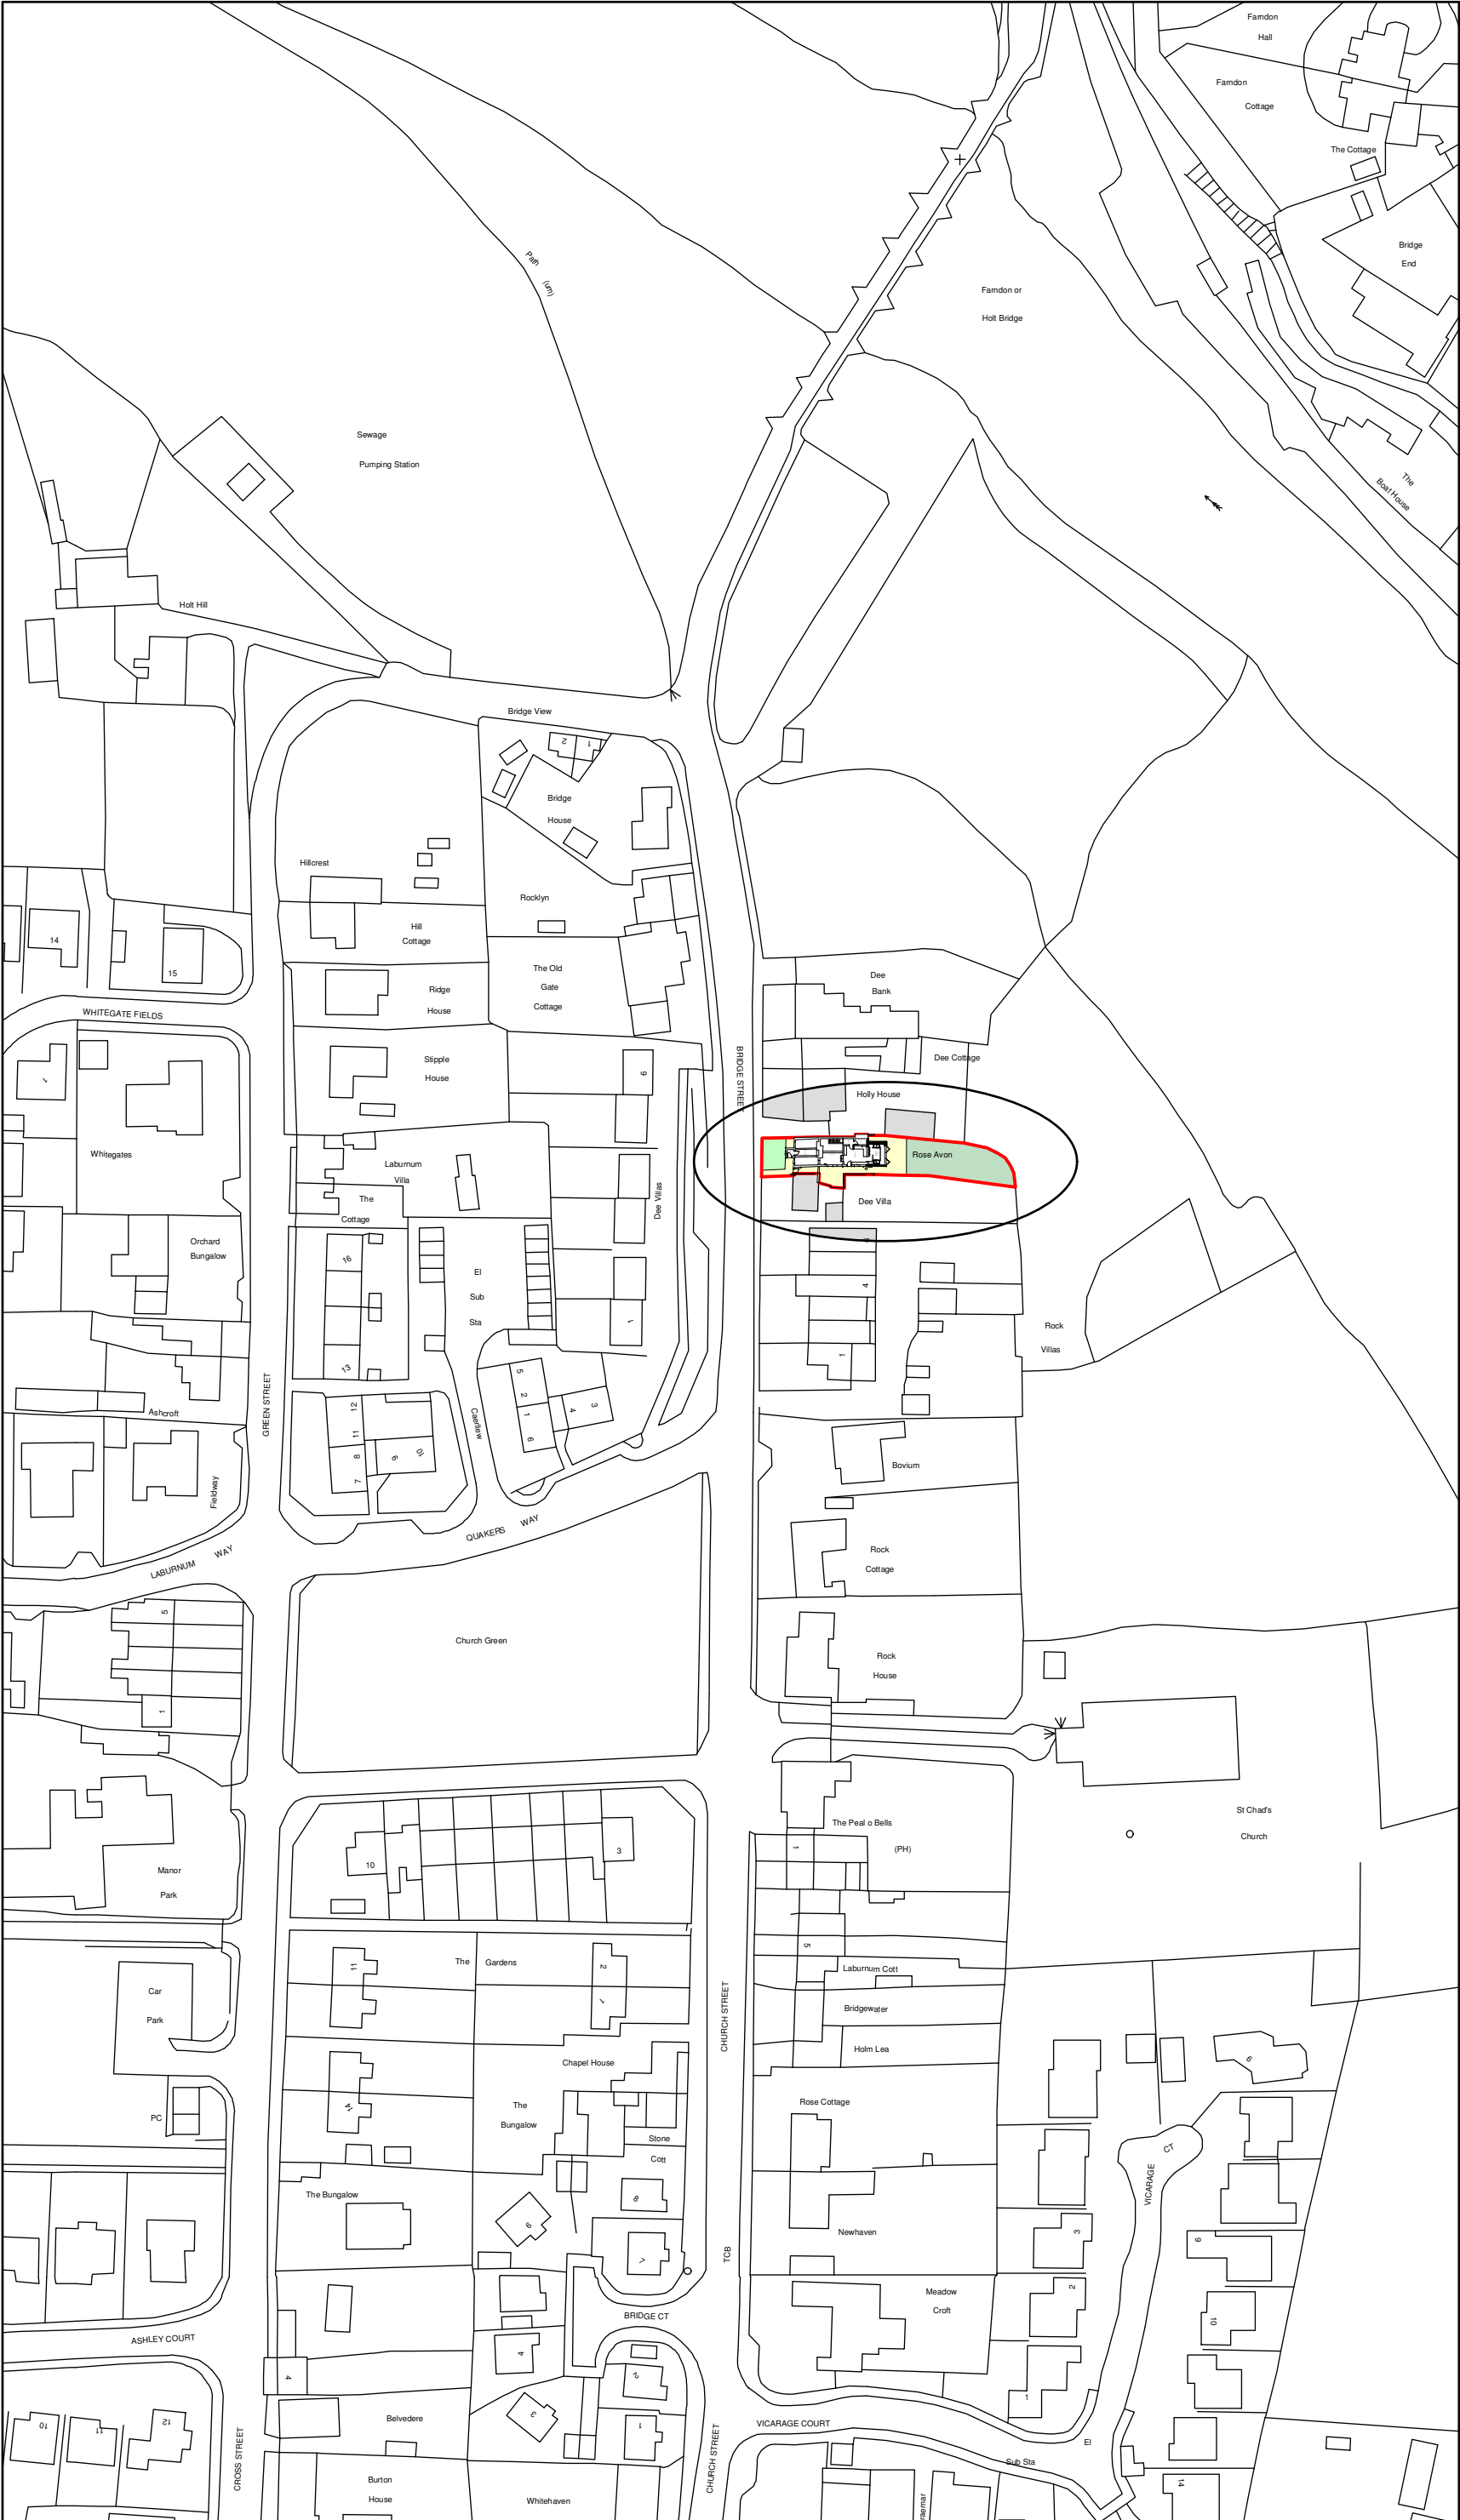

Location Plan 1:1250

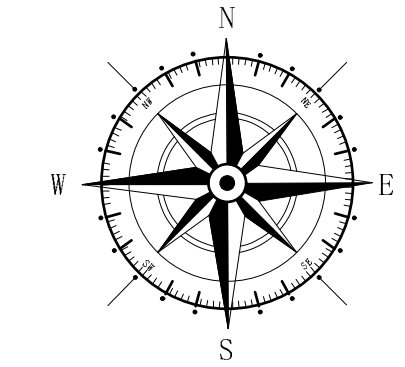

Key	
	Surrounding Buildings
	Application Site

Rev	Date	Detail	Initial
A	03/21	Light Splay added	SIH

Project: Proposed Alterations to, Rose Avon, Bridge Street, Holt, LL13 9JG.	
Title: Planning: Site & Location Plan	Scale: (A2) 1:500 & 1:1250

Drawn By: J Felgate	Date: Jan 2021
Drawing No: SC093/004	Sheet: 1 of 1



Office 3K4,
Redwither Business Tower,
Wrexham. LL13 9XT
Tel: 01978 356500
www.blueprintarchitectural.com
© copyright all rights reserved