


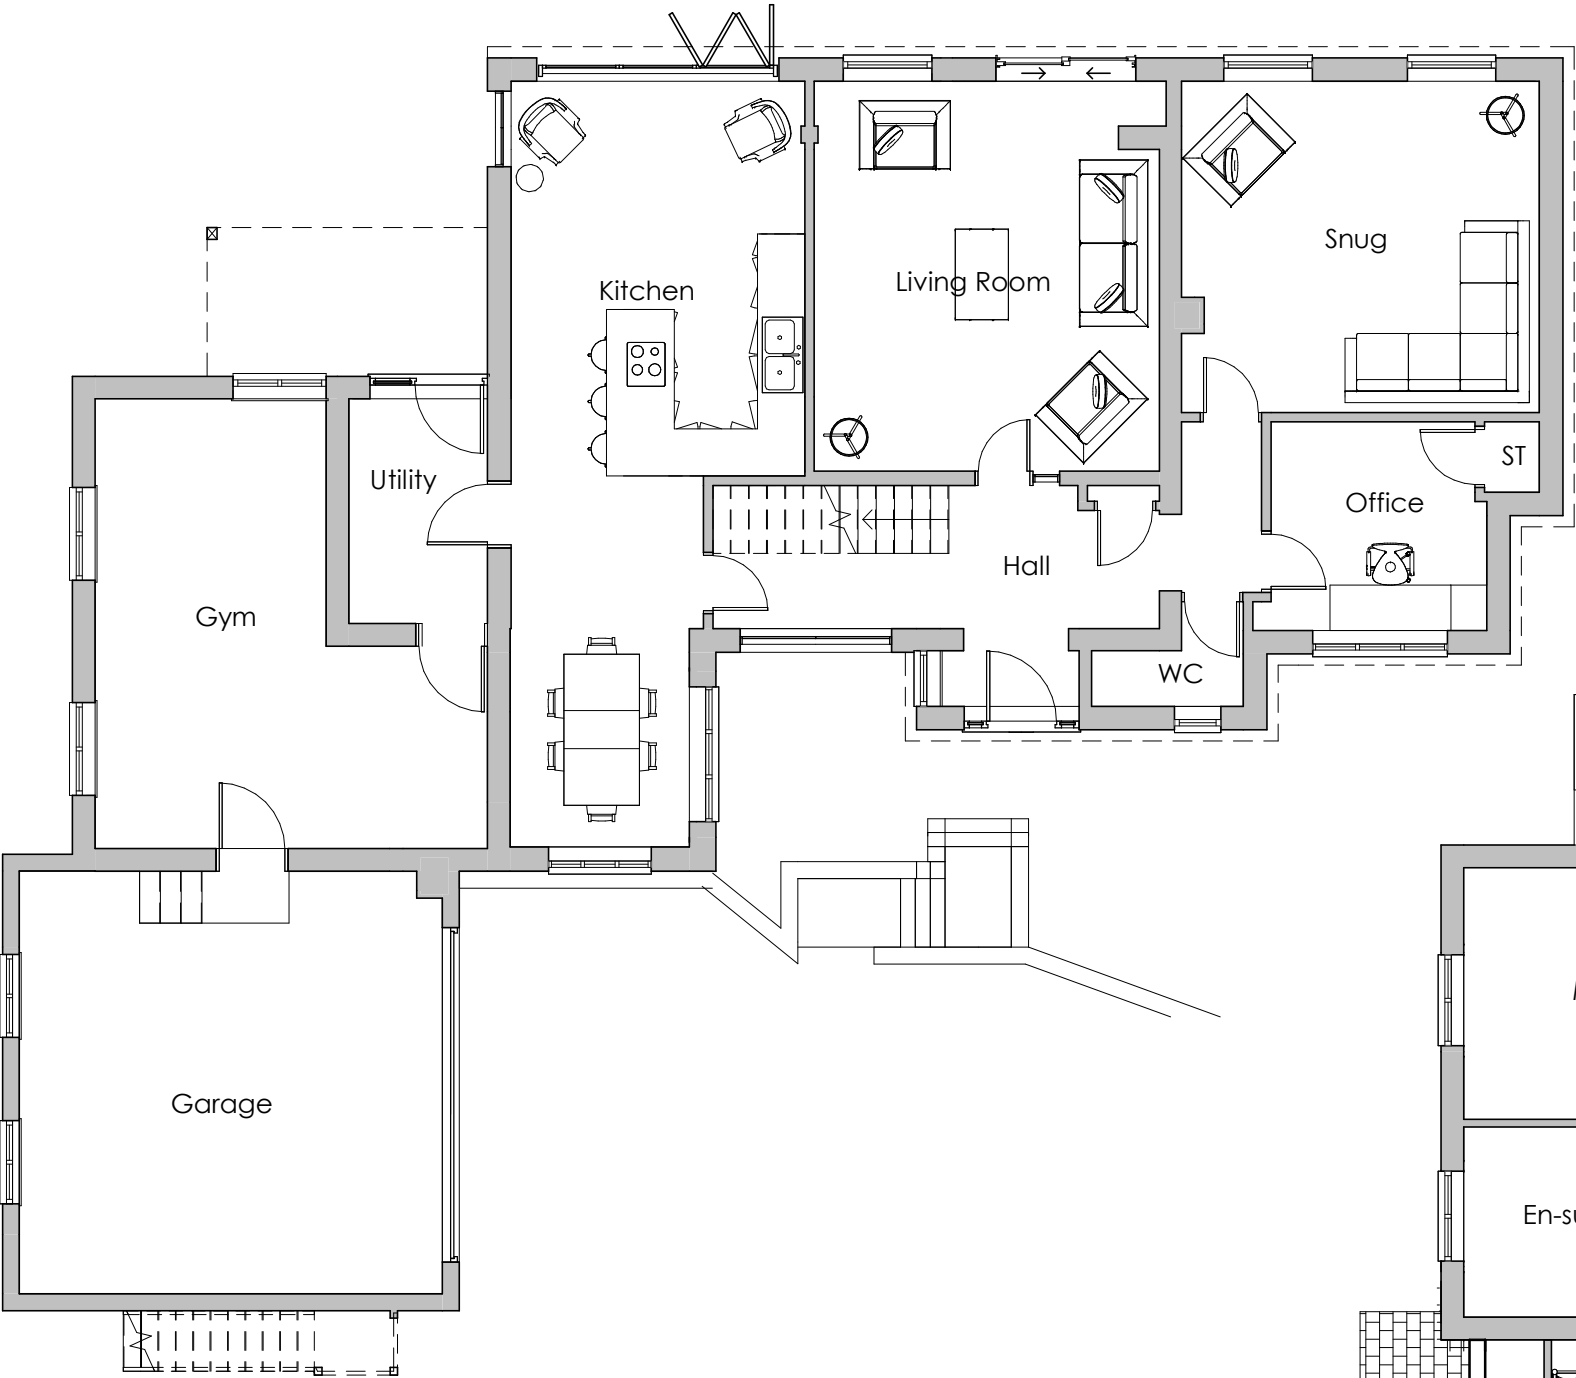

Ground Floor Plan
1 : 100



First Floor Plan
1 : 100

A	Client Amendments 1		12.04
REV	DESCRIPTION	BY	DATE



OFF THE WALL - Architectural Services

1 The Woodlands, Chester Road
Gresford, Wrexham, LL12 8NU

Instagram: [offthewall_architectural](#)
phone: 07772 113 971
email: cathy@offthewallarchitectural.com

CLIENT:	Mr & Mrs Routledge
ADDRESS:	Rowan House, Wesley Road, Bwlchgwyn

STAGE:

Planning Application

TITLE:

Proposed Ground & First Floor Plans

SCALE AT A3:	DATE:	DRAWN:	CHECKED:
1 : 100	06/04/21	LJ	CO
PROJECT NO:	DRAWING NO:	REVISION:	
OTW1184	PL01	A	