




VISUAL SCALE 1:200 @ A1

New Annex
Above Triple
Garage already
approved under
P/2017/0026

Connction to
existing
drainage
approved under
P/2017/0026

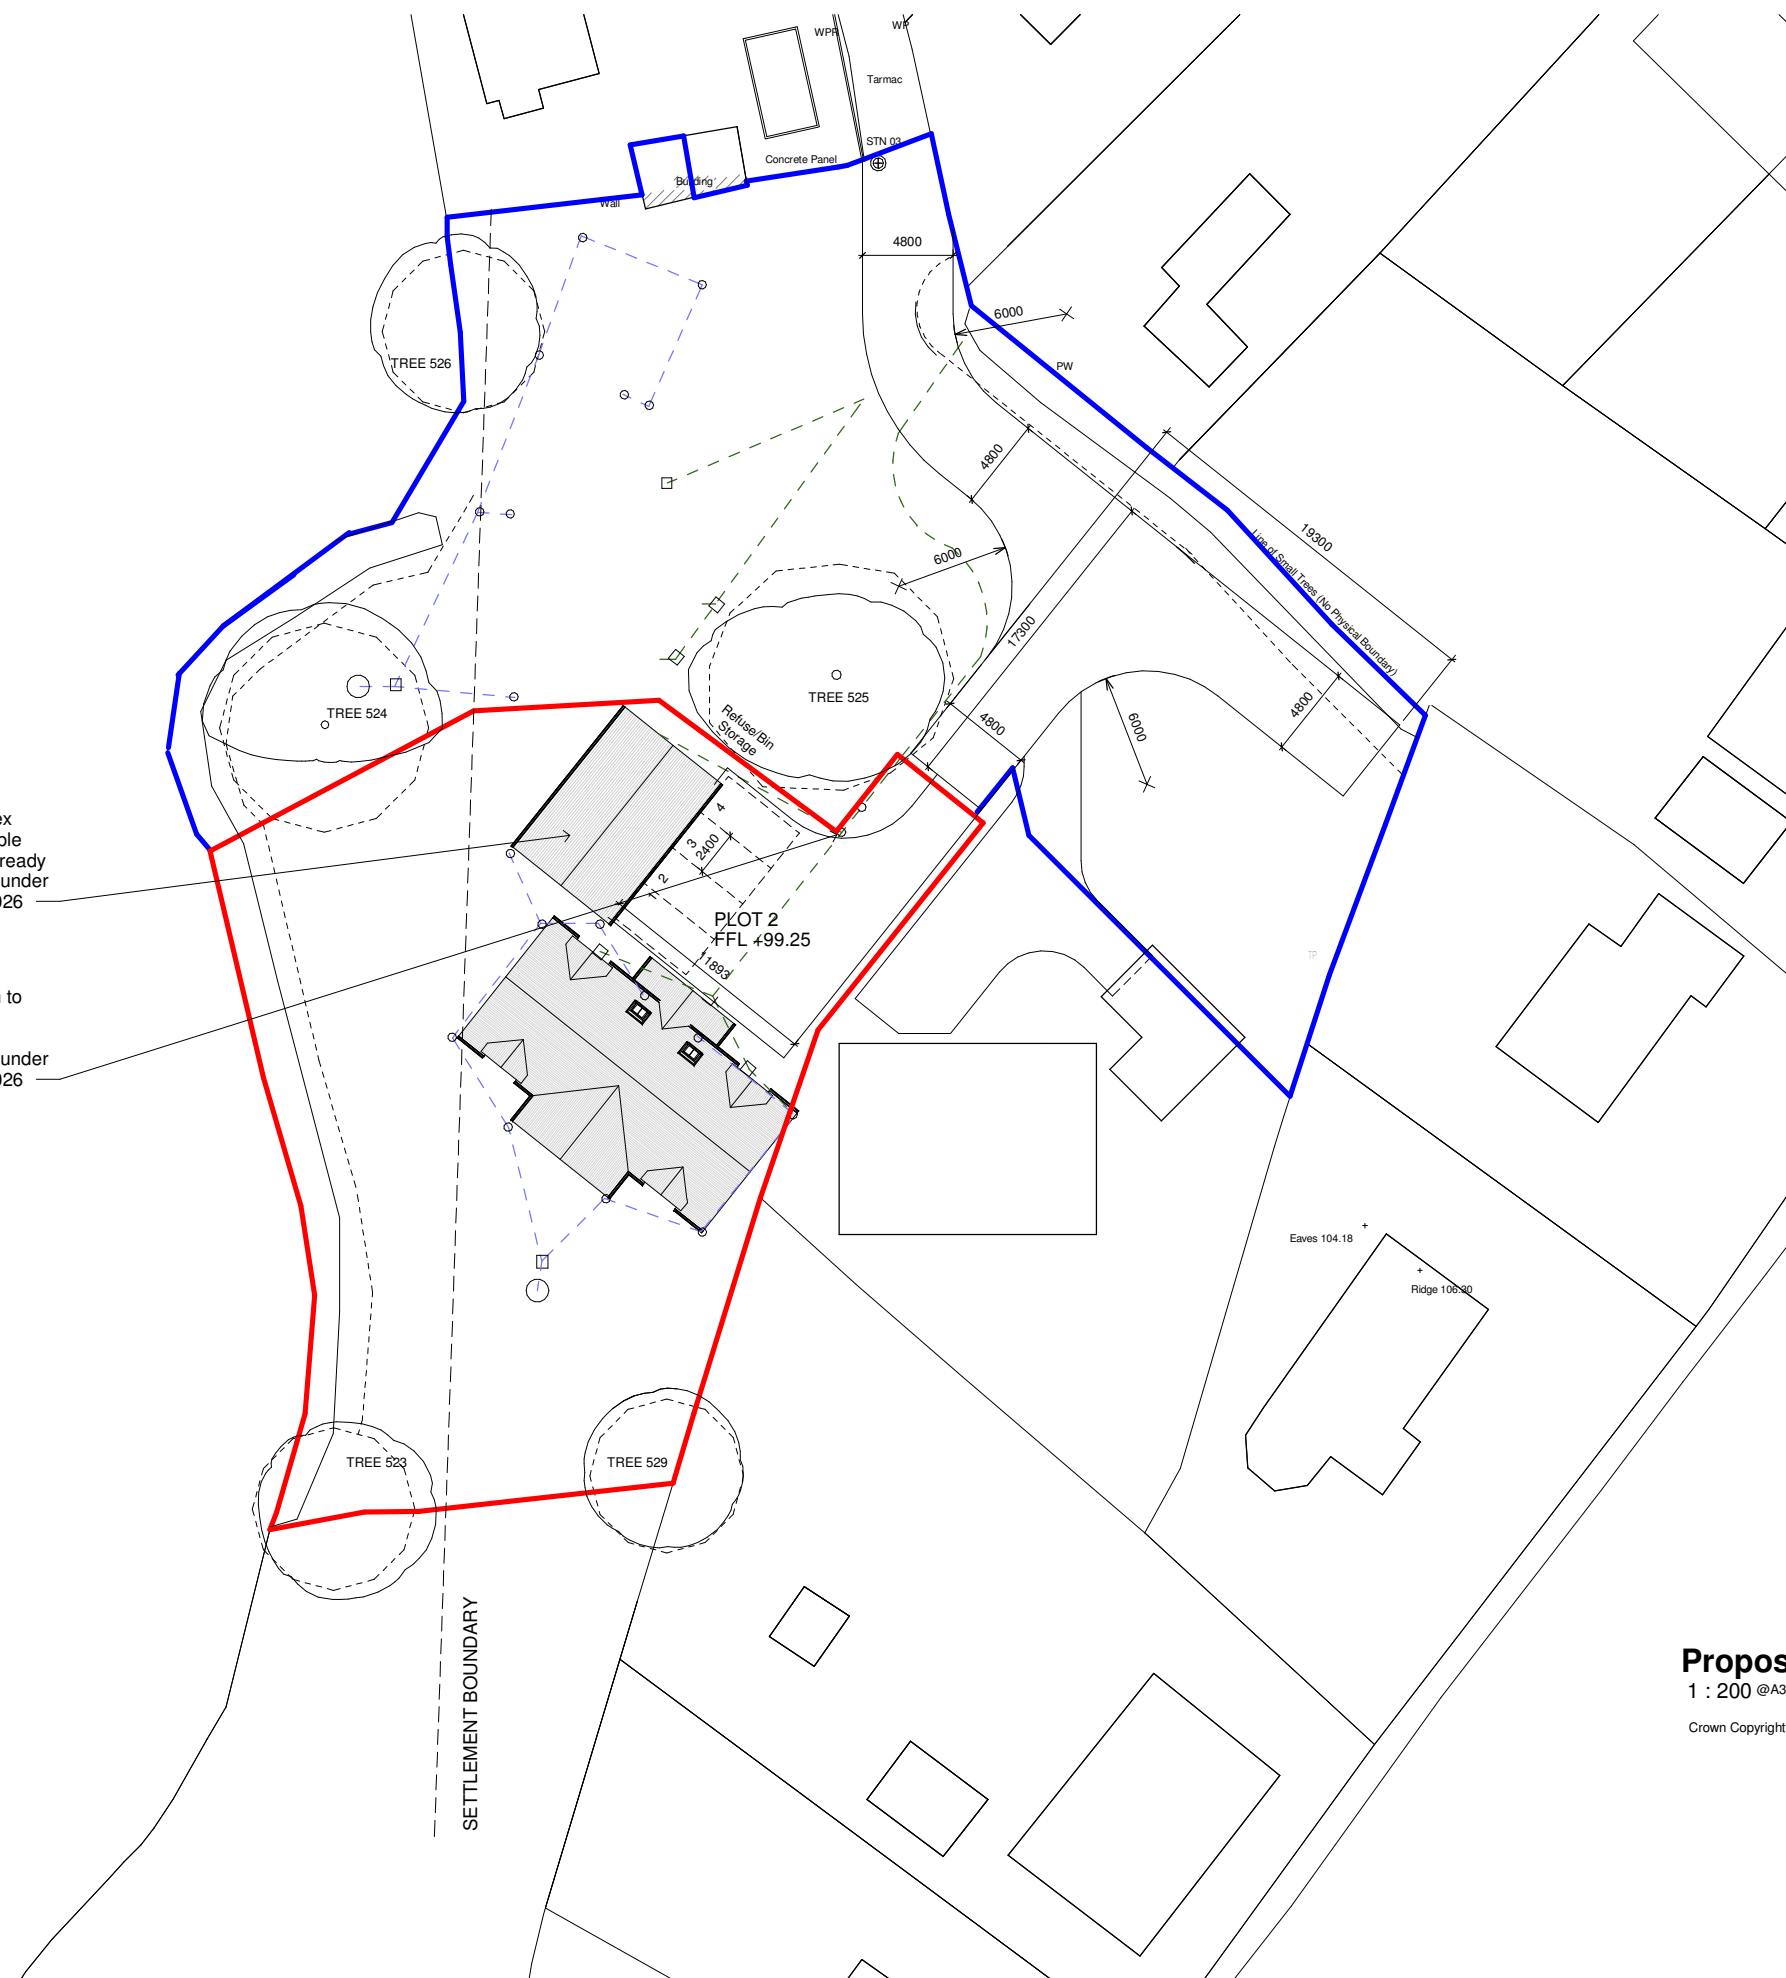

Proposed Site Plan - Annex Plot 2

1 : 200 @A3 1:400 @A1

Crown Copyright and database rights OS Licence no.100019980

Rev	Revision Description	Drawn	Check	Date

Greenspace Architects Ltd
The Old Town Hall
The Square, Ellesmere
Shropshire SY12 0EJ
Tel 44(0)1691 623889

e-mail:
greenspace@greenspacearchitects.co.uk
web: www.greenspacearchitects.co.uk

Project
**Development at Lane End,
Penley**

Title
**Proposed Site Plan - Plot 2
Annex**

Scale @ A1	Scale @ A3	Drawn By	Checked By	Date
1 : 200	1:400	WH	GE	29/11/16

Drawing Number	Job No.	Sheet No.	Rev.
16-35	A1101		